


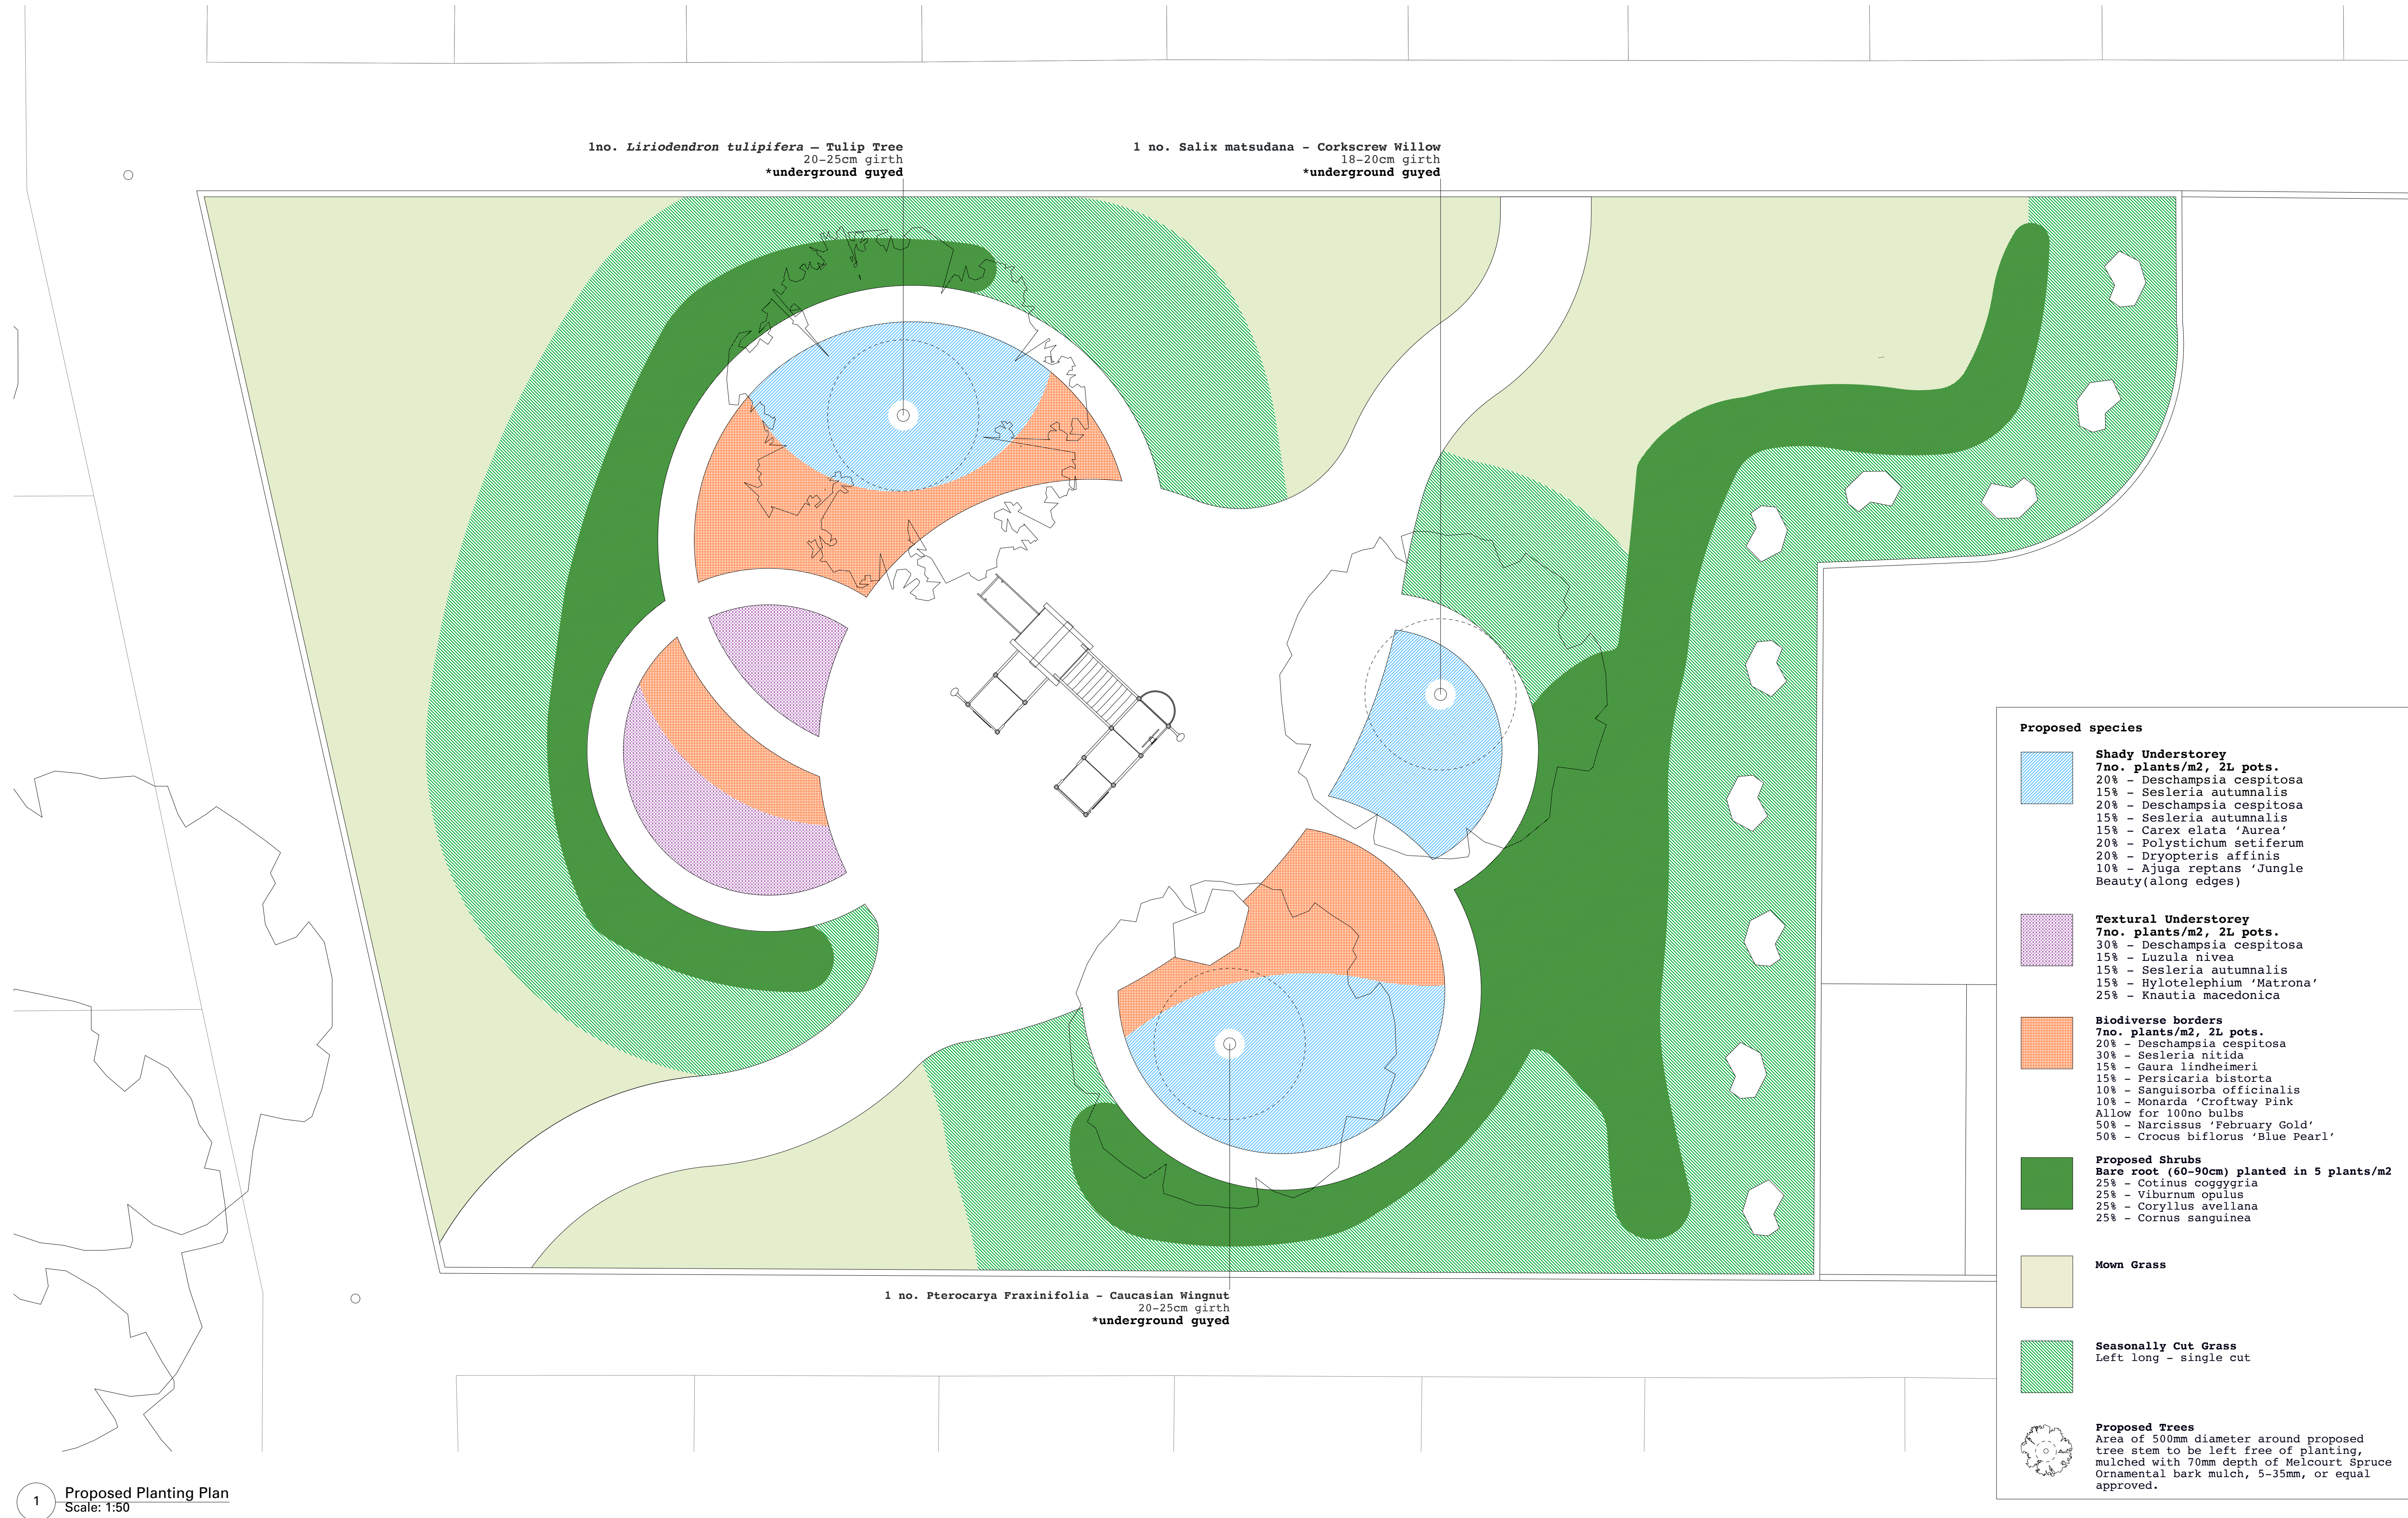

1 Proposed Planting Plan
Scale: 1:50

CONSTRUCTION

Rev.	Date	Note
C1	14/11/2023	FOR CONSTRUCTION

Notes:

1. Do not scale from this drawing.
2. All dimensions in mm unless noted otherwise.
3. All dimensions to be checked on site and discrepancies to be notified to A&S in writing.
4. This drawing should be read in conjunction with information from all other design consultants and contractors.
5. Copyright Adams & Sutherland Ltd.
6. If in doubt, ask.



Client: Mualley		Adams & Sutherland	
Job: Fairbanks Road - Monument Way		architecture landscape urban design	
Drawing Title: Proposed Play Area Block A - Planting Plan		Tel: 020 7267 1747 Fax: 020 7482 2359 info@adams-sutherland.co.uk	
Drawn: DL	Checked: SS	Approved: GS	Date: October 2023
Scale: 1:50 @ A1 and 1:100 @ A3		Drawing No. 298.213	Rev. C1