


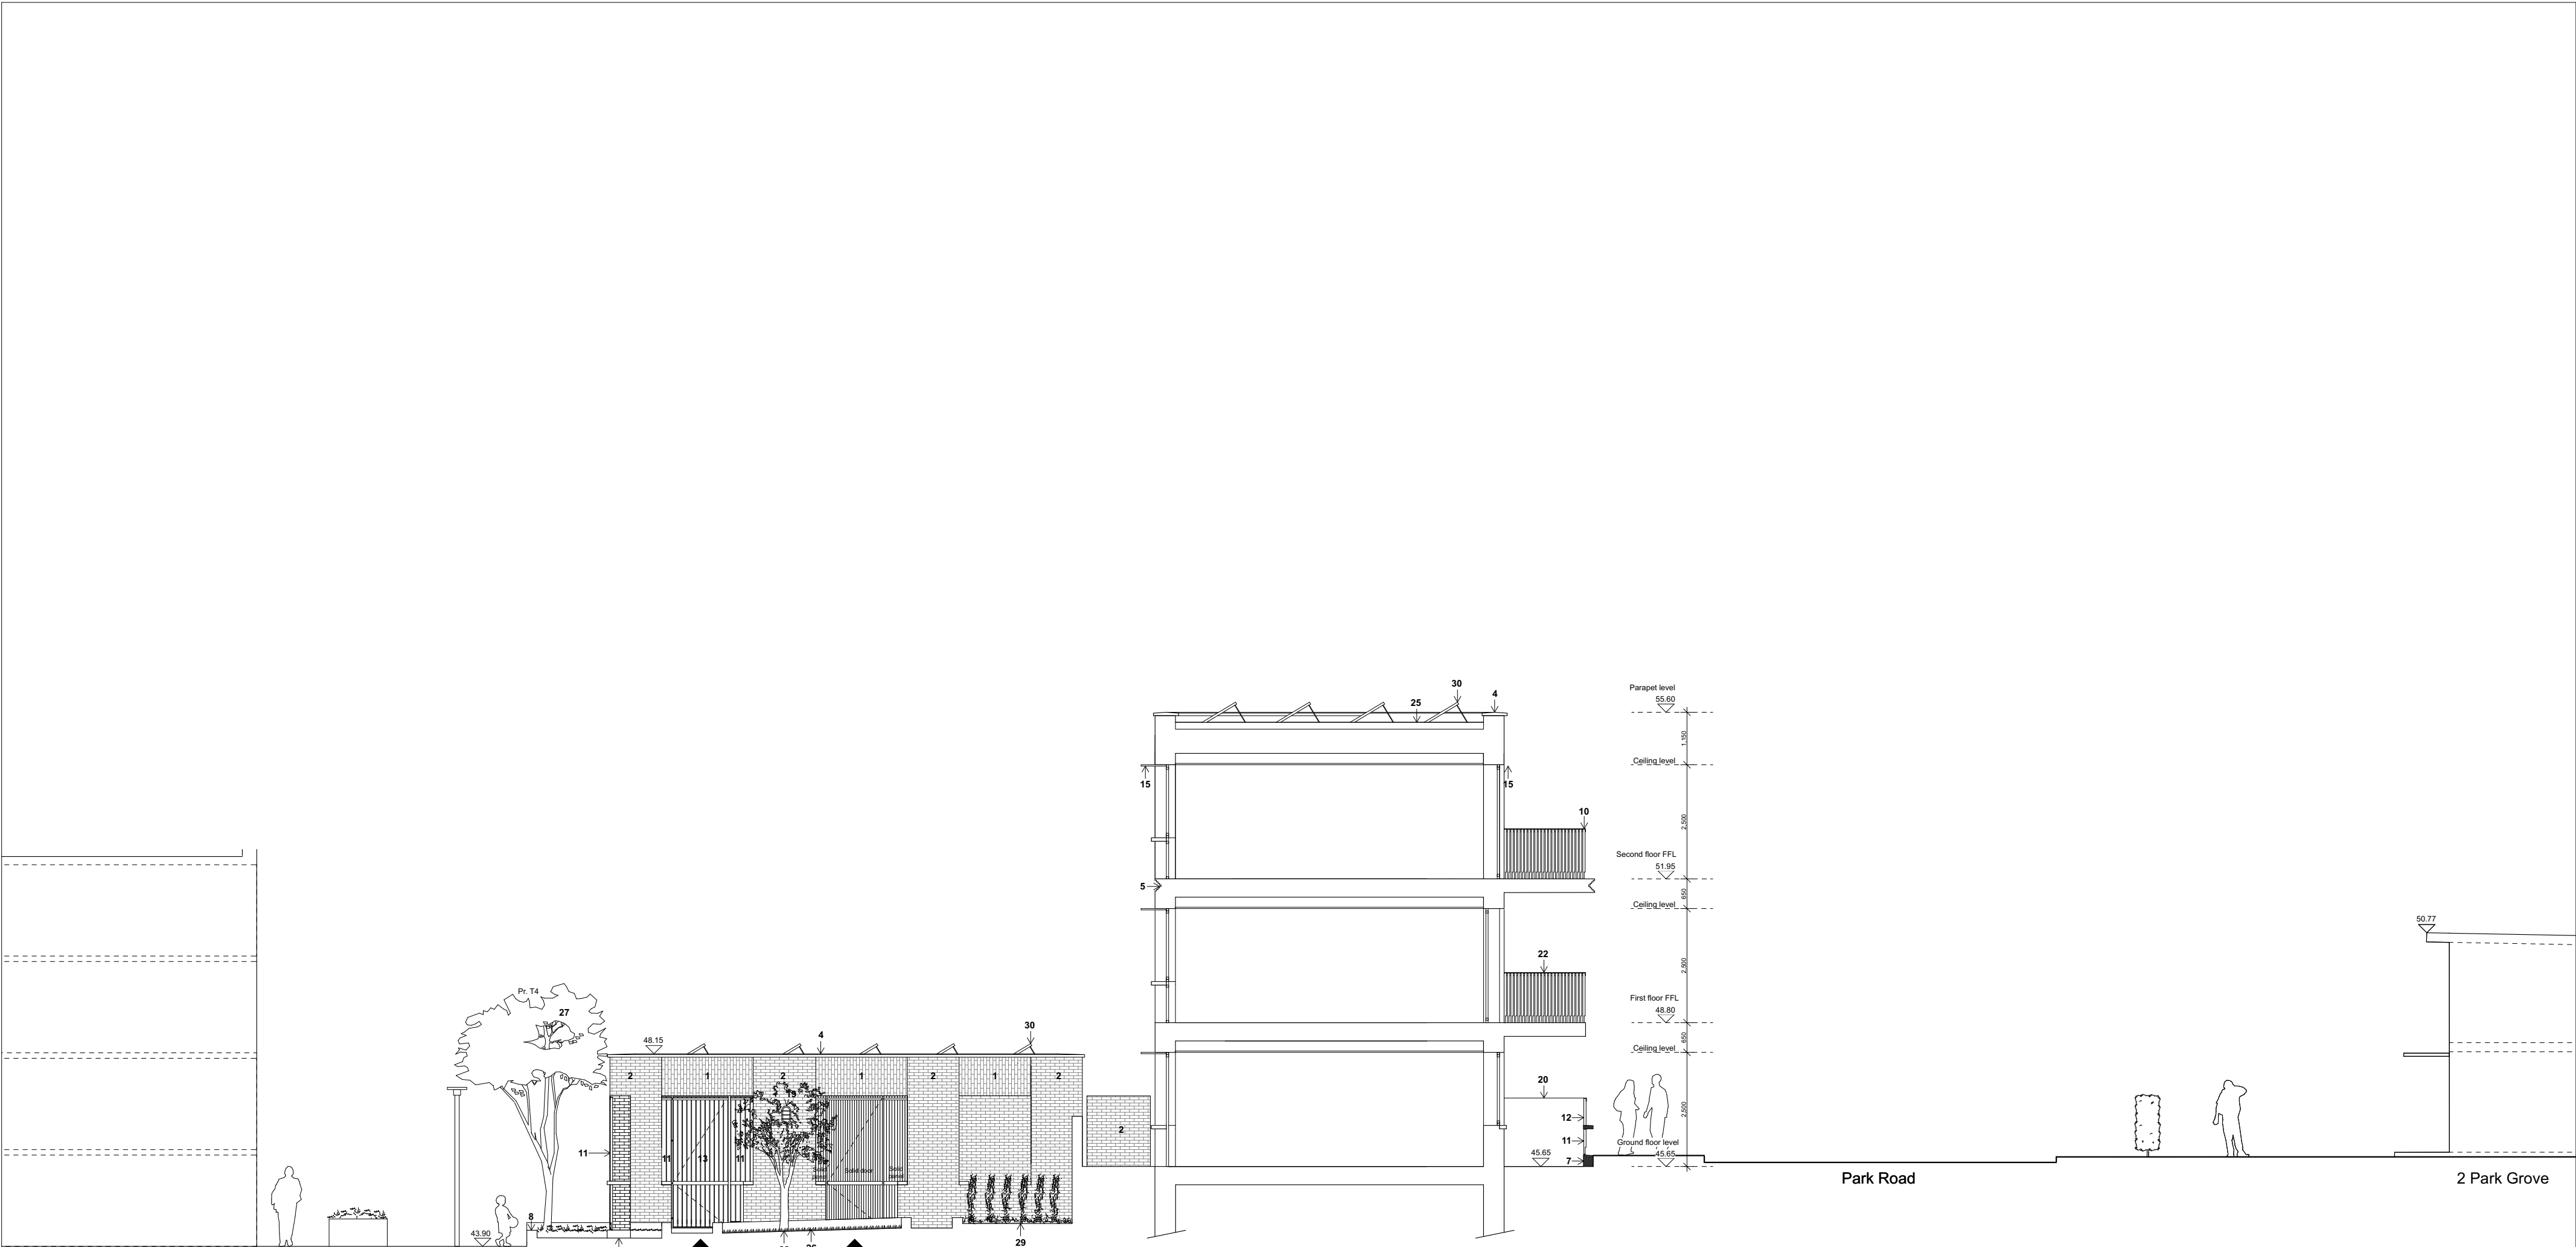

17 to 28 Tredegar Road Tredegar Road Park Road 2 Park Grove

General notes

All illustrated material is subject to copyright. Unless otherwise agreed in writing, all rights to use this document are subject to payment of Architect's charges.

1- Vertical running brick bond, Ibstock West Hoathly Sharpstone Mixture, Reference 0736
2- Horizontal running brick bond, Ibstock West Hoathly Sharpstone Mixture, Reference 0736
3- Flat arch brick, Ibstock West Hoathly Sharpstone Mixture, Reference 0736
4- White Portland cast stone coping by Chilstone
5- White Portland cast stone stepped tracery by Chilstone
6- White Portland cast stone window sills by Chilstone
7- White Portland cast stone base by Chilstone
8- White Portland stone edges by Chilstone
9- White vertical window piers clad in white GRC (12mm)
10- White Portland cast stone stone clad balcony (by Chilstone) with coloured aluminium angled rails 10mm thick (United Anodisers - Anolok Bronze - 547)
11- Coloured aluminium straight rails 10mm thick (United Anodisers - Anolok Bronze - 547)
12- Coloured aluminium angled rails 10mm thick (United Anodisers - Anolok Bronze - 547)
13- Coloured aluminium gate with straight rails 10mm thick (United Anodisers - Anolok Bronze - 547)
14- Coloured aluminium gate with angled balusters 10mm thick (United Anodisers - Anolok Bronze - 547)
15- Coloured aluminium brise-soleil 10mm thick (United Anodisers - Anolok Bronze - 547)
16- Coloured aluminium canopy (United Anodisers - Anolok Bronze - 547)
17- Coloured aluminium glazing system (United Anodisers - Anolok Bronze - 547)
18- Coloured aluminium square rainwater pipe and hopper (United Anodisers - Anolok Bronze - 547)
19- Bulkhead lighting
20- Outdoor pram storage with coloured aluminium louvred doors (United Anodisers - Anolok Bronze - 547)
21- Coloured aluminium Juliet balconies 10mm thick (United Anodisers - Anolok Bronze - 547)
22- Coloured aluminium balcony fascia with coloured aluminium angled rails 10mm thick (United Anodisers - Anolok Bronze - 547)
23- Operable colour aluminium and glass windows (United Anodisers - Anolok Bronze - 547)
24- Fixed colour aluminium and glass windows (United Anodisers - Anolok Bronze - 547)
25- Green roof
26- Lawn with wildflowers
27- New purple plum tree
28- Mixed small scale trees
29- Vegetable patch
30 - Solar panels 400W

Satish Jassal Architects

19 Wharfedale Road
London
N1 9SB
contact@satishjassal.co.uk
Tel: 0207 837 4511

Job Title
Edith Road

London
N11 2QE

Drawing Name
Proposed section GG

Drawing Status
Planning

Drawn by
AP Date
19/12/2019

Checked by
SJ Date
19/12/2019

Drawing Scale
1:100 @A2

Layout ID Status Revision
173-022-GA-SEC **P1**