

Sweet Houses

Project
140 Station Road


Drawing
Basement

Scale
1:100 @ A1


Drawing No	Rev
1678-PA-010	B



Basement - Approved 1
1:100

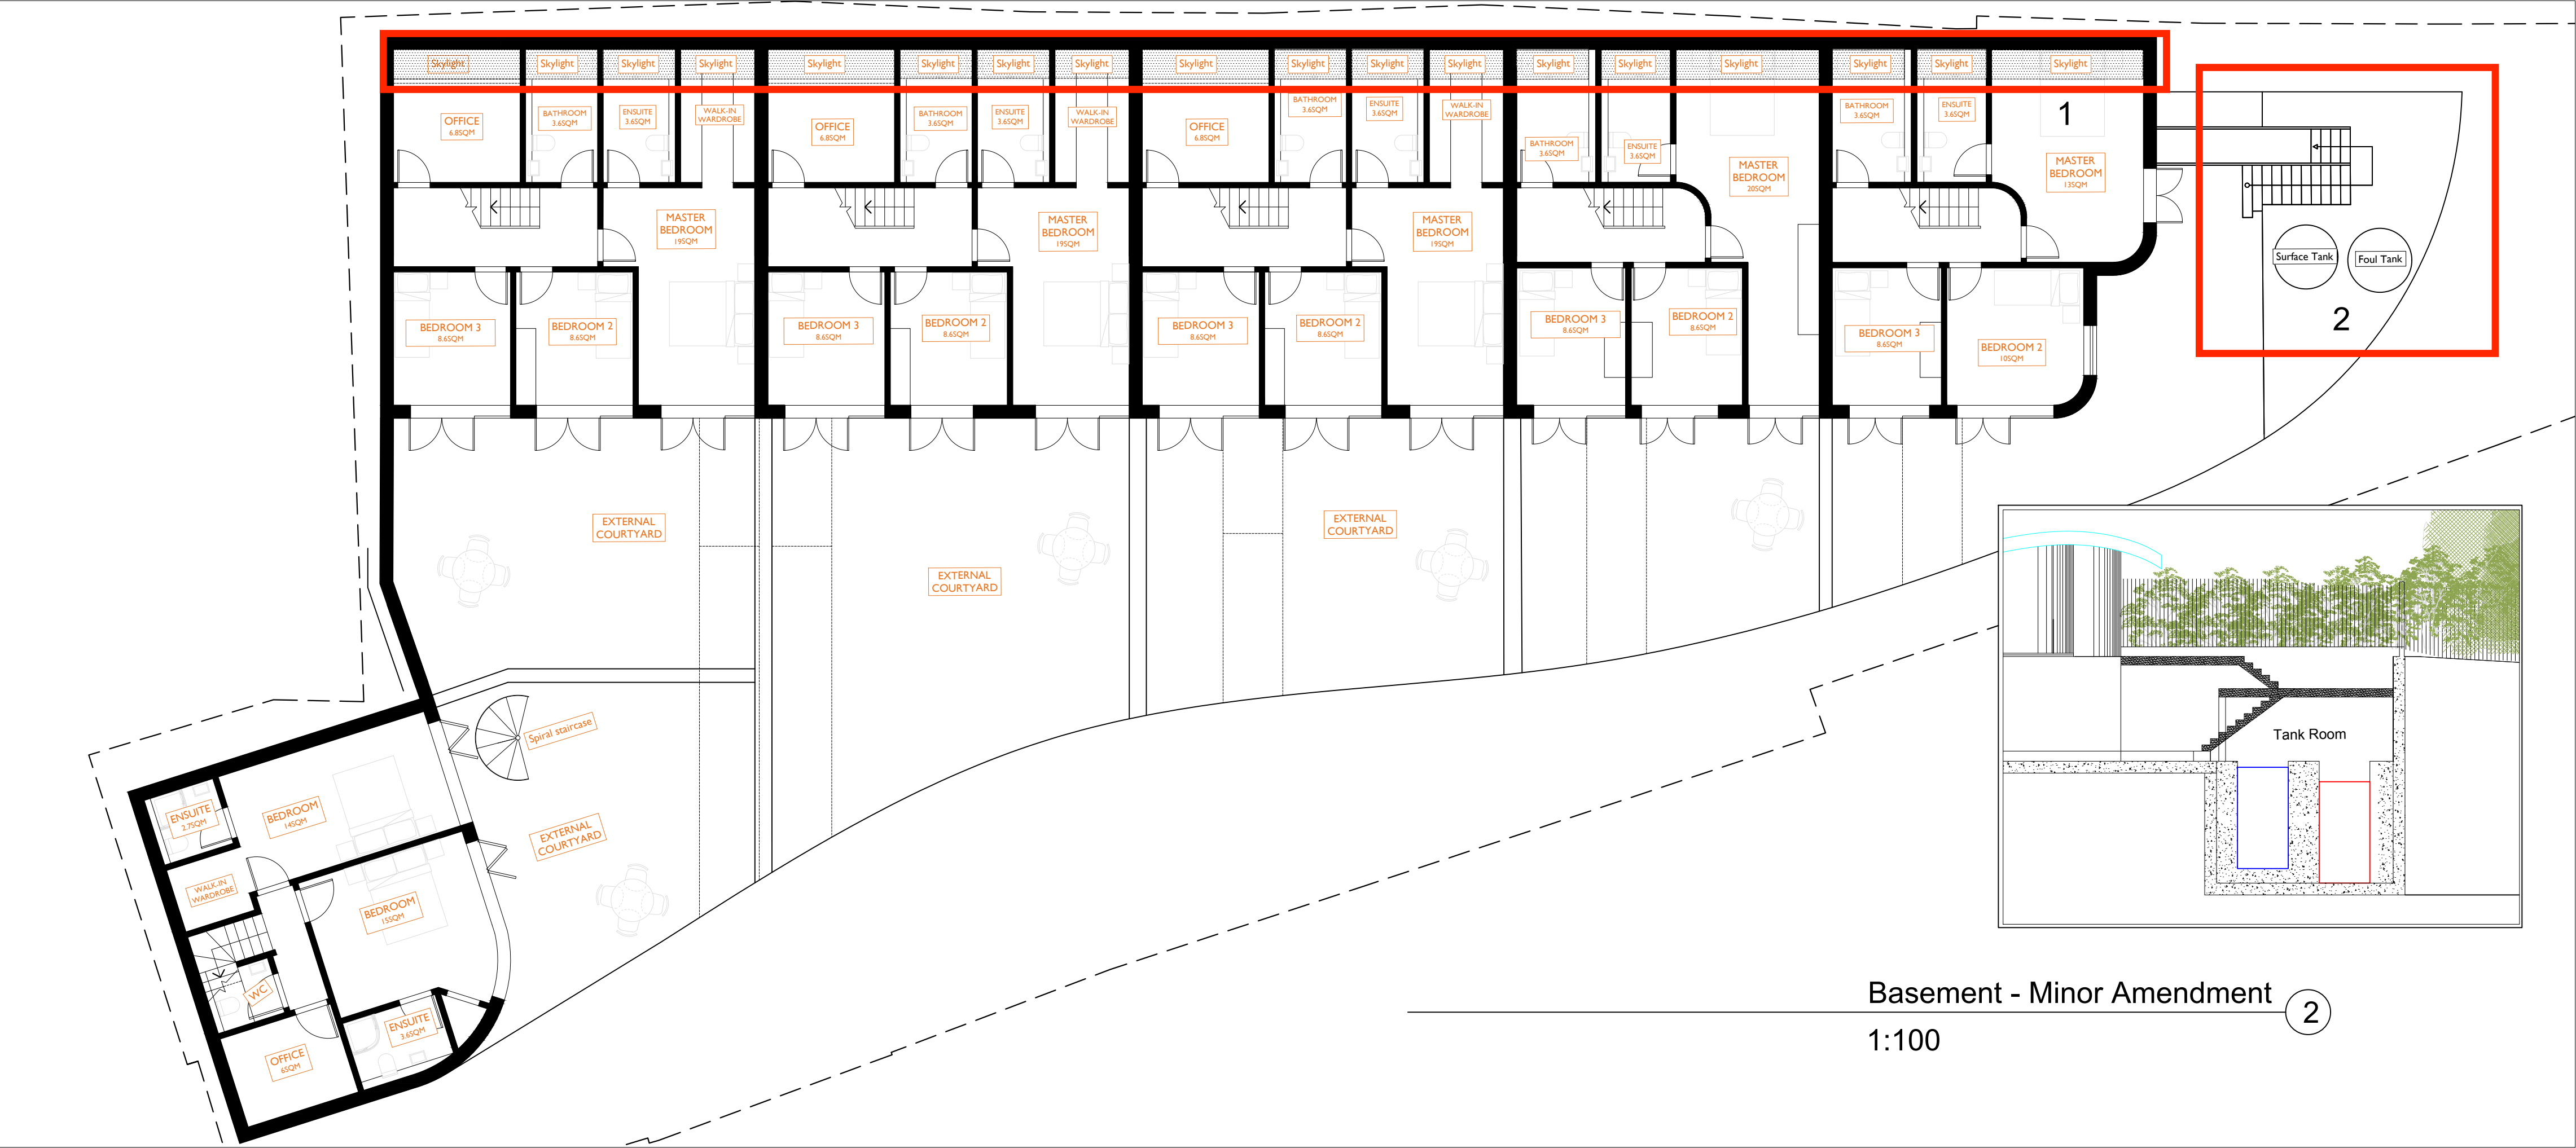

Basement - Minor Amendment 2
1:100

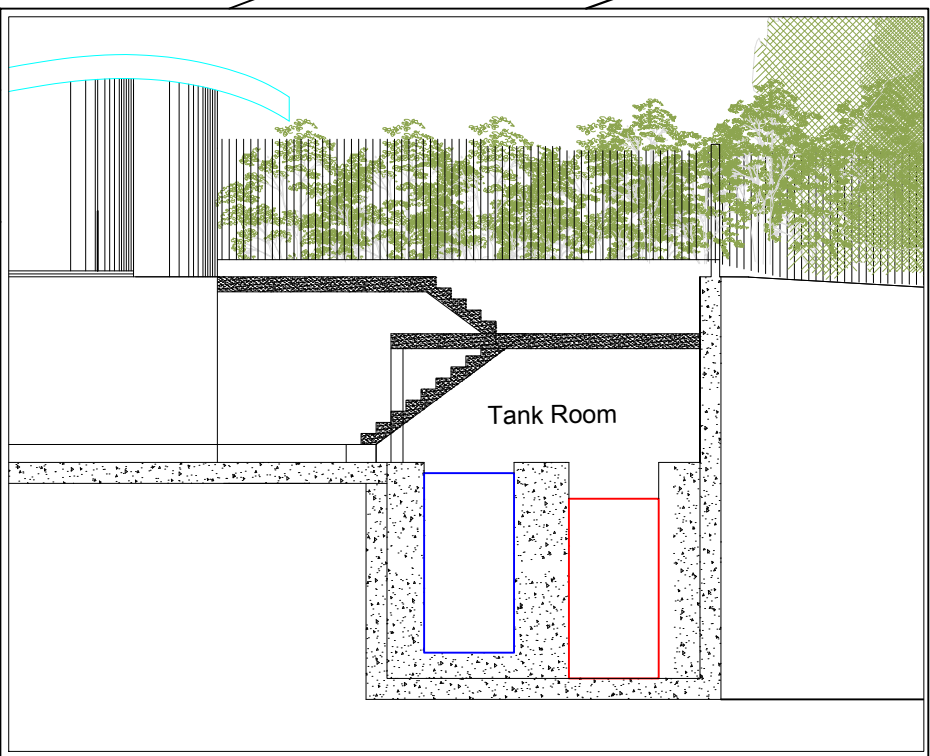

Sweet Houses

Project
140 Station Road

Drawing
Ground Floor

Scale
1:100 @ A1

Drawing No
1678-PA-011

Rev
B

