

This drawing is copyright and owned by Capita Property & Infrastructure, and is for use on this site only unless contractually stated otherwise.

DO NOT SCALE this drawing (printed or electronic versions). Contractors must check all dimensions from site.

All other design team elements, where indicated, have been imported from the consultant's drawings and reference should be made to the individual consultant's drawings for exact setting out, size and type of component.

Discrepancies and / or ambiguities within this drawing, between it and information given elsewhere, must be reported immediately to the licensor for clarification before proceeding.

All works are to be carried out in accordance with the latest LU Standards, Eurocodes, British Standards and Codes of Practice unless specifically directed otherwise in the specification.


Responsibility for the reproduction of this drawing in paper form, or if issued in electronic format, lies with the recipient to check that all information has been replicated in full and is correct when compared to the original paper or electronic image. Graphical representations of equipment on this drawing have been co-ordinated, but are approximations only. Please refer to the Specifications and / or Details for actual sizes and / or specific contractor construction information.

This original document is issued for the purpose indicated below and contains information of confidential nature. Further copies and circulation will be strictly in accordance with the confidentiality agreement under the contract. This original must be destroyed or returned to the contractor.

SAFETY, HEALTH AND ENVIRONMENTAL INFORMATION

Refer to the relevant Construction (Design and Management) documentation where applicable.

It is assumed that all works on this drawing will be carried out by a competent contractor, working where appropriate to an approved method statement.

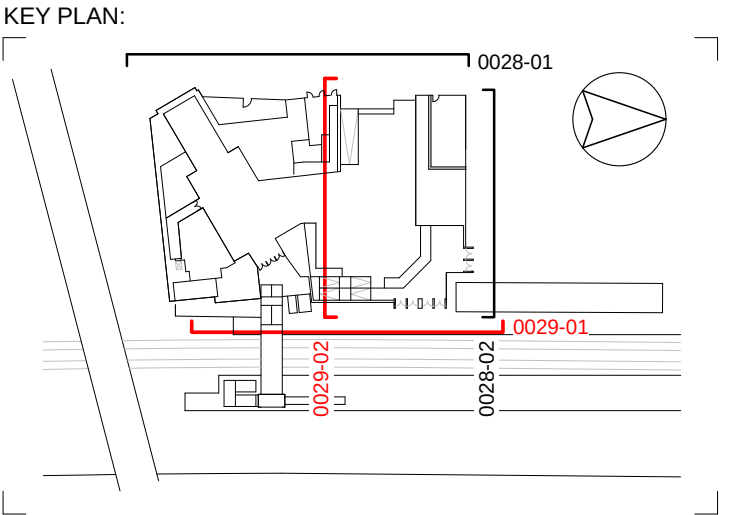

- NOTES**
- This drawing is to be read in conjunction with the following:
- 2383-HUK-PRM-DRG-0019: GA Ticket Hall Level Plan
 - 2383-HUK-PRM-DRG-0021: GA Bridge Level Plan
 - 2383-HUK-PRM-DRG-0023: GA Roof Level plan
 - 2383-HUK-PRM-DRG-0025: GA Basement Level Plan
 - 2383-HUK-PRM-DRG-0026: General Section A-A
 - 2383-HUK-PRM-DRG-0027: General Section B-B & C-C
 - 2383-HUK-PRM-DRG-0028: West & North Elevations
 - 2383-HUK-PRM-DRG-6255: Internal Elevations Sheet 1
 - 2383-HUK-PRM-DRG-6256: Internal Elevations Sheet 2
 - 2383-HUK-PRM-DRG-6257: Internal Elevations Sheet 3
 - 2383-HUK-PRM-DRG-6352: Sections D-D & E-E
 - 2383-HUK-PRM-DRG-6353: Sections F-F
 - 2383-HUK-PRM-DRG-6354: Sections G-G & H-H

07	JH	NO	GU	Issued for Construction, electrical cupboard not required as consequence of Contract Instruction No 57	06/03/19
06	JH	NO	GU	Issued for Construction	06/03/19
05	GF	NO	GU	CI 053 Repeater Fire Panel Emergency control & emergency control microphone incorporated, Ceiling Height revised, duct information added & minor corrections	02/01/19
04	JH	NO	GU	For Acceptance - Alternative Design - Changes from Contract Instruction No's CI 24, CI31, CI 32, CI 36, CI 37, CI 42, CI 45 & CI 48. Vent duct Relocated. Capita address changed in Title Block	15/10/18
03	JH	NO	GU	Existing Floor retained (CI 37) - Existing UMC access cover retained (CI 32) - New Lift omitted (CI 31) - Stair S1 retained (CI 31) - New Stair access to platform 2 (G9) - Existing LU Gatteline retained (CI 38) - Combined OLB and DNO room (RM 24 & CI 38) - Proposed Cladding removed, concrete wall to be tiled up to ceiling (CI48) Concrete to be exposed Grid 2 low A-C (CI 42) level 1 - Ramp 1 modified (CI 34) - Retained PHP (CI 45) - Back painted glass level 1 replaced by exposed concrete blockwork no finish and Grid G & S NR boundary ground level only to be blockwork 1 hour fire separation, cladding remains (CI 48) - Capita address changed in Title Block	04/09/18
02	JH	NO	GU	For Review	26/03/18
01	JH	SV	GU	For review	30/09/16

Rev	Drawn	Chkd	App'd	Description	Date
-----	-------	------	-------	-------------	------

Purpose of Issue
For Construction

Status
Construction

Classification
Commercial in Confidence

Client



Project
TOTTENHAM HALE STATION UPGRADE

Workstream
STATION WORKS

Drawing
PROPOSED GENERAL ARRANGEMENT
EAST & SOUTH ELEVATIONS

Scale @ A1
1:100

Drawn
JH

Checked
WL

Approved
GU

Project No.
CS/081301

Date
23-09-2016

Drawing Identifier
Project - Originator - Discipline Code - Document Code - Sequential Number


2383-HUK-PRM- DRG- 0029

Revision
07


CAPITA
Property and infrastructure

65 Gresham Street, London EC2V 7NQ
T +44 (0) 20 7580 5886
www.capitaproperty.co.uk

Registered office: 71 Victoria Street, Westminster, London, SW1H 0XA. Registered in England and Wales No. 2038542 Part of the Capita Group Plc. www.capita.co.uk

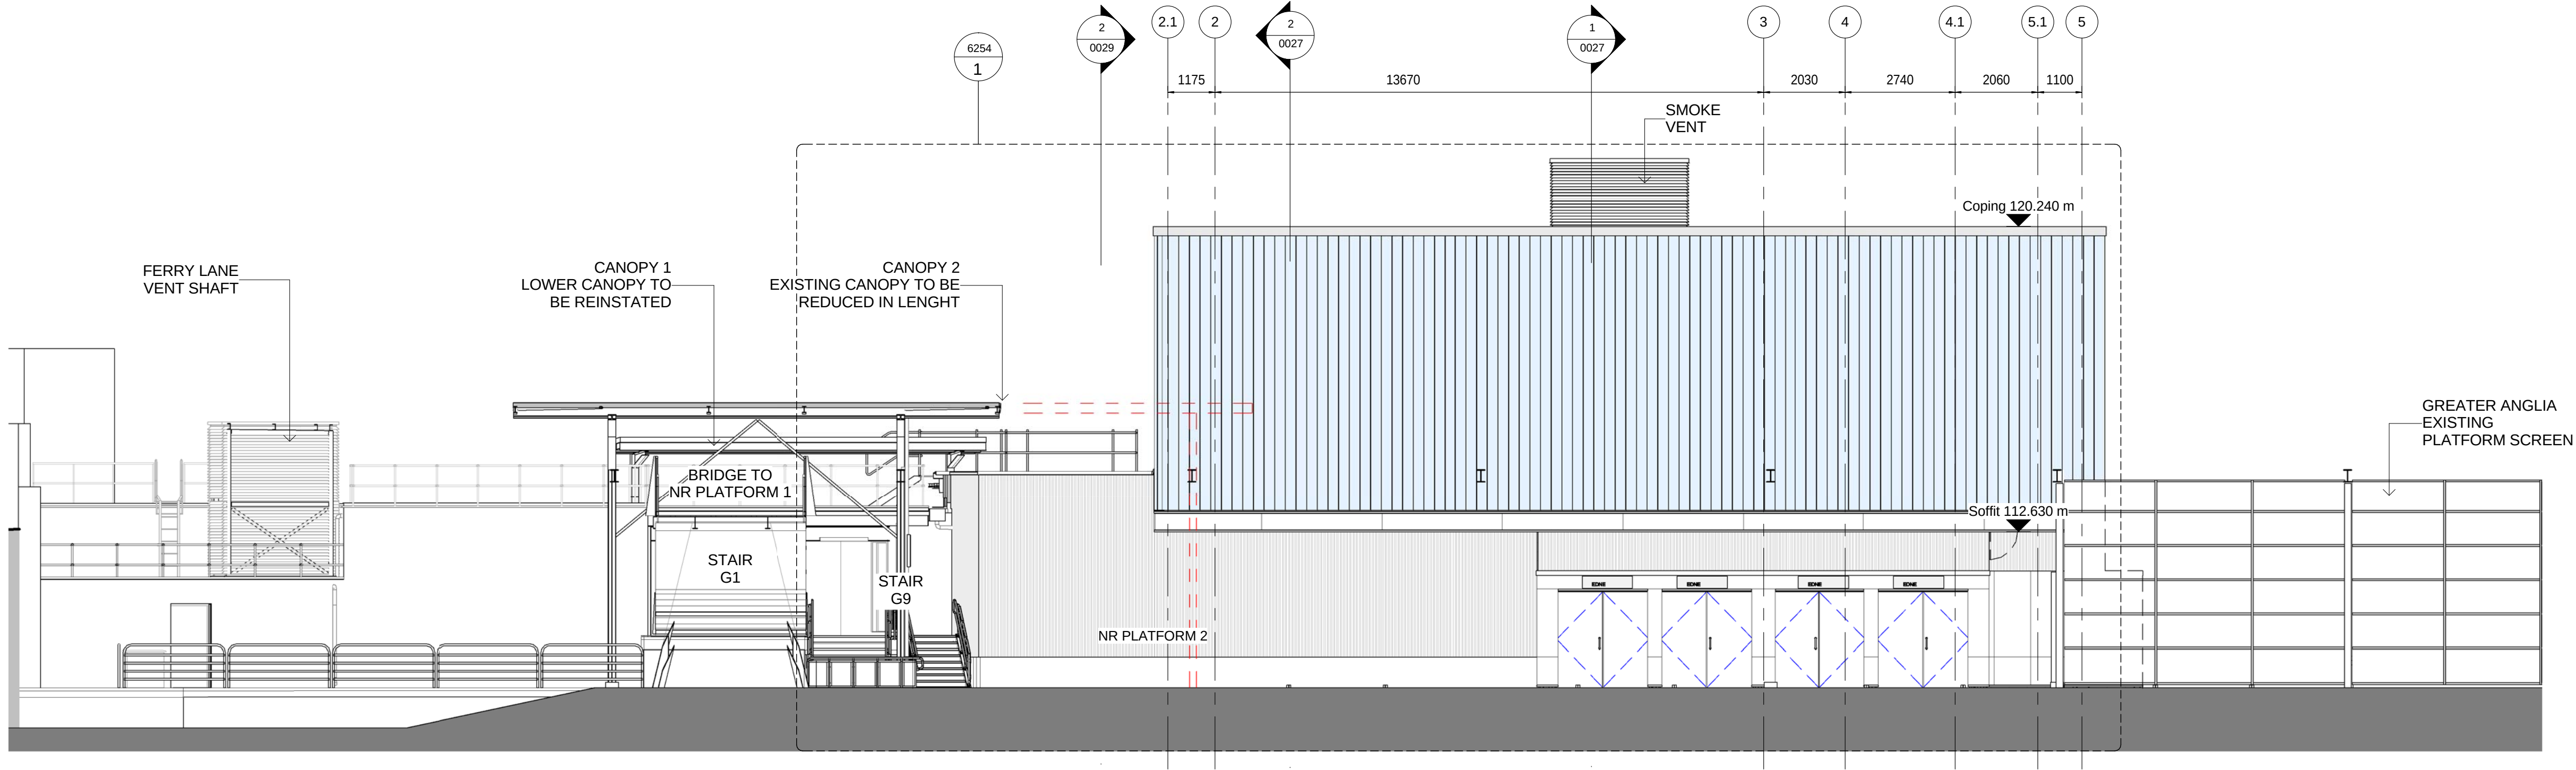

1 External Elevation - EAST Façade
1 : 100

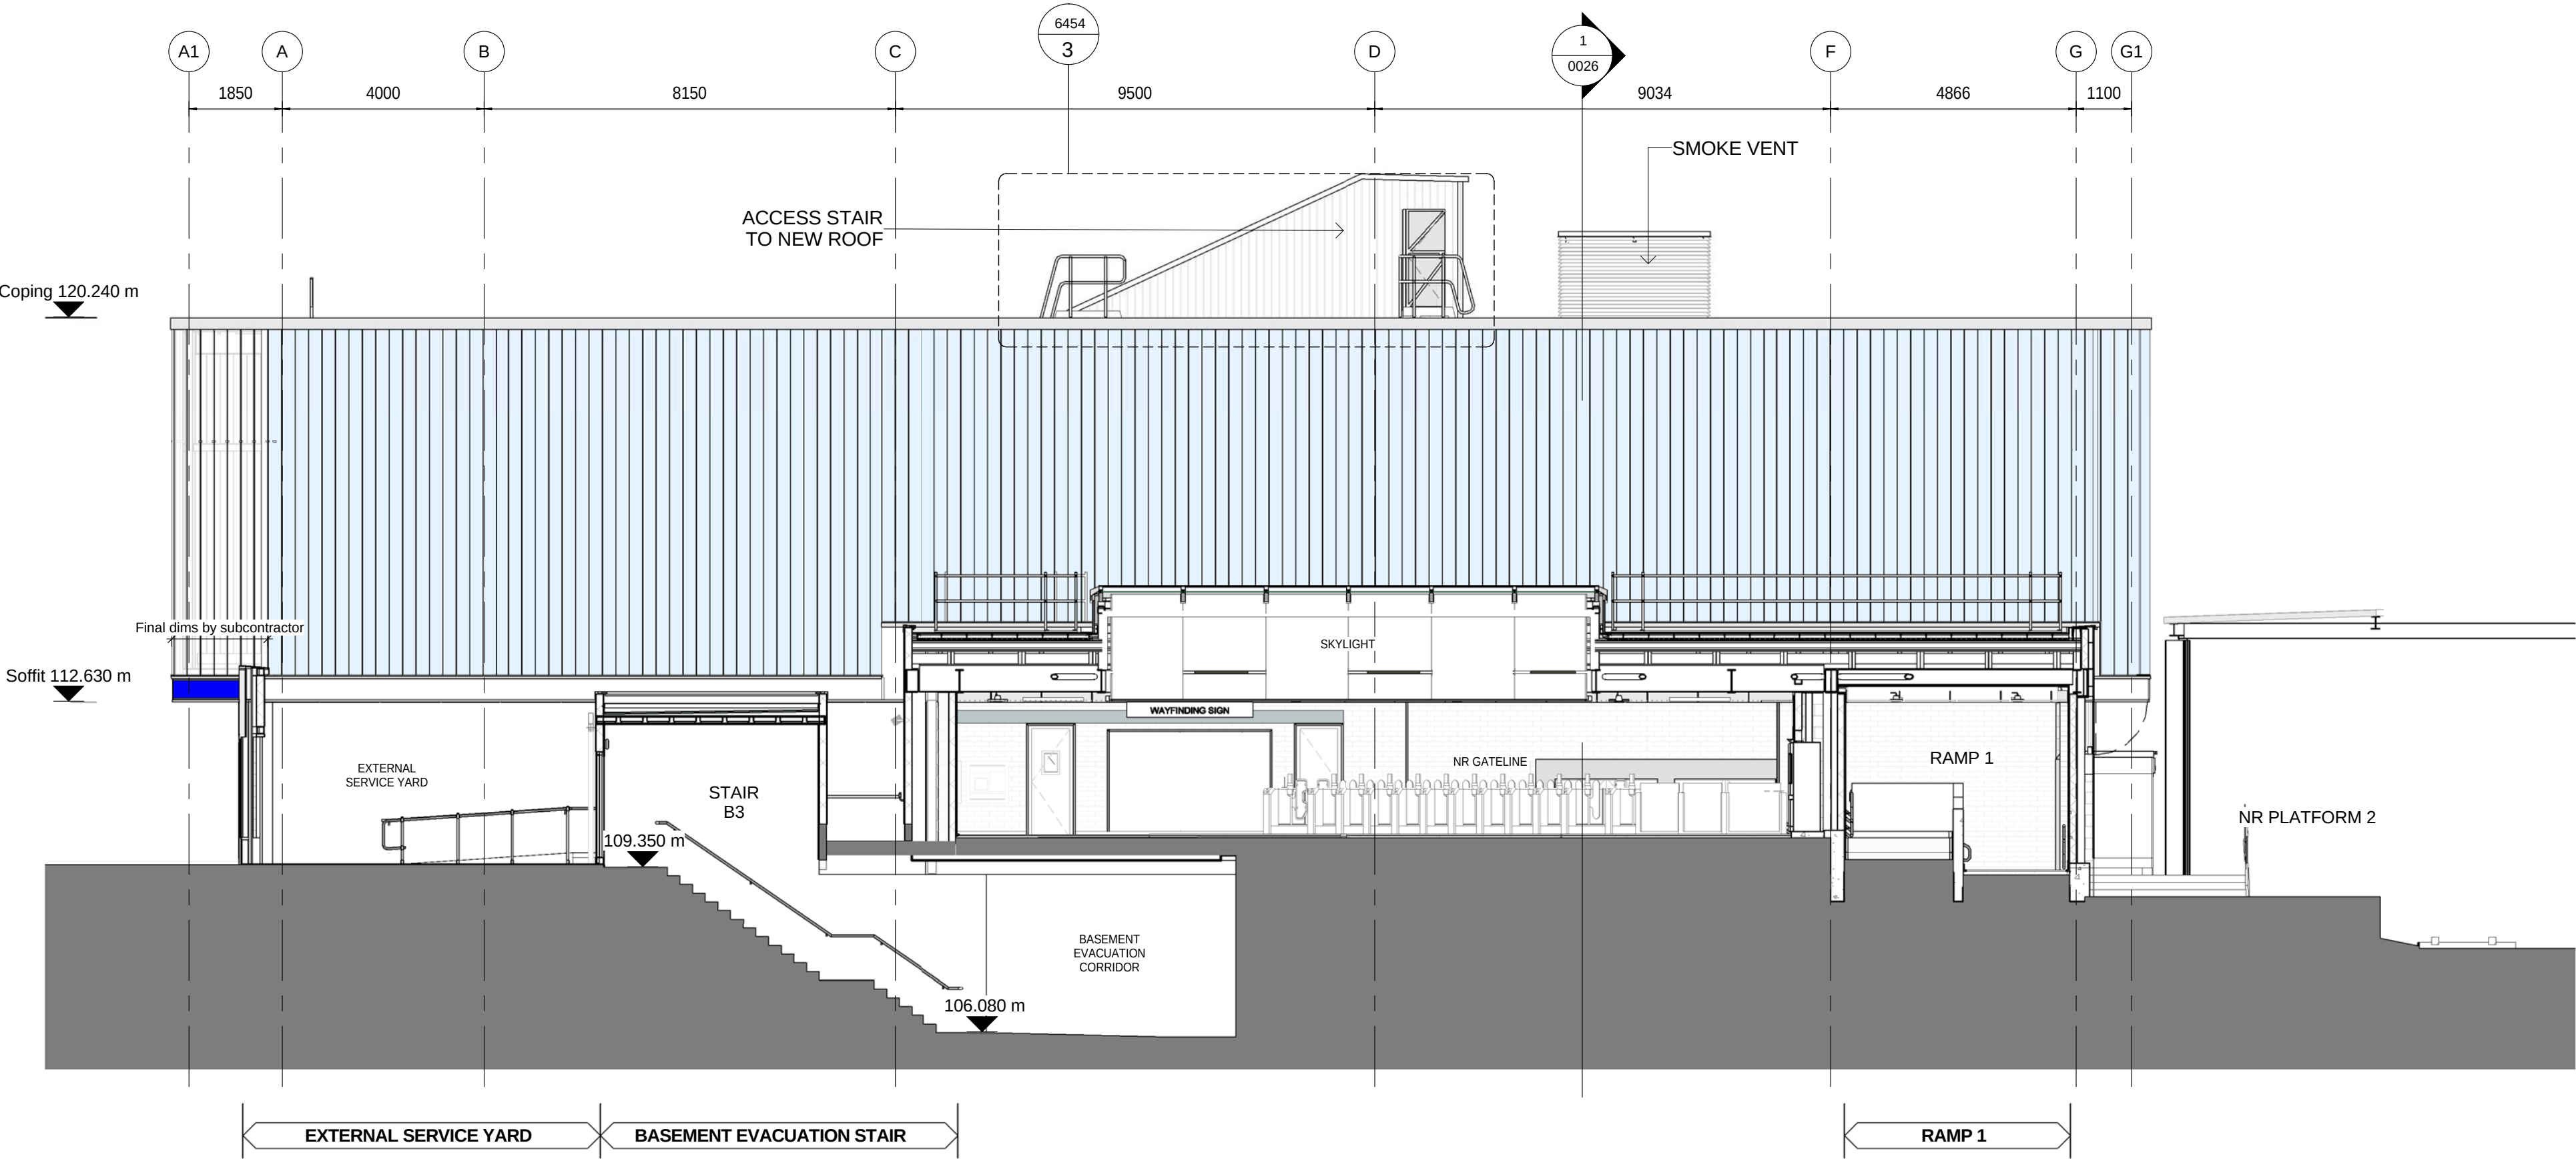

2 External Elevation - SOUTH Façade
1 : 100

SAFETY, HEALTH & ENVIRONMENTAL INFORMATION			
IN ADDITION TO THE HAZARDS NORMALLY ASSOCIATED WITH THE TYPES OF WORK DETAILED ON THIS DRAWING, NOTE THE FOLLOWING			
CONSTRUCTION			
MAINTENANCE/CLEANING			
DECOMMISSIONING/DEMOLITION			
IT IS ASSUMED THAT ALL WORKS WILL BE CARRIED OUT BY A COMPETENT CONTRACTOR WORKING, WHERE APPROPRIATE, TO AN APPROVED METHOD STATEMENT			