



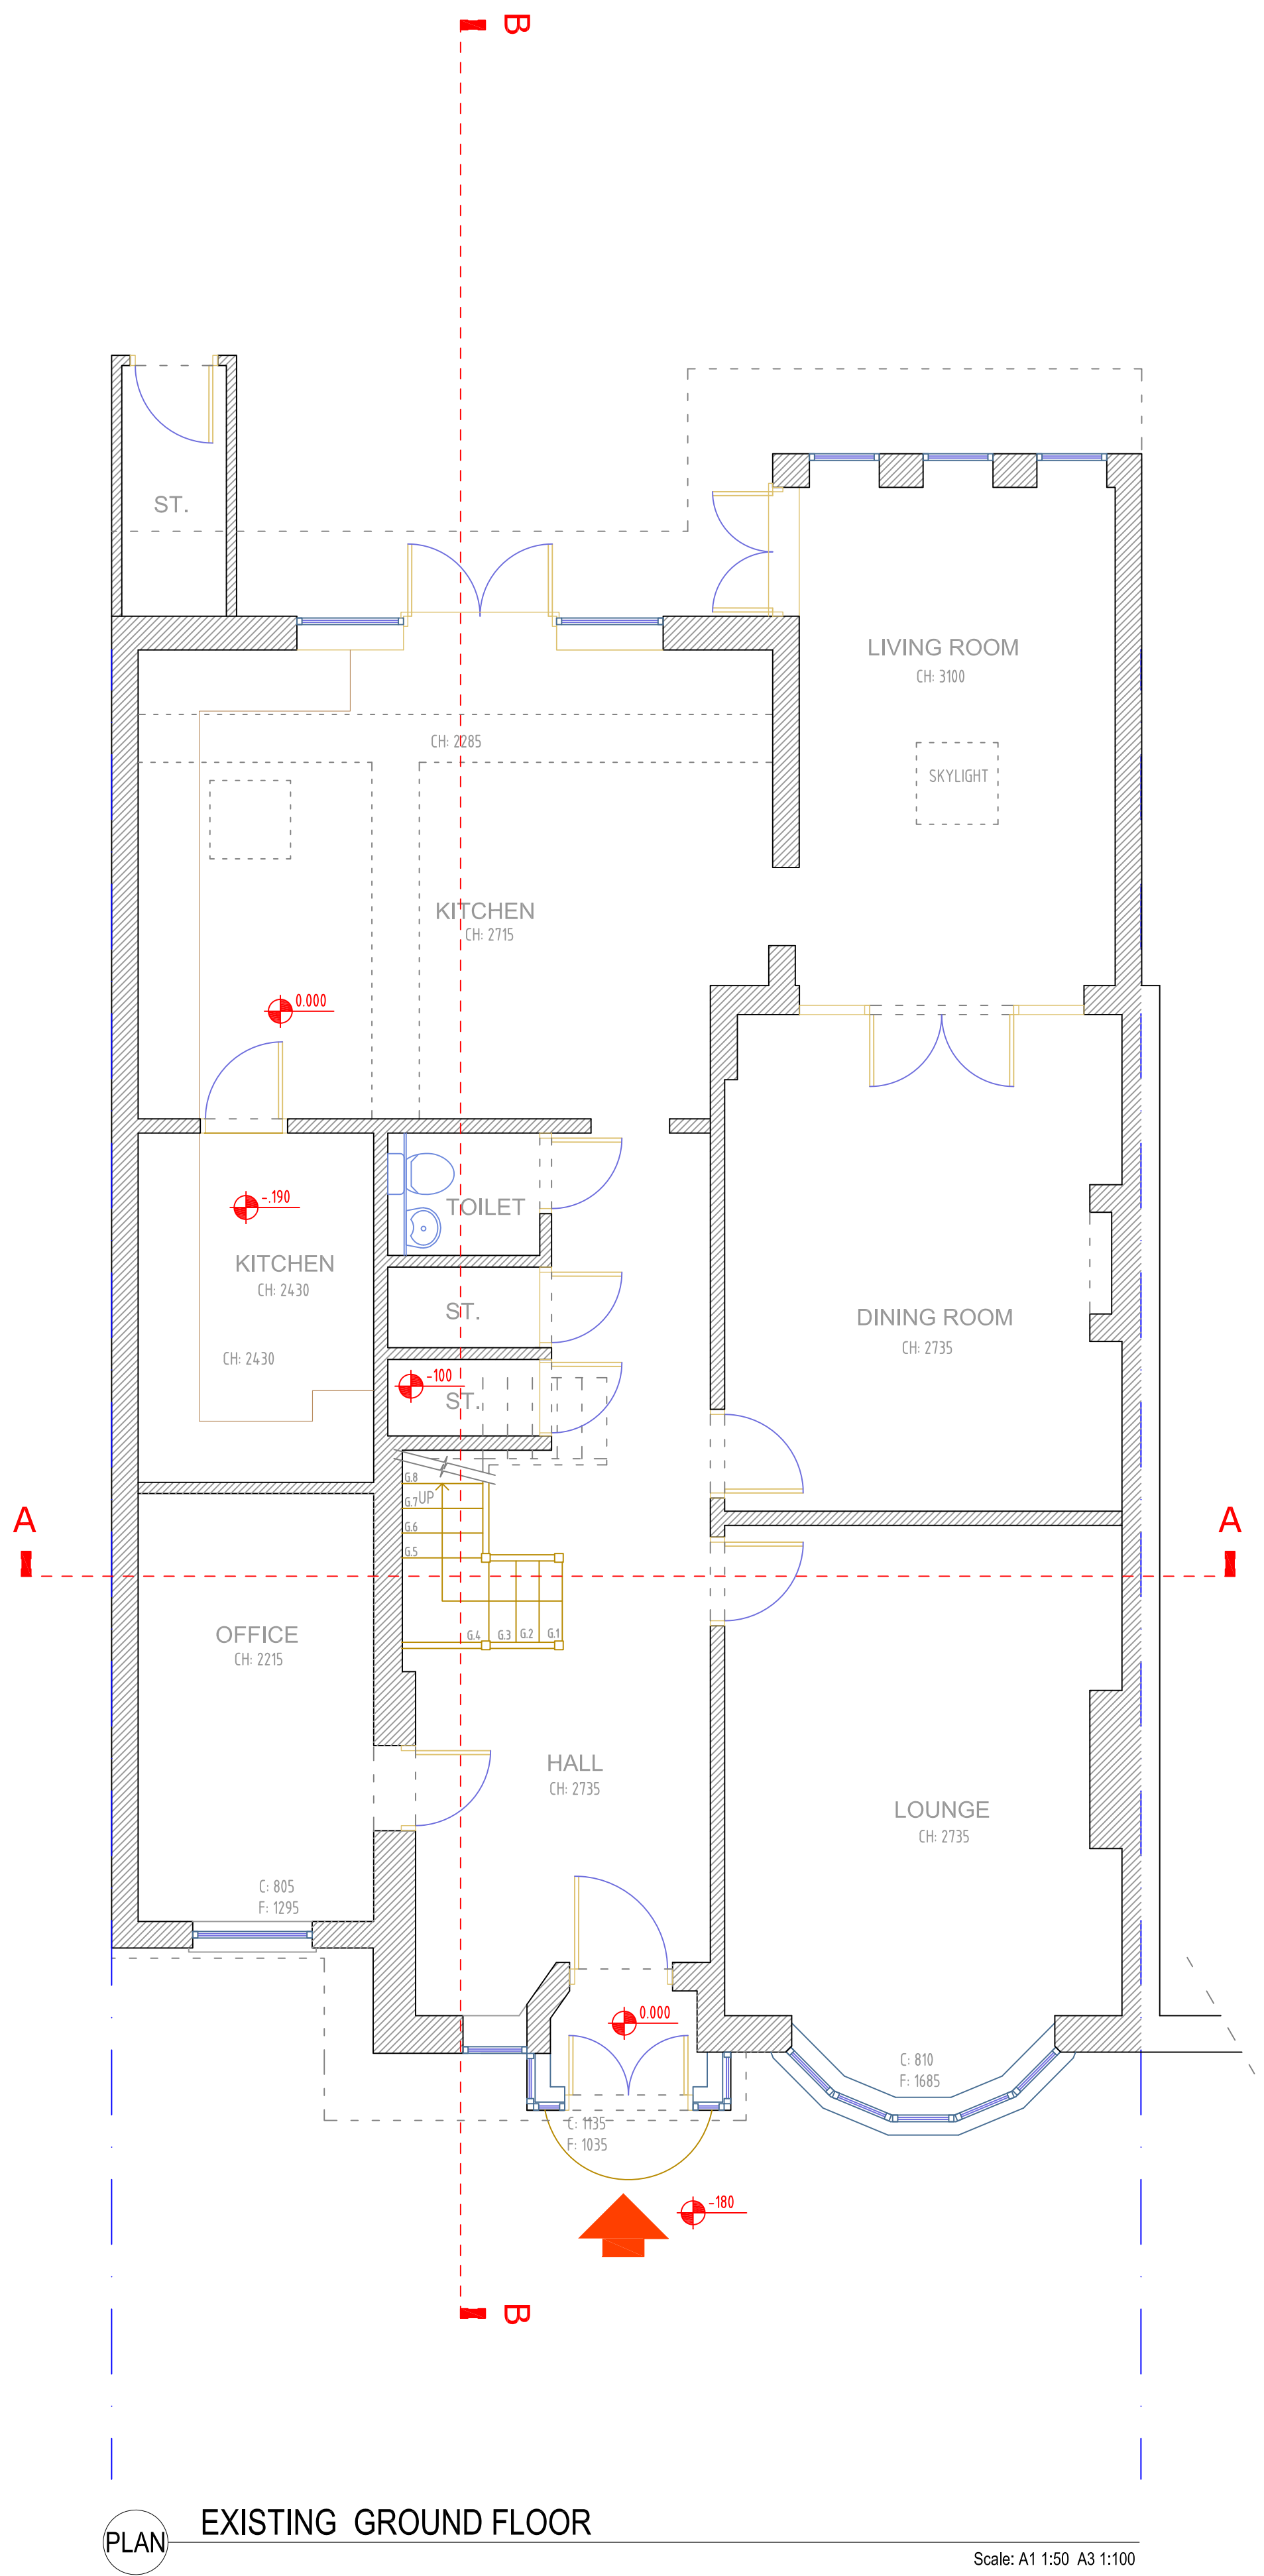

EXISTING GROUND FLOOR

Scale: A1 1:50 A3 1:100

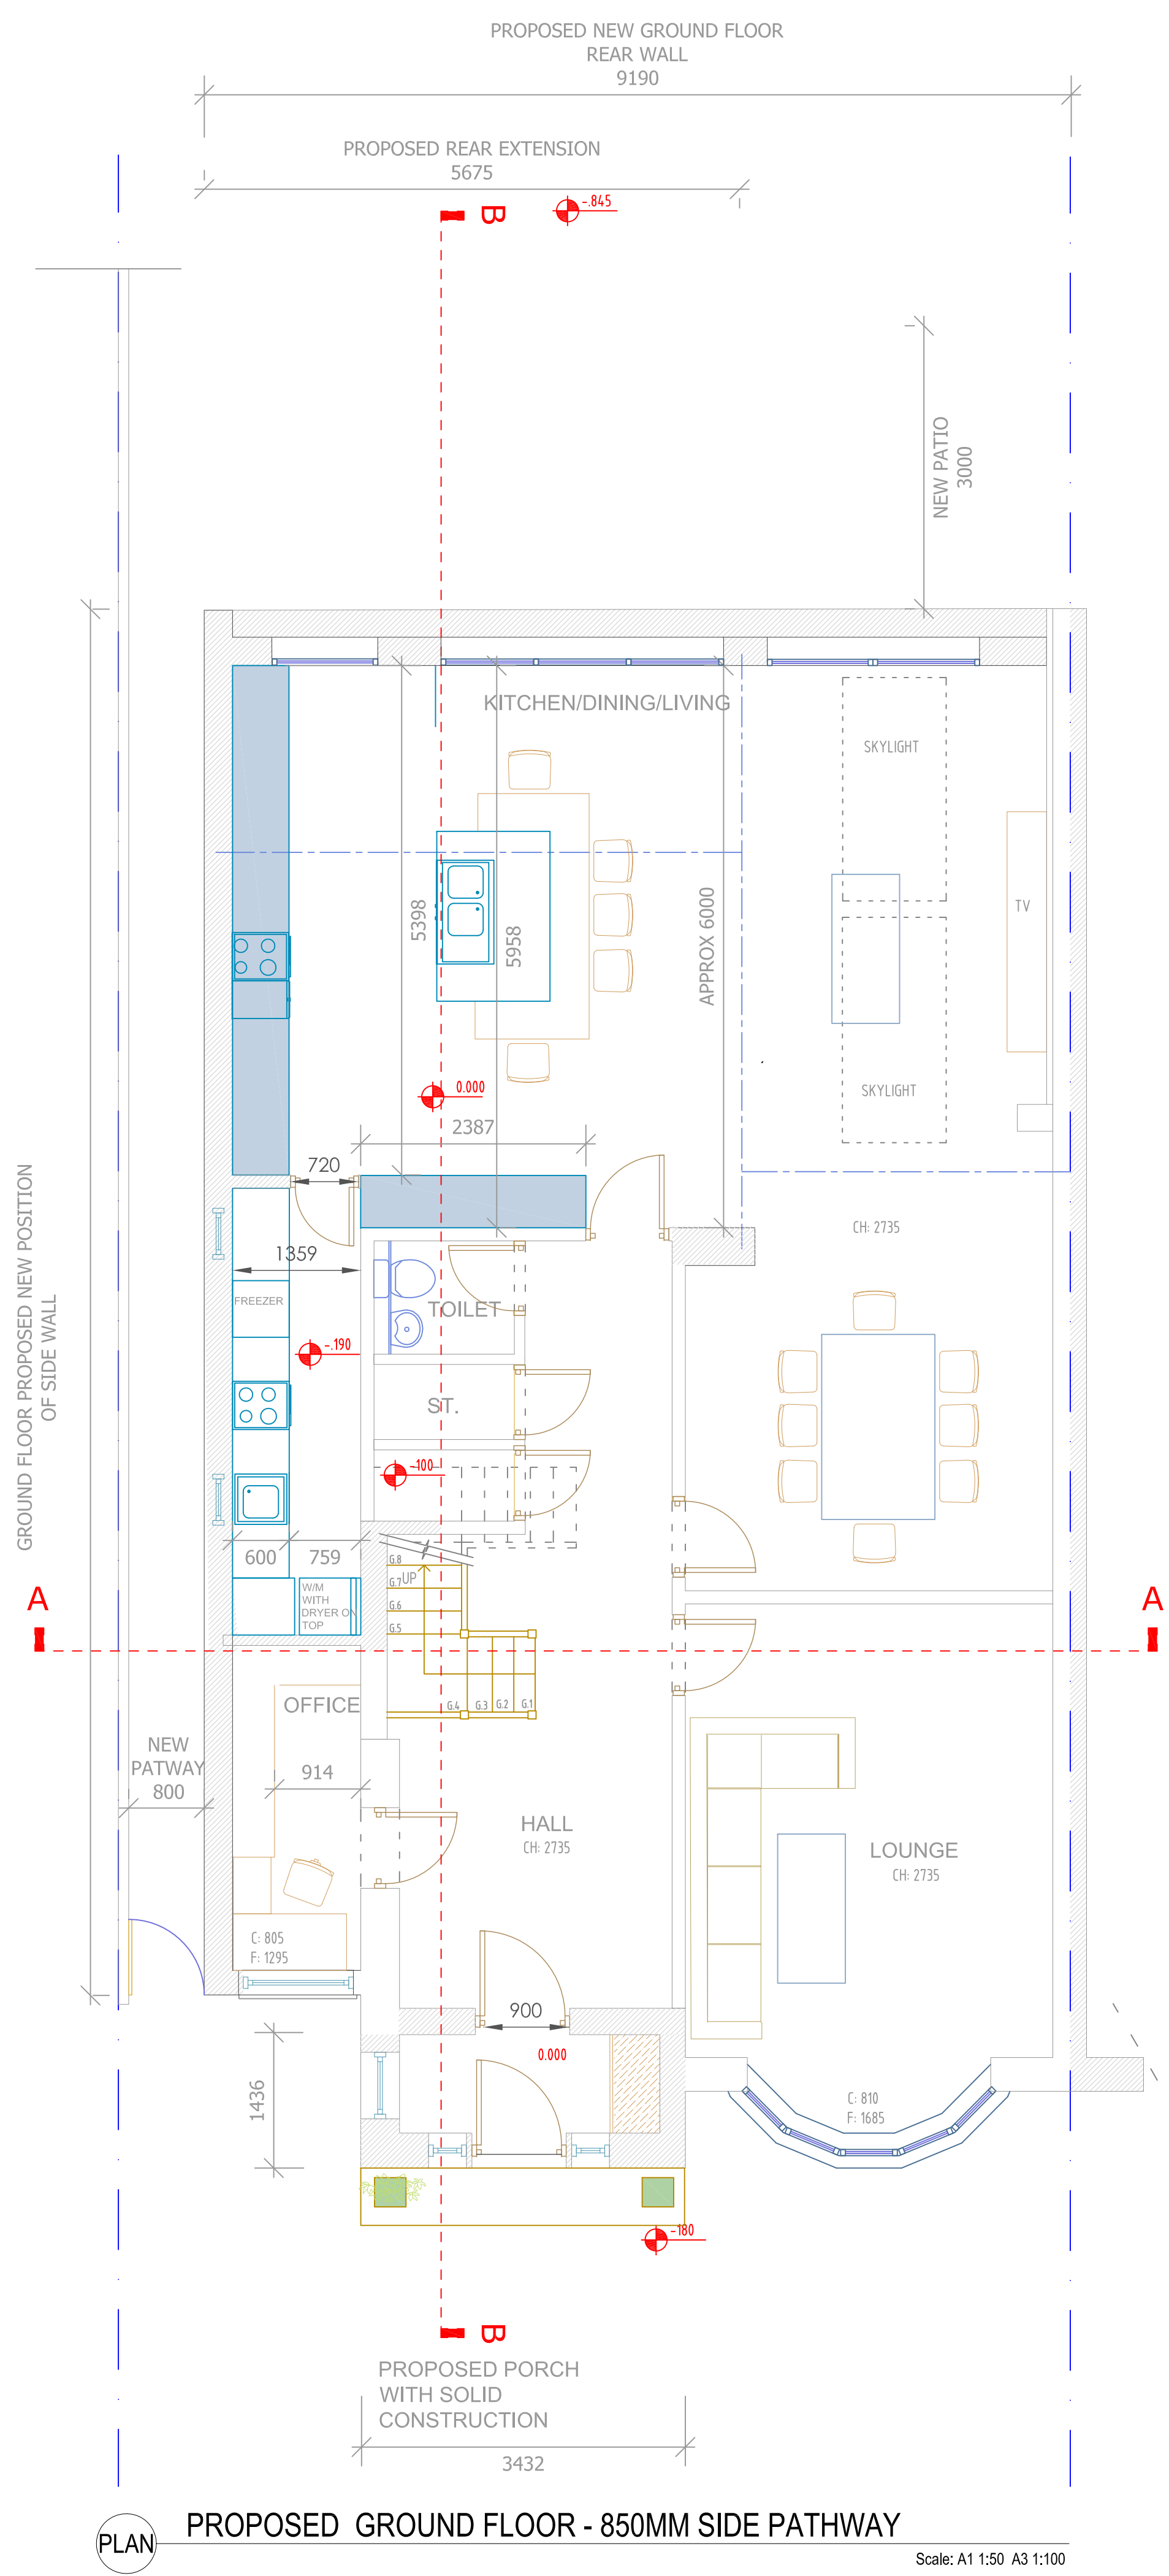

PROPOSED GROUND FLOOR - 850MM SIDE PATHWAY

Scale: A1 1:50 A3 1:100

PERCEPTION IS UNABLE TO VERIFY THE ACCURACY OF THE DRAWING AS WE HAVE RELIED ON THIRD PARTY PREPARED DRAWINGS WHICH ARE INACCURATE, THEREFORE ANY MEMBERS OF PERCEPTIONS CANNOT HELD RESPONSIBLE ANY INACCURACY WITHIN THIS DRAWING. ALL RIGHTS RESERVE.

REVISION	
NO	DATE

DRAWING NOTES

COPYRIGHT

THIS DRAWING IS THE COPYRIGHT OF PERCEPTIONS AND MAY NOT BE USED WITHOUT THEIR CONSENT

DIMENSIONS

WRITTEN DIMENSIONS TO BE TAKEN IN PREFERENCE TO SCALED DIMENSIONS. THE CONTRACTOR IS RESPONSIBLE FOR CHECKING ALL DIMENSIONS BEFORE WORK STARTS.

LOCAL AUTHORITY

ALL WORK IS TO BE CARRIED OUT TO THE REQUIREMENTS, AND TO THE SATISFACTION OF THE LOCAL AUTHORITY.

DISCREPANCIES

ANY DISCREPANCIES TO BE BROUGHT TO THE ATTENTION OF THE ARCHITECT IMMEDIATELY.

GENERAL

FOR POSITIONS AND DETAILS OF ALL STRUCTURAL DETAILS SUCH AS COLUMNS, POST, PADSTONES, JOIST AND RAFTER SIZE, STEELS, FOUNDATIONS ETC CONTRACTOR MUST REFER TO STRUCTURAL ENGINEER'S DETAILS AND DRAWINGS

ALWAYS CHECK ALL MEASUREMENTS ON SITE AGAINST DRAWINGS - ANY DISCREPANCY TO BE DISCUSSED IMMEDIATELY WITH ARCHITECT

PLANNING PERMISSION ISSUE

CLIENT: MR AND MRS NAHAR

JOB: 19 WOODSIDE AVENUE N6 4SP

DRAWING: EXISTING AND PROPOSED GROUND FLOOR PLANS

DRAW NO	SCALE	DATE
1576 - 1	A3 1:100 A1 1:50	JUNE 2023
STATUS	ISSUED TO	DATE

