

bureau de change

6 Hoxton Square  
N1 6NU, London

KEY PLAN:

REVISION:

NOTES:

PROJECT

117\_17MA

DRAWING TITLE

EXISTING SECTION 01

A300

PURPOSE OF ISSUE

PLANNING

SCALE

1:100 @ A3 / 1:50 @ A1

DATE

23 NOV 2023

DRAWN BY

EL

REVISION

P1



1. EXISTING SECTION 01



bureau de change

6 Hoxton Square  
N1 6NU, London

KEY PLAN:

REVISION:

NOTES:

PROJECT

117\_17MA

DRAWING TITLE

EXISTING SECTION 02

A301

PURPOSE OF ISSUE

PLANNING

SCALE

1:100 @ A3 / 1:50 @ A1

DATE

03 NOV 2023


DRAWN BY

EL

REVISION

P1

1. EXISTING SECTION 02

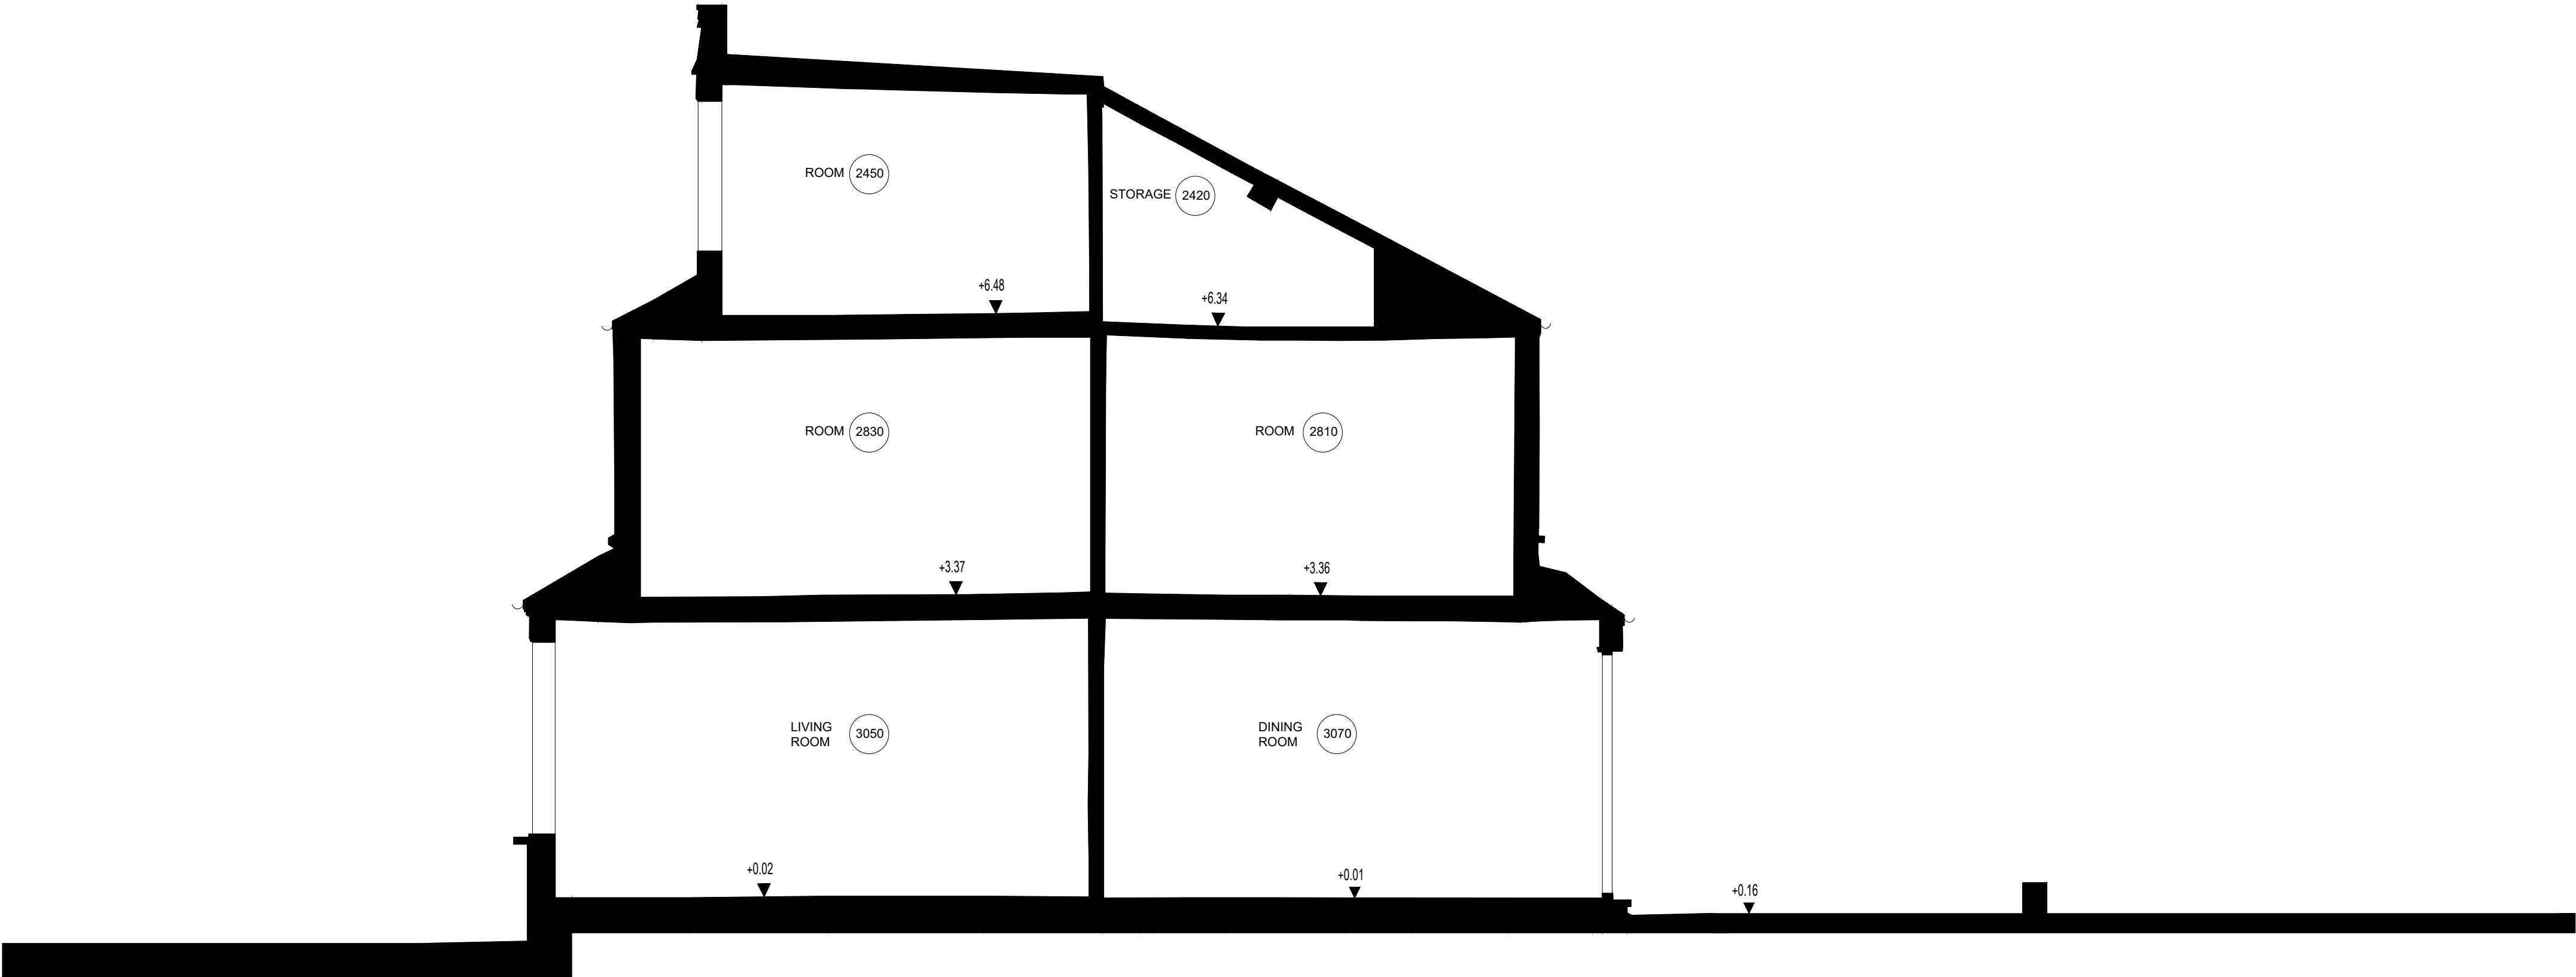

bureau de change

6 Hoxton Square  
N1 6NU, London

KEY PLAN:

REVISION:

NOTES:

PROJECT

117\_17MA

DRAWING TITLE

EXISTING SECTION 03

A302

PURPOSE OF ISSUE

PLANNING

SCALE

1:100 @ A3 / 1:50 @ A1

DATE

03 NOV 2023


DRAWN BY

EL

REVISION

P1


1. EXISTING SECTION 03

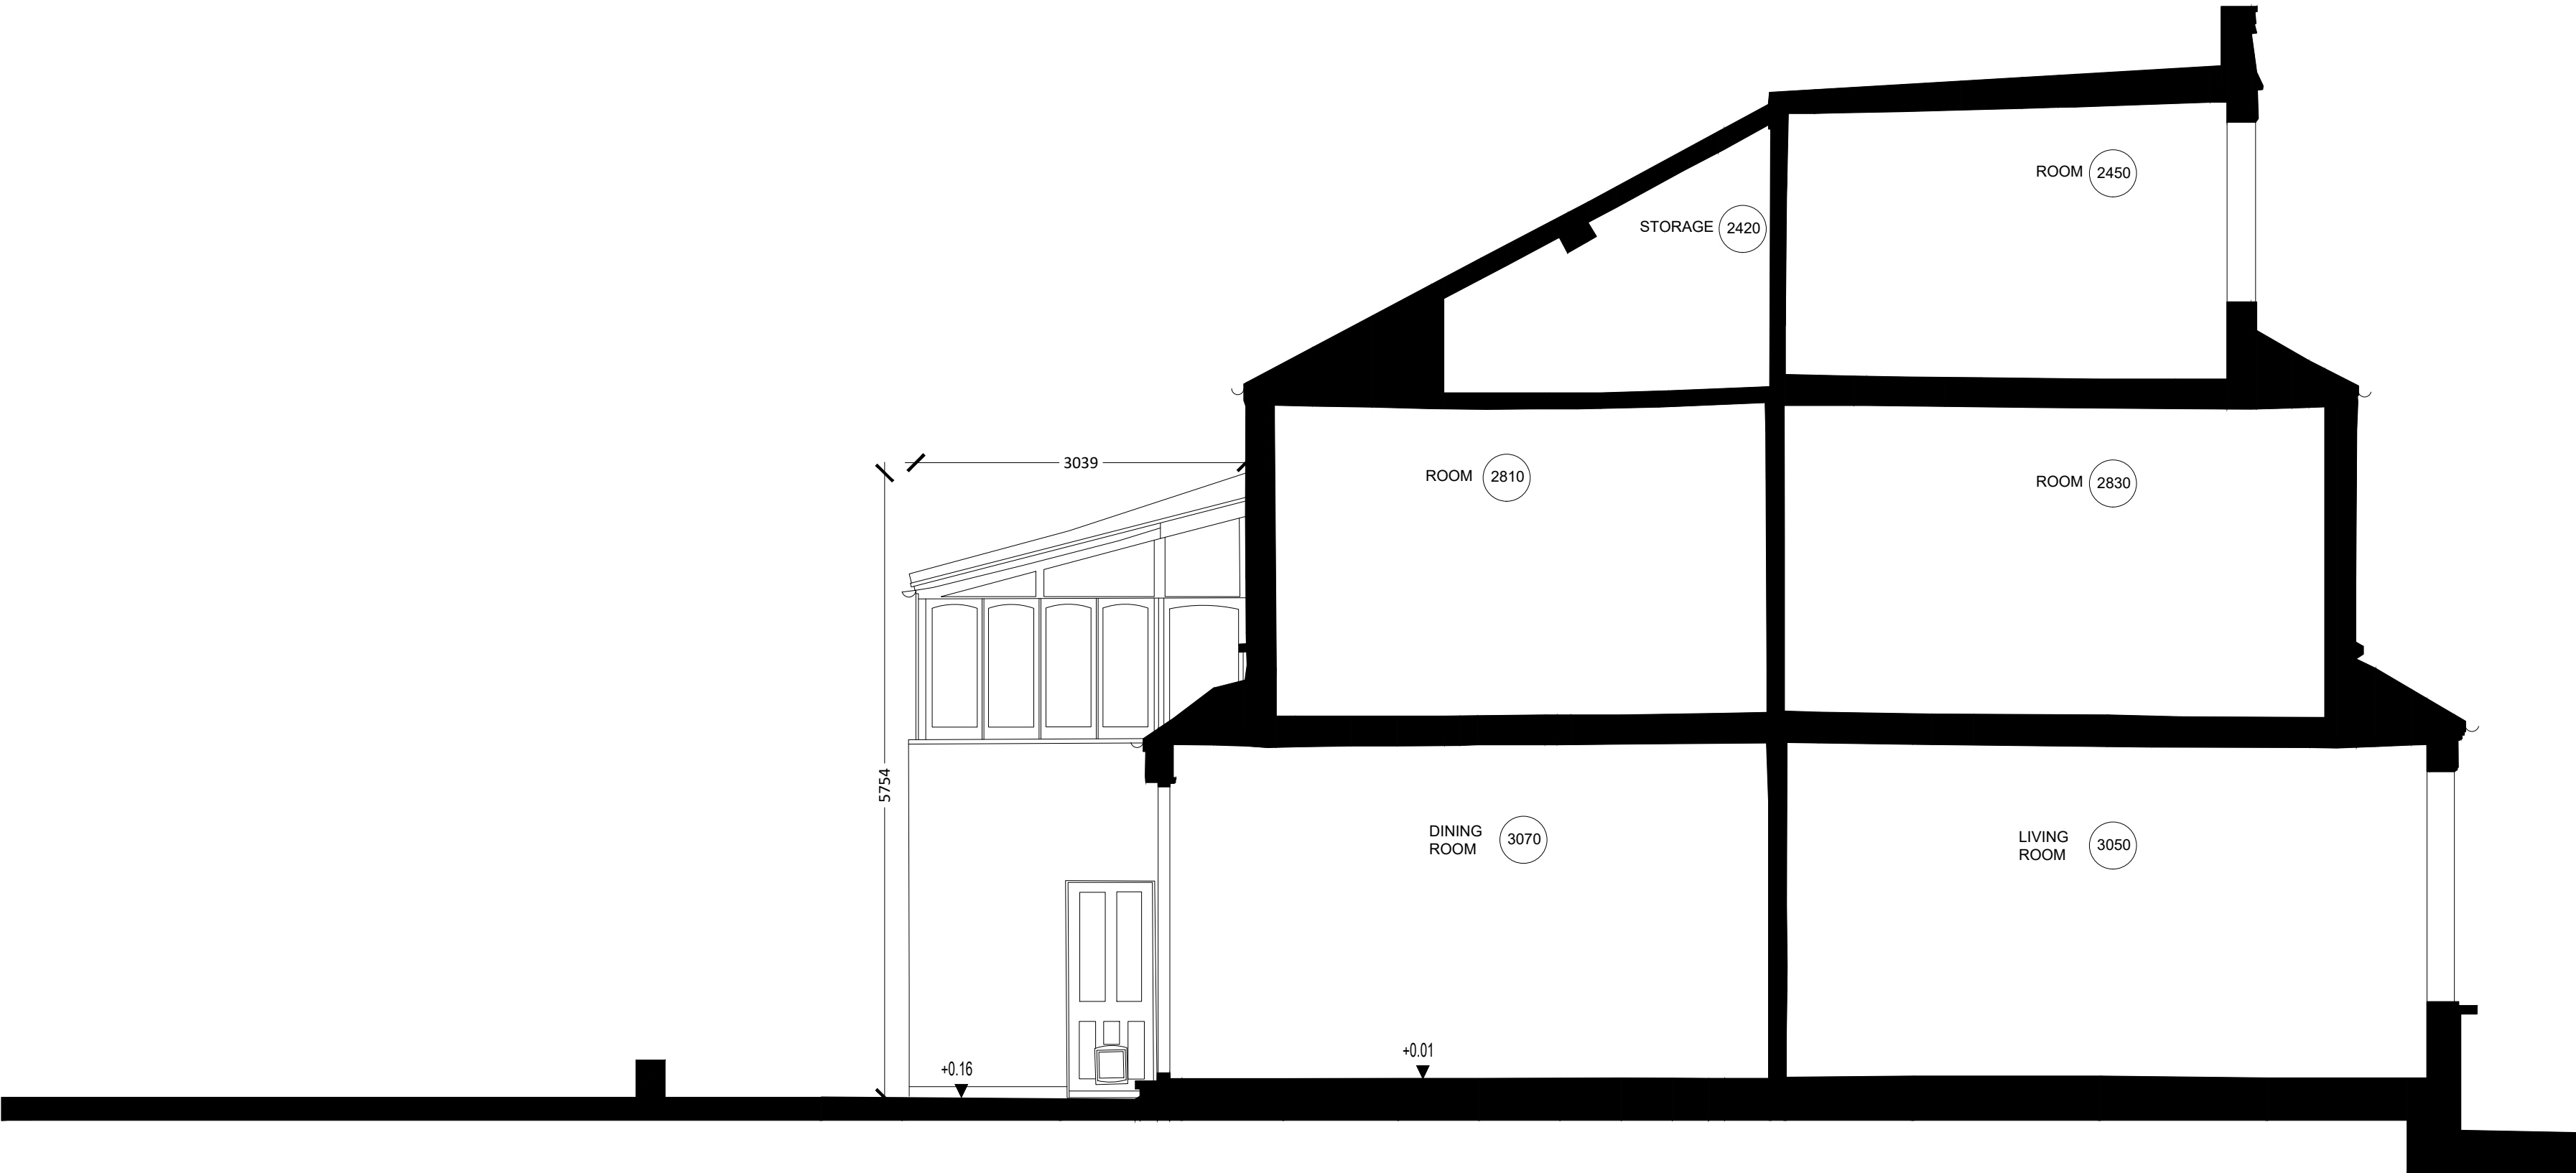

bureau de change

6 Hoxton Square  
N1 6NU, London

KEY PLAN:

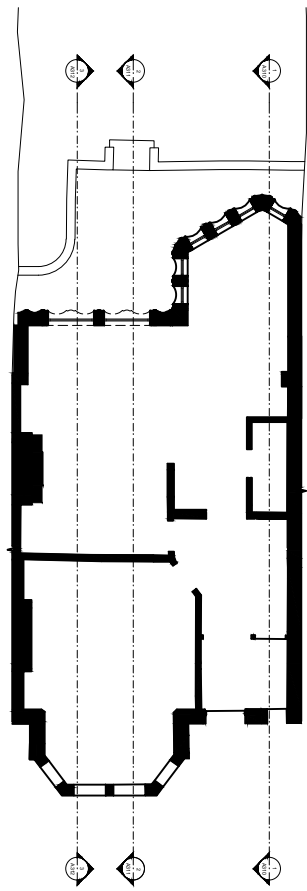

REVISION:

NOTES:




1. PROPOSED SECTION 01



|                                      |                     |
|--------------------------------------|---------------------|
| PROJECT<br>117_17MA                  |                     |
| DRAWING TITLE<br>PROPOSED SECTION 01 |                     |
| A310                                 |                     |
| PURPOSE OF ISSUE<br>PLANNING         |                     |
| SCALE<br>1:100 @ A3 / 1:50 @ A1      | DATE<br>03 NOV 2023 |
| DRAWN BY<br>EL                       | REVISION<br>P1      |

KEY PLAN:

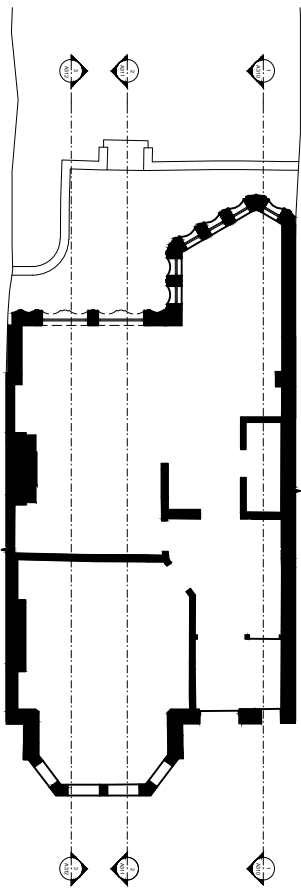

REVISION:

NOTES:

PROJECT

117\_17MA

DRAWING TITLE

PROPOSED SECTION 02

A311

PURPOSE OF ISSUE

PLANNING

SCALE

1:100 @ A3 / 1:50 @ A1

DATE

03 NOV 2023

DRAWN BY

EL

REVISION

P1


1. PROPOSED SECTION 02



bureau de change

6 Hoxton Square  
N1 6NU, London

KEY PLAN:

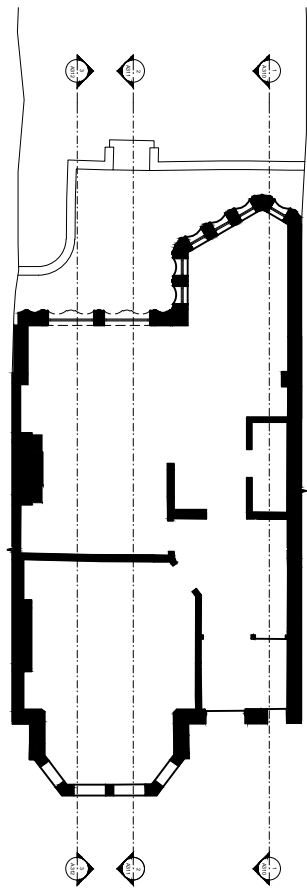

REVISION:

NOTES:

PROJECT

117\_17MA

DRAWING TITLE

PROPOSED SECTION 03

A312

PURPOSE OF ISSUE

PLANNING

SCALE

1:100 @ A3 / 1:50 @ A1

DATE


03 NOV 2023

DRAWN BY

EL

REVISION

P1

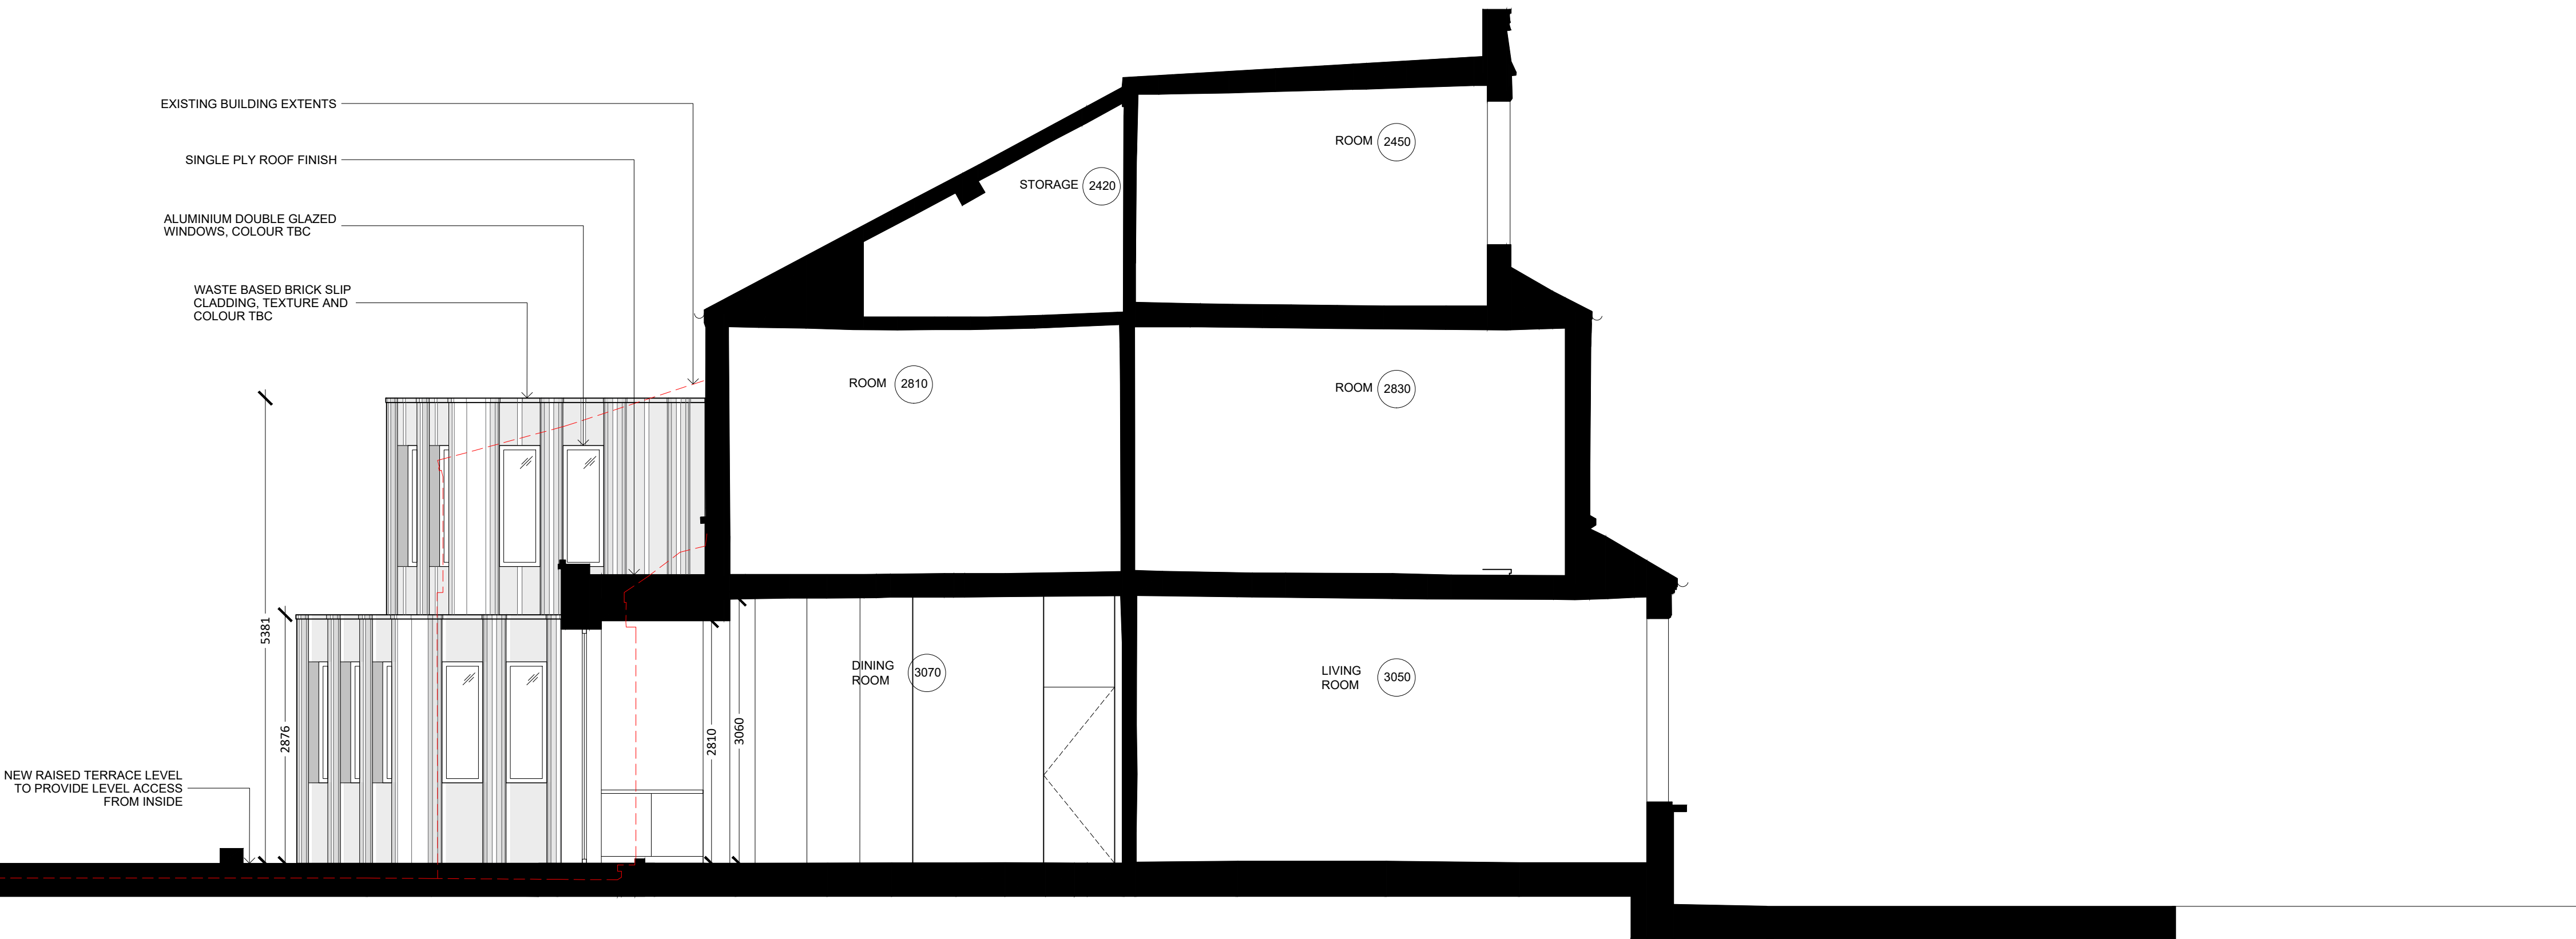

1. PROPOSED SECTION 03

