



- To the external cavity brickwork boundary walls, I propose installing the following :-
- 60mm Kingspan K5 initially fixed to the wall at 300mm centres with nylon fixings.
 - A waterproof reinforced breather membrane.
 - Vertical 50mm x 25mm treated SW timber battens at 400mm centres fixed with frame fixings approx. 140mm long .
 - Horizontal 50mm x 25mm treated SW timber counter battens at 400mm centres fixed to the battens.
 - Vertical composite board - Cedral Click Smooth 186mm width and 12mm thick fixed with Cedral Click Concealed Fixings.

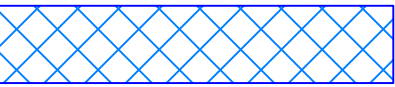


AREA FOR 1200mm WIDE 4 PLANK ACCESS PLATFORM

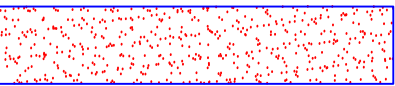

300mm WORKING SPACE



EXTENTS FOR CEDRAL CLADDING INSTALLATION

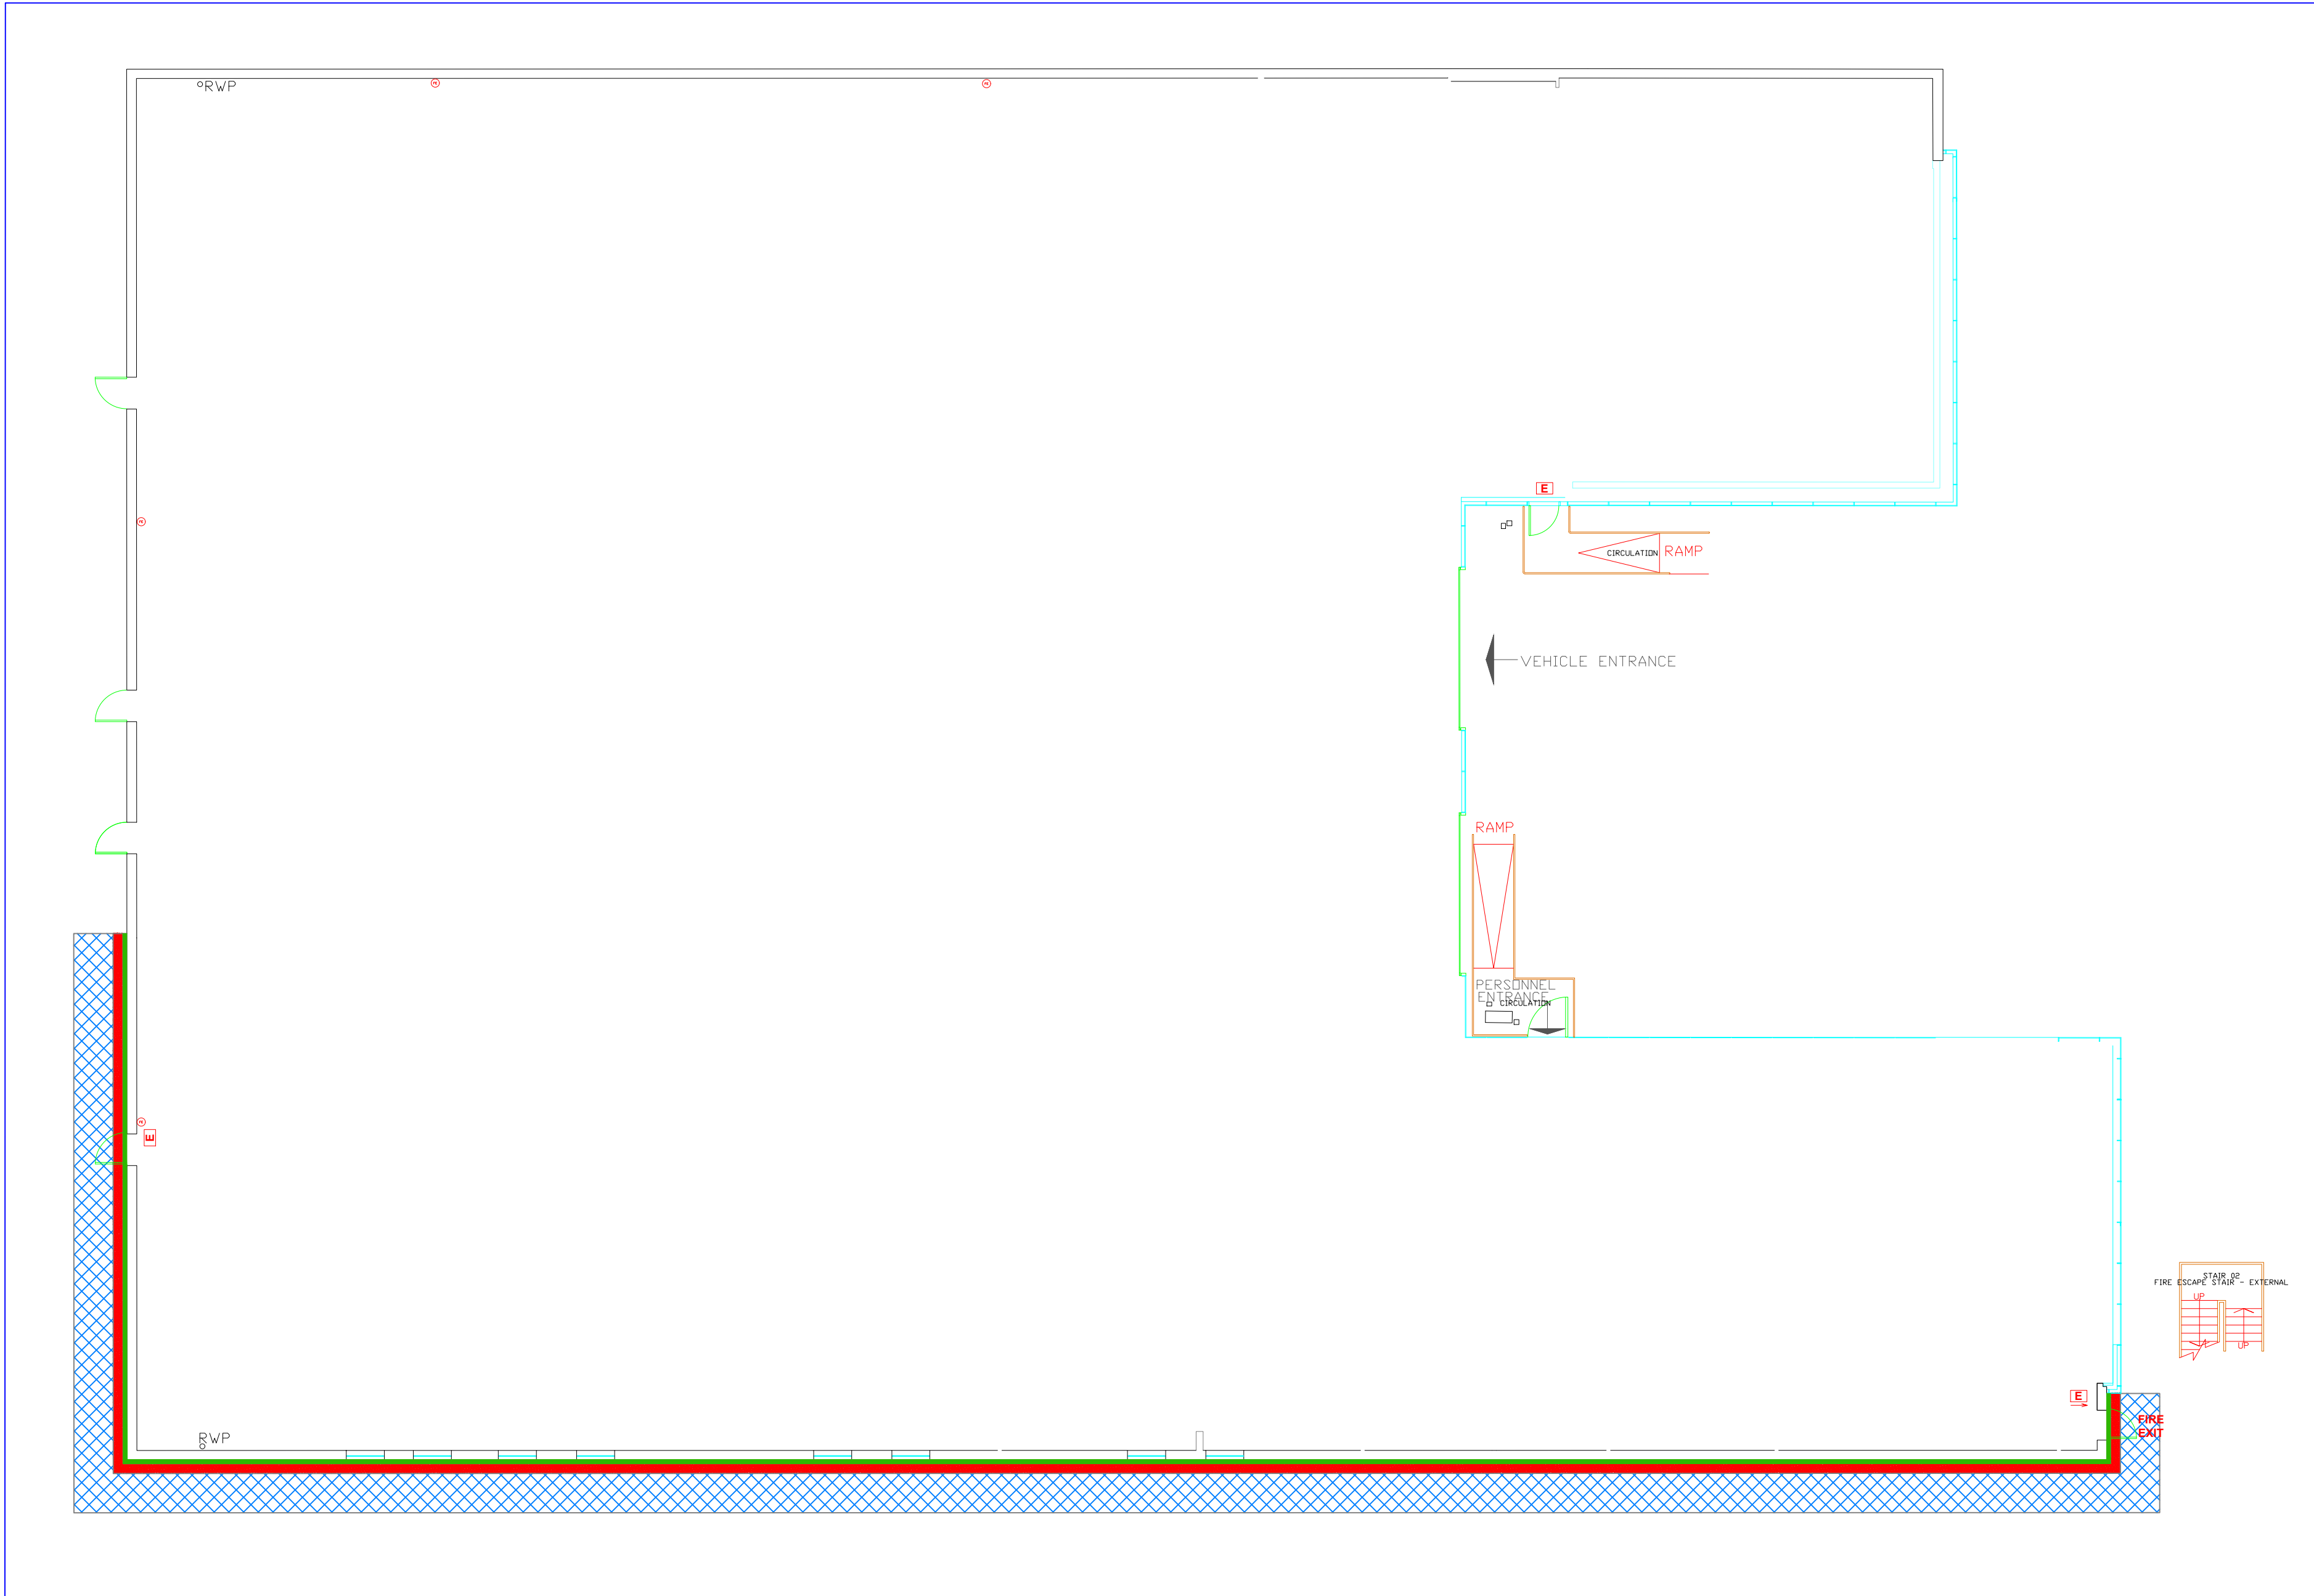

CLADDING EXTENTS PLAN
Scale:- NTS



**METROPOLITAN
POLICE**

TOTAL POLICING

© Mayor's Office for Policing and Crime

METROPOLITAN POLICE SERVICE
COMMERCIAL & FINANCE
PROPERTY SERVICES DIRECTORATE

11TH FLOOR,
EMPRESS STATE BUILDING,
EMPRESS APPROACH,
LILLIE ROAD, LONDON, SW6 1TR

P01	INTERNAL LAYOUTS REMOVED	10/11/2023
REV.	DESCRIPTION	DATE

DRAWING PURPOSE:
PLANNING

PROTECTIVE MARKING:
OFFICIAL

DRAWING STATUS:	STAGE 4	SUITABILITY: A4
-----------------	---------	--------------------

GENERAL NOTES:

FOIA PUBLICATION:

DRAWING TITLE:
Cladding Extents Plan

SITE NAME:
Quicksilver Patrol Base

BUILDING / PROJECT NAME:
Cladding Replacement Works

SITE ADDRESS:
Quicksilver Patrol Base, Western Road,
Wood Green, London

POSTCODE: N22 6UH

BOROUGH: London Borough of Haringey

COORDINATES: E: N:

SITE / LB NO: 0366 UNIT NO: 58

DATE PUBLISHED: 12/09/2023 REVIEW DATE: 06/09/2023

OCU / BRANCH: SCALE: A1

DRAWN: SMM	CHECKED: HA	APPROVED: NTS
DATE: 12/09/2023	DATE: 12/09/2023	DATE: 12/09/2023

AUTHOR:

NO DIMENSIONS ARE TO BE SCALED FROM THIS PRINTED DRAWING

WBS NO:

DRAWING NUMBER: 036035 - DBS - XX - XX - D - B - 1200	REV VER P01 A4
--	---------------------

© Kier copyright