


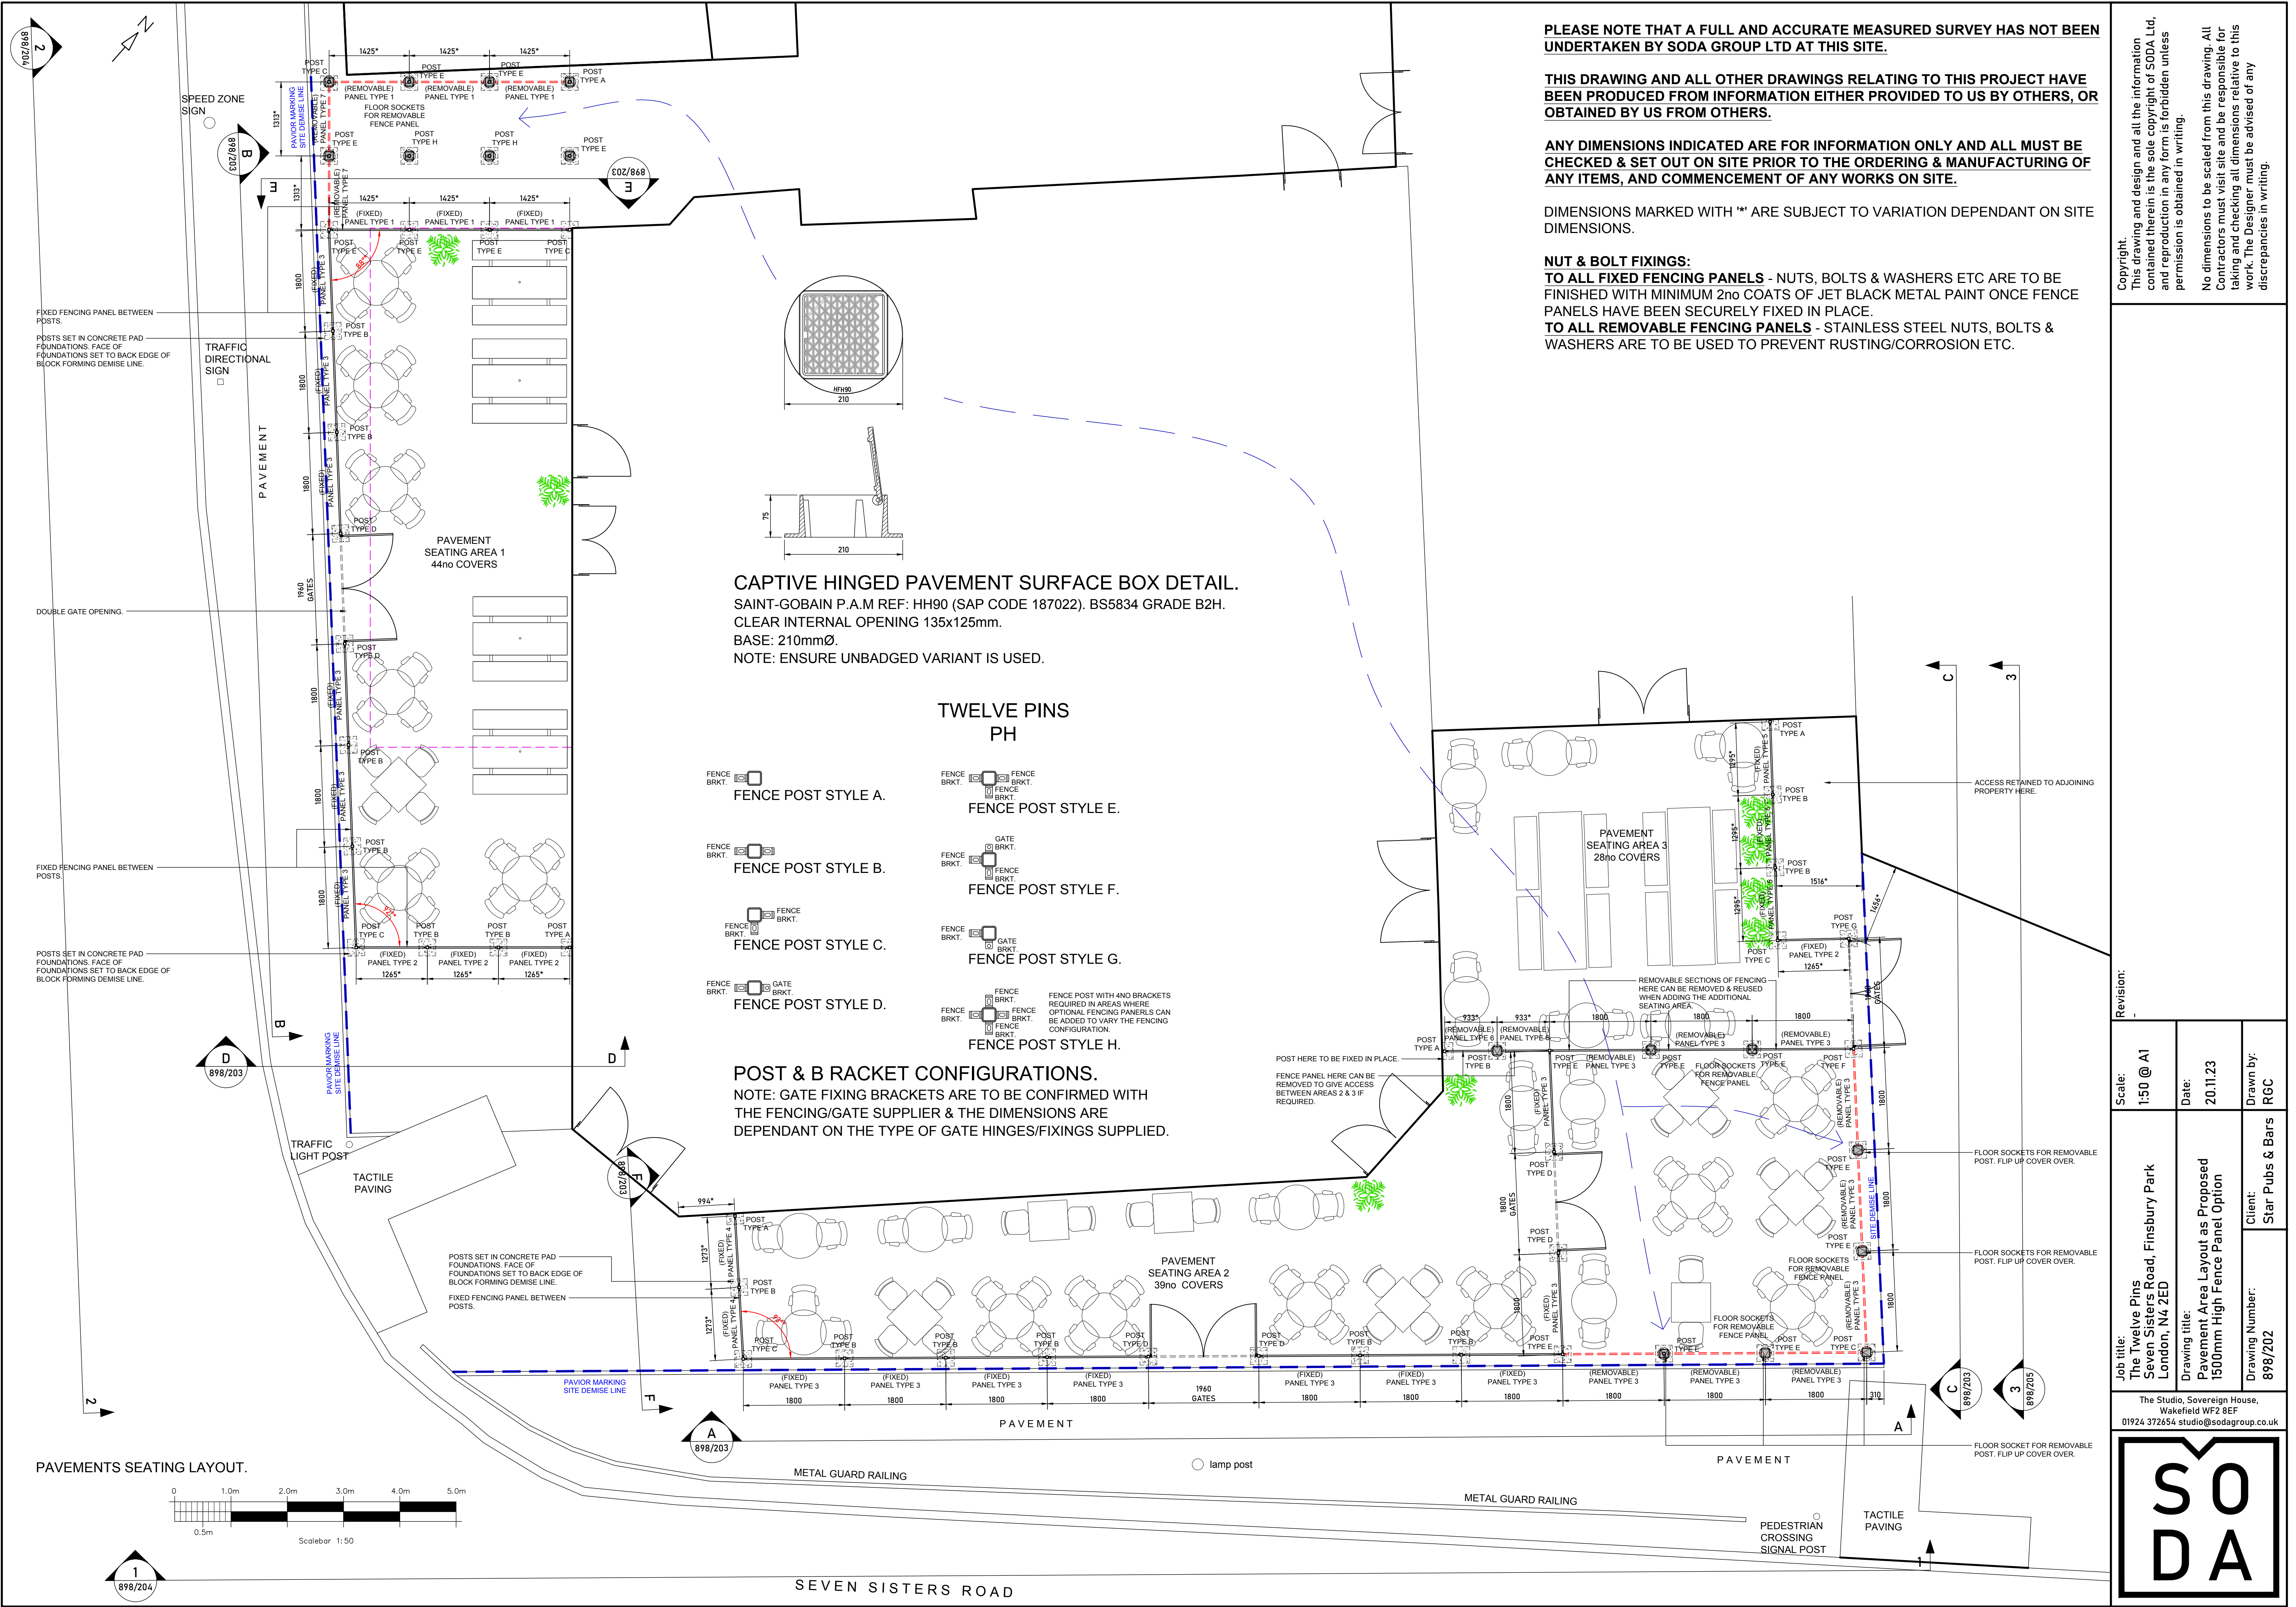

PLEASE NOTE THAT A FULL AND ACCURATE MEASURED SURVEY HAS NOT BEEN UNDERTAKEN BY SODA GROUP LTD AT THIS SITE.

THIS DRAWING AND ALL OTHER DRAWINGS RELATING TO THIS PROJECT HAVE BEEN PRODUCED FROM INFORMATION EITHER PROVIDED TO US BY OTHERS, OR OBTAINED BY US FROM OTHERS.

ANY DIMENSIONS INDICATED ARE FOR INFORMATION ONLY AND ALL MUST BE CHECKED & SET OUT ON SITE PRIOR TO THE ORDERING & MANUFACTURING OF ANY ITEMS, AND COMMENCEMENT OF ANY WORKS ON SITE.

DIMENSIONS MARKED WITH '*' ARE SUBJECT TO VARIATION DEPENDANT ON SITE DIMENSIONS.

NUT & BOLT FIXINGS:
TO ALL FIXED FENCING PANELS - NUTS, BOLTS & WASHERS ETC ARE TO BE FINISHED WITH MINIMUM 2no COATS OF JET BLACK METAL PAINT ONCE FENCE PANELS HAVE BEEN SECURELY FIXED IN PLACE.
TO ALL REMOVABLE FENCING PANELS - STAINLESS STEEL NUTS, BOLTS & WASHERS ARE TO BE USED TO PREVENT RUSTING/CORROSION ETC.

CAPTIVE HINGED PAVEMENT SURFACE BOX DETAIL.
SAINT-GOBAIN P.A.M REF: HH90 (SAP CODE 187022). BS5834 GRADE B2H.
CLEAR INTERNAL OPENING 135x125mm.
BASE: 210mmØ.
NOTE: ENSURE UNBADGED VARIANT IS USED.

- TWELVE PINS PH**
- FENCE POST STYLE A.
 - FENCE POST STYLE B.
 - FENCE POST STYLE C.
 - FENCE POST STYLE D.
 - FENCE POST STYLE E.
 - FENCE POST STYLE F.
 - FENCE POST STYLE G.
 - FENCE POST STYLE H.

POST & B RACKET CONFIGURATIONS.
NOTE: GATE FIXING BRACKETS ARE TO BE CONFIRMED WITH THE FENCING/GATE SUPPLIER & THE DIMENSIONS ARE DEPENDANT ON THE TYPE OF GATE HINGES/FIXINGS SUPPLIED.

Copyright:
This drawing and design and all the information contained therein is the sole copyright of SODA Ltd. and reproduction in any form is forbidden unless permission is obtained in writing.
No dimensions to be scaled from this drawing. All Contractors must visit site and be responsible for taking and checking all dimensions relative to this work. The Designer must be advised of any discrepancies in writing.

Job title:	Scale:	Revision:
The Twelve Pins	1:50 @ A1	
Seven Sisters Road, Finsbury Park	Date:	
London, N4 2ED	20.11.23	
Drawing title:	Client:	Drawn by:
Pavement Area Layout as Proposed	Star Pubs & Bars	RGC
1500mm High Fence Panel Option	Drawing Number:	
	898/202	

The Studio, Sovereign House,
Wakefield WF2 8EF
01924 372654 studio@sodagroup.co.uk

