



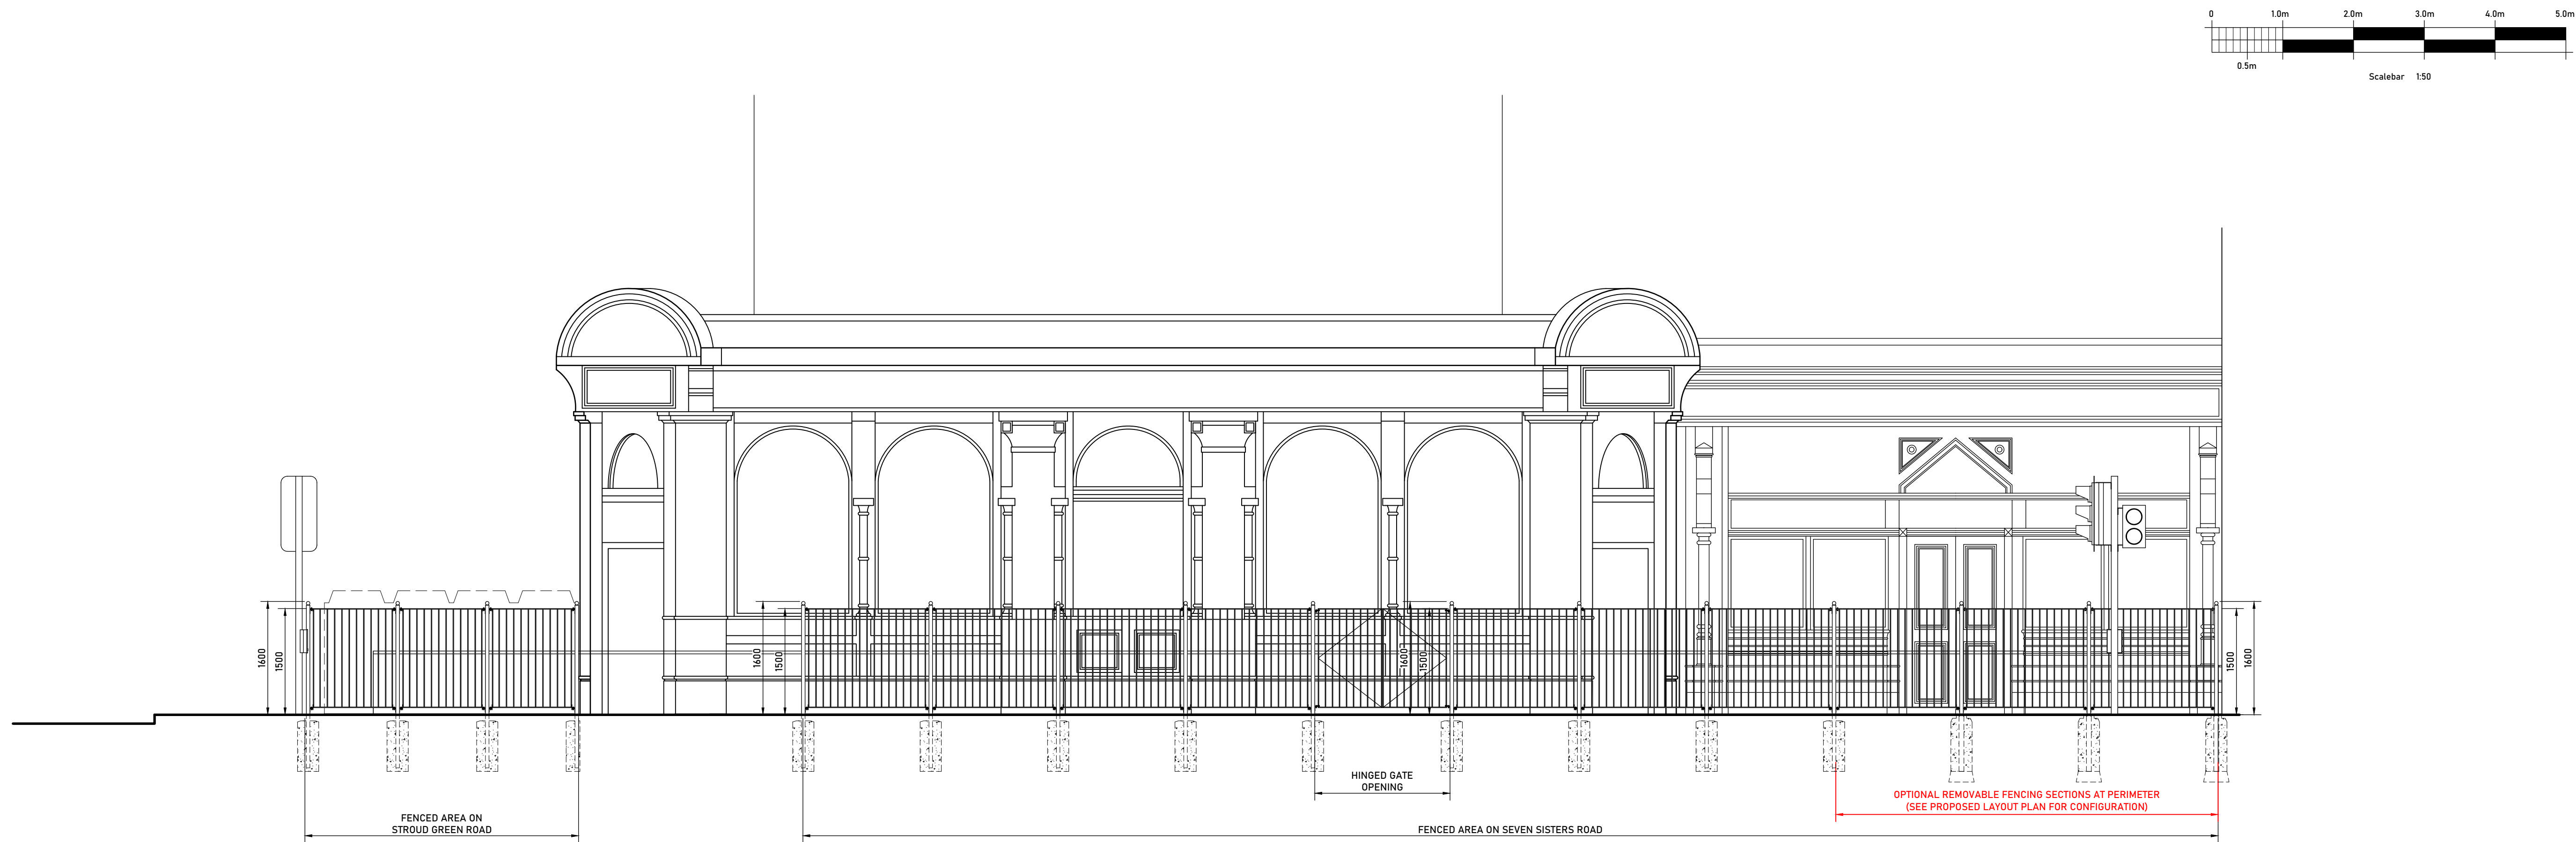

ELEVATION 1-1.
SEVEN SISTERS ROAD ELEVATION.

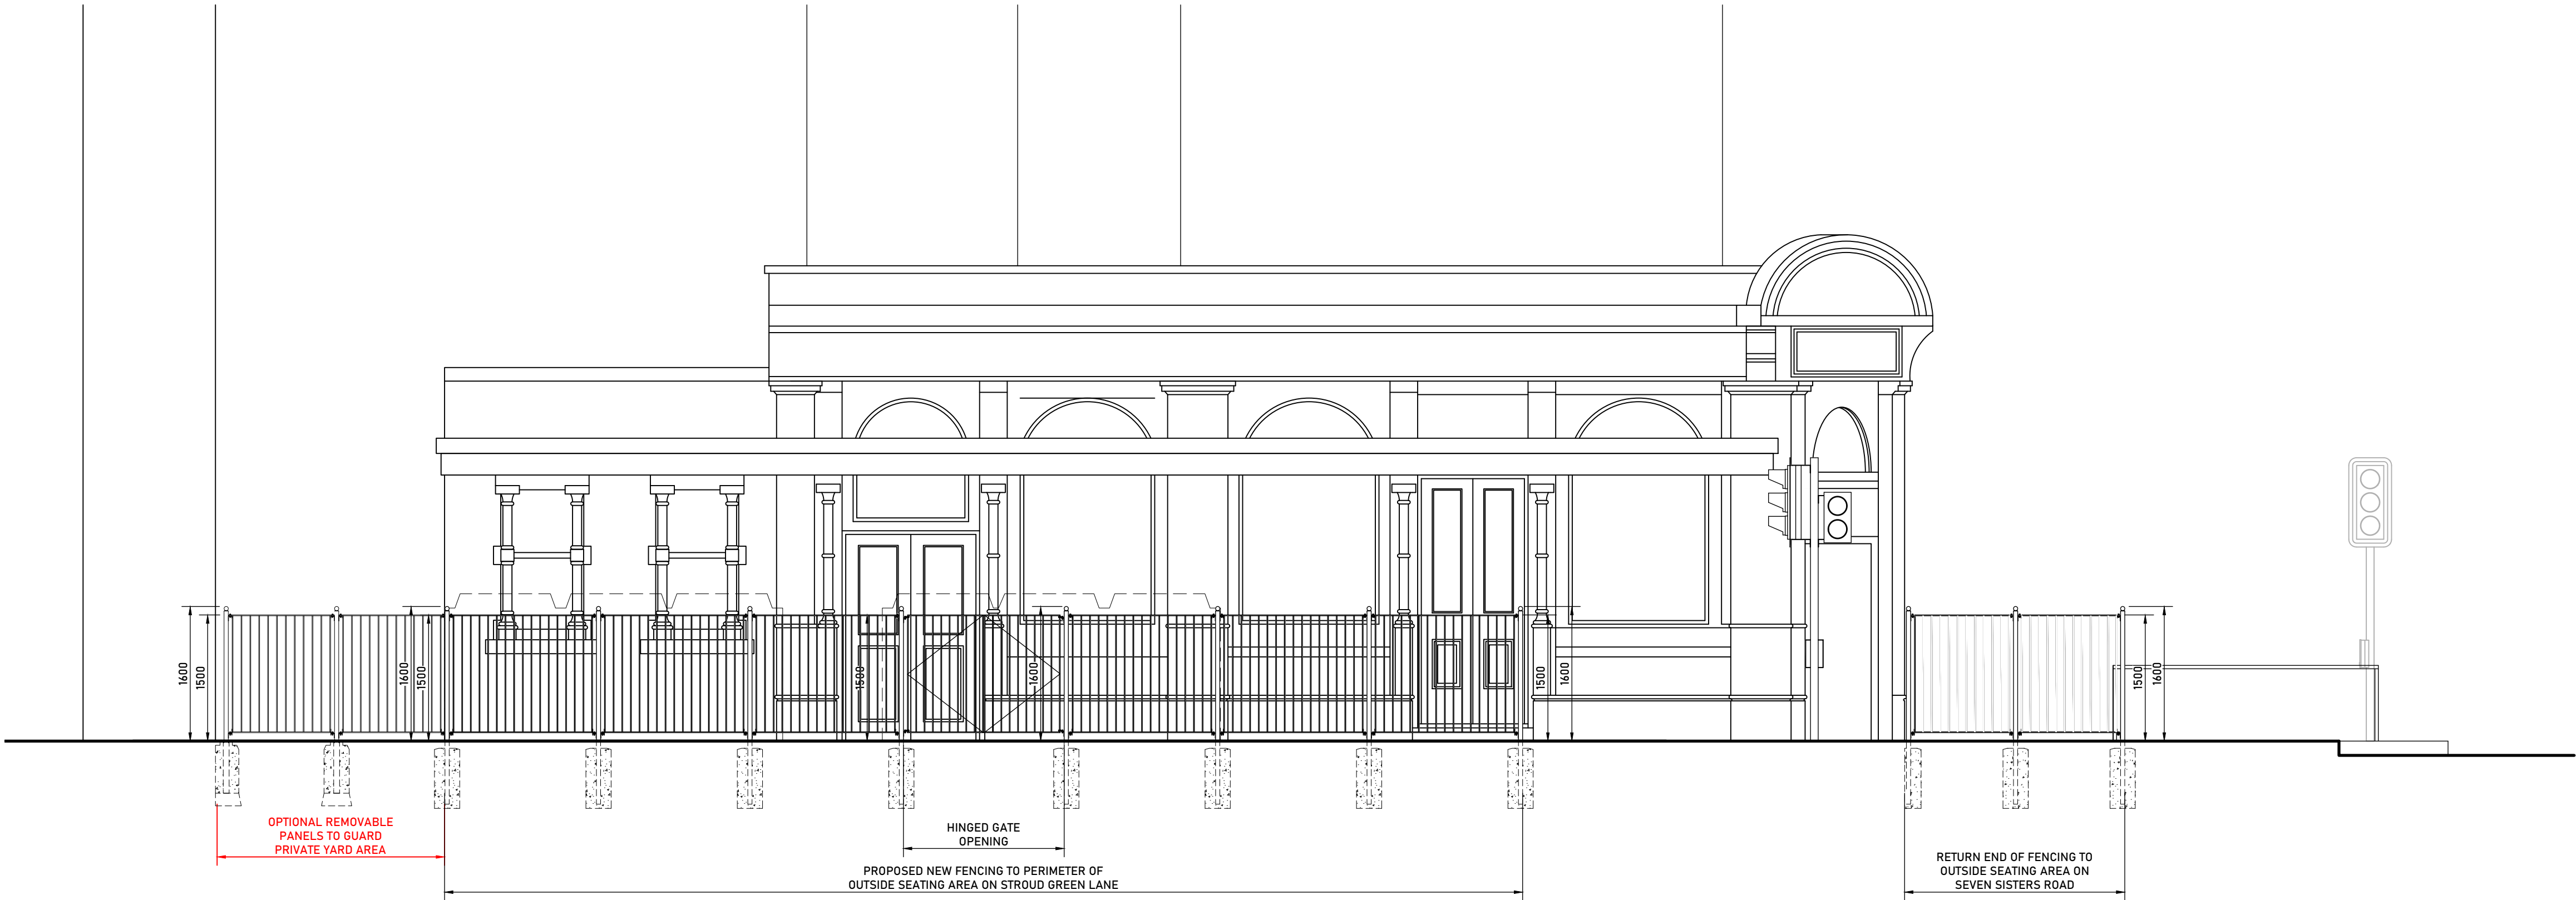

ELEVATION 2-2.
STROUD GREEN ROAD ELEVATION.

Copyright:
This drawing and design and all the information contained therein is the sole copyright of SODA Ltd. and reproduction in any form is forbidden unless permission is obtained in writing.

No dimensions to be scaled from this drawing. All Contractors must visit site and be responsible for taking and checking all dimensions relative to this work. The Designer must be advised of any discrepancies in writing.

Job title: The Twelve Pins Seven Sisters Road, Finsbury Park London, N4 2DE	Scale: 1:50 @ A1	Revision: _
Drawing title: External Elevations as Proposed 1500mm High Fence Panel Option 1 of 2	Date: 20.11.23	Drawn by: RGC
Drawing Number: 989/204	Client: Star Pubs & Bars	

The Studio, Sovereign House,
Wakefield WF2 8EF
01924 372654 studio@sodagroup.co.uk

SODA

Reference file: