


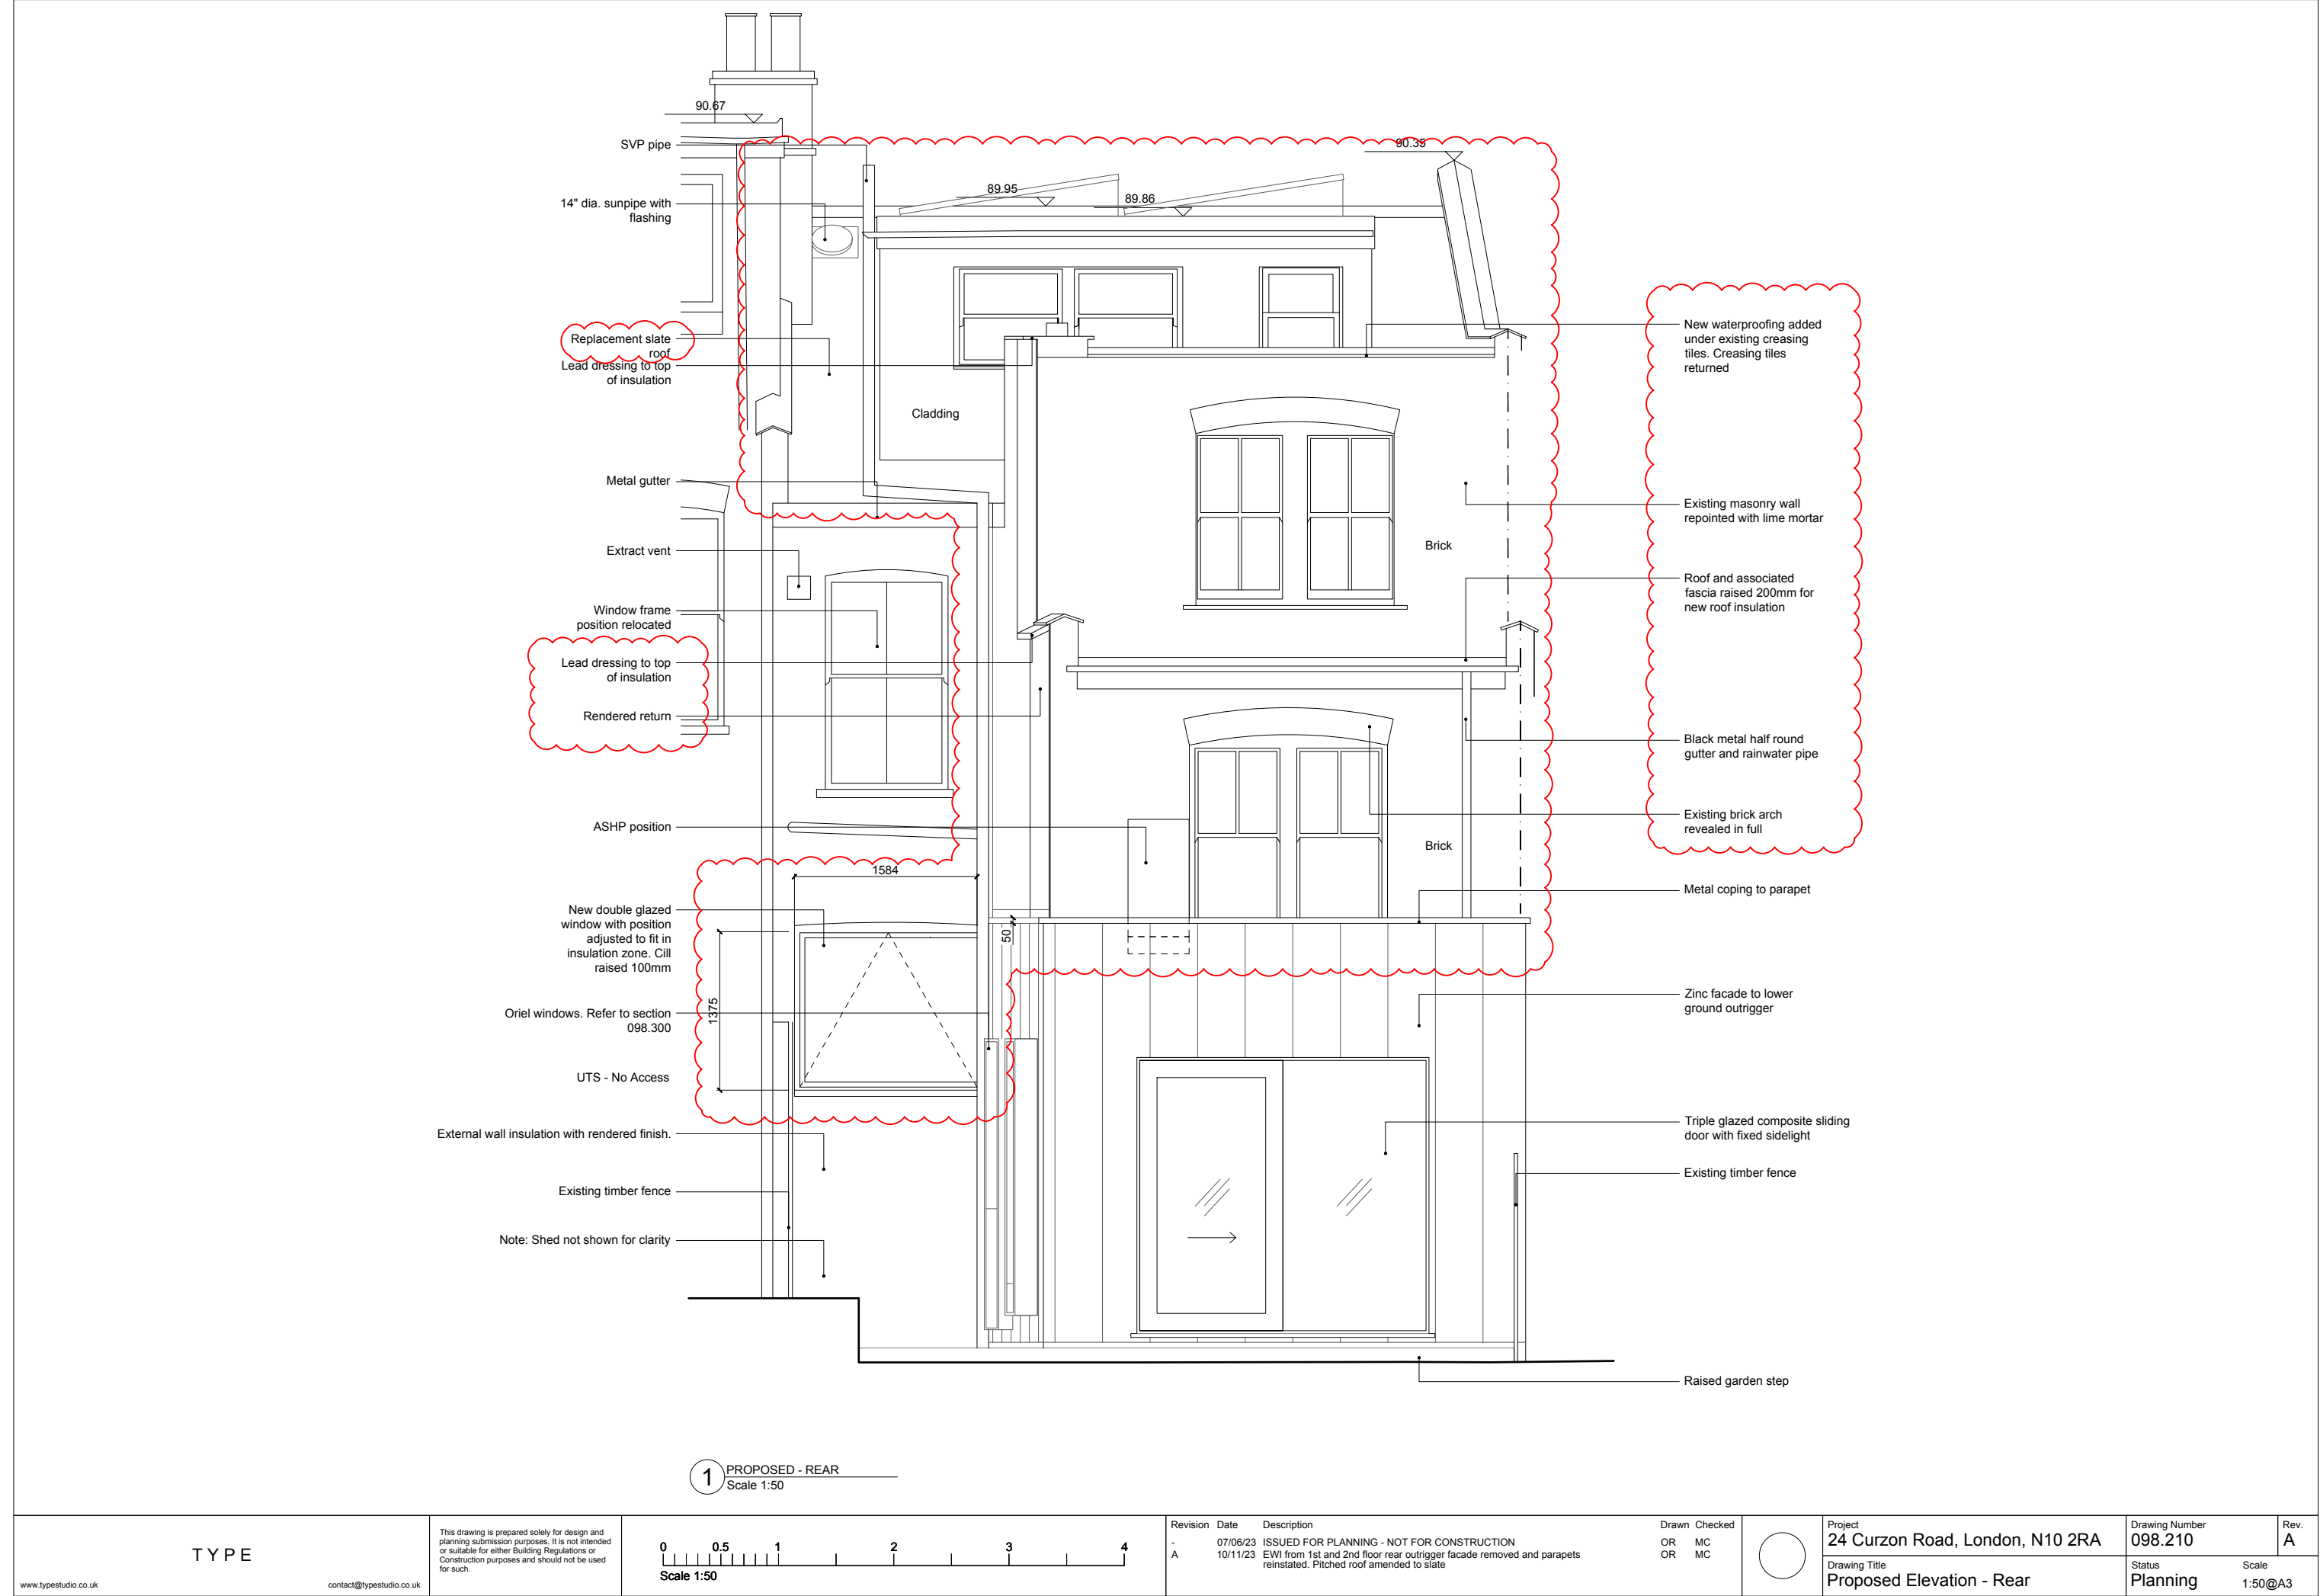


TYPE

www.typestudio.co.uk

contact@typestudio.co.uk

This drawing is prepared solely for design and planning submission purposes. It is not intended or suitable for either Building Regulations or Construction purposes and should not be used for such.

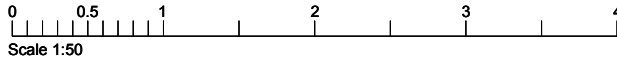

Revision	Date	Description
-	07/06/23	ISSUED FOR PLANNING - NOT FOR CONSTRUCTION
A	10/11/23	EWI from 1st and 2nd floor rear outrigger facade removed and parapets reinstated. Pitched roof amended to slate

Drawn	Checked
OR	MC
OR	MC



Project	24 Curzon Road, London, N10 2RA
Drawing Title	Proposed Elevation - Rear

Drawing Number	098.210
Status	Planning

Rev.	A
Scale	1:50@A3