



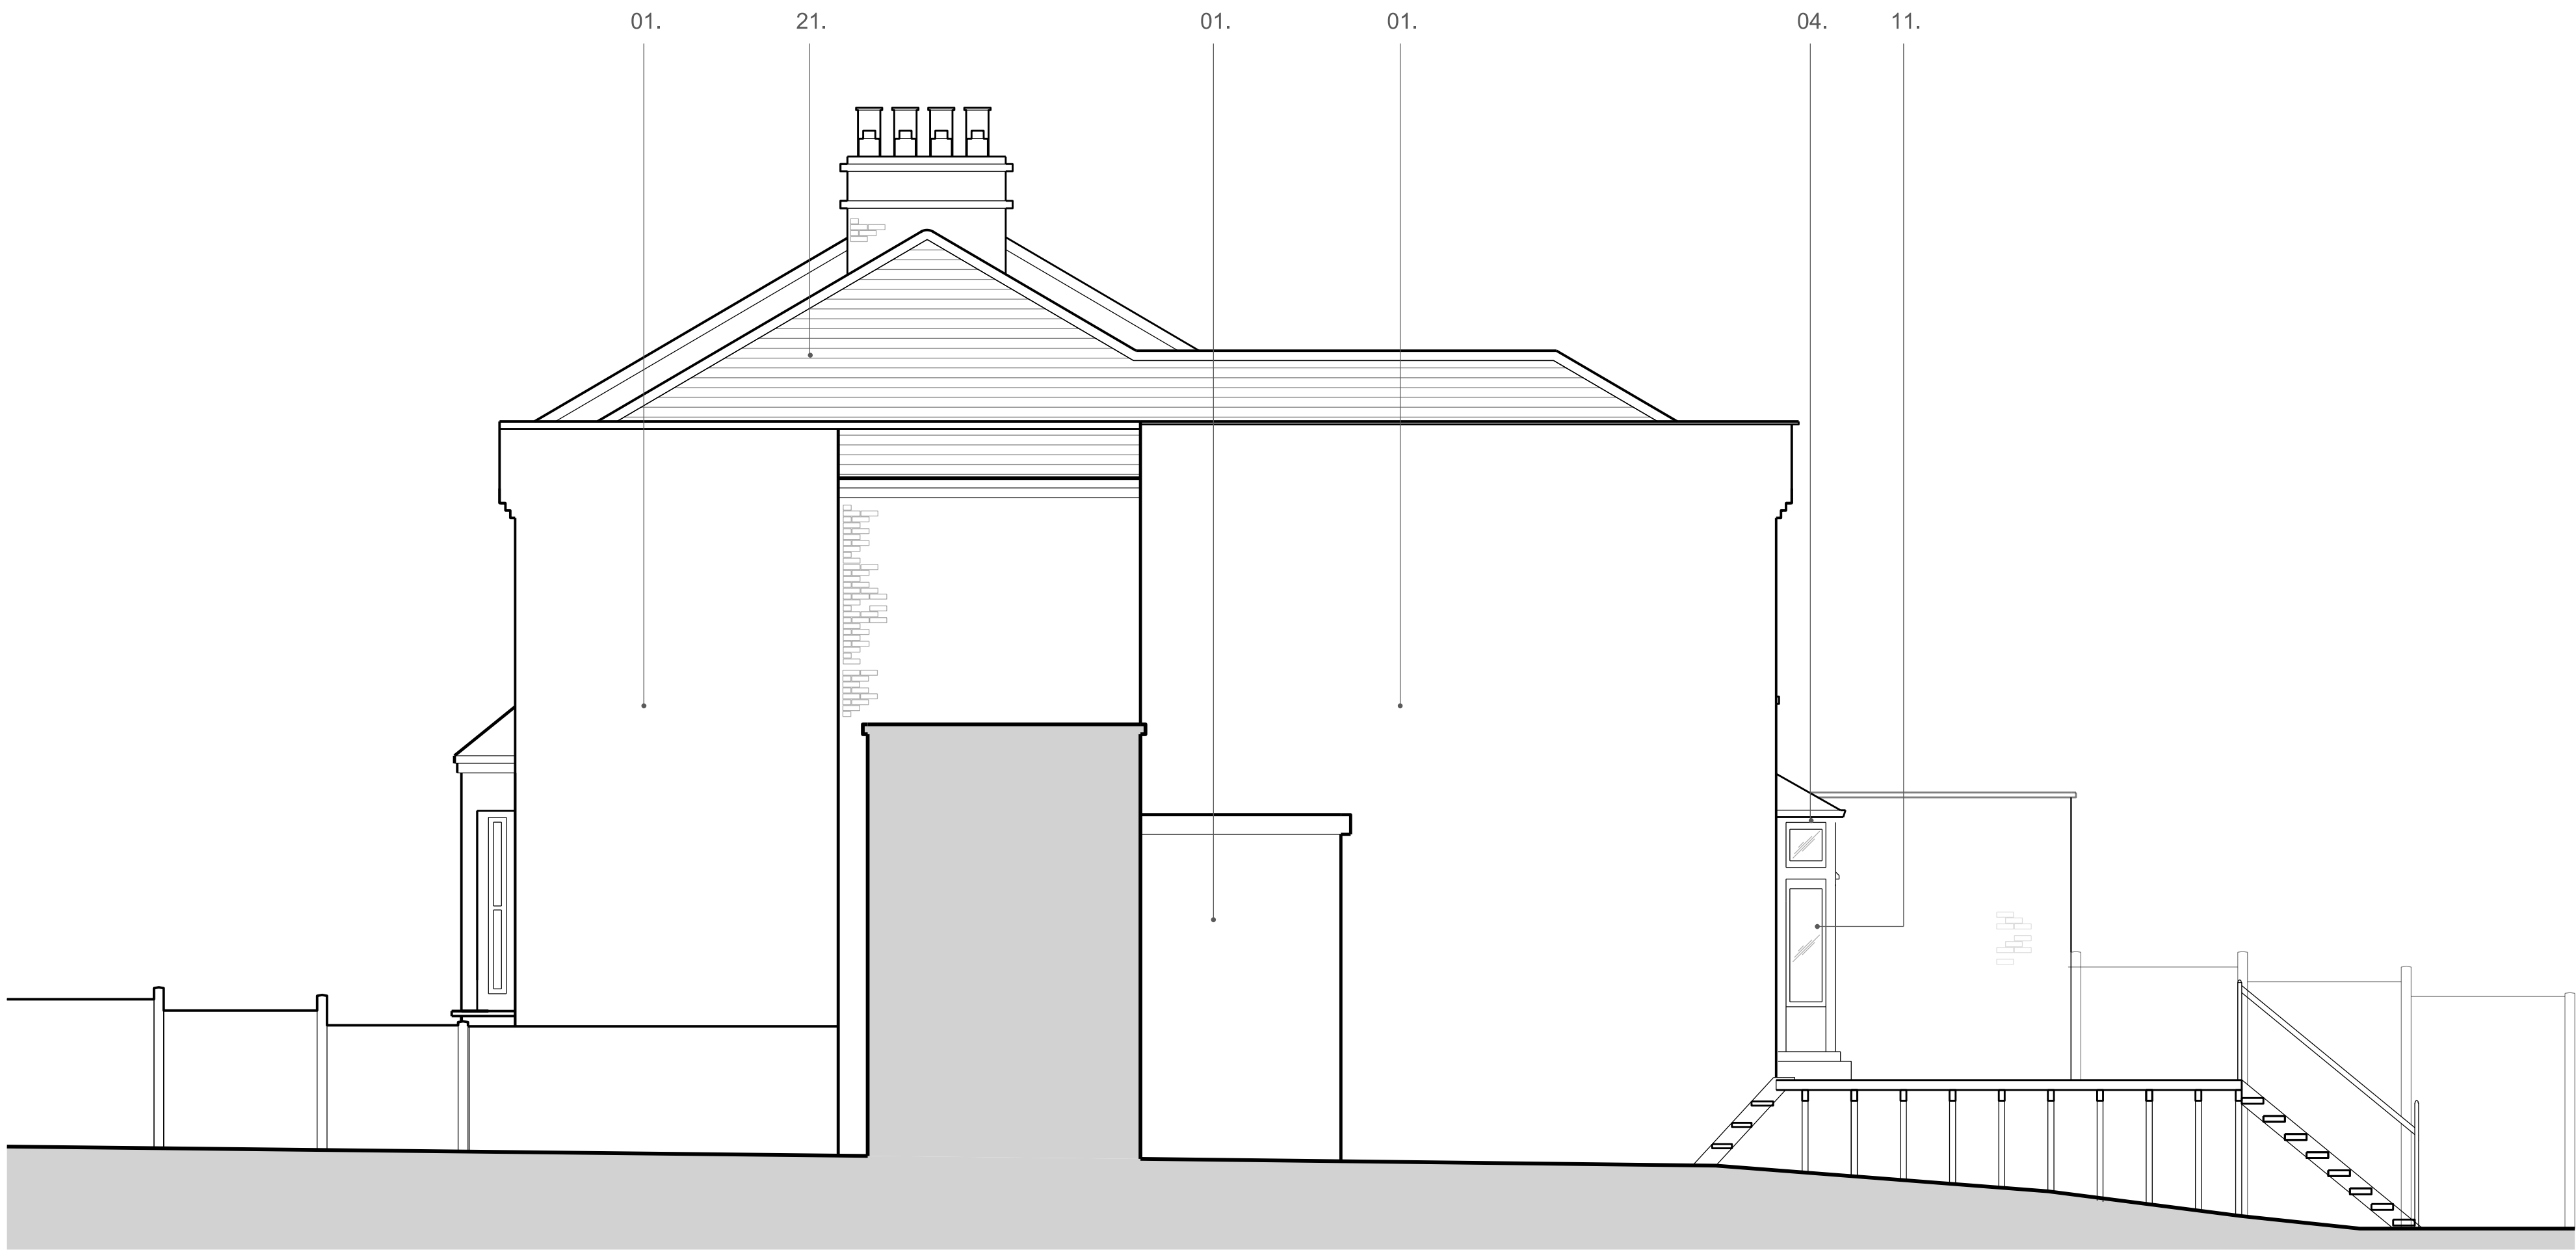

Side Elevation
Existing

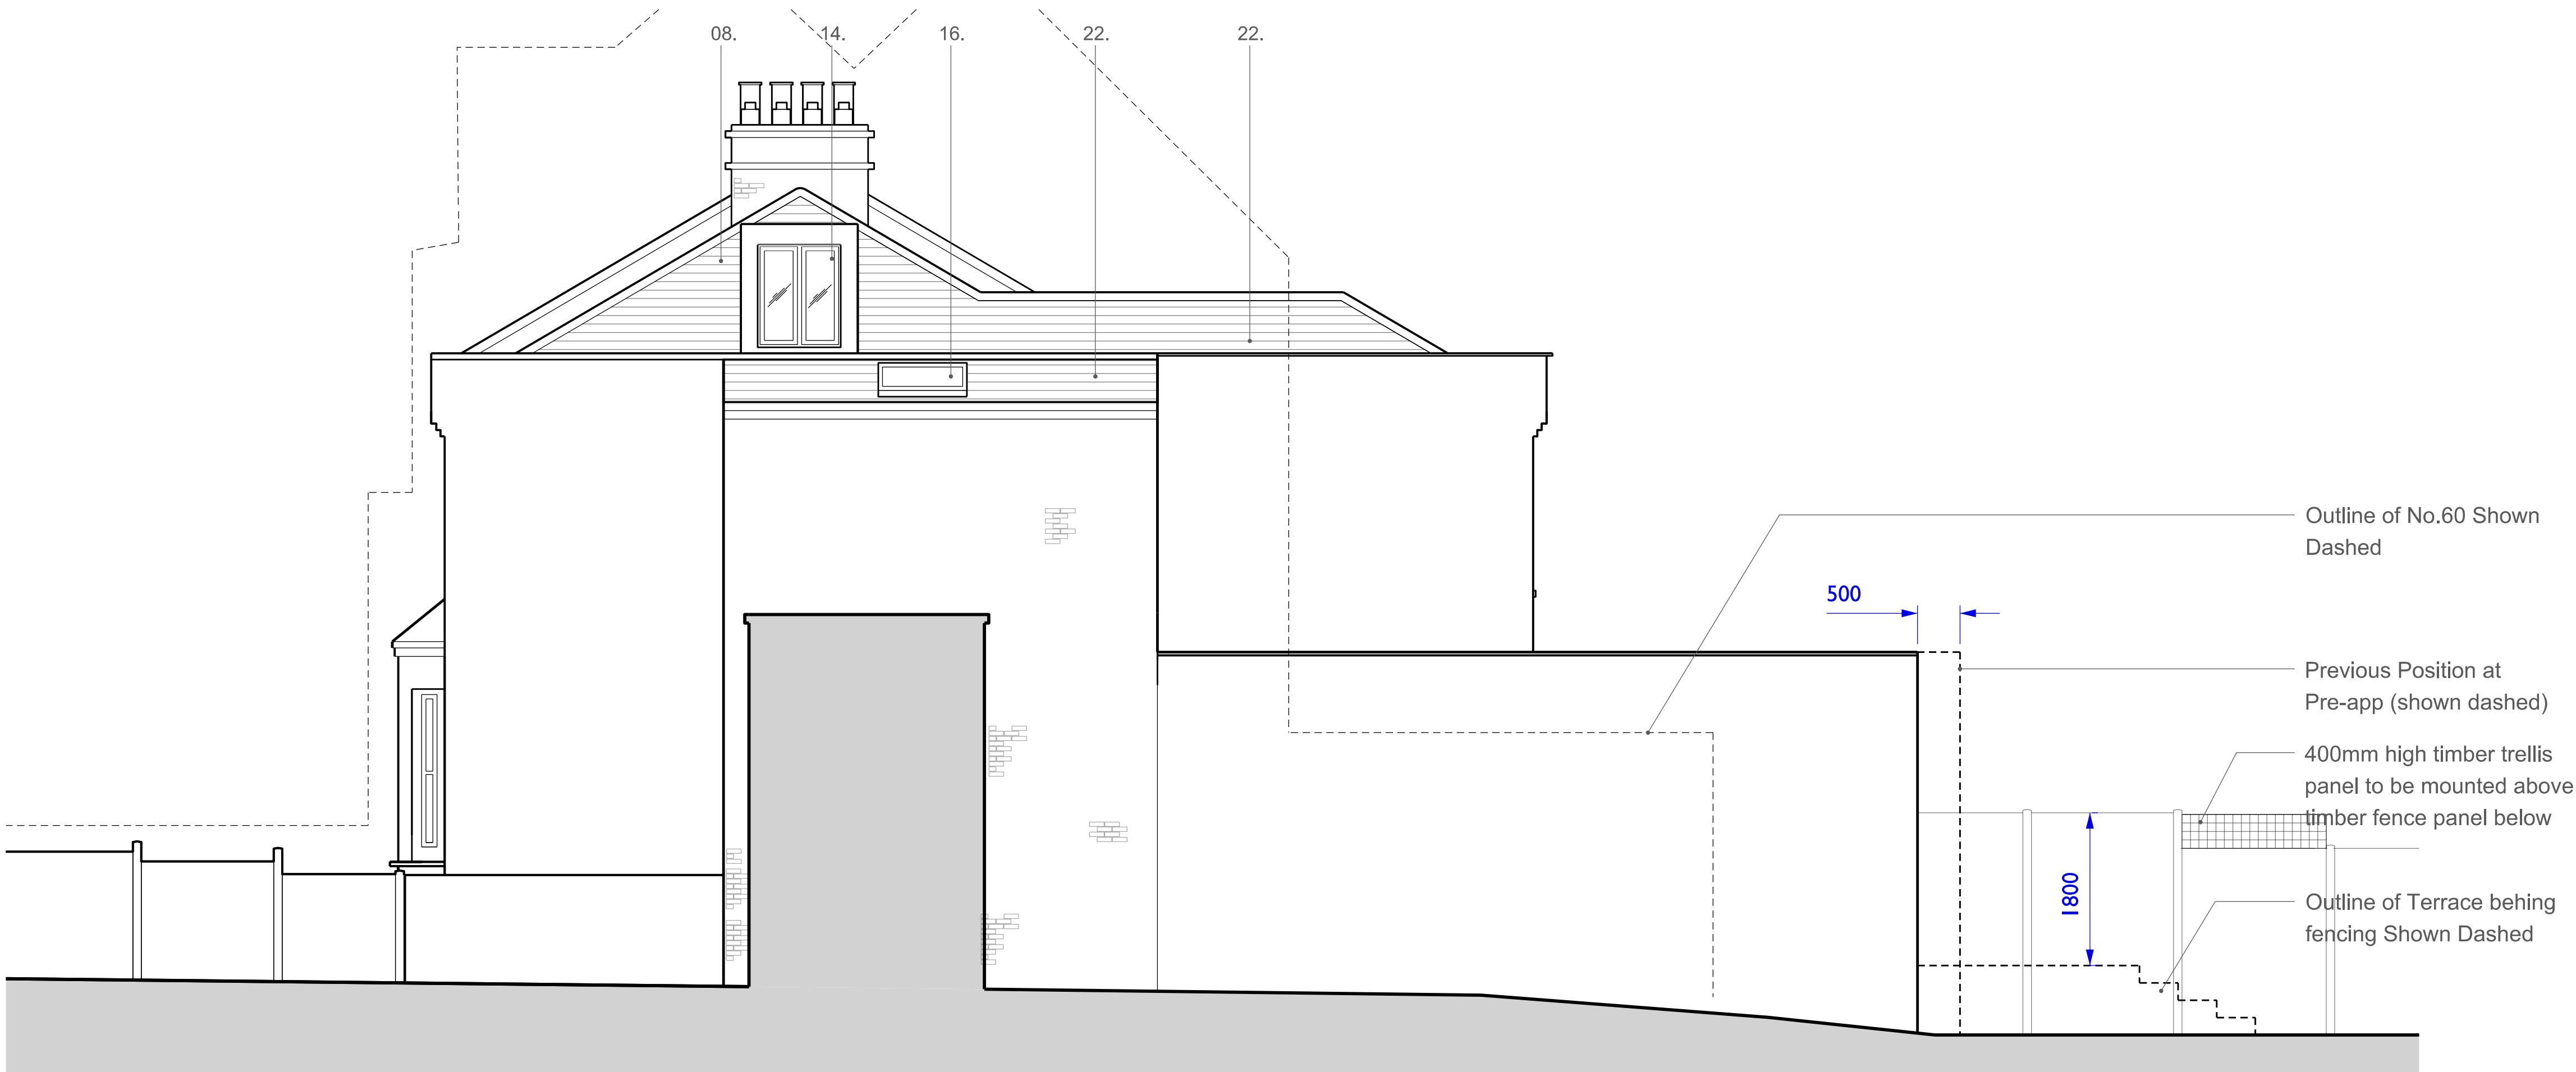

Side Elevation
Proposed

This drawing is not to be scaled for anything other than planning purposes only. It is not to be used for building regulations or construction purposes. All dimensions are to be confirmed on site. Architect to be informed of any discrepancies before any action is taken. This drawing is copyright © Smith & Newton Architects Ltd.

REV	DATE	BY	CHK	ISSUED
00	29.04.22	JC	CS	Planning Issue
01	15.11.23	CG	CS	Updated Issue
02	22.11.23	CG	CS	Updated Issue
03	23.11.23	CG	CS	Updated Issue

0 1m 2m 3m 4m 5m
1:100

NOTES

DRAWING KEY

WALLS

- 01. Cream Painted Stone Blockwork
- 02. Red/Brown Brick
- 03. White Painted Brick
- 04. White Painted Timber Framing
- 05. Painted White Render
- 06. Dark Green Tile Cladding
- 07. Studio Green Painted Bay Window
- 08. Grey Slate Tile Clad Loft Dormer

WINDOWS & DOORS

- 11. White Wooden Framed Window/Door(s)
- 12. White Painted Timber Door(s)
- 13. White Painted Timber Door with Glazed Panel
- 14. Dark Grey Aluminum PPC Framed Window / Skylight(s)
- 15. Dark Grey Aluminum PPC Framed Door(s)
- 16. Conservation Dark Grey Aluminum Frame Glazed Skylight
- 17. *NEW* Studio Green Timber Framed Sash Window
- 18. Painted Studio Green Timber Framed Window (s)

ROOFING

- 21. Grey Concrete Roof Tiles
- 22. Grey Slate Roof Tiles

SMITH & NEWTON ARCHITECTS

RIBA CHARTERED PRACTICE

A 9 Shepherd's Lane, Homerton, London E9 6JJ
T +44 (0)20 8520 3867
E info@smith-newton.com W www.smith-newton.com

Project
62 Tetherdown

Drawing Title
Side Elevation Existing & Proposed

Status
Planning

DRAWING
0658-03-0502

Site Address
62 Tetherdown,
Muswell Hill,
London
N10 1NG

Scale(s) at A3
1:100

REVISION

03