


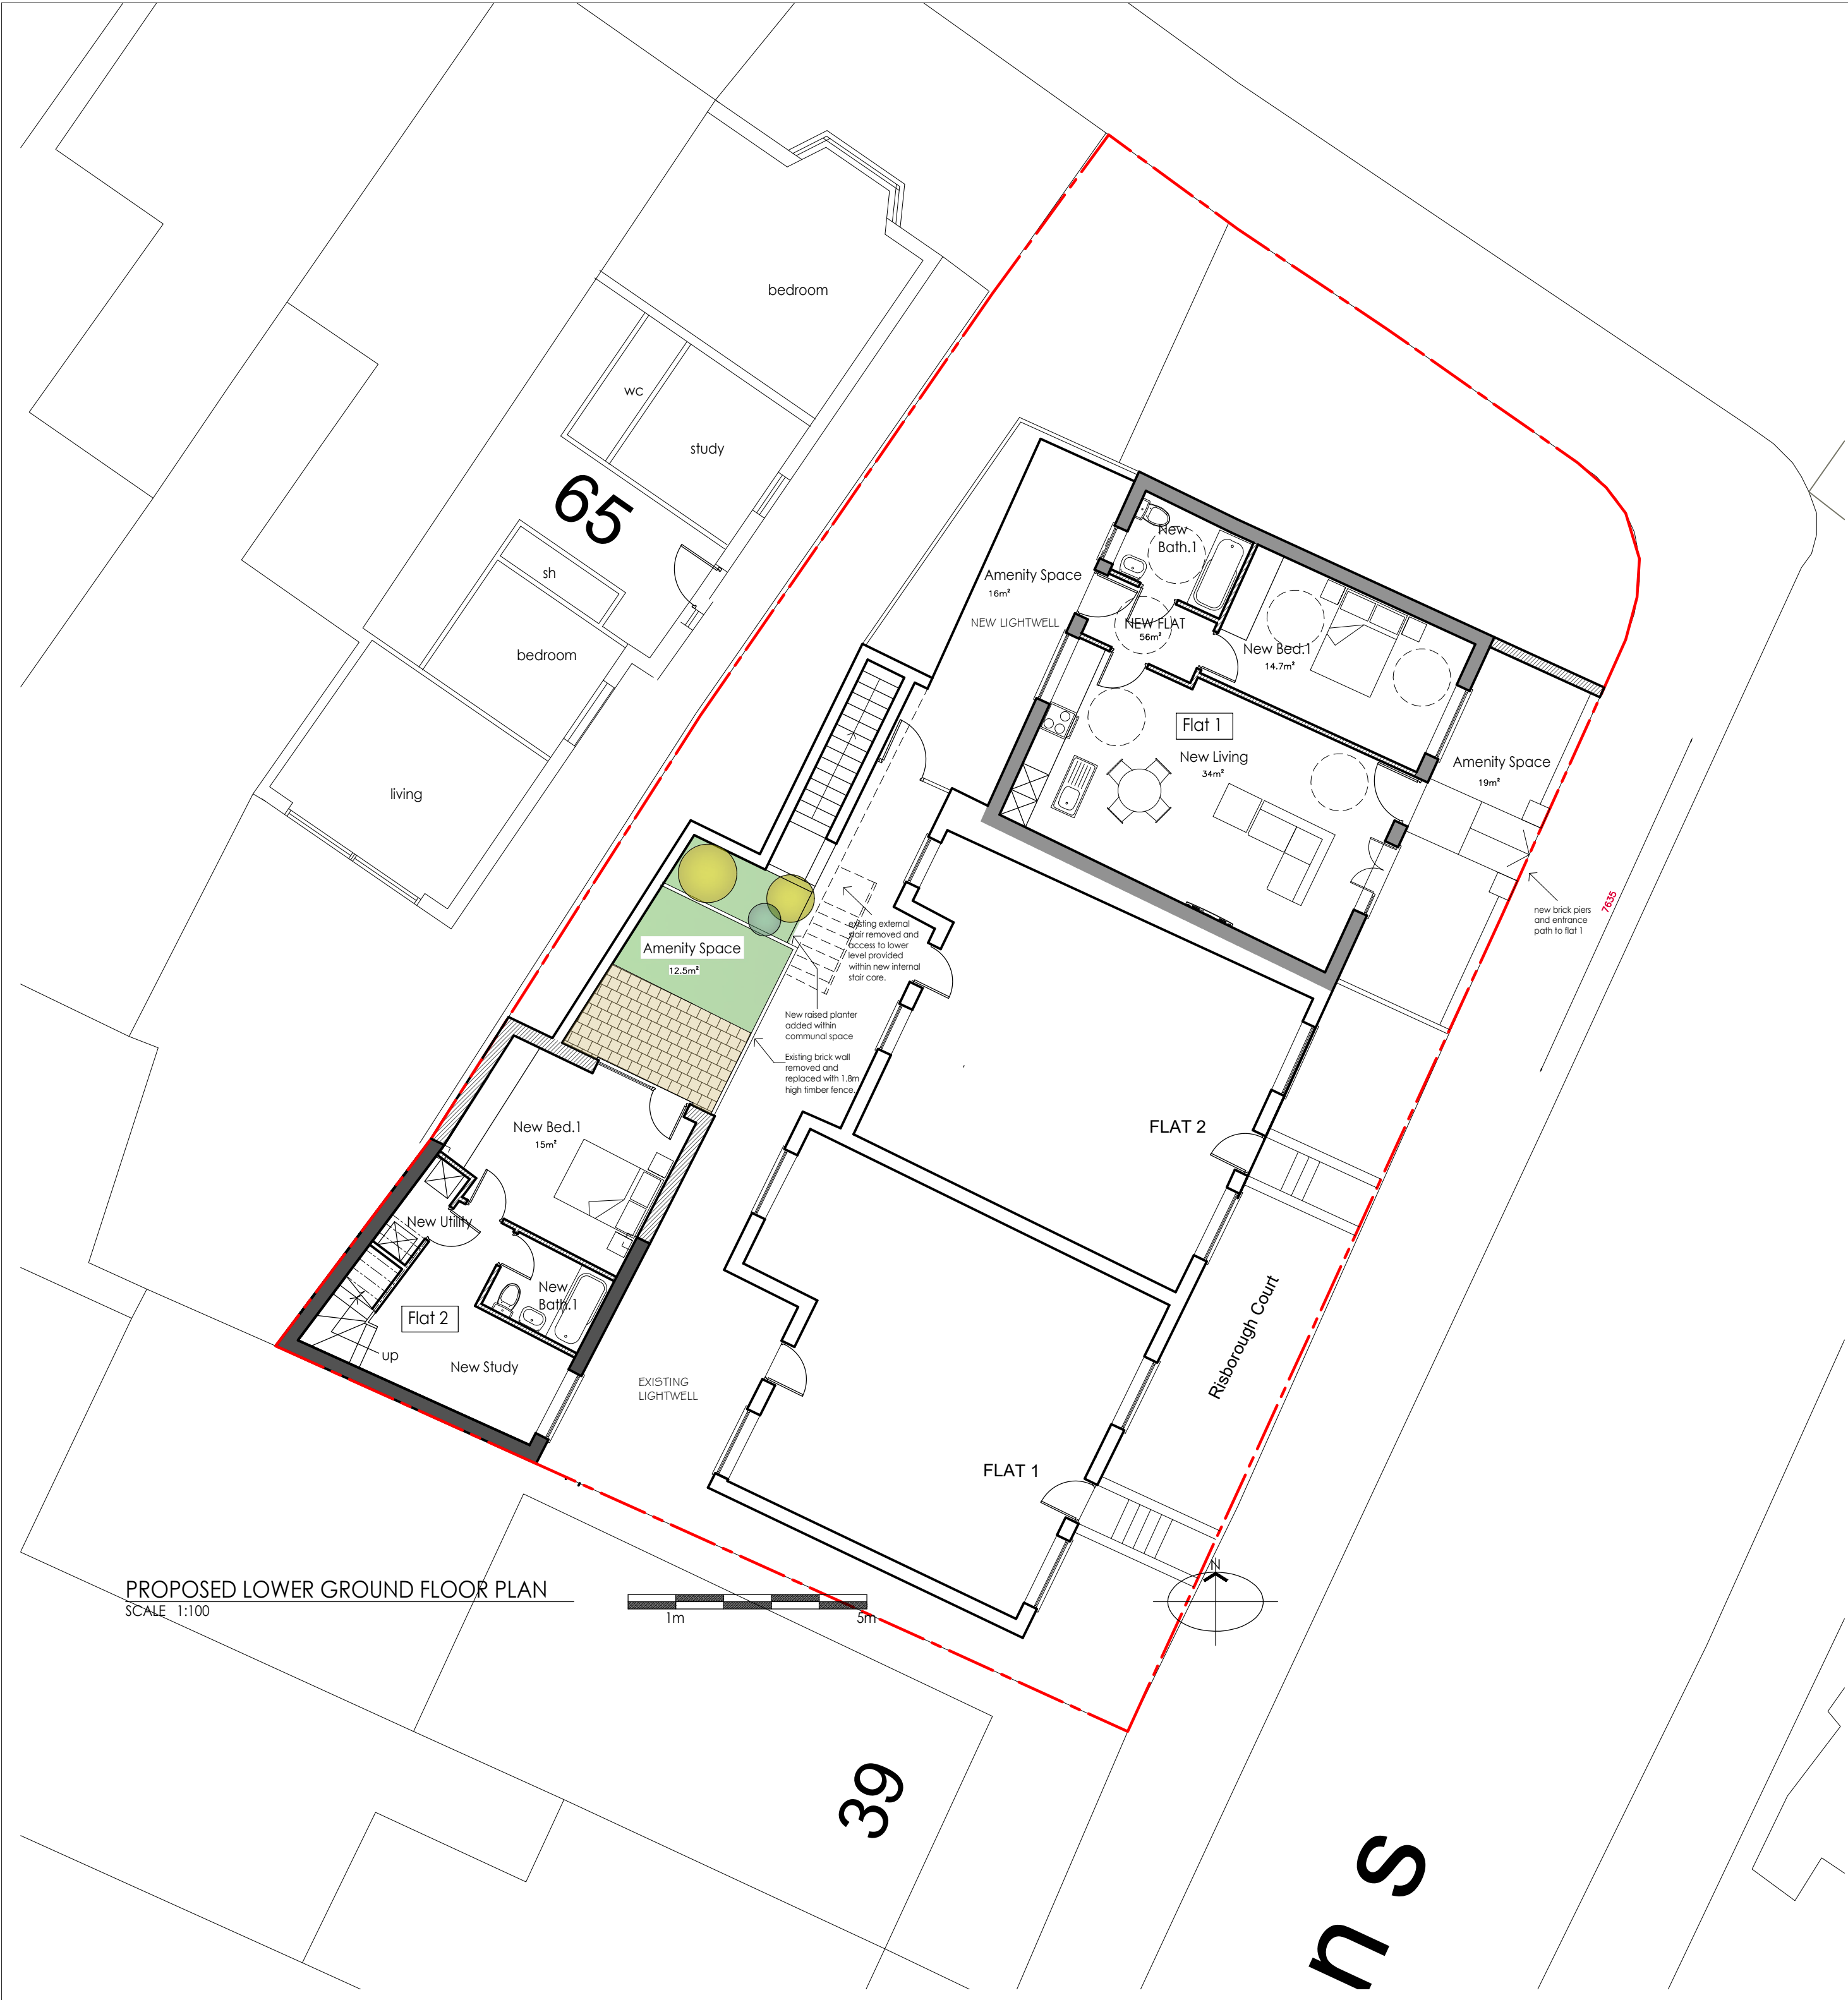

Rev: B SHP PLANS AMALGAMATED
Rev: A SHP SCHEME AMENDMENTS



6 Wrotham Business Park
Barnet, Herts
EN5 4SZ
t: 0208 275 1080
e: enquiries@planningconsent.com
w: www.planningconsent.com

Drawing Title:
Existing & Proposed
Lower Ground Floor

Project:
Proposed Extensions and
Alterations to existing block
of flats

Location:
Risborough Court,
Muswell Hill N10 3PP

Scale: 1:100@A1

Drwn: srt

Date: December 2021

Drawing No:

5343 PA 02 B

Copyright and design right held by Stuart Henley & Partners Ltd. No unauthorised reproduction permitted.