



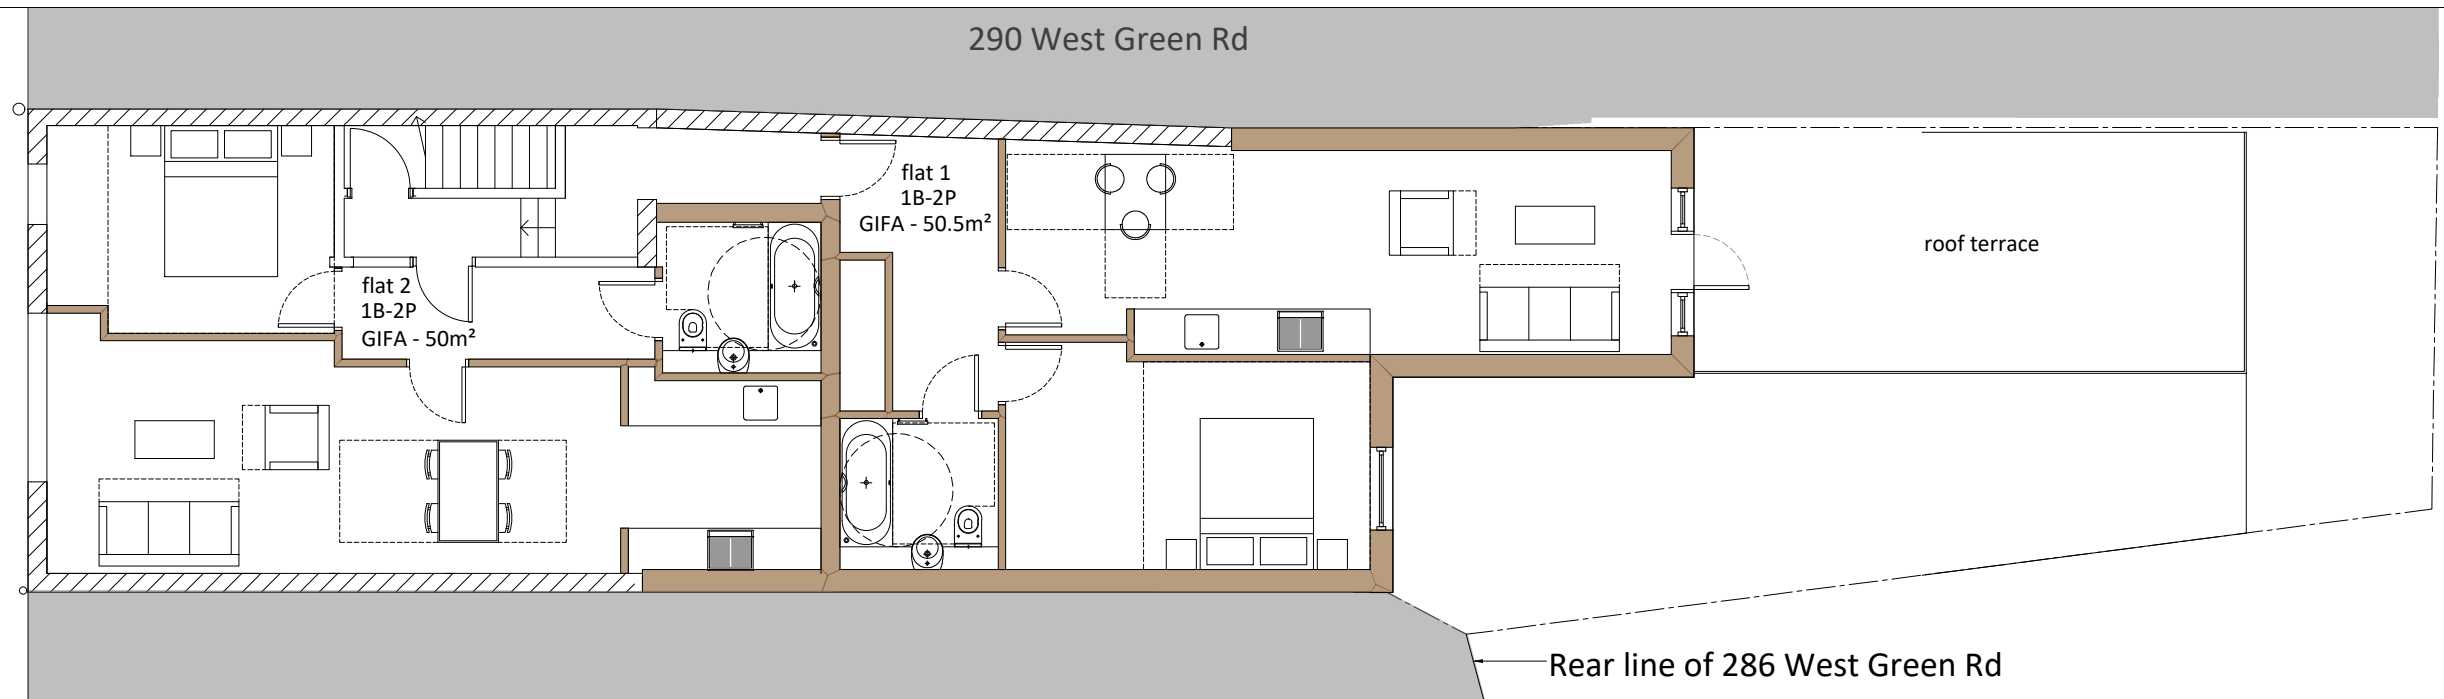

proposed first floor ga plan

accomodation schedule :

flat 1	1B - 2Pers	GIFA 50.5m²
flat 2	1B - 2Pers	GIFA 50m²
flat 3	Studio	GIFA 41m²

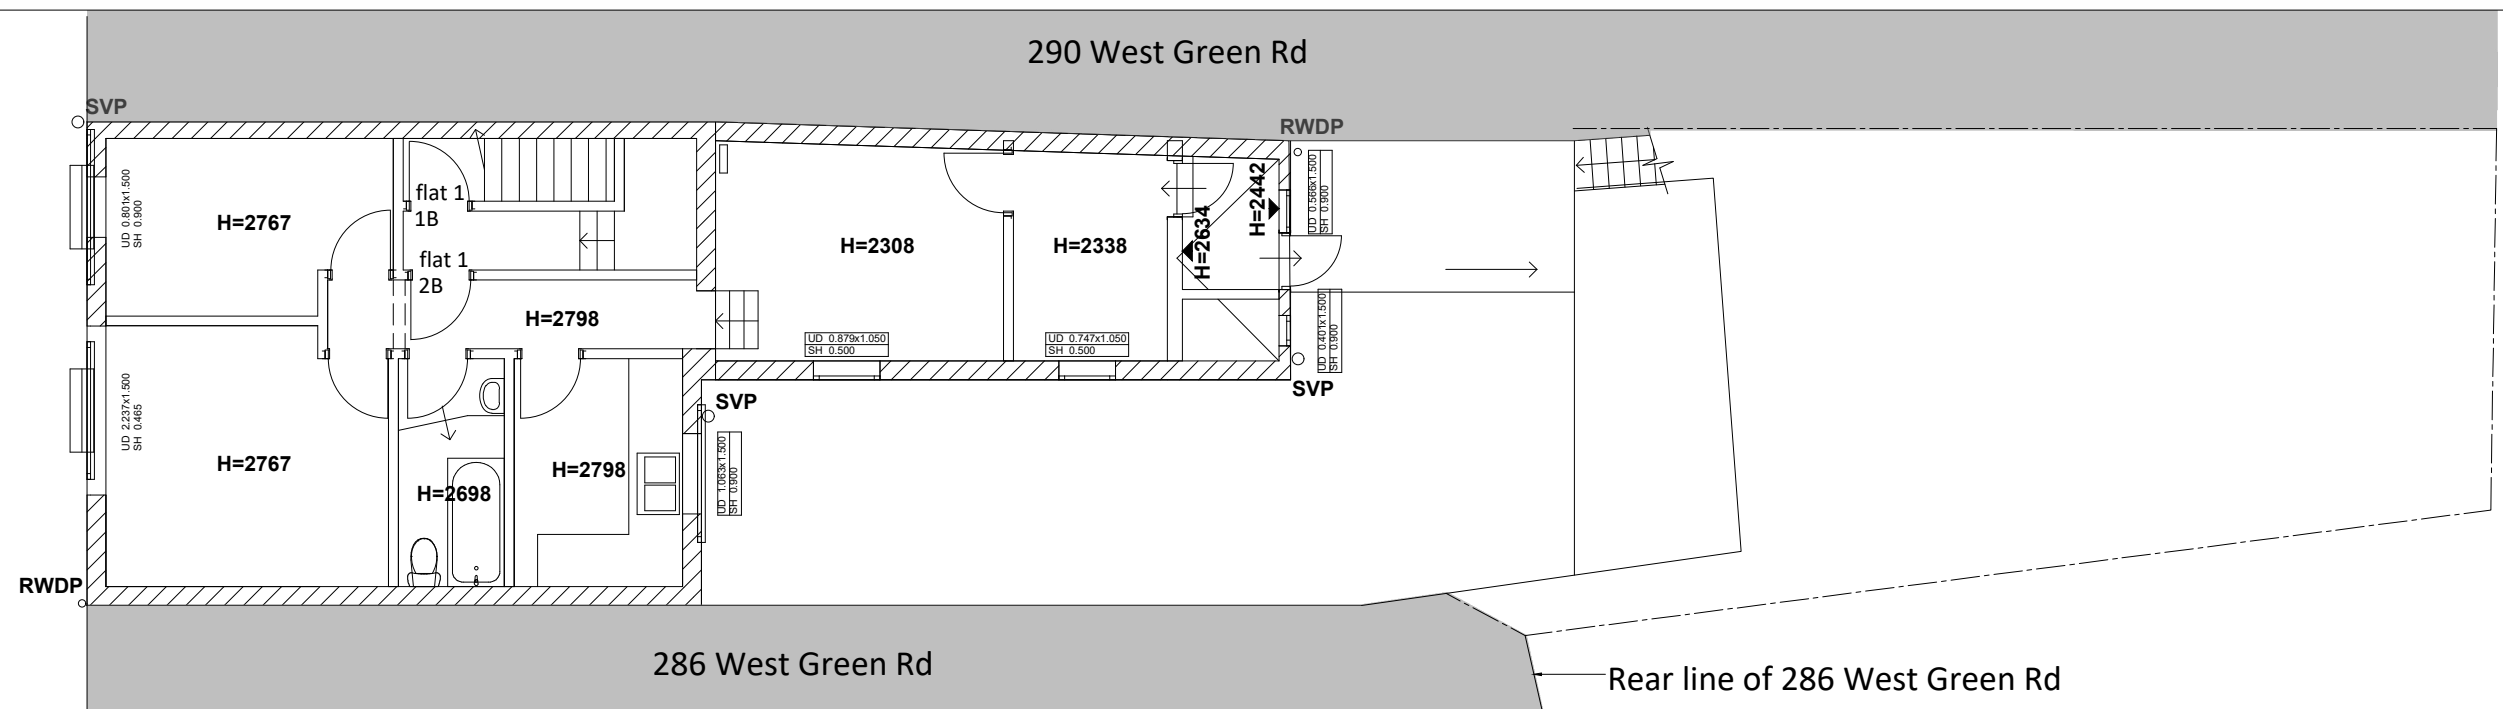

existing first floor ga plan