



A horizontal scale bar with markings at 0, 10, 20, 30, and 40m. The bar is divided into four equal segments, each representing 10 meters.

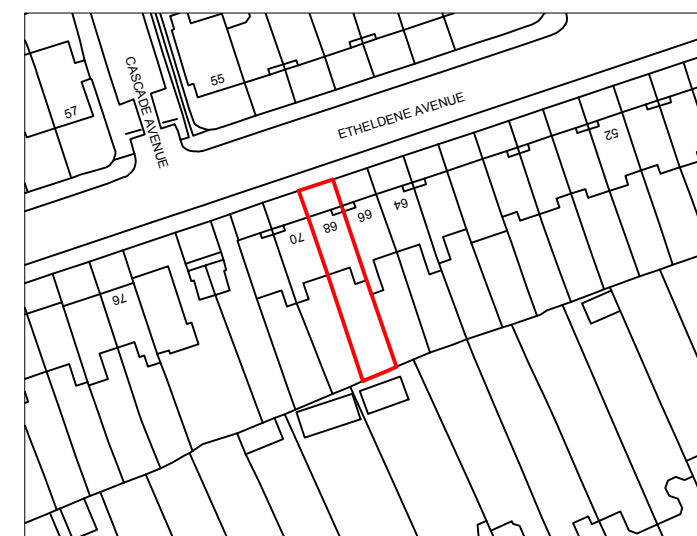


A horizontal scale bar with alternating black and white segments. The segments are labeled 0, 10, 20, 30, 40, 50, 60, 70, 80, 90, and 100m.



© COPYRIGHT - DETAILED PLANNING LTD
Not for construction. All dimension should be checked on site prior to works commencing.

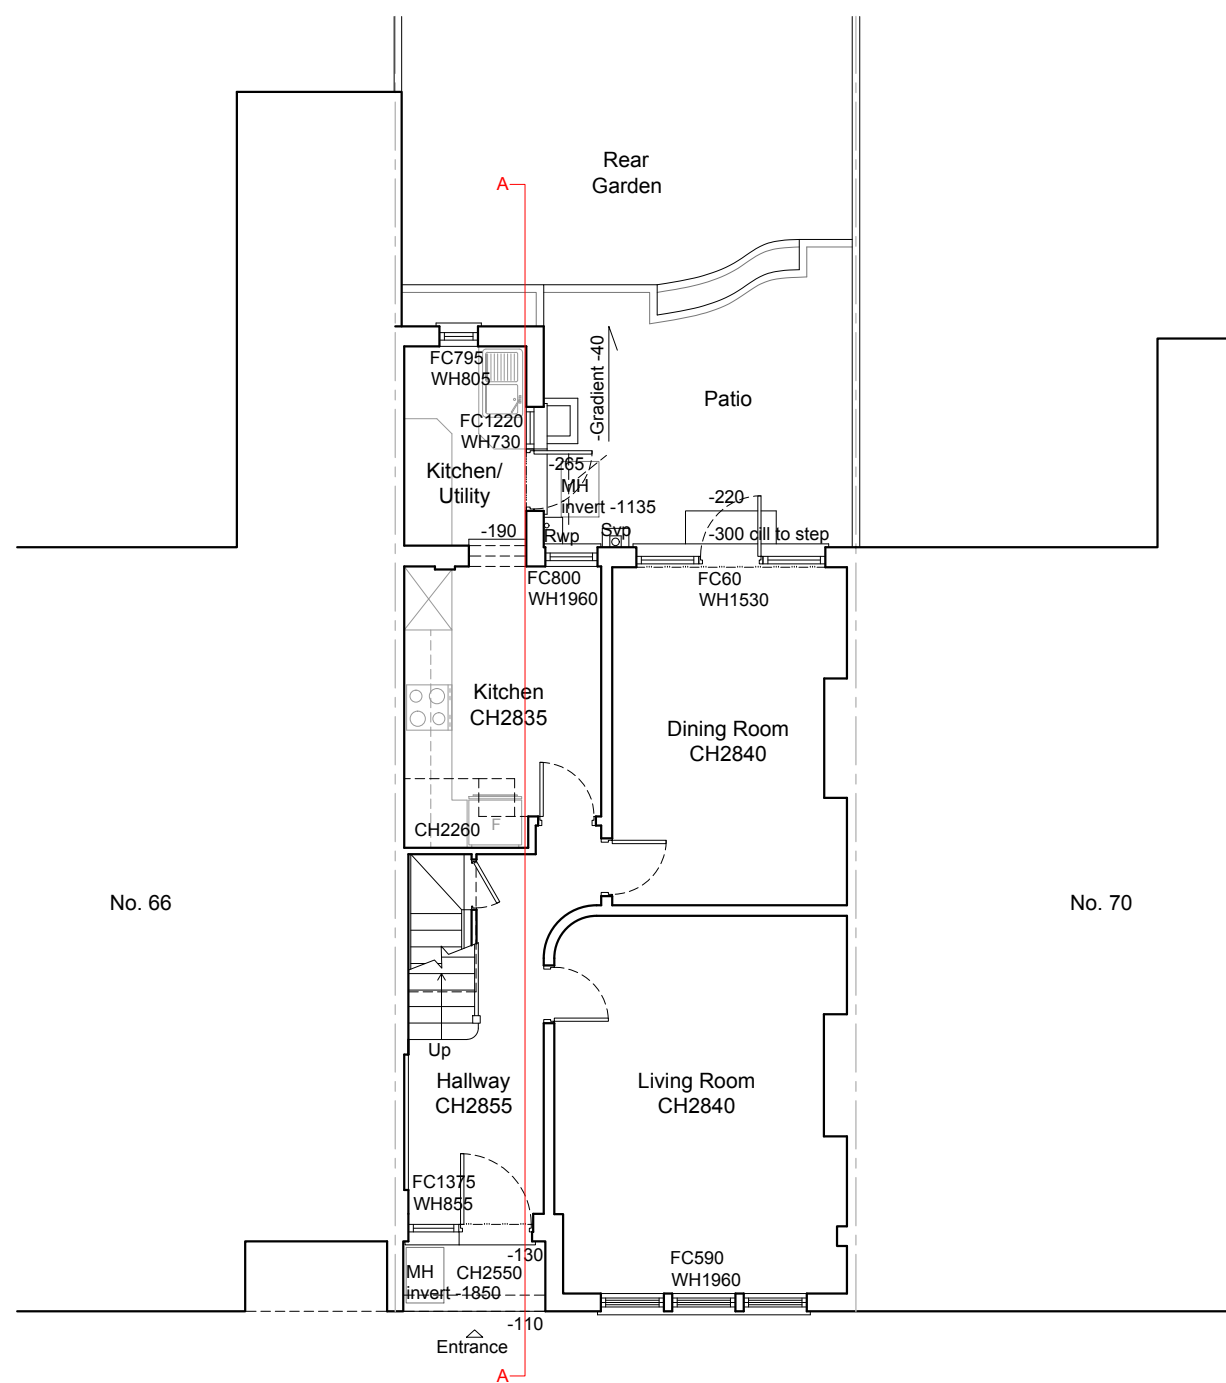

Ground Floor Plan
As Existing 1:100

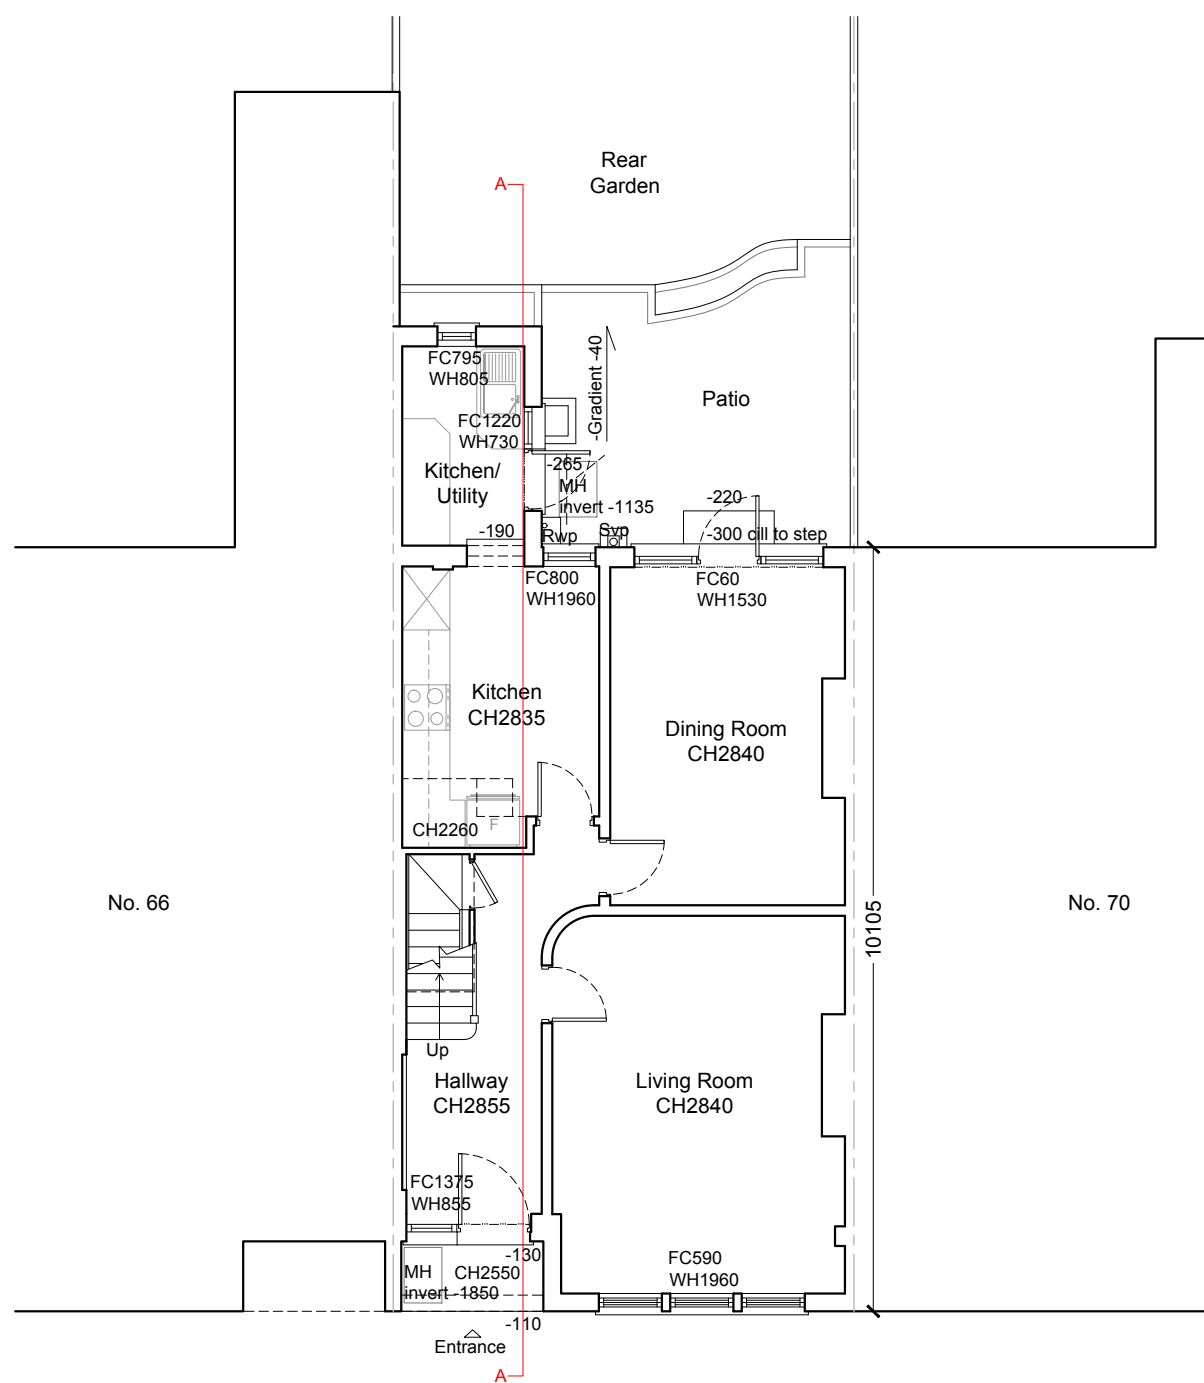

Ground Floor Plan
As Proposed 1:100
(No Change)



DETAILED PLANNING

GREENSIDE HOUSE
50 STATION ROAD
LONDON, N22 7DD

T 0208 1500 494
E INFO@DETAILED-PLANNING.CO.UK
WWW.DETAILED-PLANNING.CO.UK

SITE 68 Etheldene Avenue, Muswell Hill, N10 3QB


DRAWING TITLE Ground Floor Plans


DRAWING STATUS Planning

SCALE	DATE	DRAWN	CHECK
1:100 @ A3	Nov.2023	R.S.	P.C./E.B.


DWG NO.	REVISION
2241YB_HH: SH2	B

© COPYRIGHT - DETAILED PLANNING LTD
Not for construction. All dimension should be checked on site prior to works commencing.

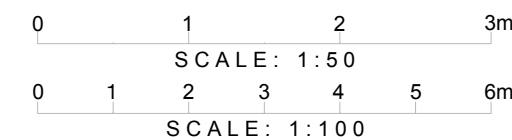

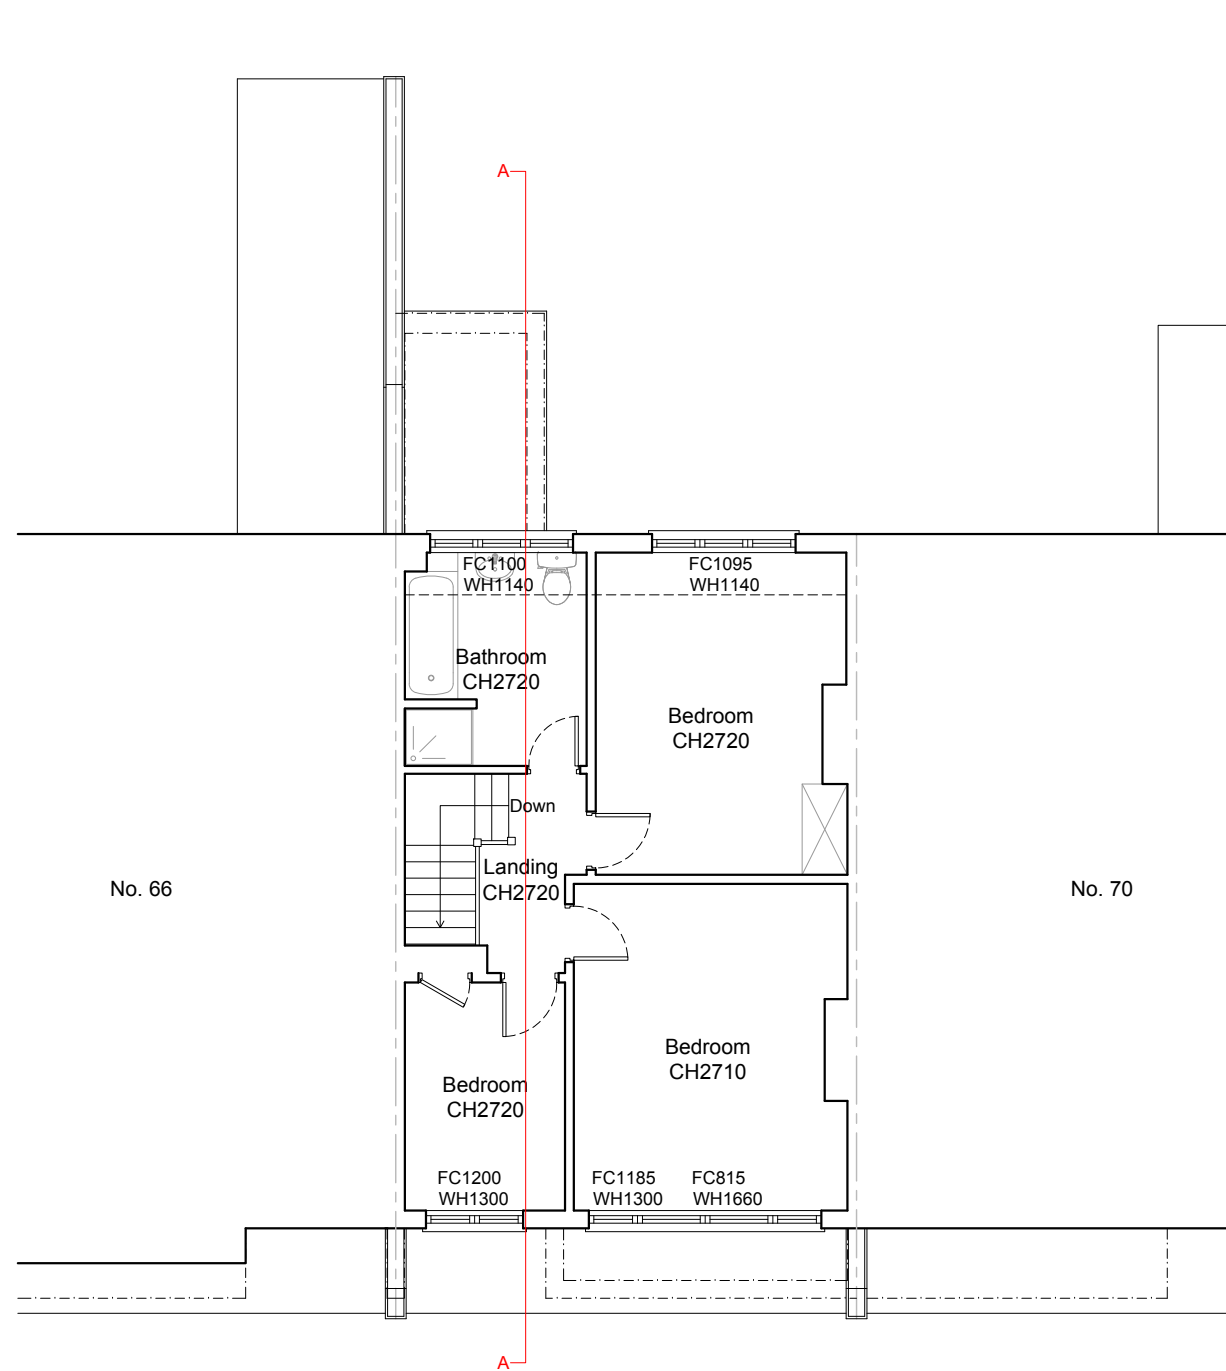

First Floor Plan
As Existing 1:100

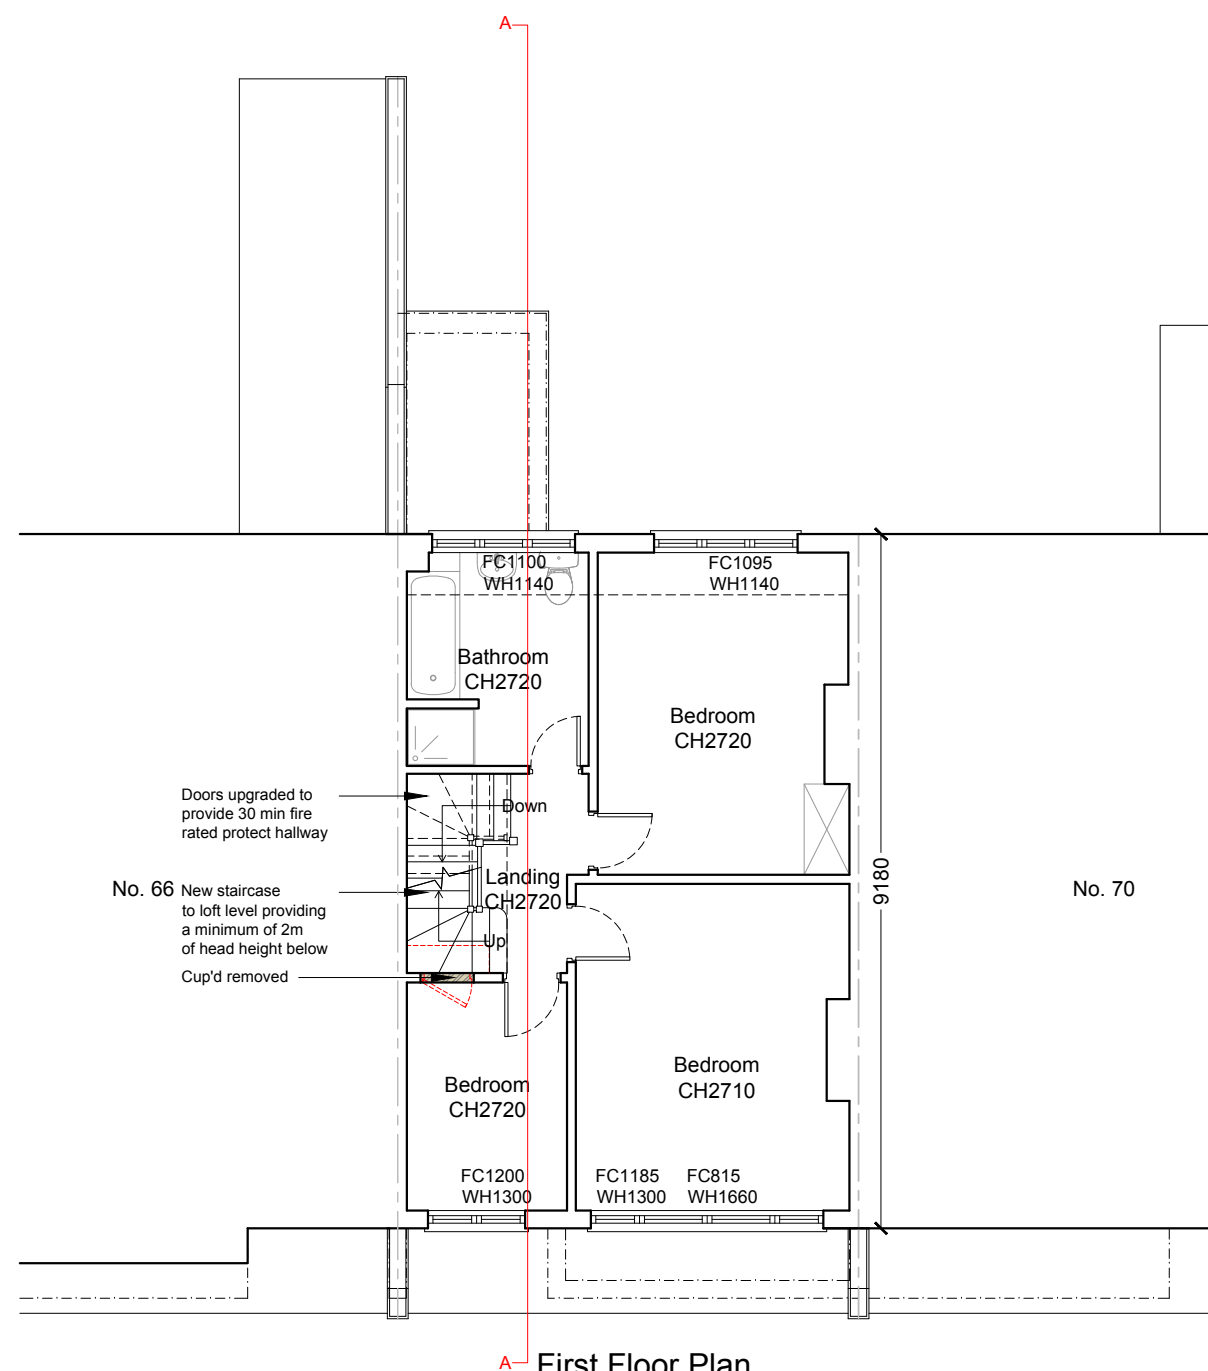

First Floor Plan
As Proposed 1:100



DETAILED PLANNING

GREENSIDE HOUSE
50 STATION ROAD
LONDON, N22 7DD

T 0208 1500 494
E INFO@DETAILED-PLANNING.CO.UK
WWW.DETAILED-PLANNING.CO.UK

SITE 68 Etheldene Avenue, Muswell Hill, N10 3QB


DRAWING TITLE First Floor Plans



DRAWING STATUS Planning

SCALE	DATE	DRAWN	CHECK
1:100 @ A3	Nov.2023	R.S.	P.C./E.B.

DWG NO.	REVISION
2241YB_HH: SH3	B

© COPYRIGHT - DETAILED PLANNING LTD
Not for construction. All dimension should be checked on site prior to works commencing.

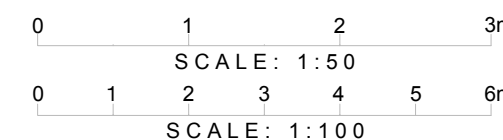

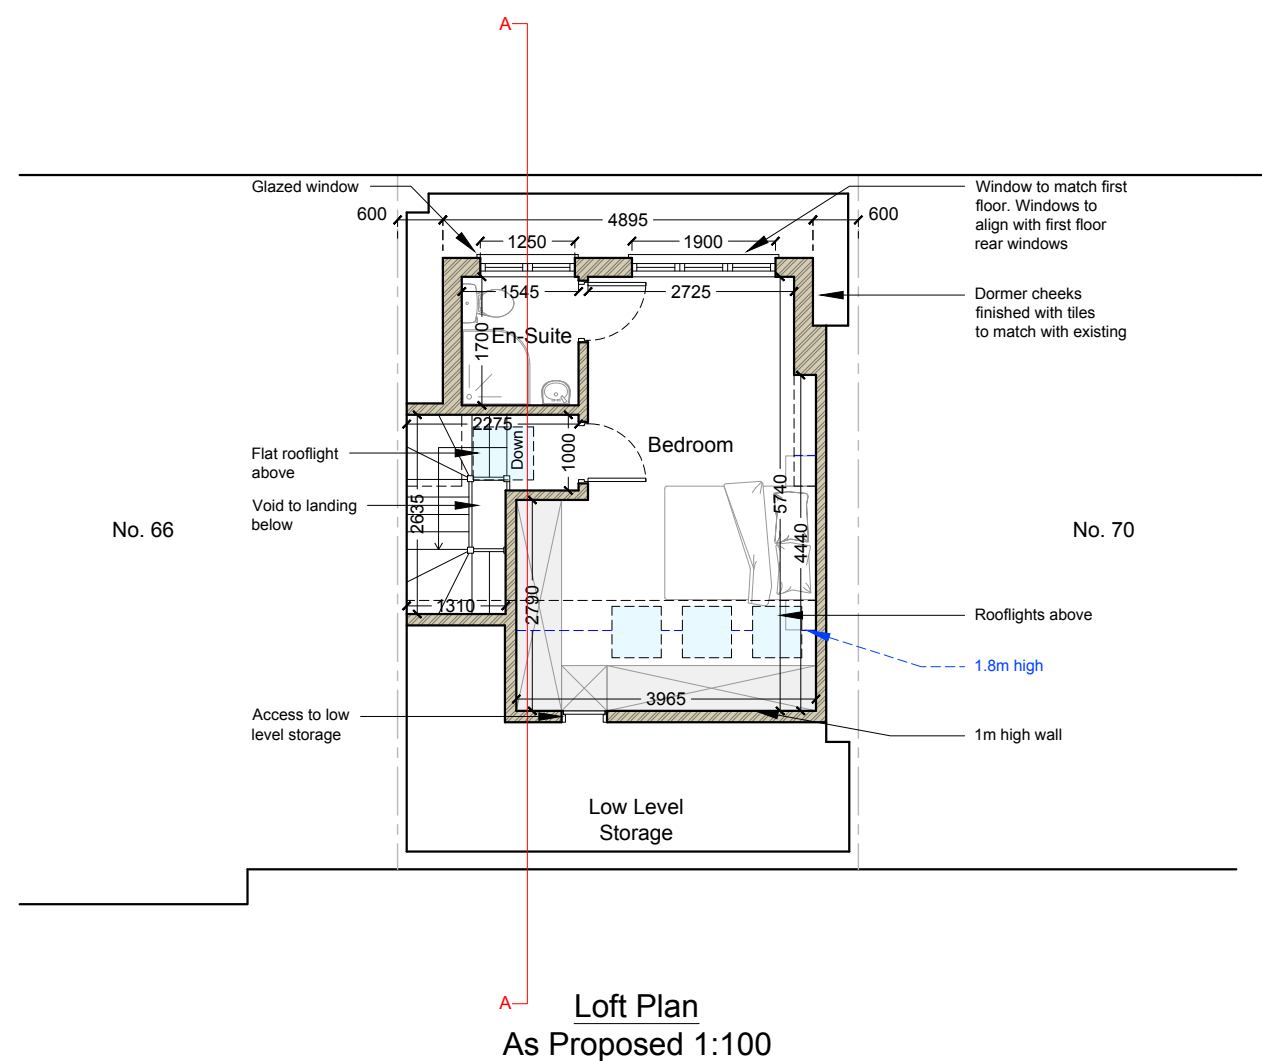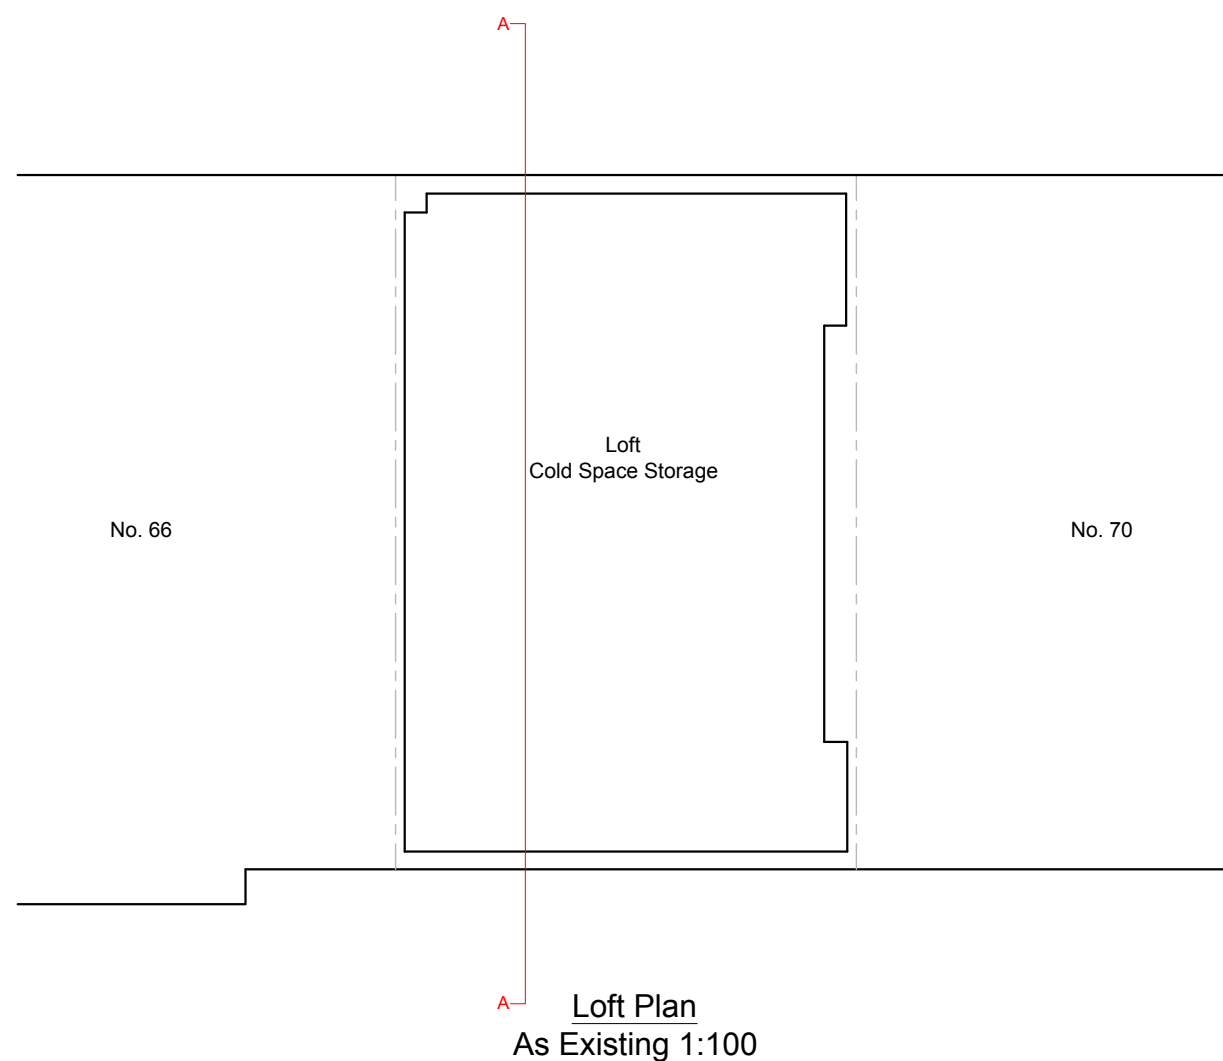

DETAILED PLANNING

GREENSIDE HOUSE
50 STATION ROAD
LONDON, N22 7DD

T 0208 1500 494
E INFO@DETAILED-PLANNING.CO.UK
WWW.DETAILED-PLANNING.CO.UK

SITE 68 Etheldene Avenue, Muswell Hill, N10 3QB


DRAWING TITLE Loft Floor Plans


DRAWING STATUS Planning

SCALE	DATE	DRAWN	CHECK
1:100 @ A3	Nov.2023	R.S.	P.C./E.B.


DWG NO.	REVISION
2241YB_HH: SH4	B

© COPYRIGHT - DETAILED PLANNING LTD
Not for construction. All dimension should be checked on site prior to works commencing.

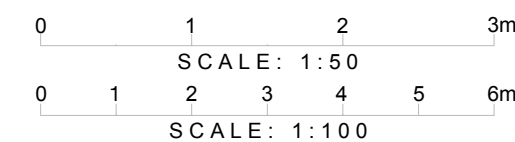


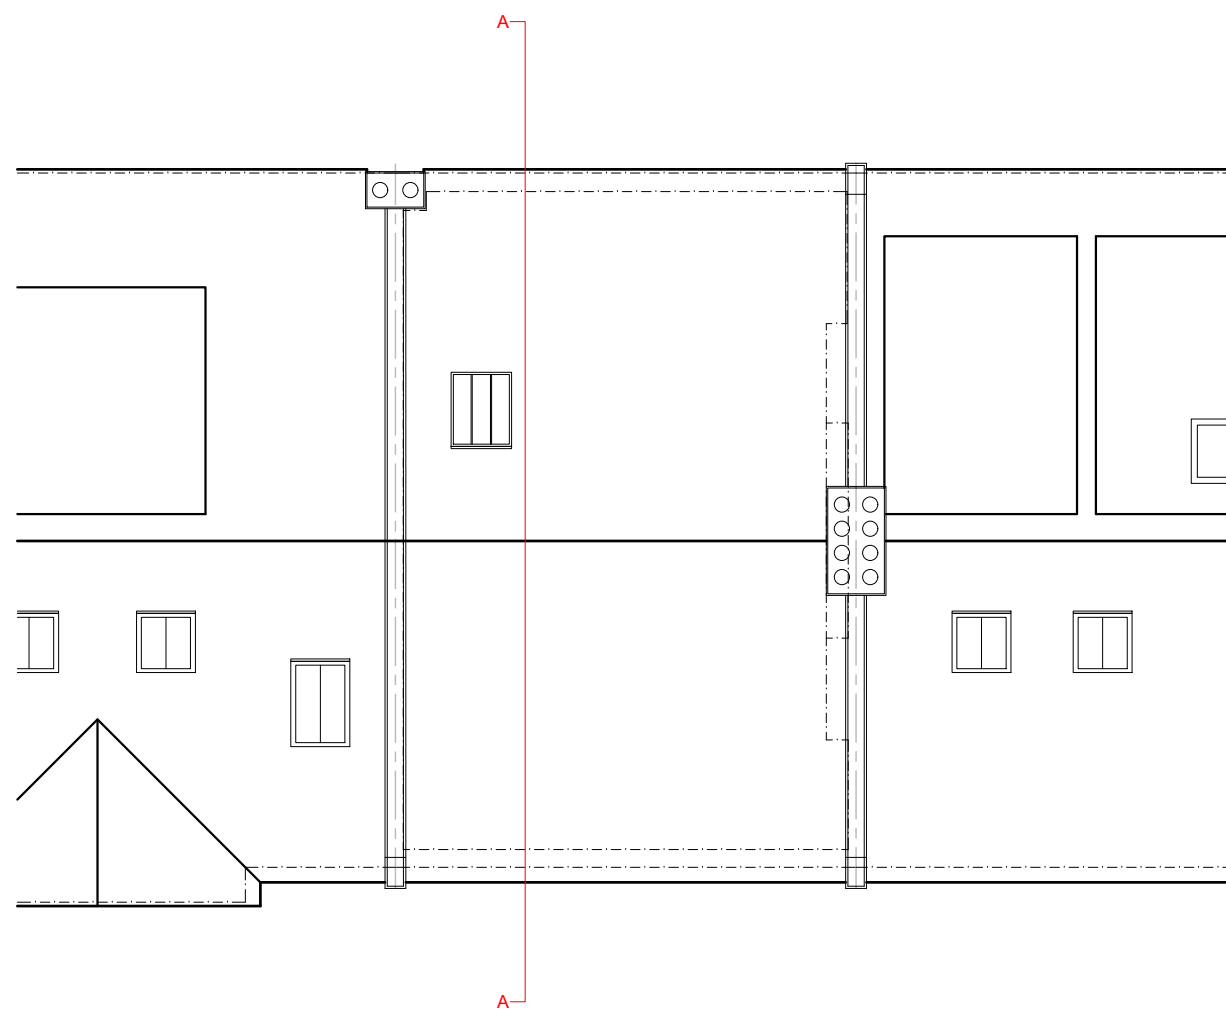

Roof Plan
As Existing 1:100

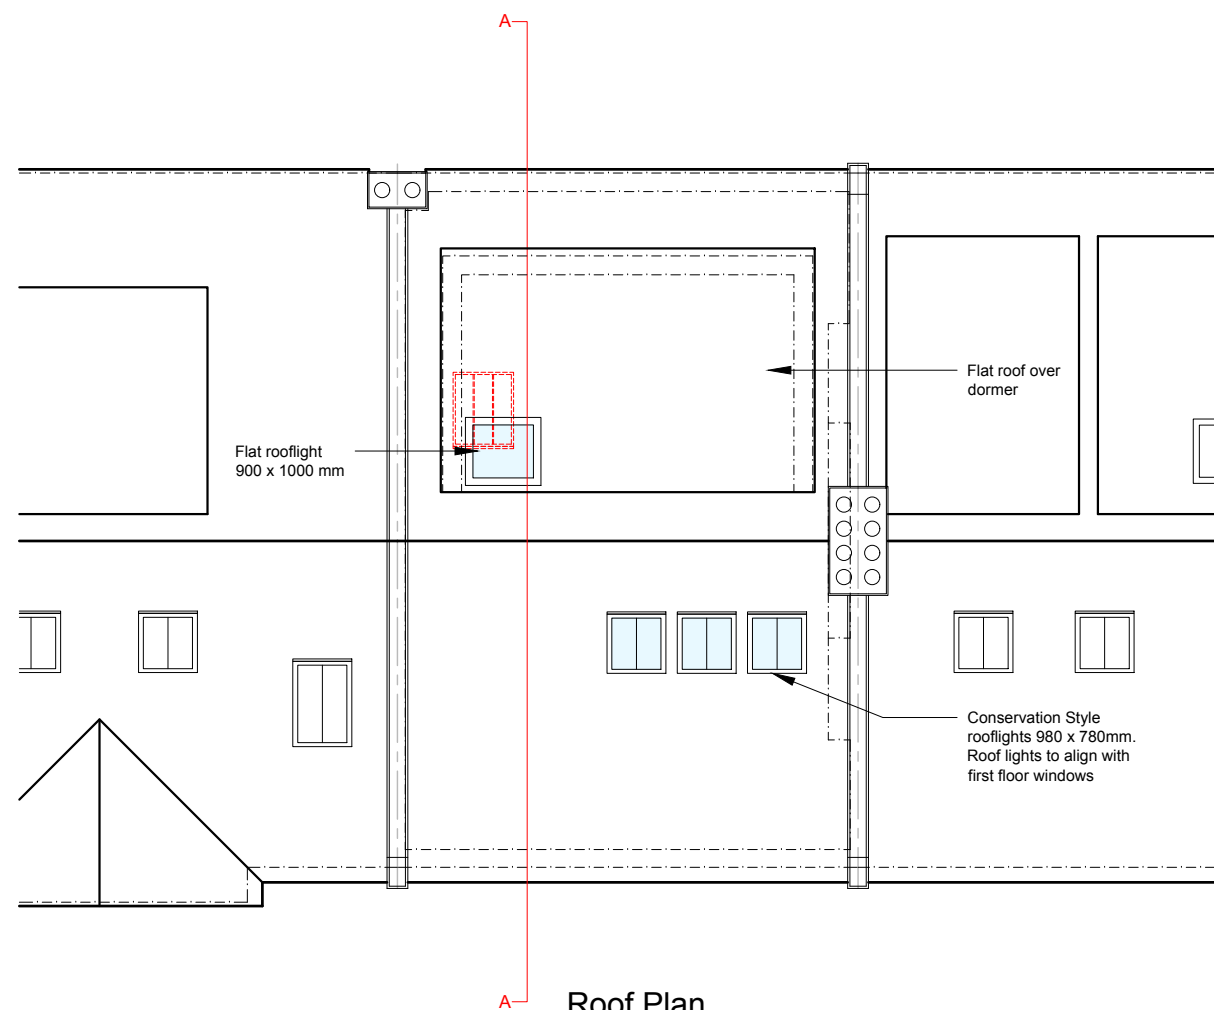

Roof Plan
As Proposed 1:100

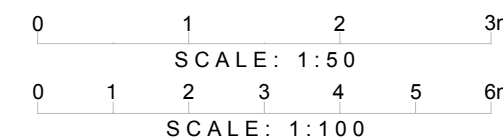

DETAILED PLANNING

GREENSIDE HOUSE
50 STATION ROAD
LONDON, N22 7DD

T 0208 1500 494
E INFO@DETAILED-PLANNING.CO.UK
WWW.DETAILED-PLANNING.CO.UK

SITE 68 Etheldene Avenue, Muswell Hill, N10 3QB

DRAWING TITLE *Roof Plans*

DRAWING STATUS *Planning*

SCALE	DATE	DRAWN	CHECK
1:100 @ A3	Nov.2023	R.S.	P.C./E.B.

DWG NO.	REVISION
2241YB_HH: SH5	B


© COPYRIGHT - DETAILED PLANNING LTD
Not for construction. All dimension should be checked on site prior to works commencing.



Front Elevation
As Existing 1:100



Front Elevation
As Proposed 1:100

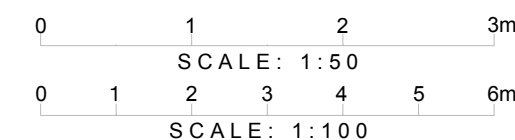

DETAILED PLANNING

GREENSIDE HOUSE
50 STATION ROAD
LONDON, N22 7DD

T 0208 1500 494
E INFO@DETAILED-PLANNING.CO.UK
WWW.DETAILED-PLANNING.CO.UK

SITE 68 Etheldene Avenue, Muswell Hill, N10 3QB

DRAWING TITLE Front Elevations

DRAWING STATUS Planning

SCALE	DATE	DRAWN	CHECK
1:100 @ A3	Nov.2023	R.S.	P.C./E.B.

DWG NO.	REVISION
2241YB_HH: SH6	B


© COPYRIGHT - DETAILED PLANNING LTD
Not for construction. All dimension should be checked on site prior to works commencing.



Rear Elevation
As Existing 1:100



Rear Elevation
As Proposed 1:100

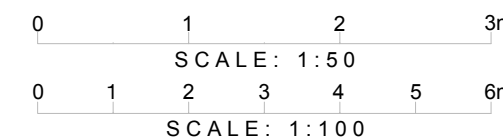

DETAILED PLANNING

GREENSIDE HOUSE
50 STATION ROAD
LONDON, N22 7DD

T 0208 1500 494
E INFO@DETAILED-PLANNING.CO.UK
WWW.DETAILED-PLANNING.CO.UK

SITE 68 Etheldene Avenue, Muswell Hill, N10 3QB


DRAWING TITLE *Rear Elevations*

DRAWING STATUS *Planning*


SCALE	DATE	DRAWN	CHECK
1:100 @ A3	Nov.2023	R.S.	P.C./E.B.

DWG NO.	REVISION
2241YB_HH: SH7	B

© COPYRIGHT - DETAILED PLANNING LTD
Not for construction. All dimension should be checked on site prior to works commencing.

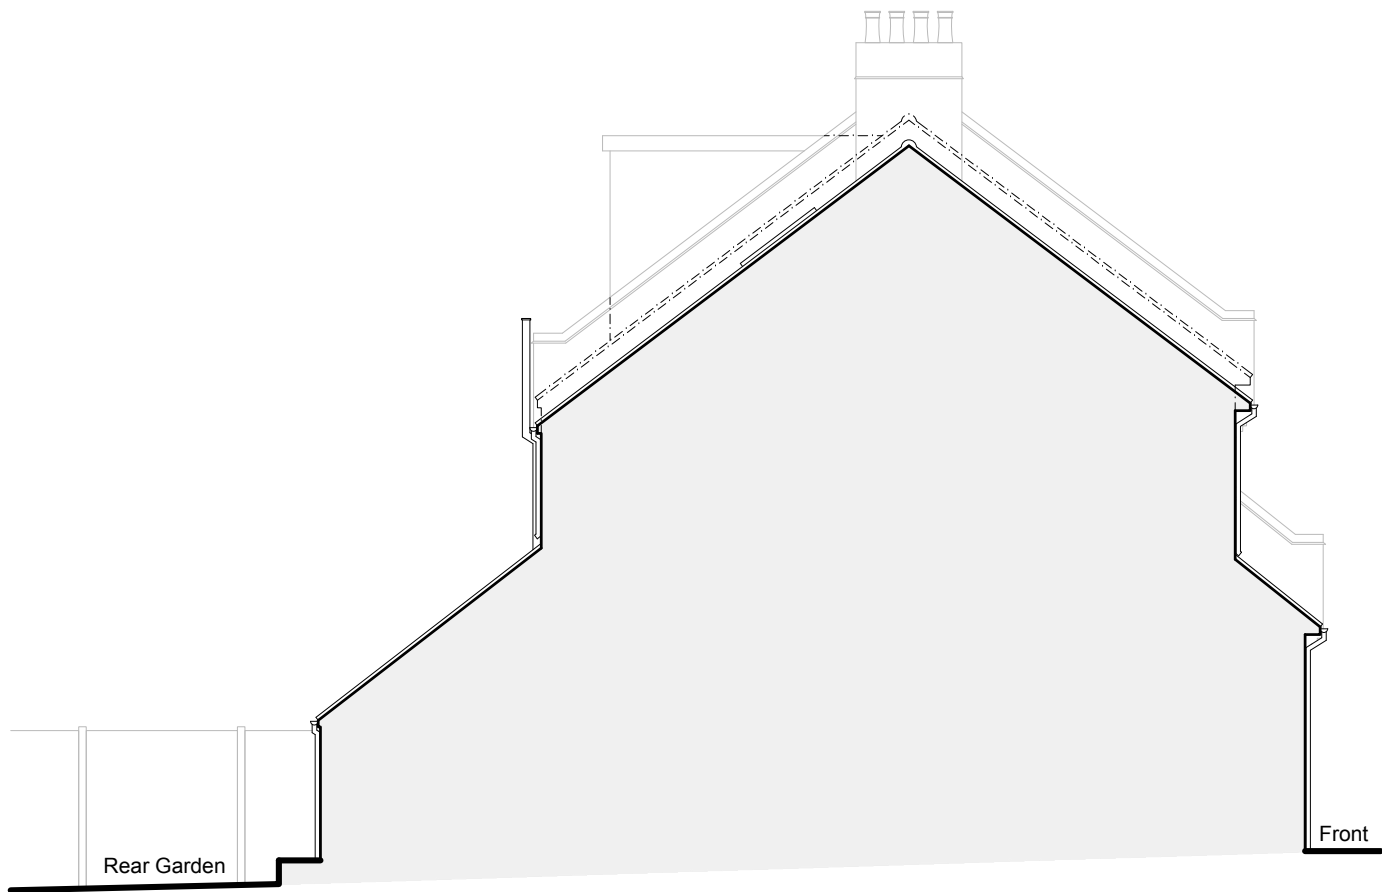

Side Elevation
As Existing 1:100

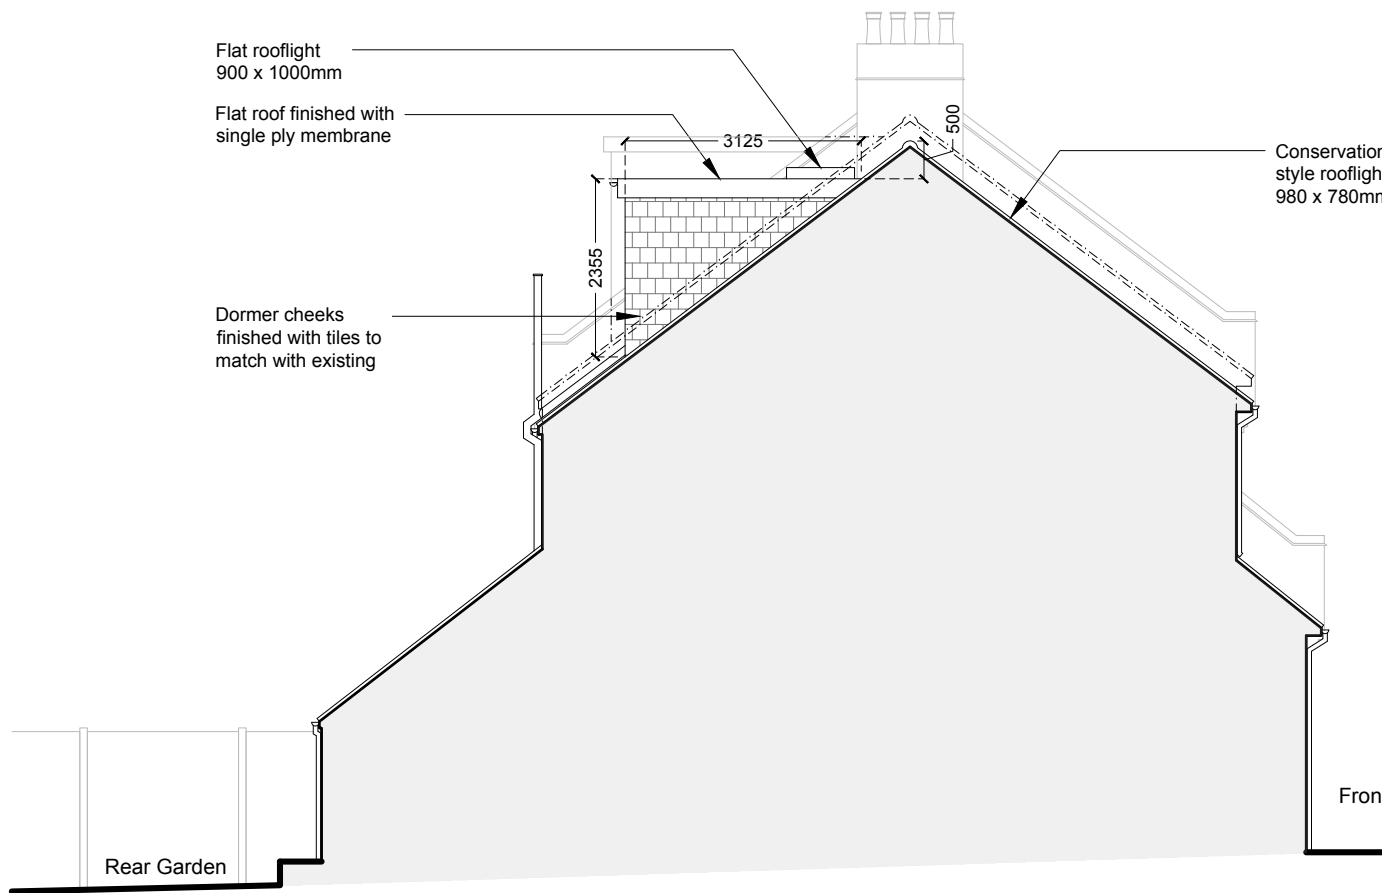

Side Elevation
As Proposed 1:100



DETAILED PLANNING

GREENSIDE HOUSE
50 STATION ROAD
LONDON, N22 7DD

T 0208 1500 494
E INFO@DETAILED-PLANNING.CO.UK
WWW.DETAILED-PLANNING.CO.UK

SITE 68 Etheldene Avenue, Muswell Hill, N10 3QB

DRAWING TITLE Side Elevations

DRAWING STATUS Planning

SCALE	DATE	DRAWN	CHECK
1:100 @ A3	Nov.2023	R.S.	P.C./E.B.


DWG NO. 2241YB_HH: SH8 REVISION B

© COPYRIGHT - DETAILED PLANNING LTD
Not for construction. All dimension should be checked on site prior to works commencing.






Side Elevation
As Existing 1:100

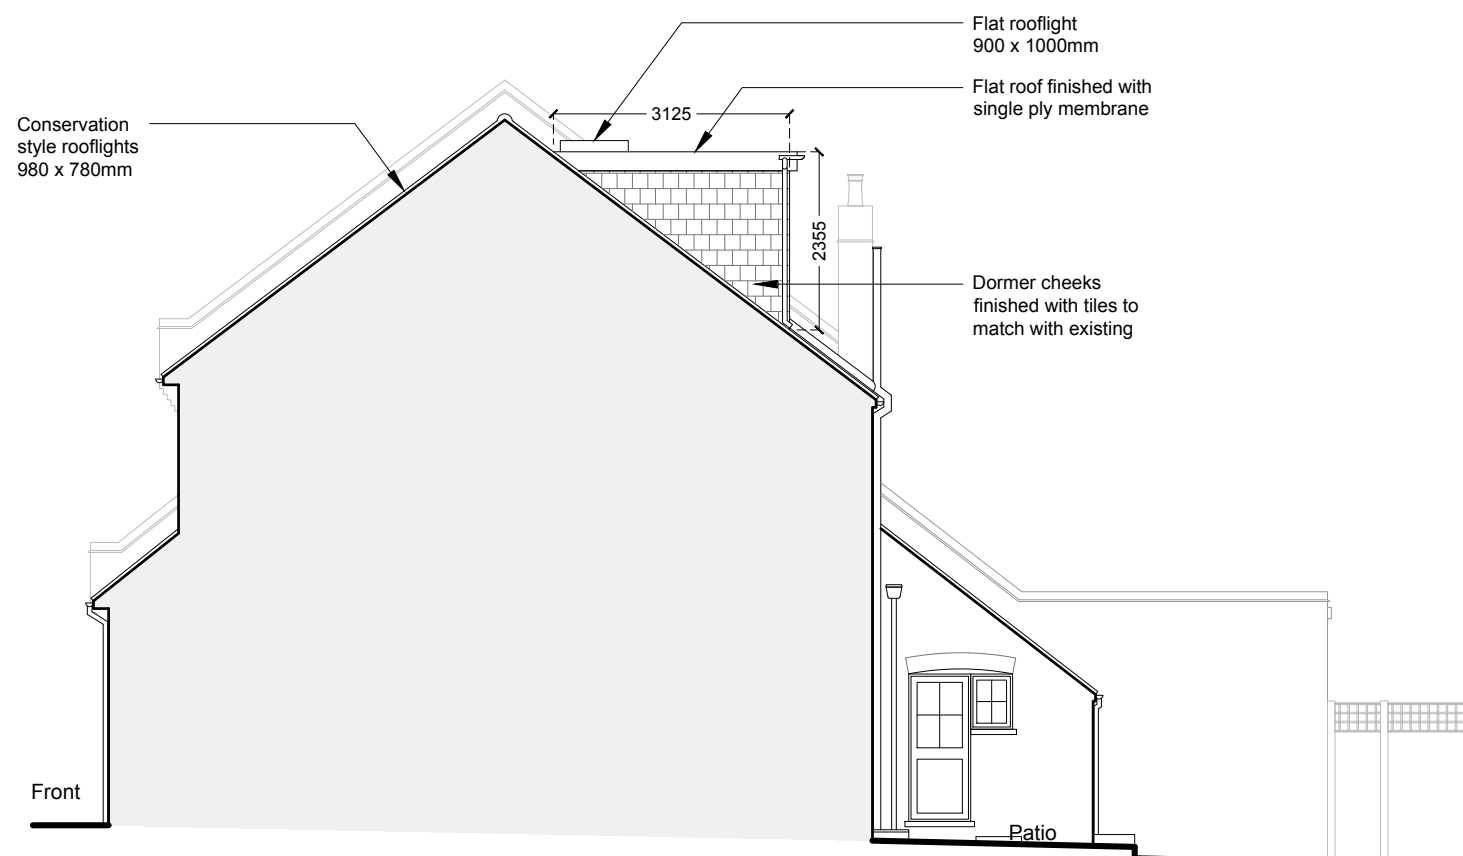

Side Elevation
As Proposed 1:100

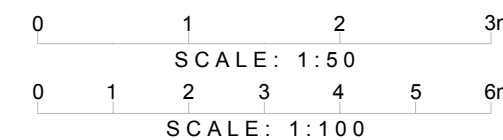

DETAILED PLANNING

GREENSIDE HOUSE
50 STATION ROAD
LONDON, N22 7DD

T 0208 1500 494
E INFO@DETAILED-PLANNING.CO.UK
WWW.DETAILED-PLANNING.CO.UK

SITE 68 Etheldene Avenue, Muswell Hill, N10 3QB




DRAWING TITLE Side Elevations

DRAWING STATUS Planning

SCALE	DATE	DRAWN	CHECK
1:100 @ A3	Nov.2023	R.S.	P.C./E.B.

DWG NO.	2241YB_HH: SH9	REVISION	B
---------	----------------	----------	---

© COPYRIGHT - DETAILED PLANNING LTD
Not for construction. All dimension should be checked on site prior to works commencing.

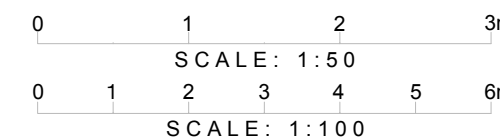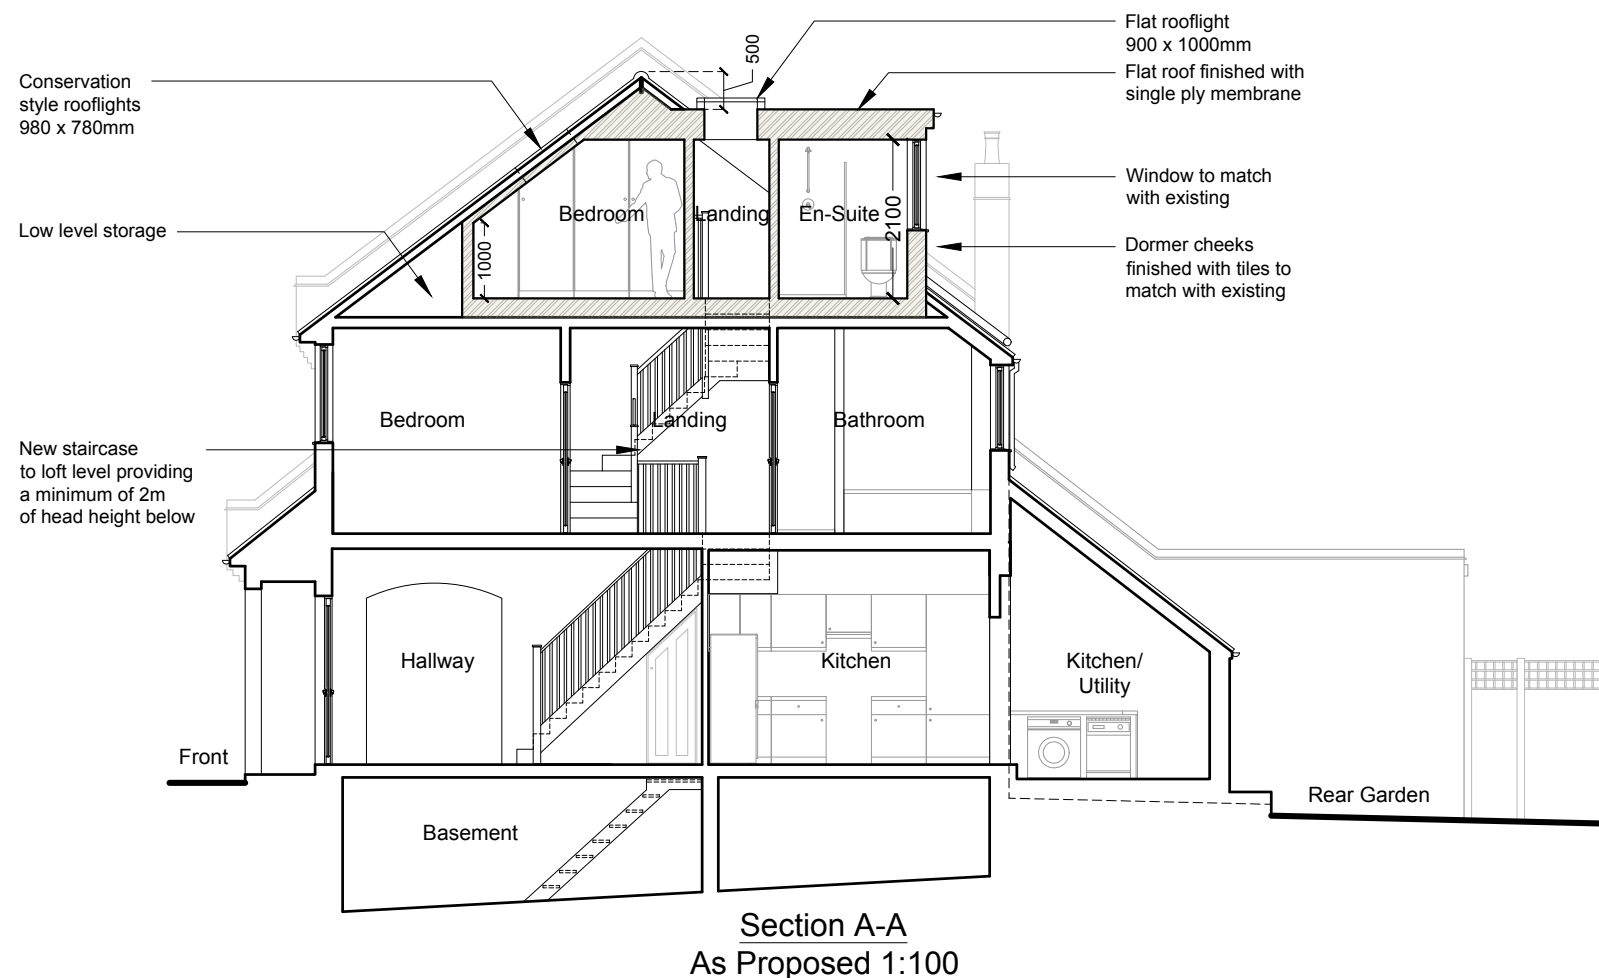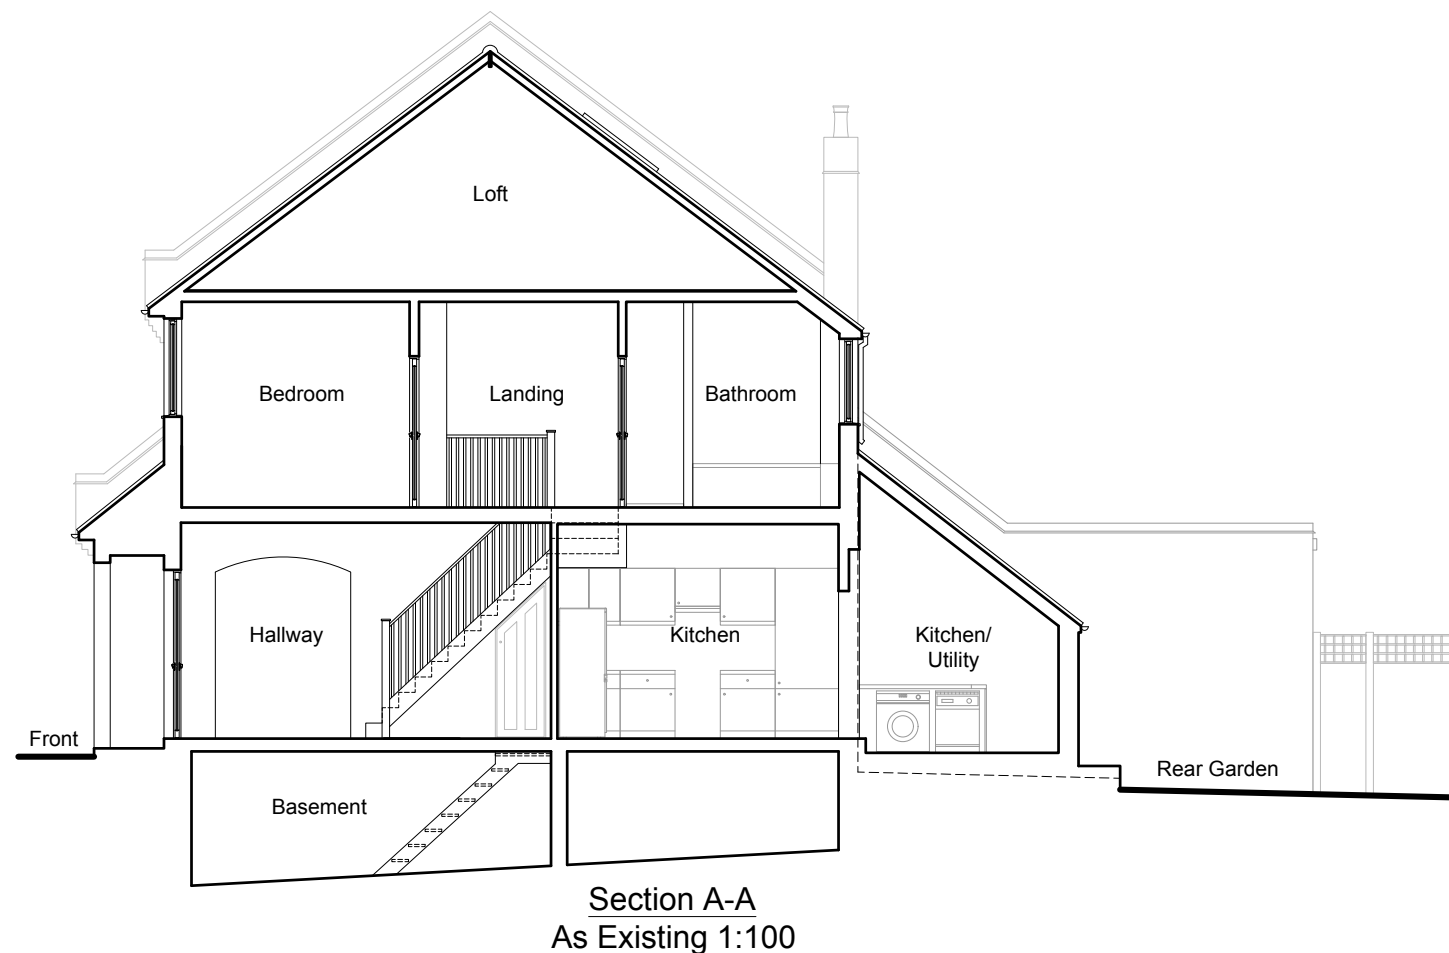

DETAILED PLANNING

GREENSIDE HOUSE
50 STATION ROAD
LONDON, N22 7DD

T 0208 1500 494
E INFO@DETAILED-PLANNING.CO.UK
WWW.DETAILED-PLANNING.CO.UK

SITE 68 Etheldene Avenue, Muswell Hill, N10 3QB

DRAWING TITLE *Sections*

DRAWING STATUS *Planning*

SCALE	DATE	DRAWN	CHECK
1:100 @ A3	Nov.2023	R.S.	P.C./E.B.

DWG NO. 2241YB_HH: SH9 REVISION B

© COPYRIGHT - DETAILED PLANNING LTD
Not for construction. All dimension should be checked on site prior to works commencing.