




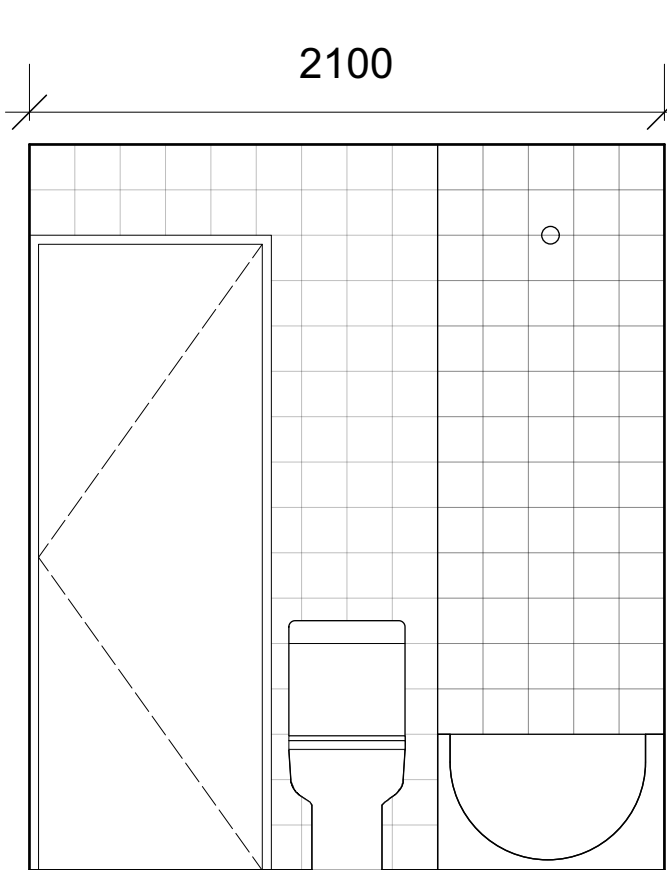


ELEVATION A

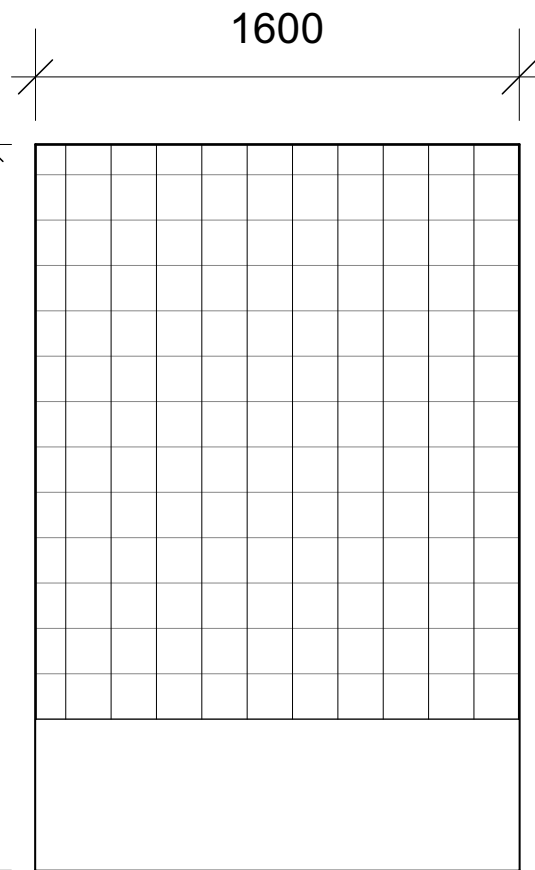


ELEVATION B

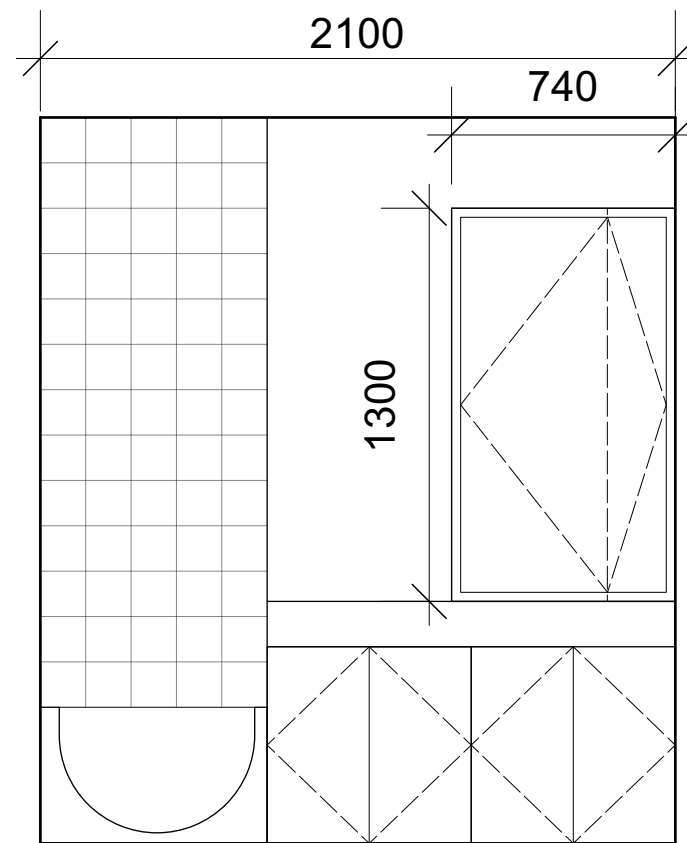


ELEVATION C

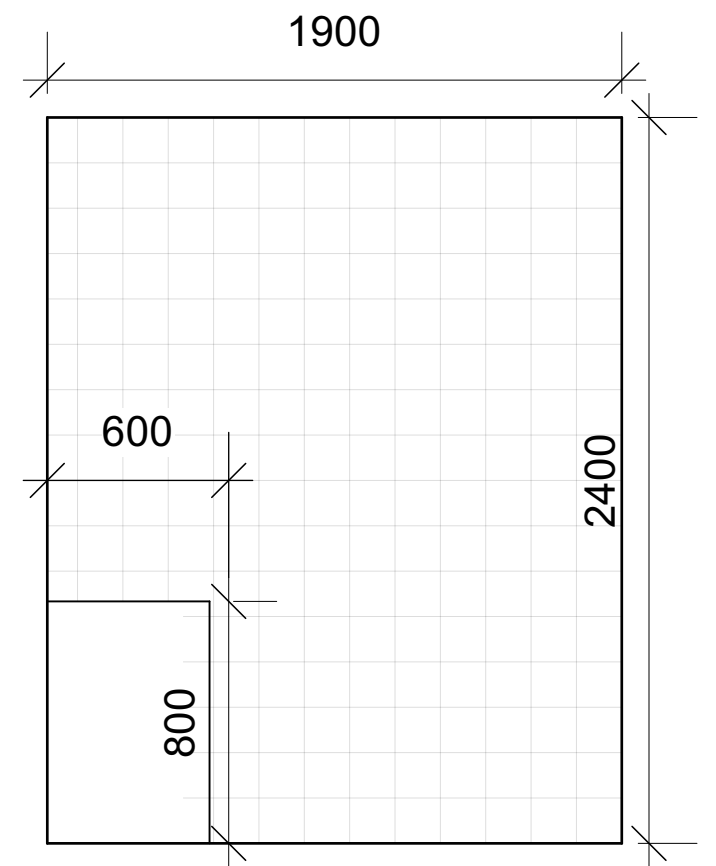

ELEVATION D



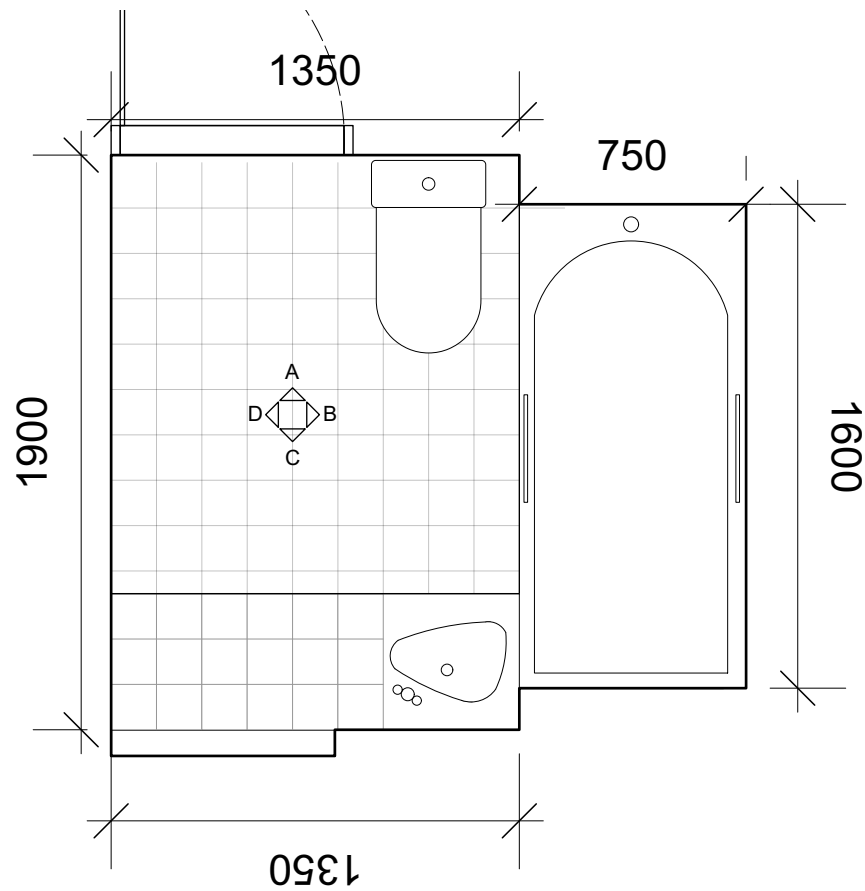


FLOOR PLAN

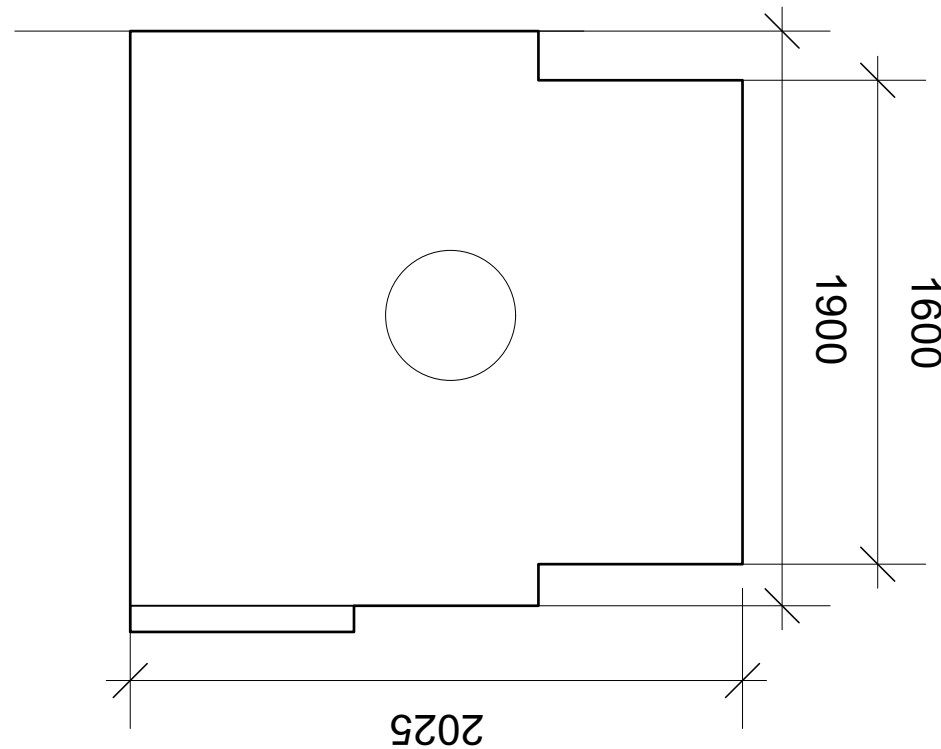

REFLECTED CEILING PLAN



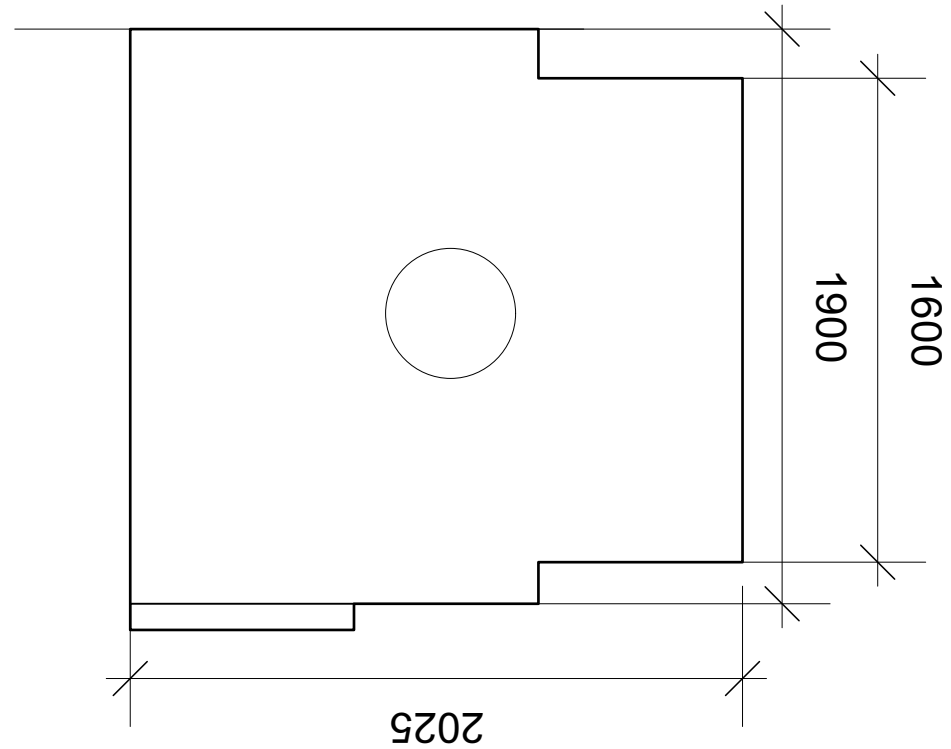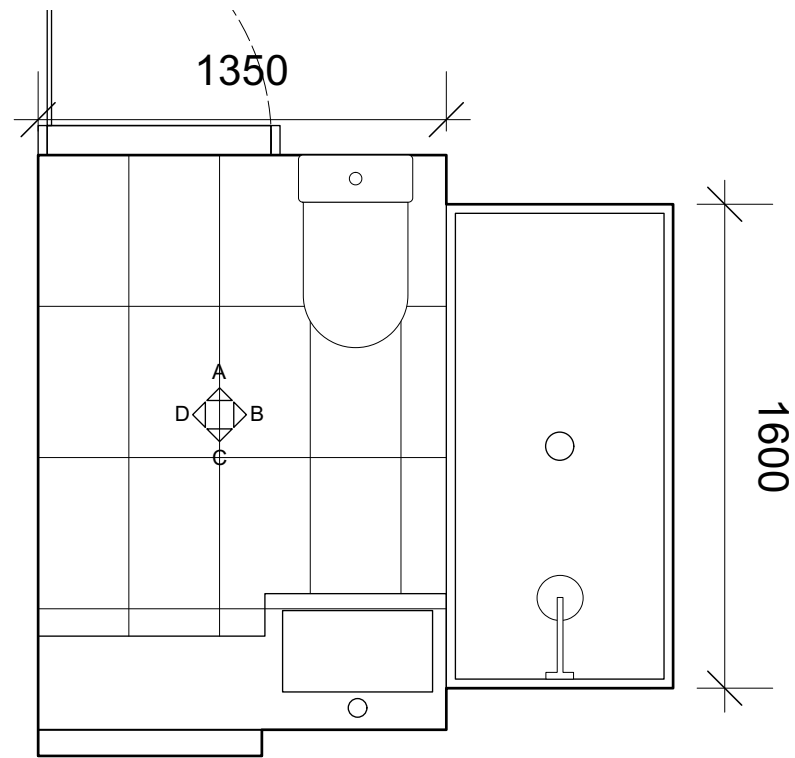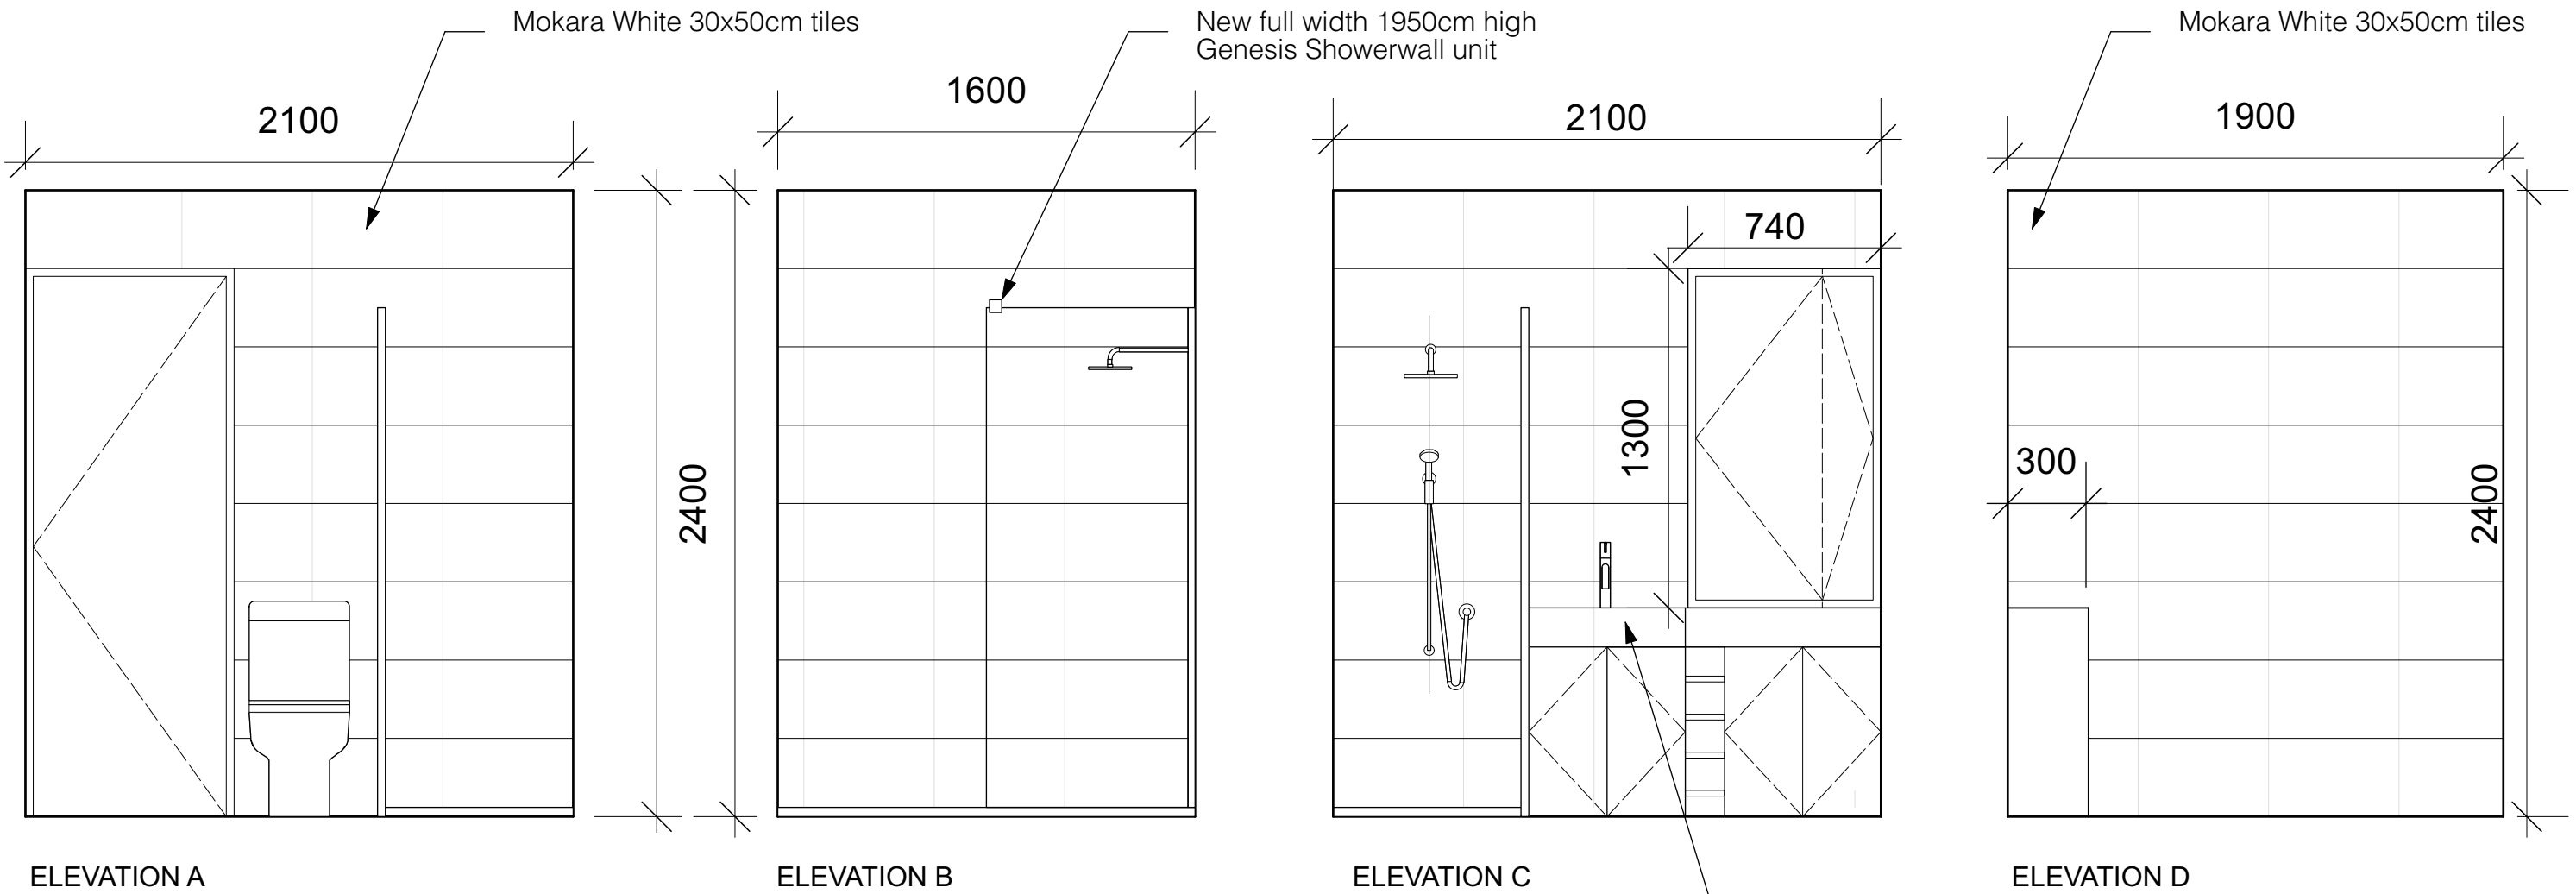

Genesis Q-Line Basin unit with urban Basin Mono tap

FLOOR PLAN

REFLECTED CEILING PLAN

