

REV.	DATE	DESCRIPTION




OATEN ARCHITECTS
Oaten Architects Ltd
33 West Street, Hastings, East Sussex, TN34 3AN
T 01424 256476
E office@oatenarchitects.com
W www.oatenarchitects.com

PROJECT: 35-39 Clifton Gardens N15 6AP		
STAGE: Planning	SCALE: 1:50 @ A1 1:100 @ A3	DRAWN BY - DATE: CT - 11/2020 CHECKED BY: RO


DRAWING TITLE: Pre-existing GF Plan	DRAWING NO: 20.1212 / 026	REV NO: -
--	------------------------------	--------------

NOTES:

Flat Roof
(over garage)

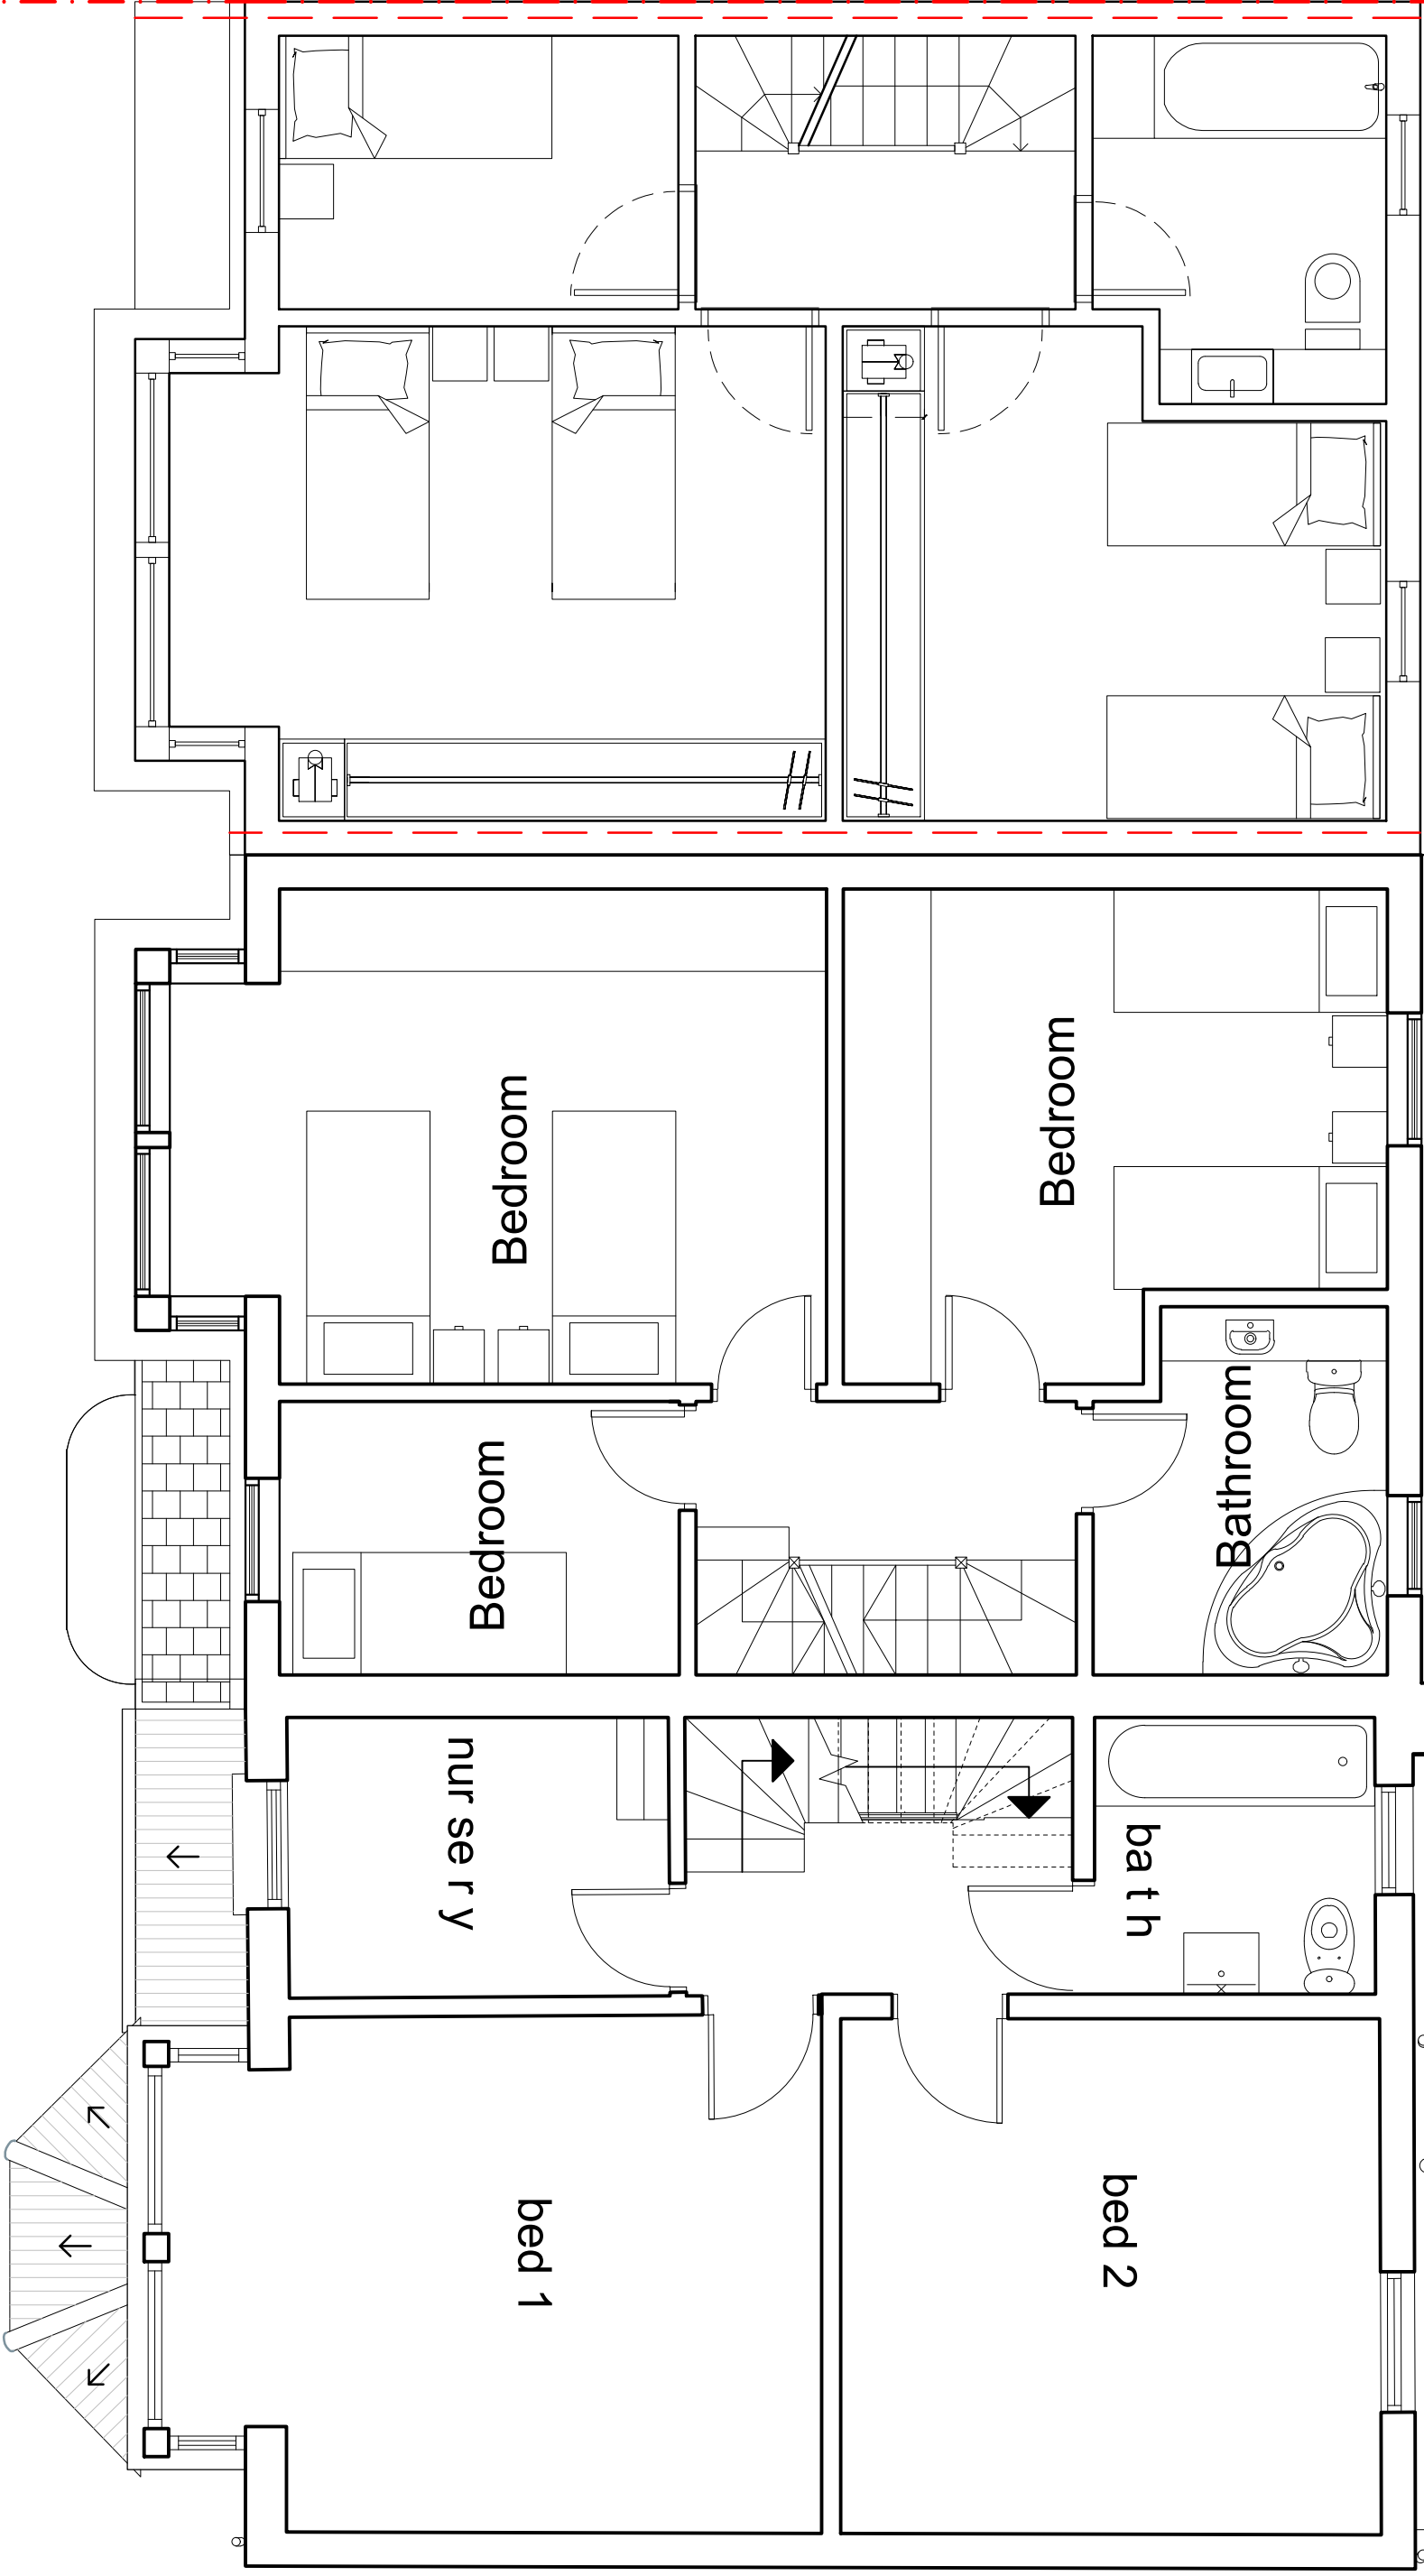

NO.33

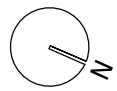

REV.: DATE: DESCRIPTION:




OATEN ARCHITECTS
Oaten Architects Ltd.
33 West Street, Hastings, East Sussex, TN34 3AN
T 01424 256476
E office@oatenarchitects.com
W www.oatenarchitects.com

PROJECT:
35-39 Clifton Gardens N15 6AP

STAGE: Planning	SCALE: 1:50 @ A1 1:100 @ A3	DRAWN BY - DATE: CT - 11/2020
CLIENT: BMR Bigshot Ltd.	CHECKED BY: RO	

DRAWING TITLE:
Pre-existing 1F Plan

DRAWING NO: 20.1212 / 027	REV NO: -
-------------------------------------	---------------------

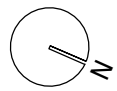


REV.	DATE	DESCRIPTION





OATEN ARCHITECTS
Oaten Architects Ltd
33 West Street, Hastings, East Sussex, TN34 3AN
T 01424 256476
E office@oatenarchitects.com
W www.oatenarchitects.com

PROJECT: 35-39 Clifton Gardens N15 6AP	
STAGE: Planning	SCALE: 1:50 @ A1
CLIENT: BNR Bigshot Ltd	DRAWN BY - DATE: CT - 11/2020
	CHECKED BY: RO

DRAWING TITLE: Pre-existing 2F Plan	DRAWING NO: 20.1212 / 028	REV NO: -
--	------------------------------	--------------

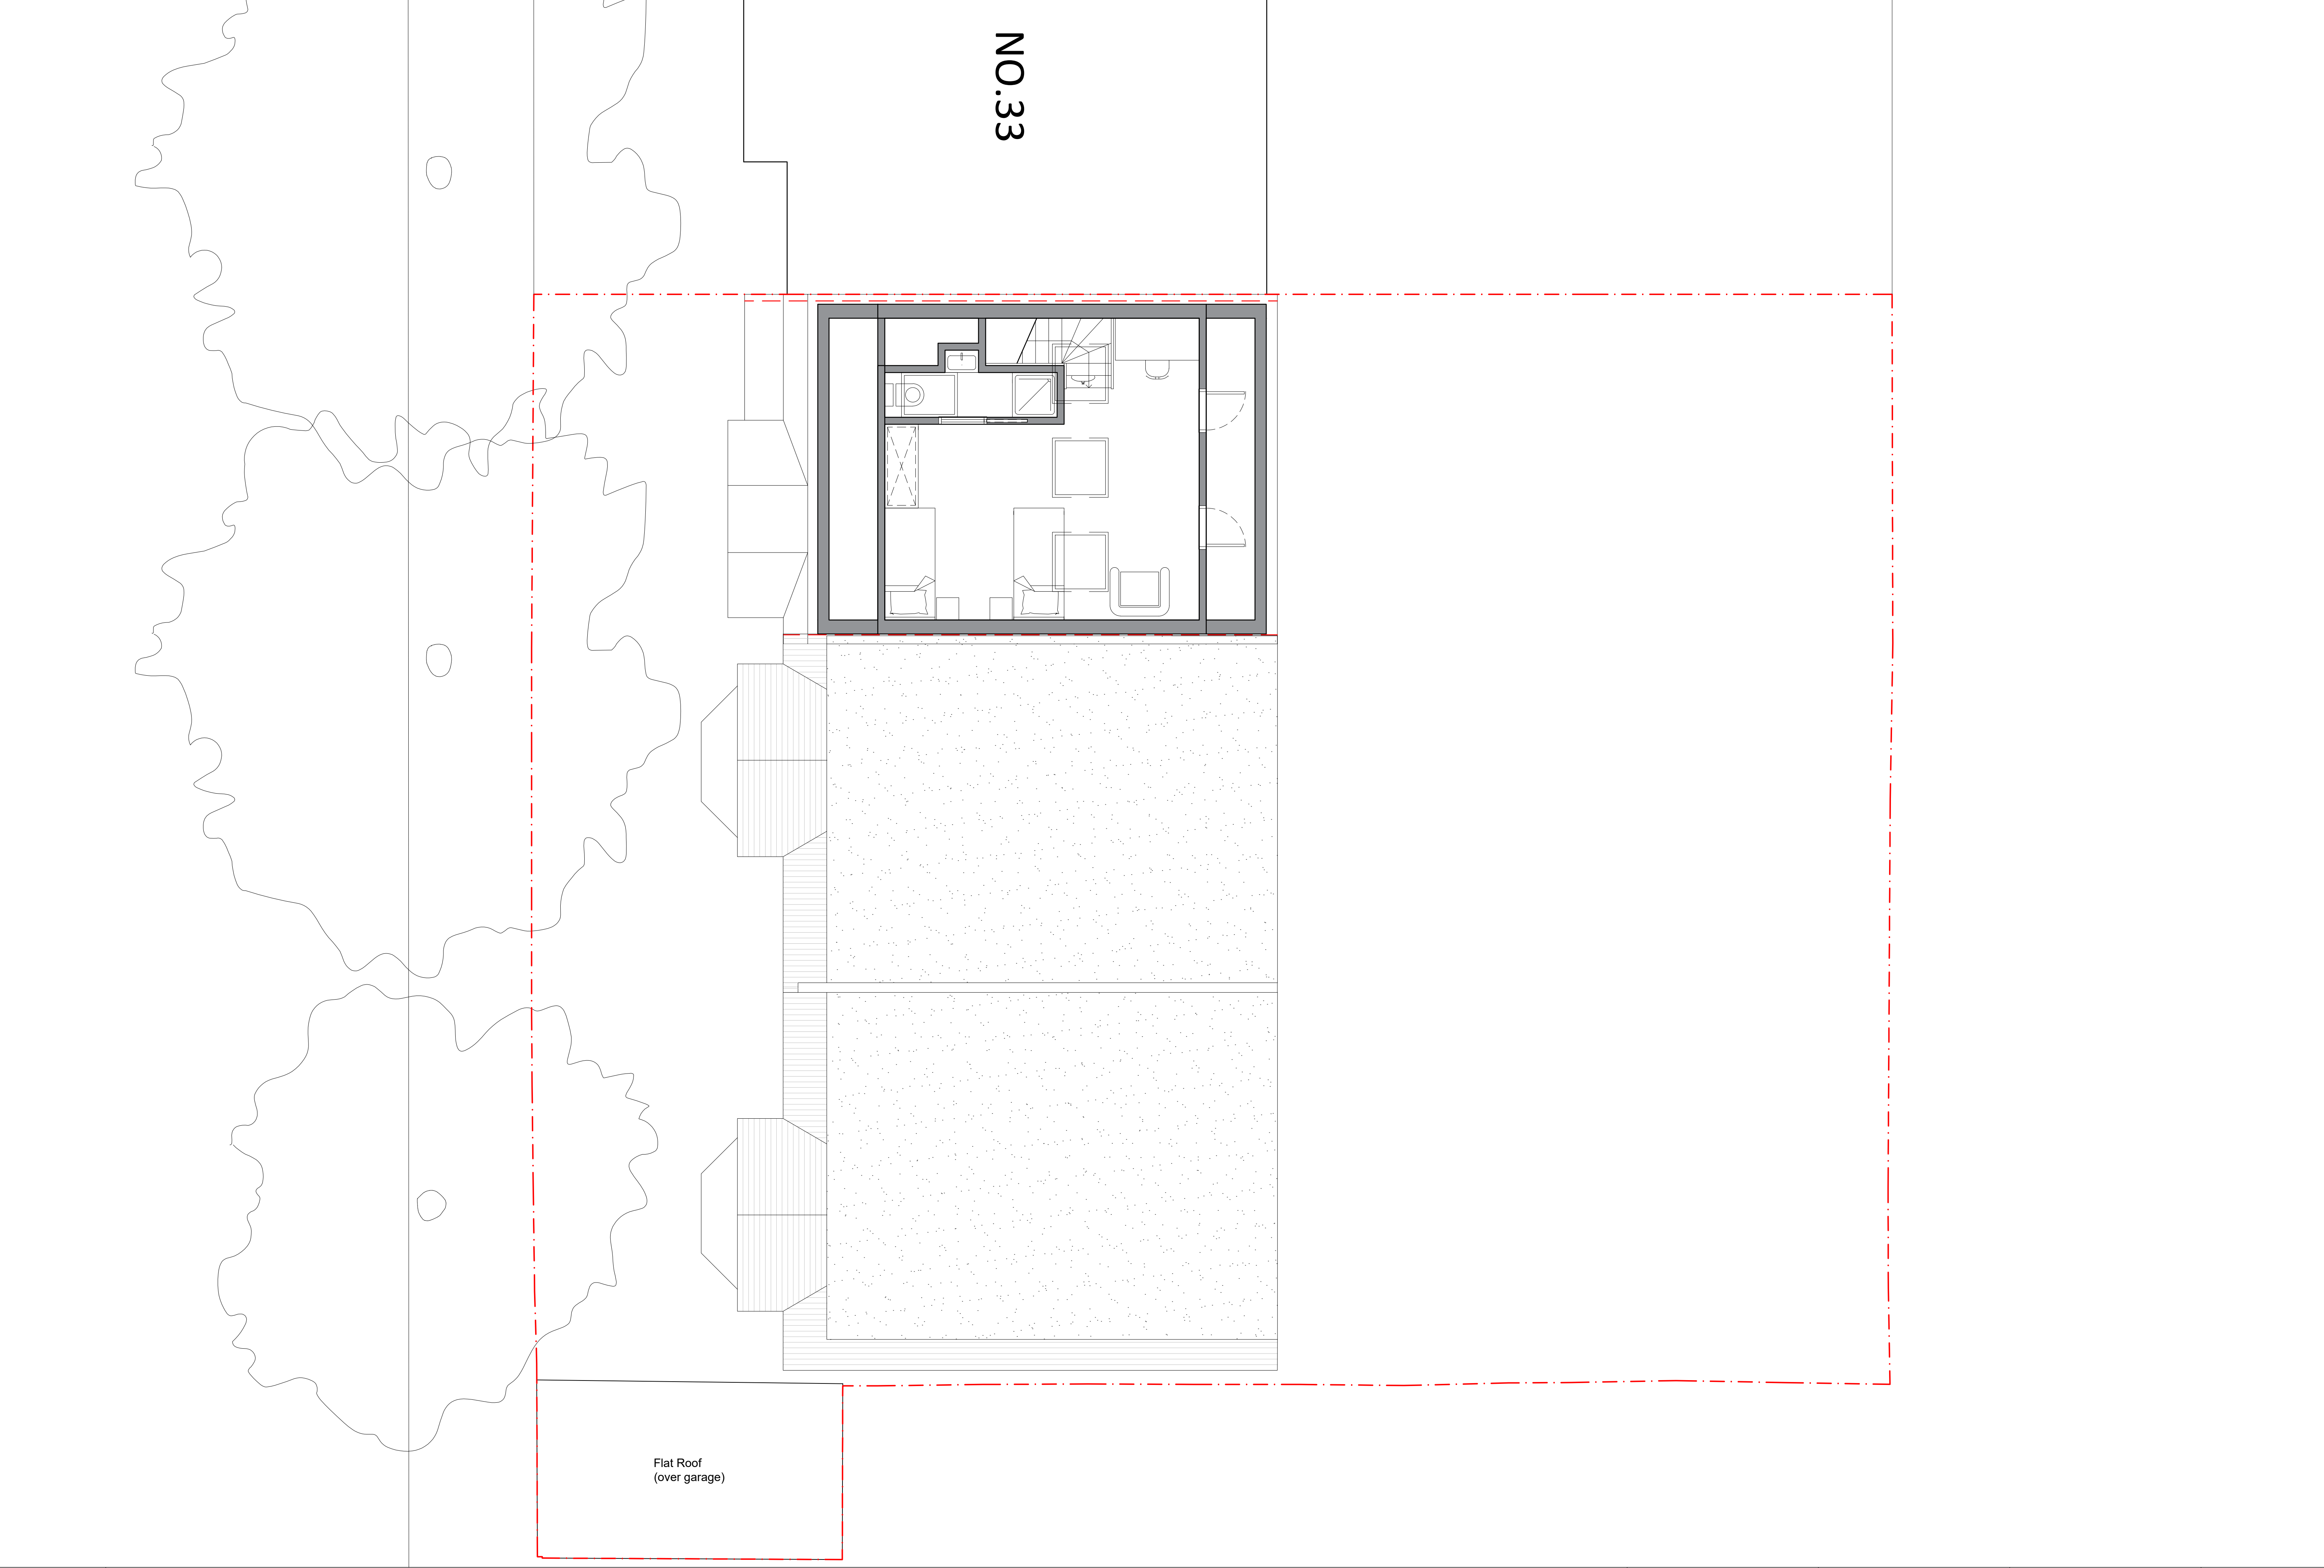

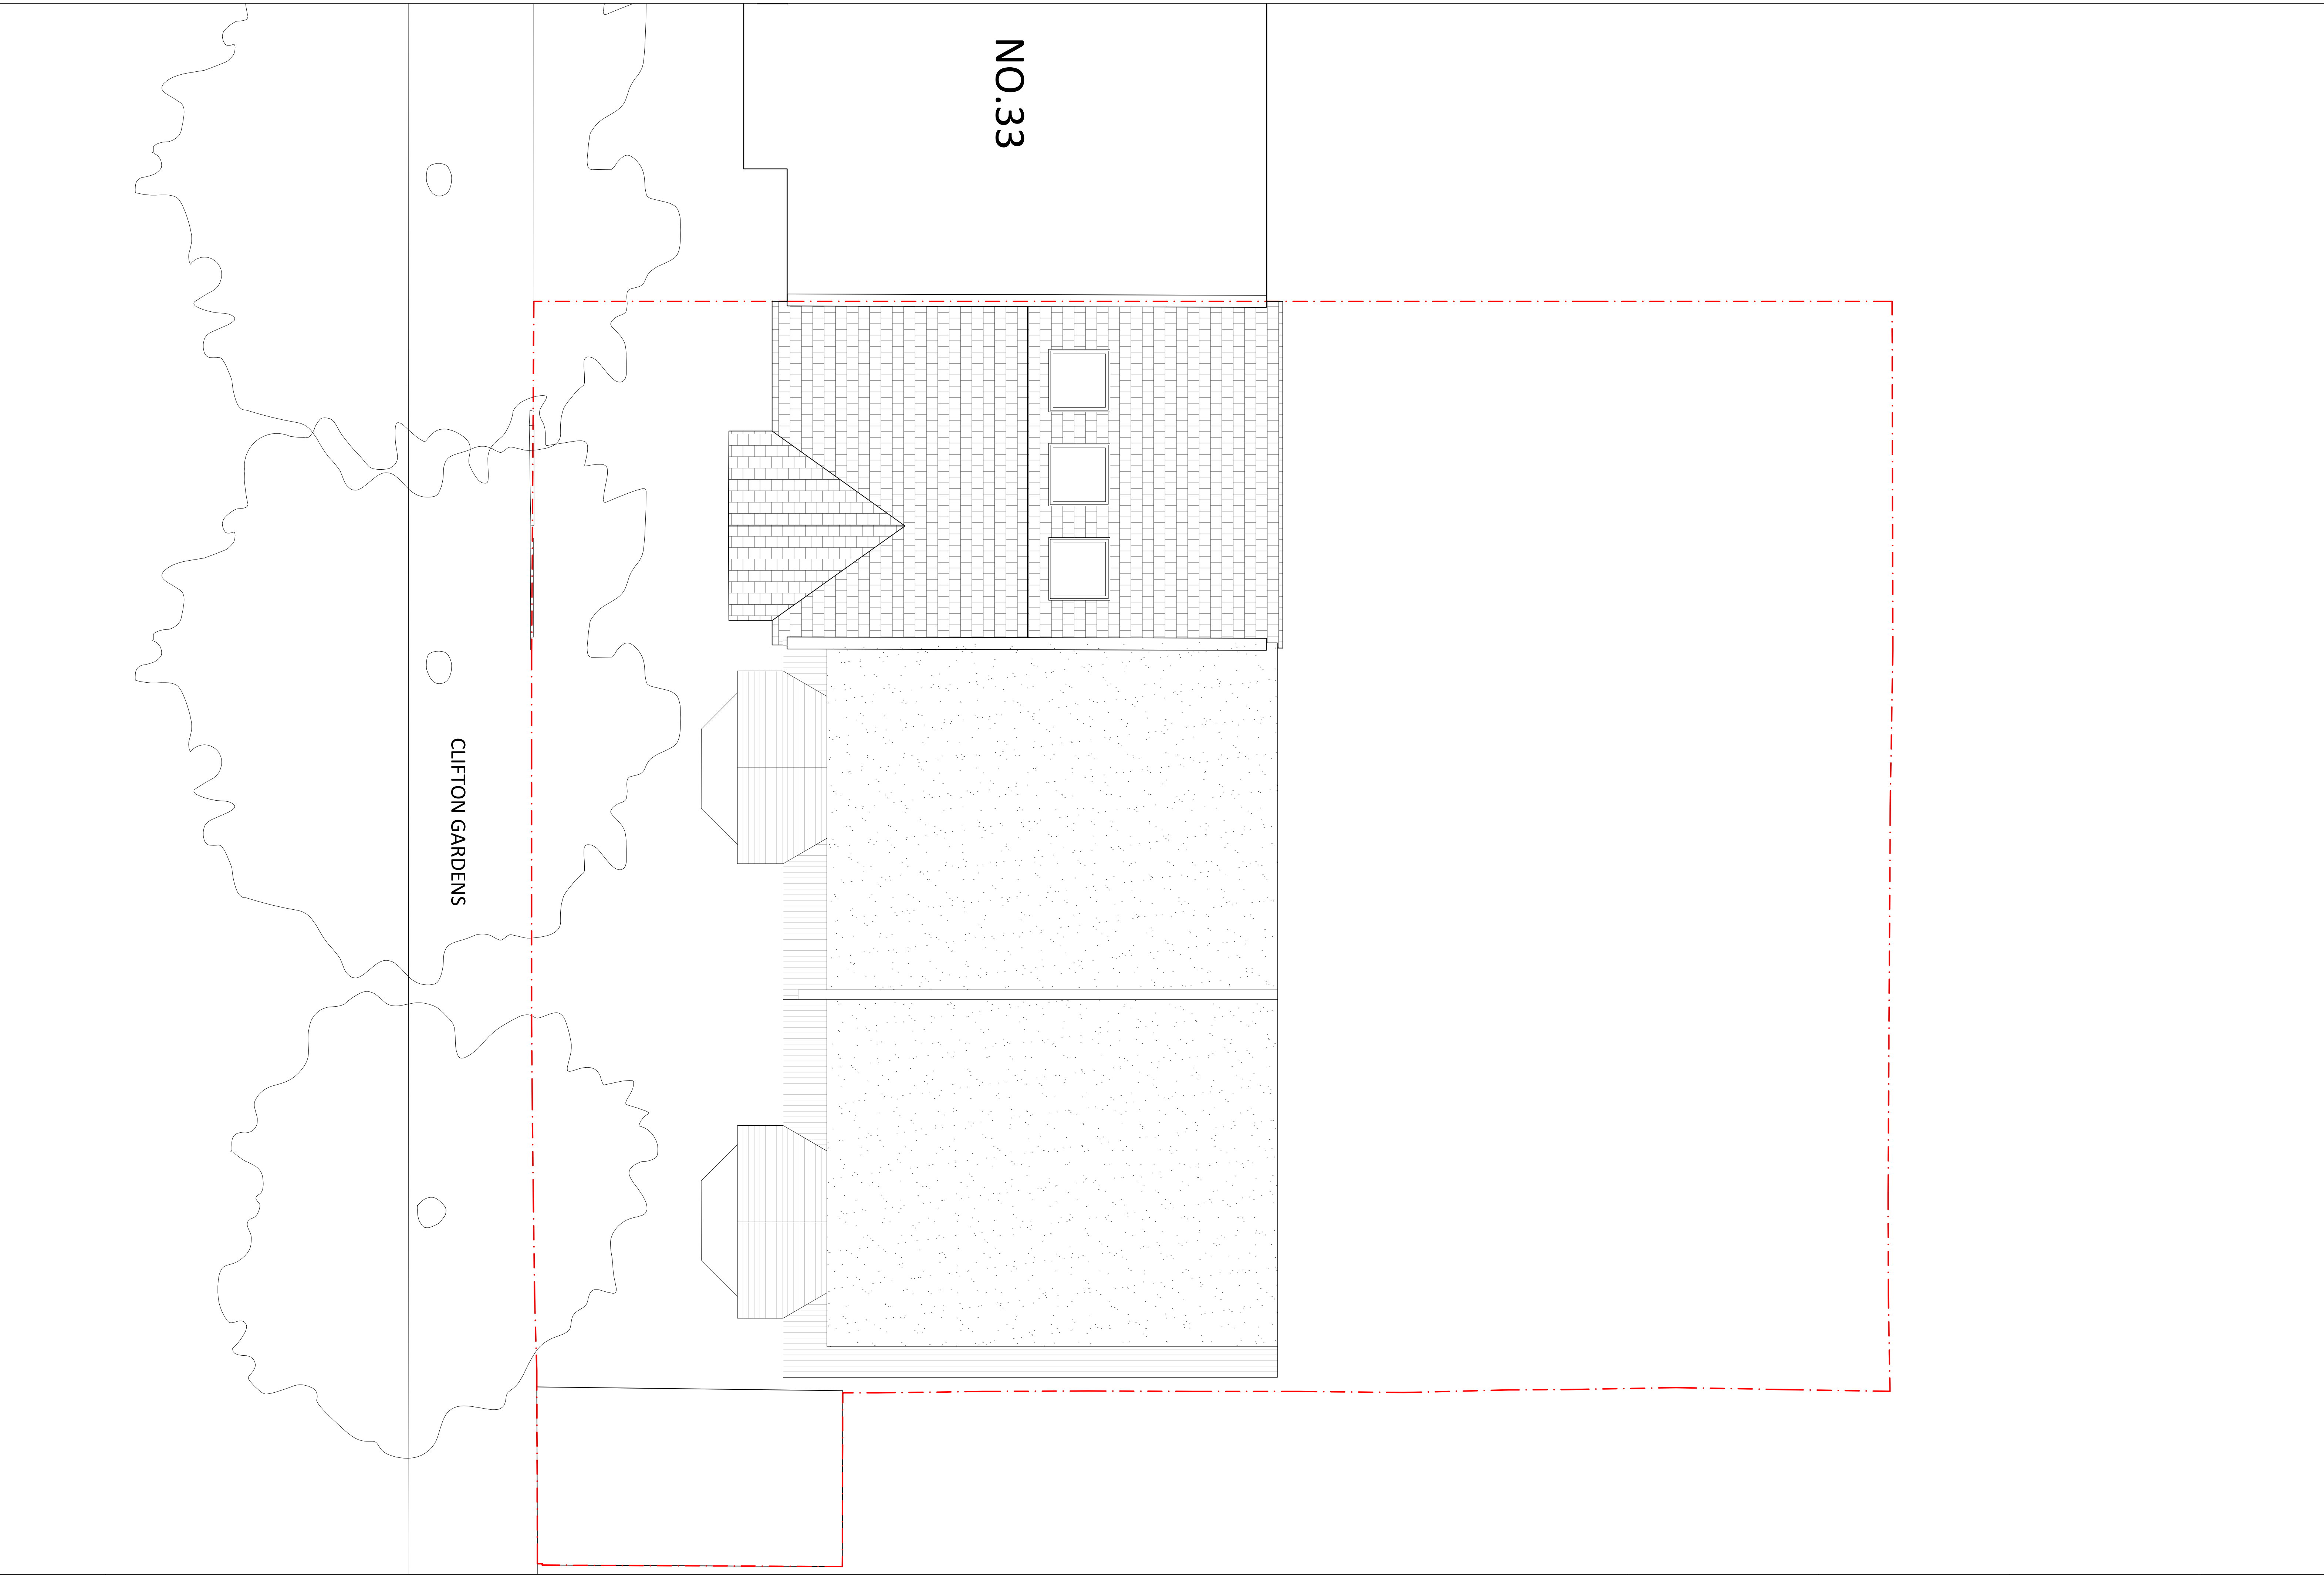

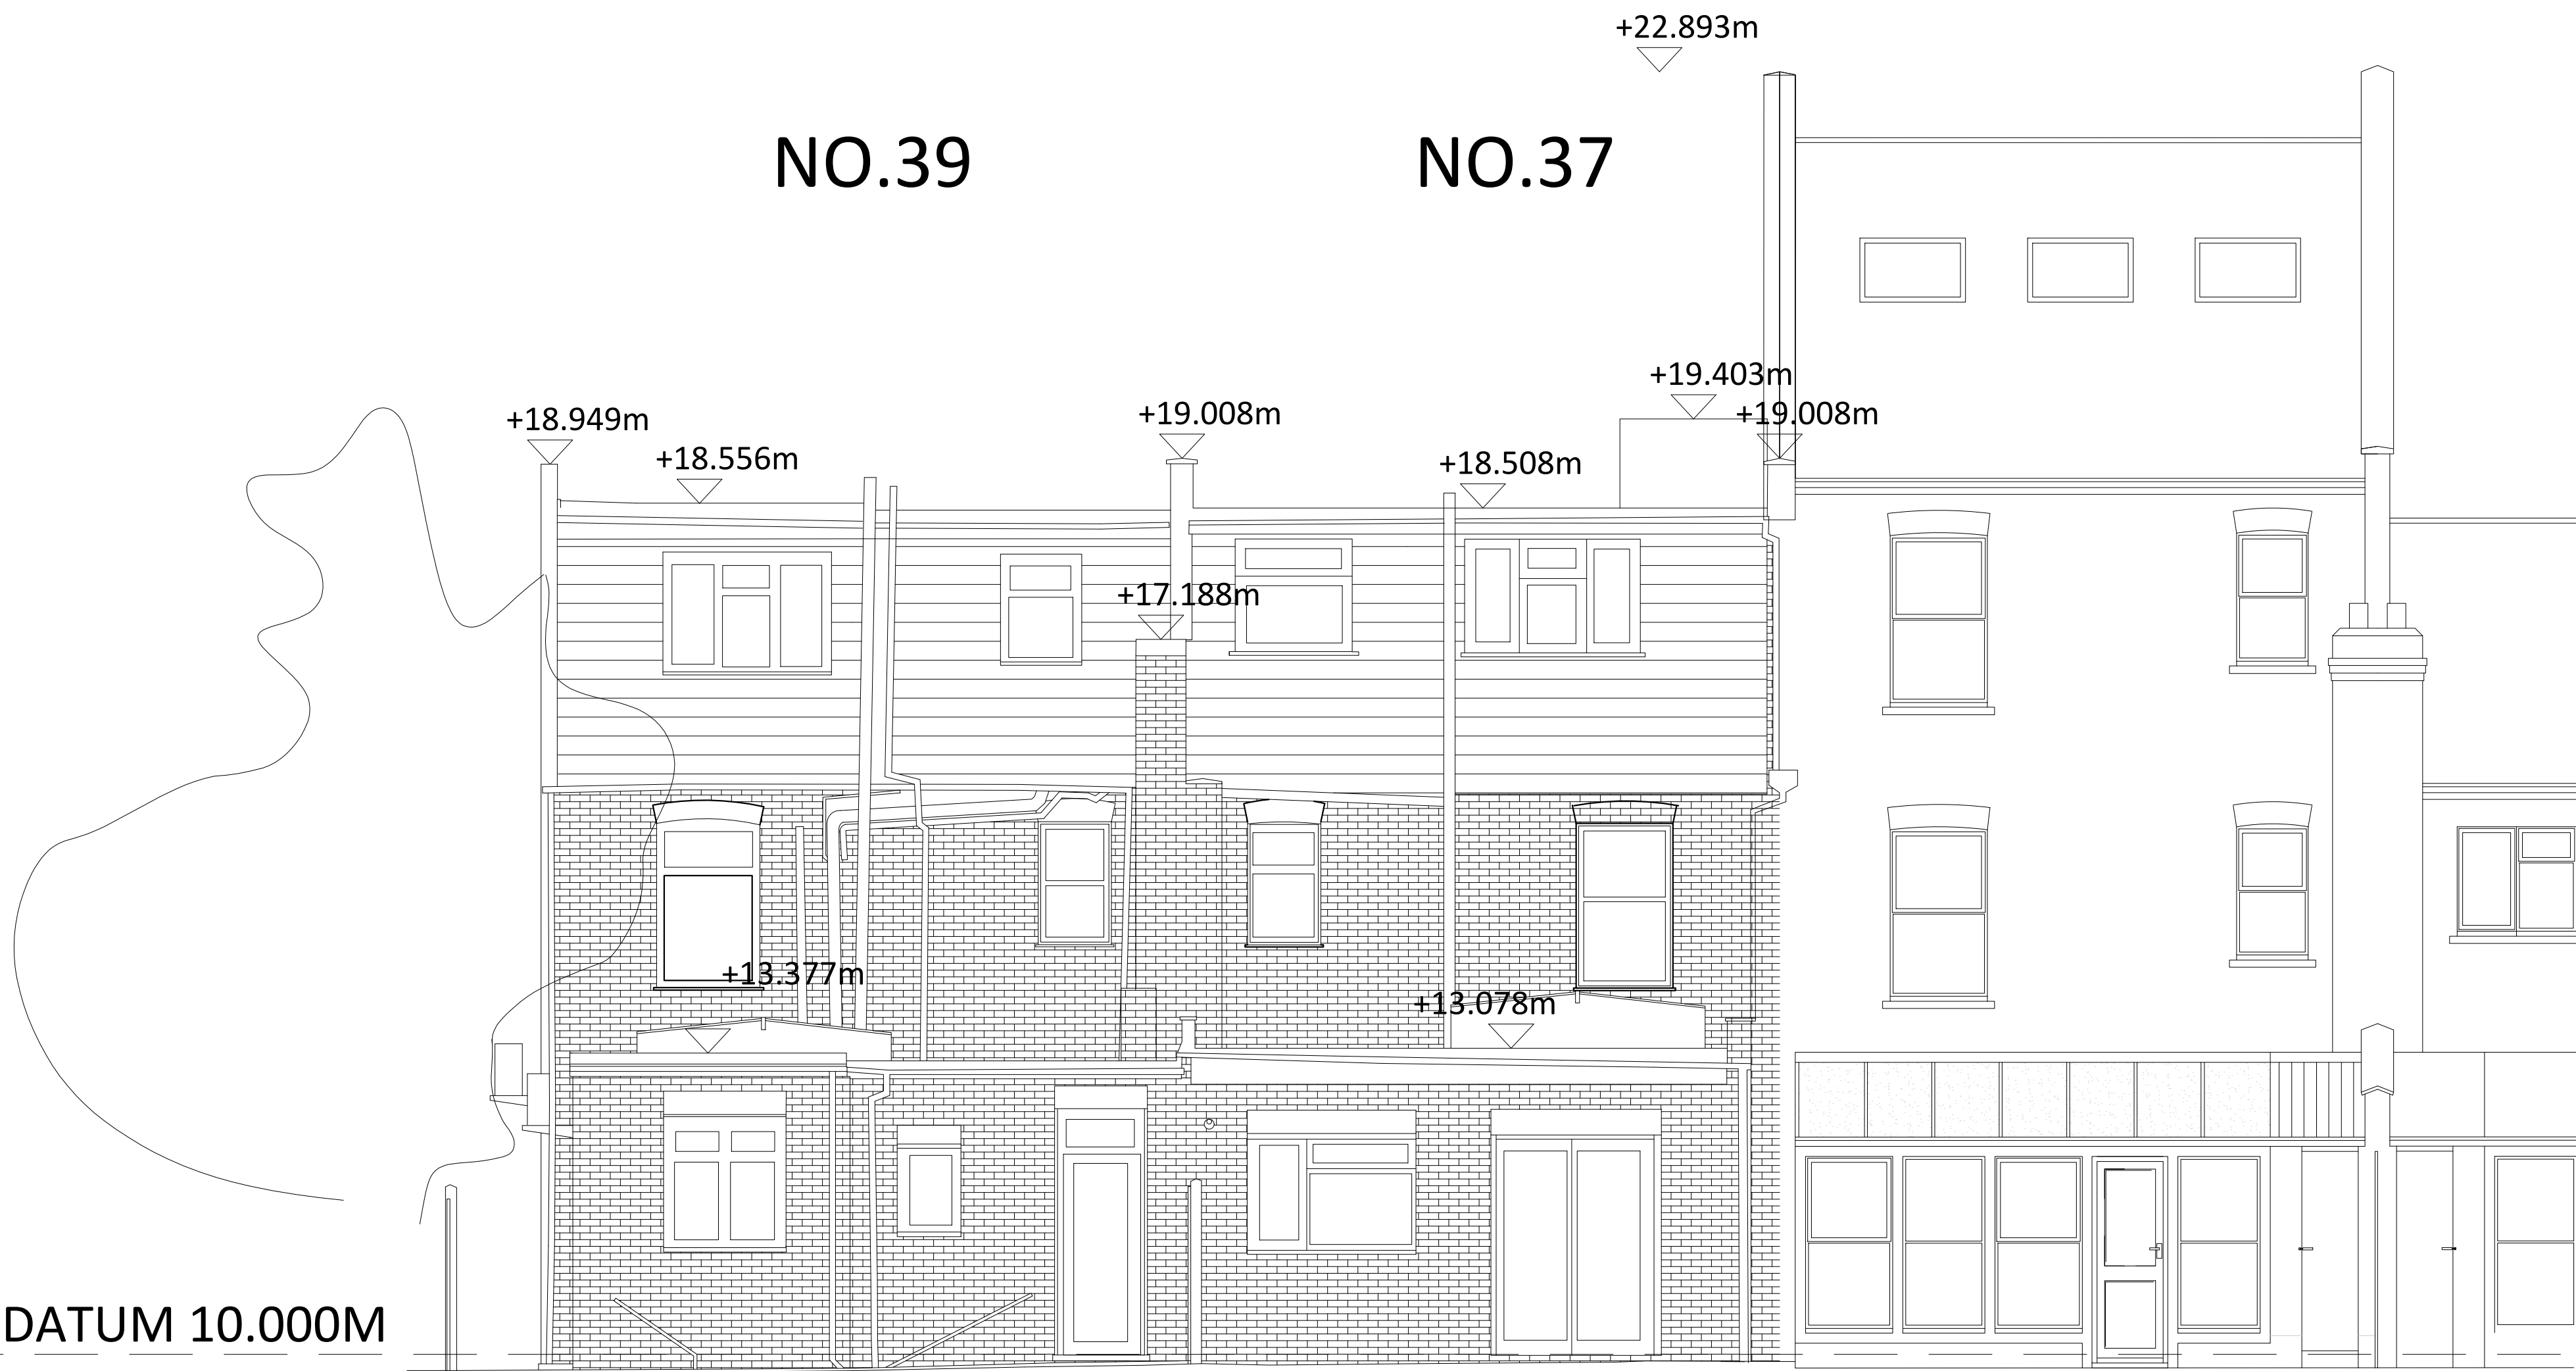



GENERAL NOTES:
USE FIGURED DIMENSIONS ONLY
DO NOT SCALE OFF DRAWINGS
ALL DIMENSIONS ARE TO BE CHECKED ON SITE
INCORPORATIONS ARE TO BE REPORTED TO
OATEN ARCHITECTS IMMEDIATELY

NOTES:



REV.: DATE: DESCRIPTION:



OATEN ARCHITECTS
Oaten Architects Ltd
33 West Street, Hastings, East Sussex, TN34 3AN
T 01424 256476
E office@oatenarchitects.com
W www.oatenarchitects.com

PROJECT:
35-39 Clifton Gardens N15 6AP

STAGE: Planning	SCALE: 1:50 @ A1 1:100 @ A3	DRAWN BY - DATE: CT - 11/2020
CLIENT: BNR Bigshot Ltd	CHECKED BY: RO	

DRAWING TITLE:
Pre-existing Side (East)
Elevation

DRAWING NO: 20.1212 / 032	REV NO: -
-------------------------------------	---------------------



ELEVATION A

CLIFTON GARDENS