


08-031

SCALE 1 : 20

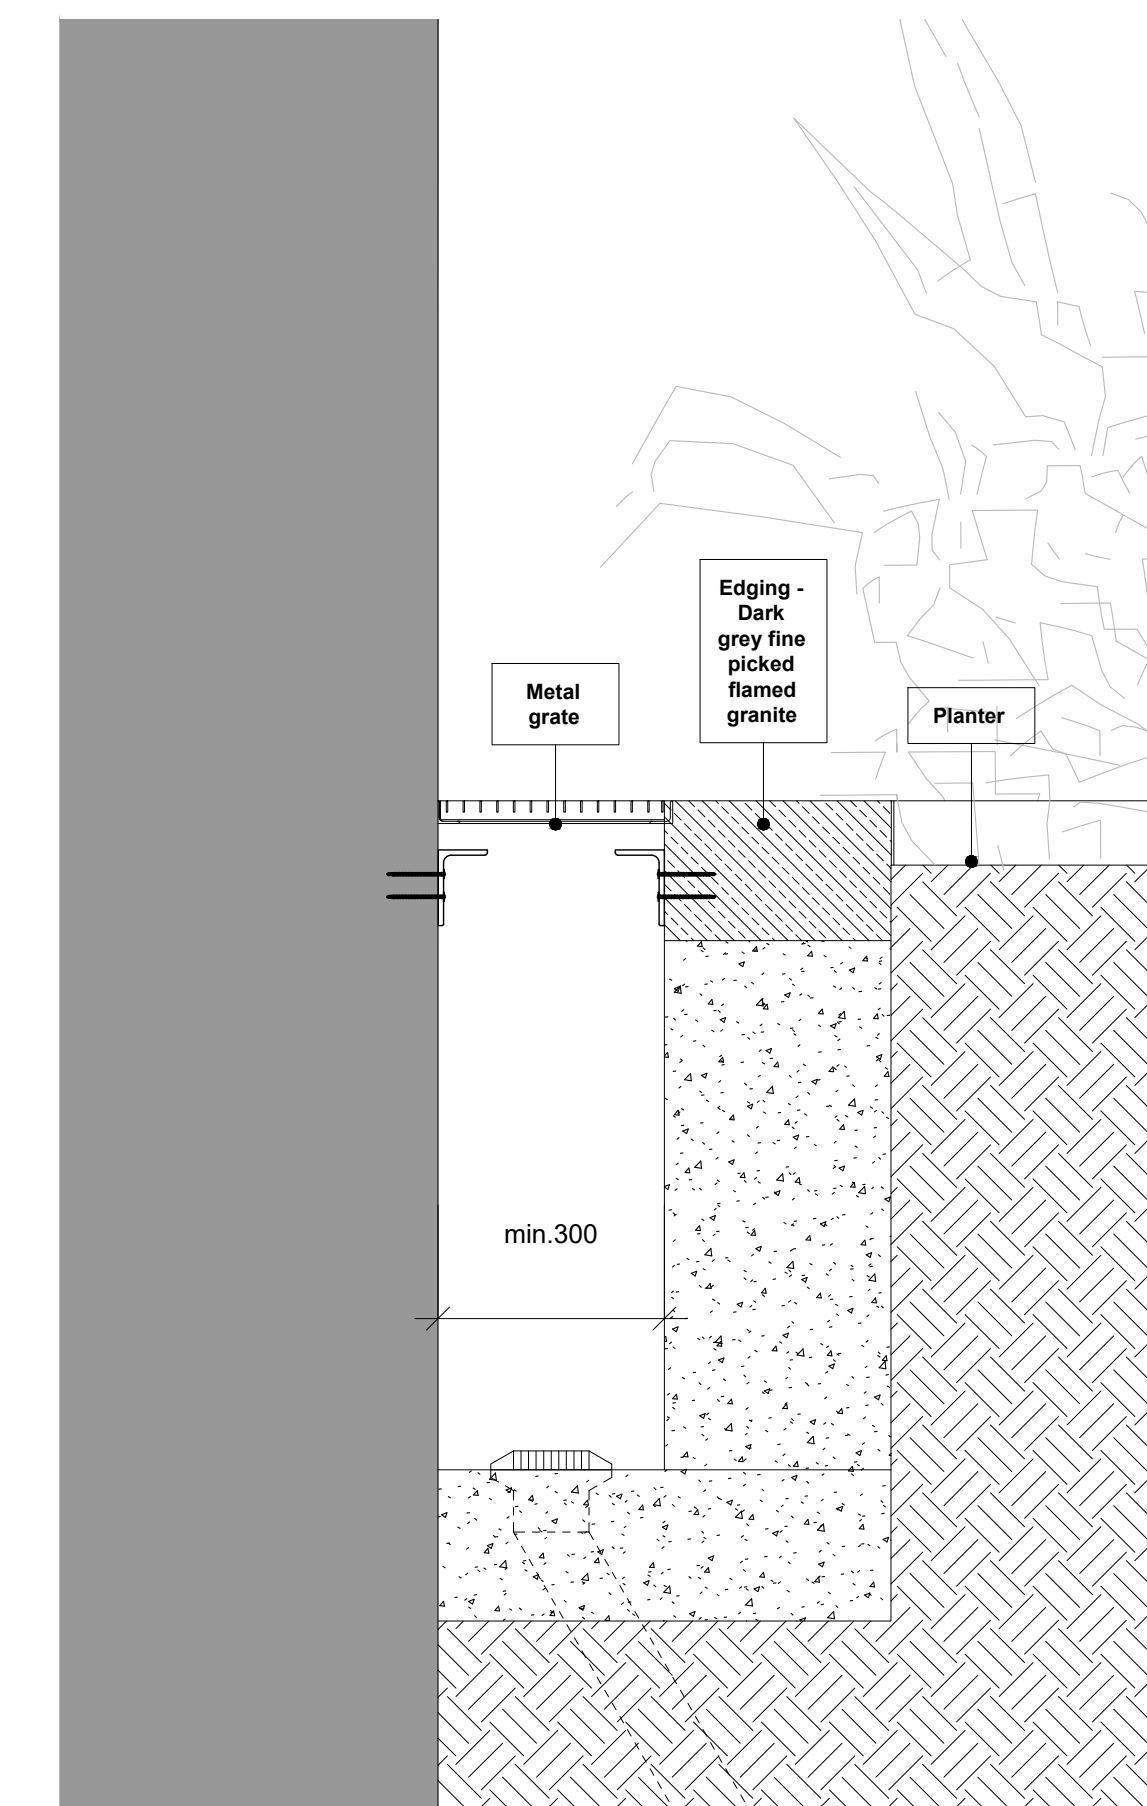

08-031

SCALE 1 : 10

