
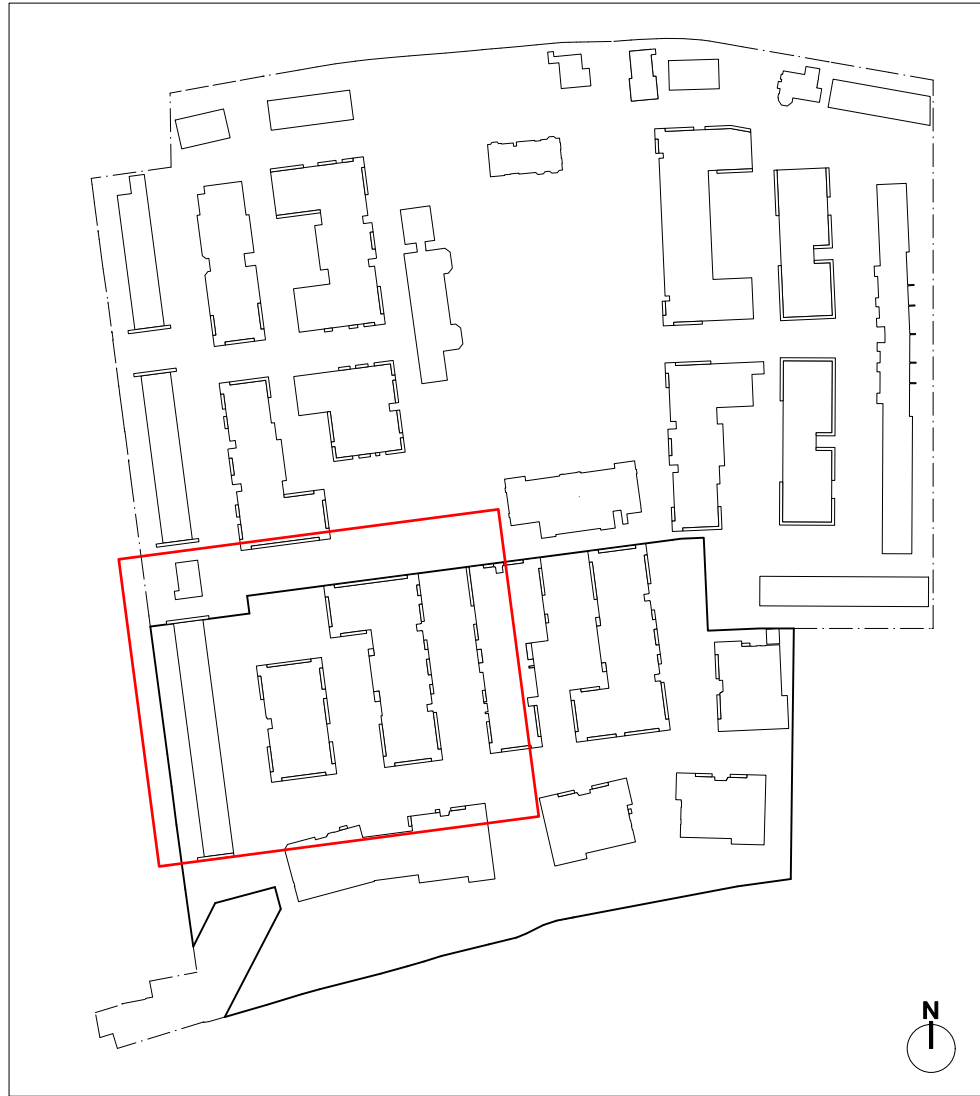


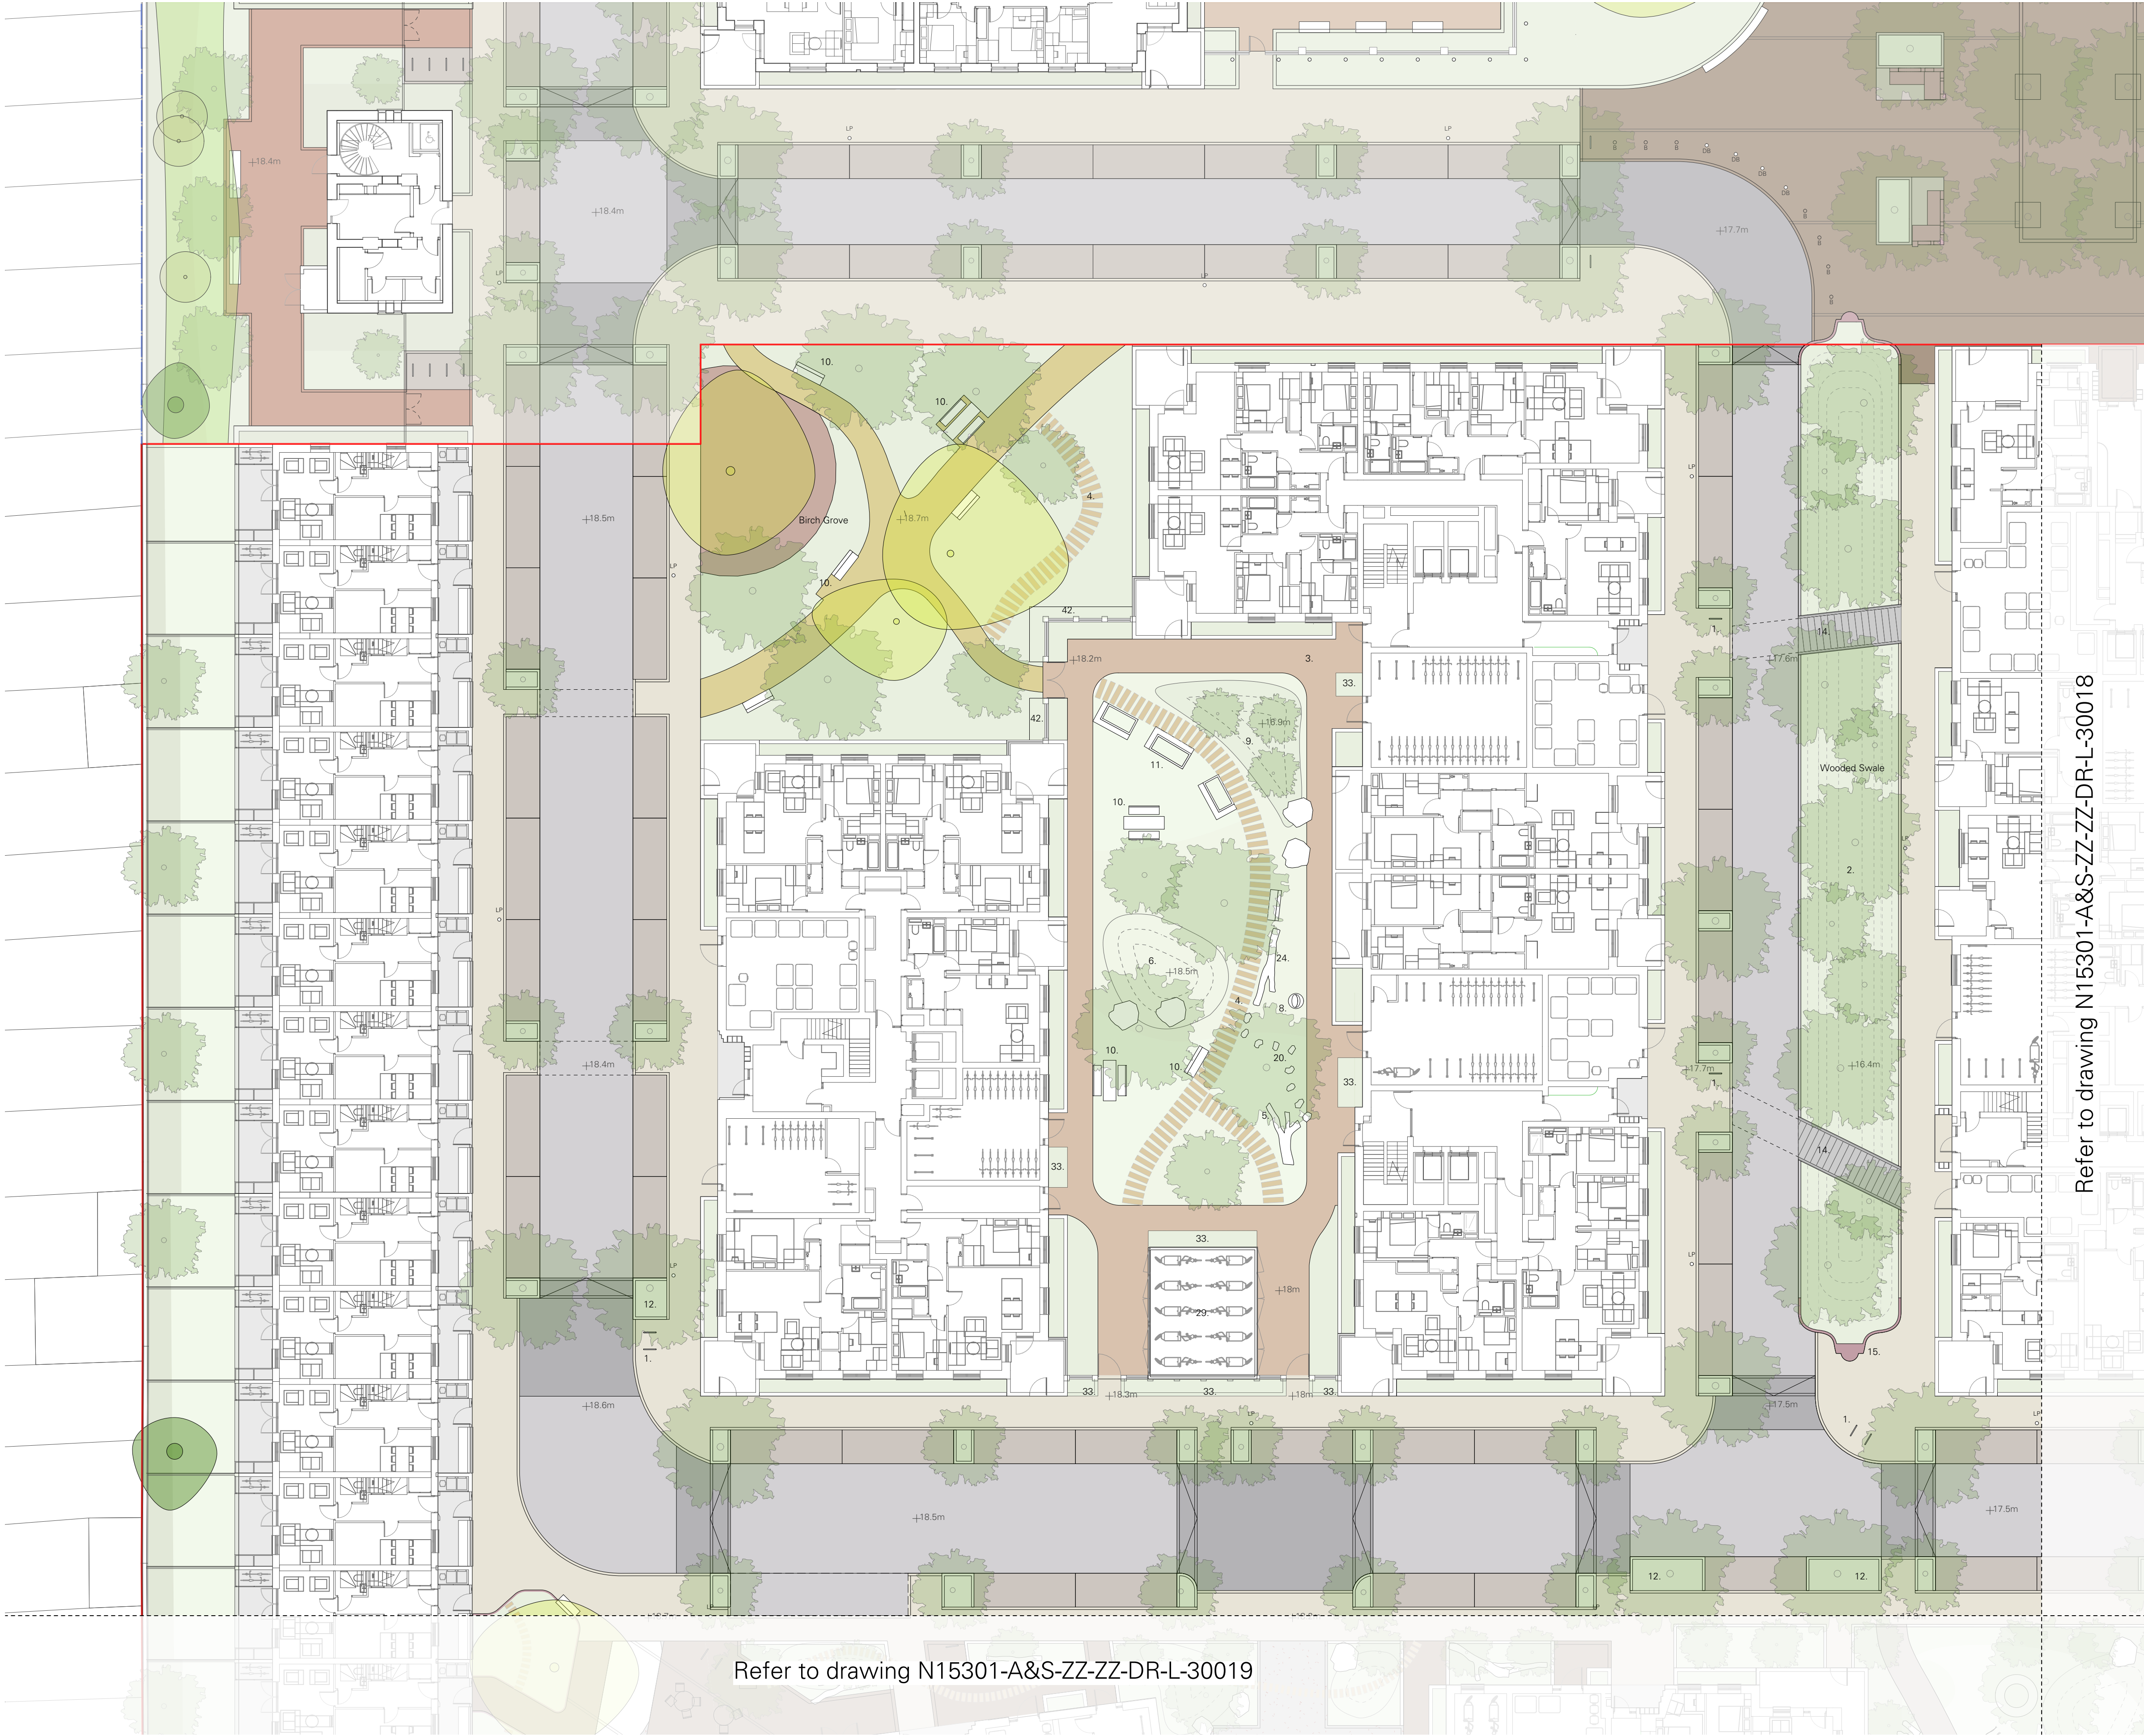

- Key
1. Visitor's Cycle Parking
 2. Wooded swale
 3. Courtyard Main Path
 4. Informal Play route
 5. Natural Play
 6. Grassy knoll with boulders inset
 7. Fully accessible informal play
 8. Younger children's play equipment
 9. Swale acting as buffer between informal play and private terraces
 10. Seating
 11. Raised beds/ timber planters for food growing with integrated seating
 12. Extended street tree planter
 13. Loading bay
 14. Bridge across swale
 15. Shaped coloured concrete seating
 16. Landing
 17. Service access
 18. Substation
 19. Raised planting beds to Growing Hub
 20. Stepping stones
 21. Older children's play equipment
 22. Maintenance path
 23. Willow tunnels
 24. Log for play and seating
 25. Access gate to SINC
 26. Nature trail along SINC
 27. Informal seating
 28. Existing tree planter
 29. Cycle store
 30. Planter
 31. Low-level fence to SINC
 32. New retaining wall to Hospital site East boundary
 33. Ground level planter
 34. Raised walkway to SINC swale
 35. High canopy trees set in tree grills
 36. Protection railing to swale path
 37. Swale
 38. Segregated pedestrian (2m. wide) and cycle path (3m. wide)
 39. Timber retained edge
 40. Tools shed
 41. Compost bins
 42. Hedge along fence

A3

Refer to drawing N15301-A&S-ZZ-ZZ-DR-L-30019

Refer to drawing N15301-A&S-ZZ-ZZ-DR-L-30018

<