


DRAWING NOTES

1. THIS SERVICES DRAWING IS TO BE READ IN CONJUNCTION WITH QODA'S, THE ARCHITECTURAL & STRUCTURAL ENGINEER'S SPECIFICATION / DRAWINGS.
2. ALL EQUIPMENT SHOWN ON THIS DRAWING ARE NEW DEVICES AND SHALL BE WIRED INTO THE LOCAL LOOP WITH NEW WIRING.
3. NEW DEVICE ADDED.
4. NEW LOOP SOUNDER ON NEW DETECTOR BASE.

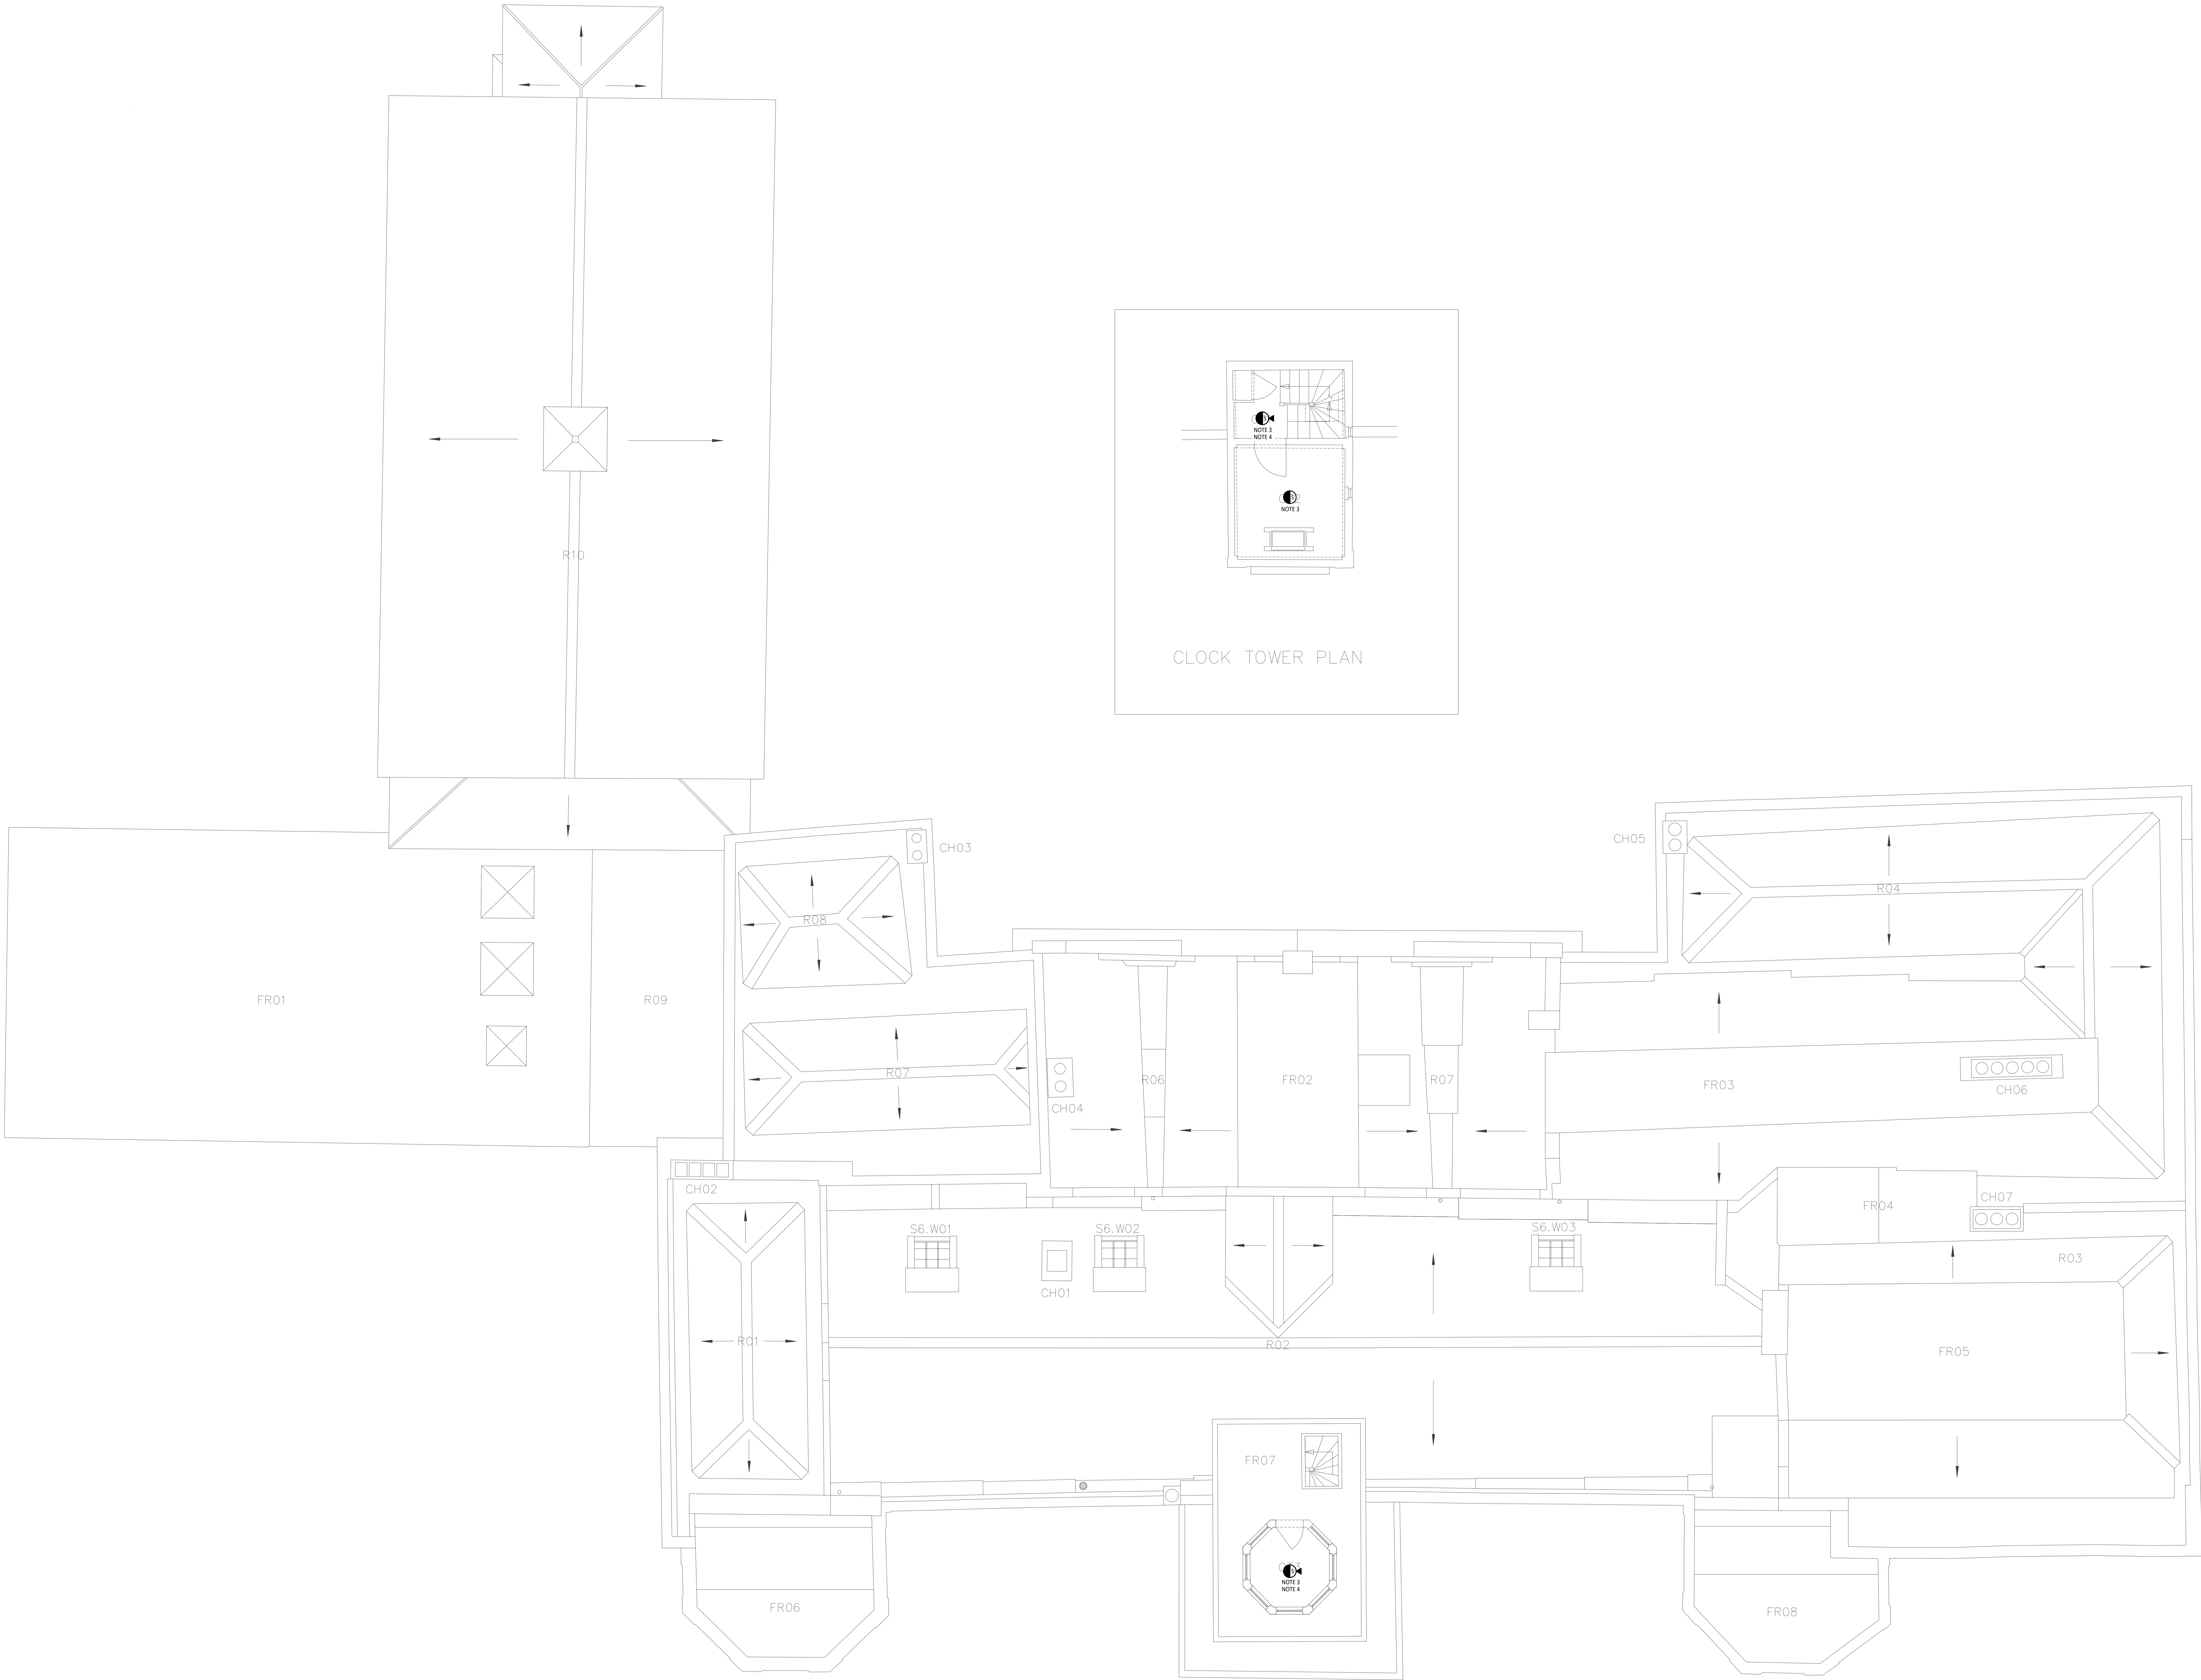

DO NOT SCALE

Rev	Description	Date
T	TENDER ISSUE	27.05.2023



Client:

Haringey Council
Capital Projects & Property

Project:

Bruce Castle Museum & Park

Drawing Title:
Electrical Services
Fire Alarm Services - Roof

Designed:	Drawn:	Checked:	Scale:	Paper Size:
S.L	S.L	M.N.T	1:50	A0
Drawing Number:	3156-QODA-XX-03-DR-E-0401	Rev.	T	

0 1.50 1m 2m 3m 4m 5m