


SC Shaw Designs Ltd
creating beautiful spaces

W: www.scsshawdesigns.co.uk
E: info@scshawdesigns.co.uk M: 079 8382 2179


Axis:

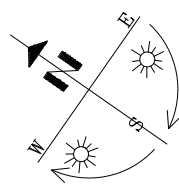

General Notes:

ALL LEVELS, ANGLES AND DIMENSIONS TO BE CHECKED ON SITE PRIOR TO COMMENCEMENT OF WORKS.

THIS DRAWING IS TO BE READ IN CONJUNCTION WITH ALL RELEVANT STRUCTURAL ENGINEERS AND MECHANICAL AND ELECTRICAL ENGINEERS DRAWINGS, DETAILS AND SPECIFICATIONS.

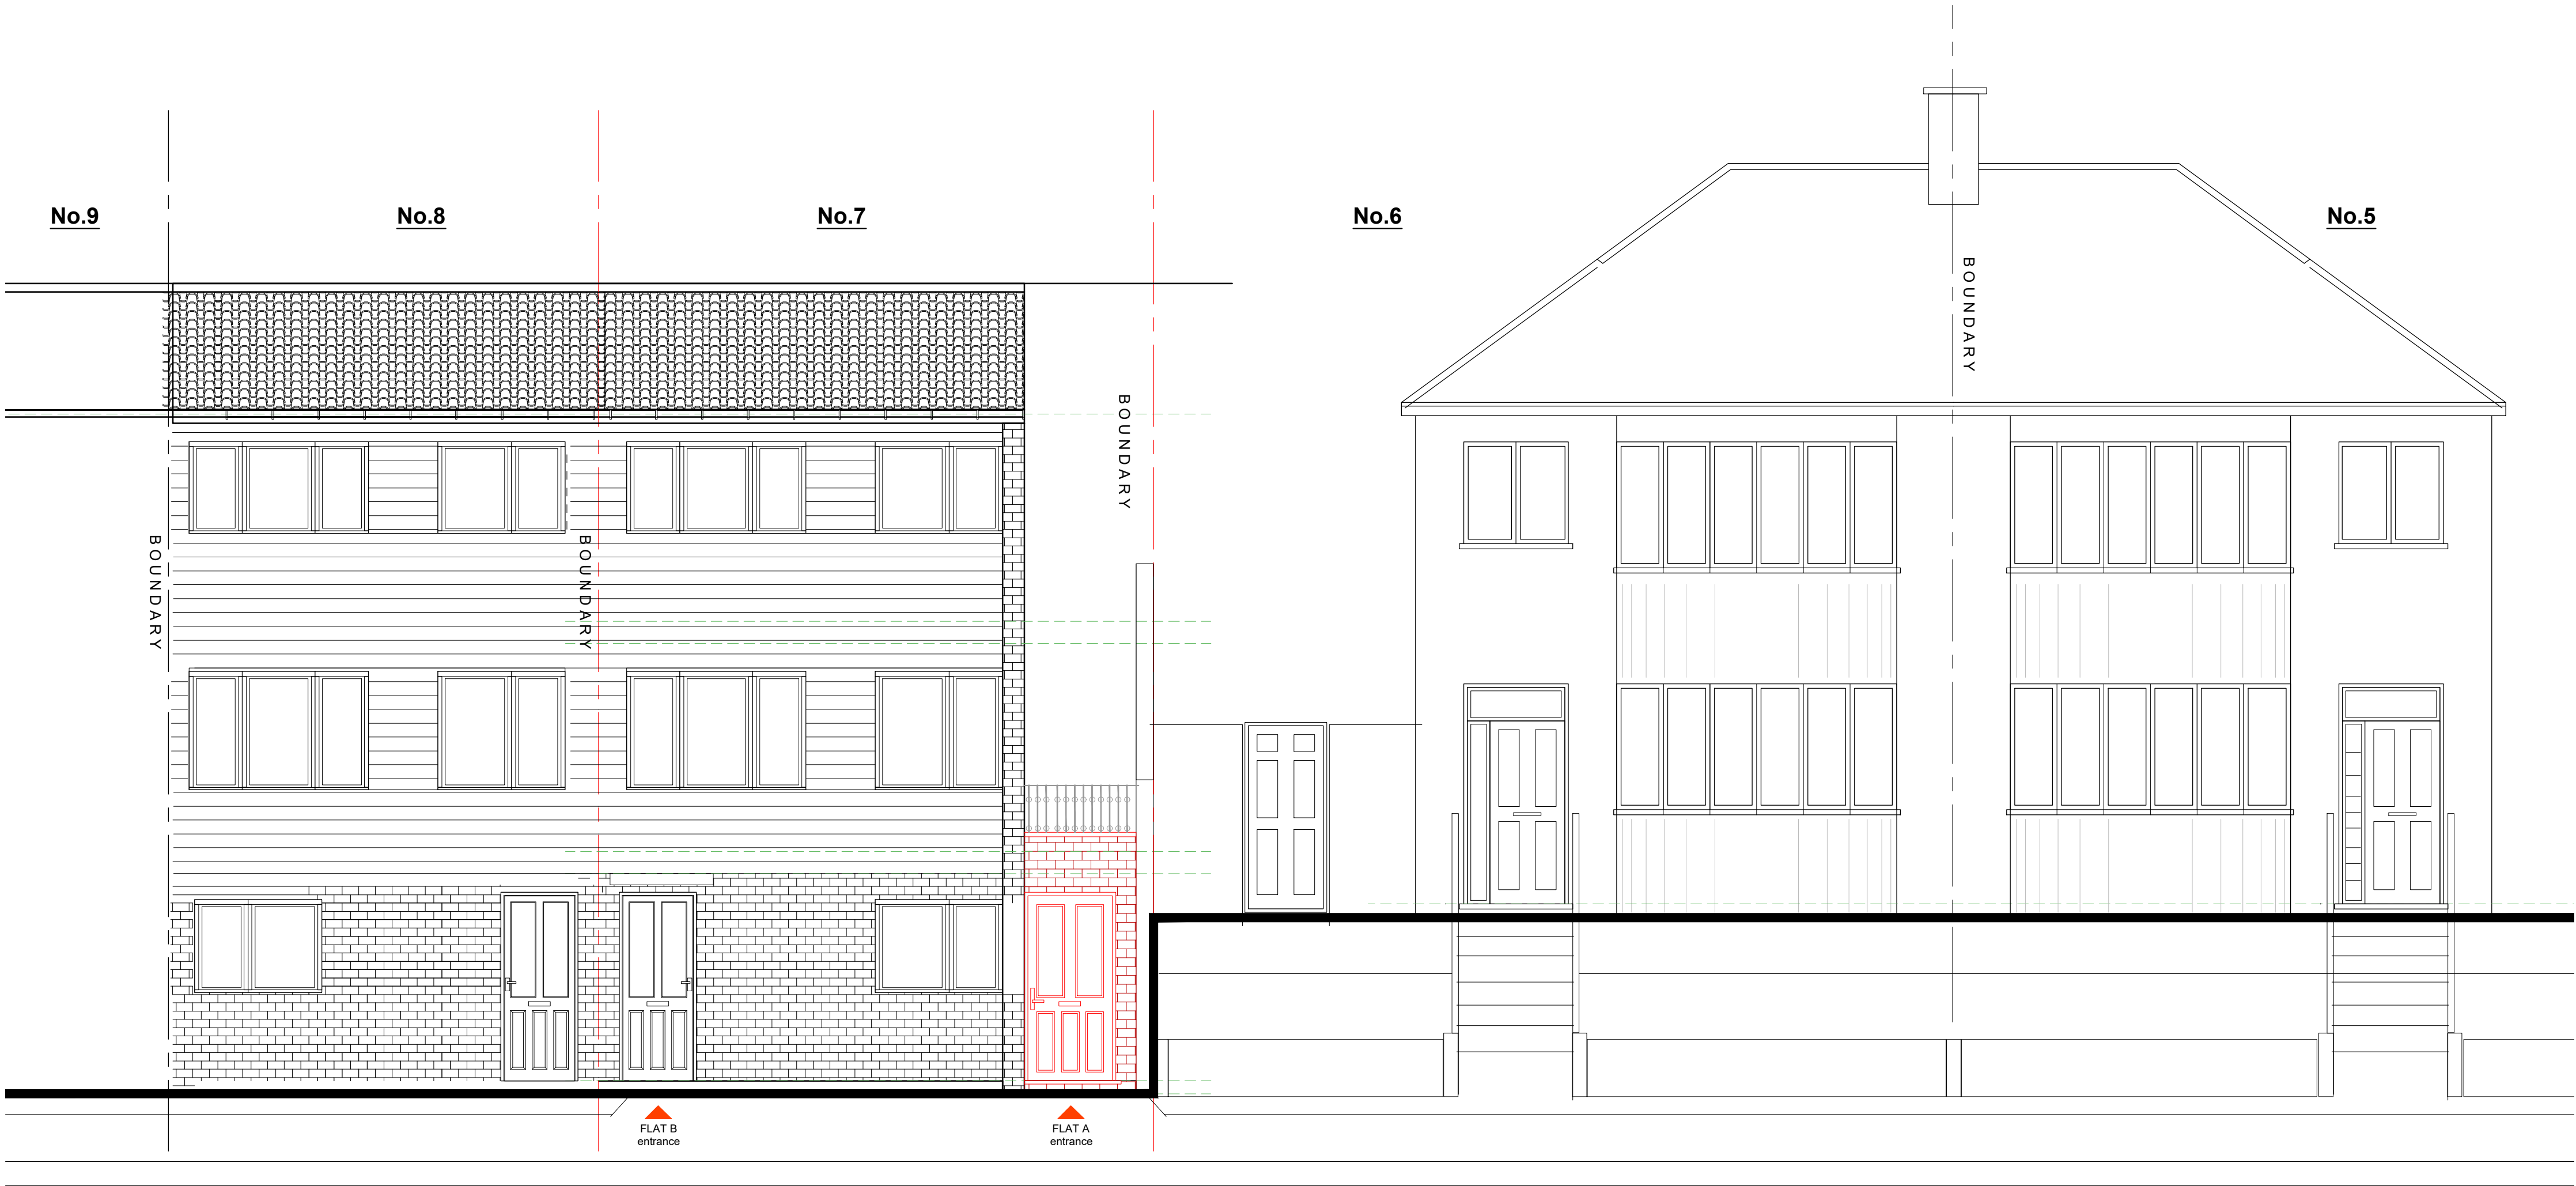

STREET VIEW
scale 1:50 @ A1
0 0.5 1 1.5 2 3 4 5 Scale 1:50 (metres)

Date	Issue	Revision	Initial
Status:			
PLANNING			
Client:			
Cesur Firat			
Project:			
Proposed Ground Floor Flat update to include new side extension, and internal modifications.			
Application reference HGY/2022/4510.			
Site Address:			
7 Tenterden Road, Tottenham, N17 8BE			
Sheet Title:			
PROPOSED CONDITION - Street View			
Scale:	Date:	Drawn:	Checked:
As Shown @ A1	Dec 2023	SCS	SCS
Drawing Ref.			
SCSD0058_288			
Sheet No.			Revision No.:
A-03.1			
© THIS DRAWING IS A COPYRIGHT OF SC SHAW DESIGNS LTD. © CROWN COPYRIGHT 2023. ALL RIGHTS RESERVED. LICENCE NUMBER 0100031673			