




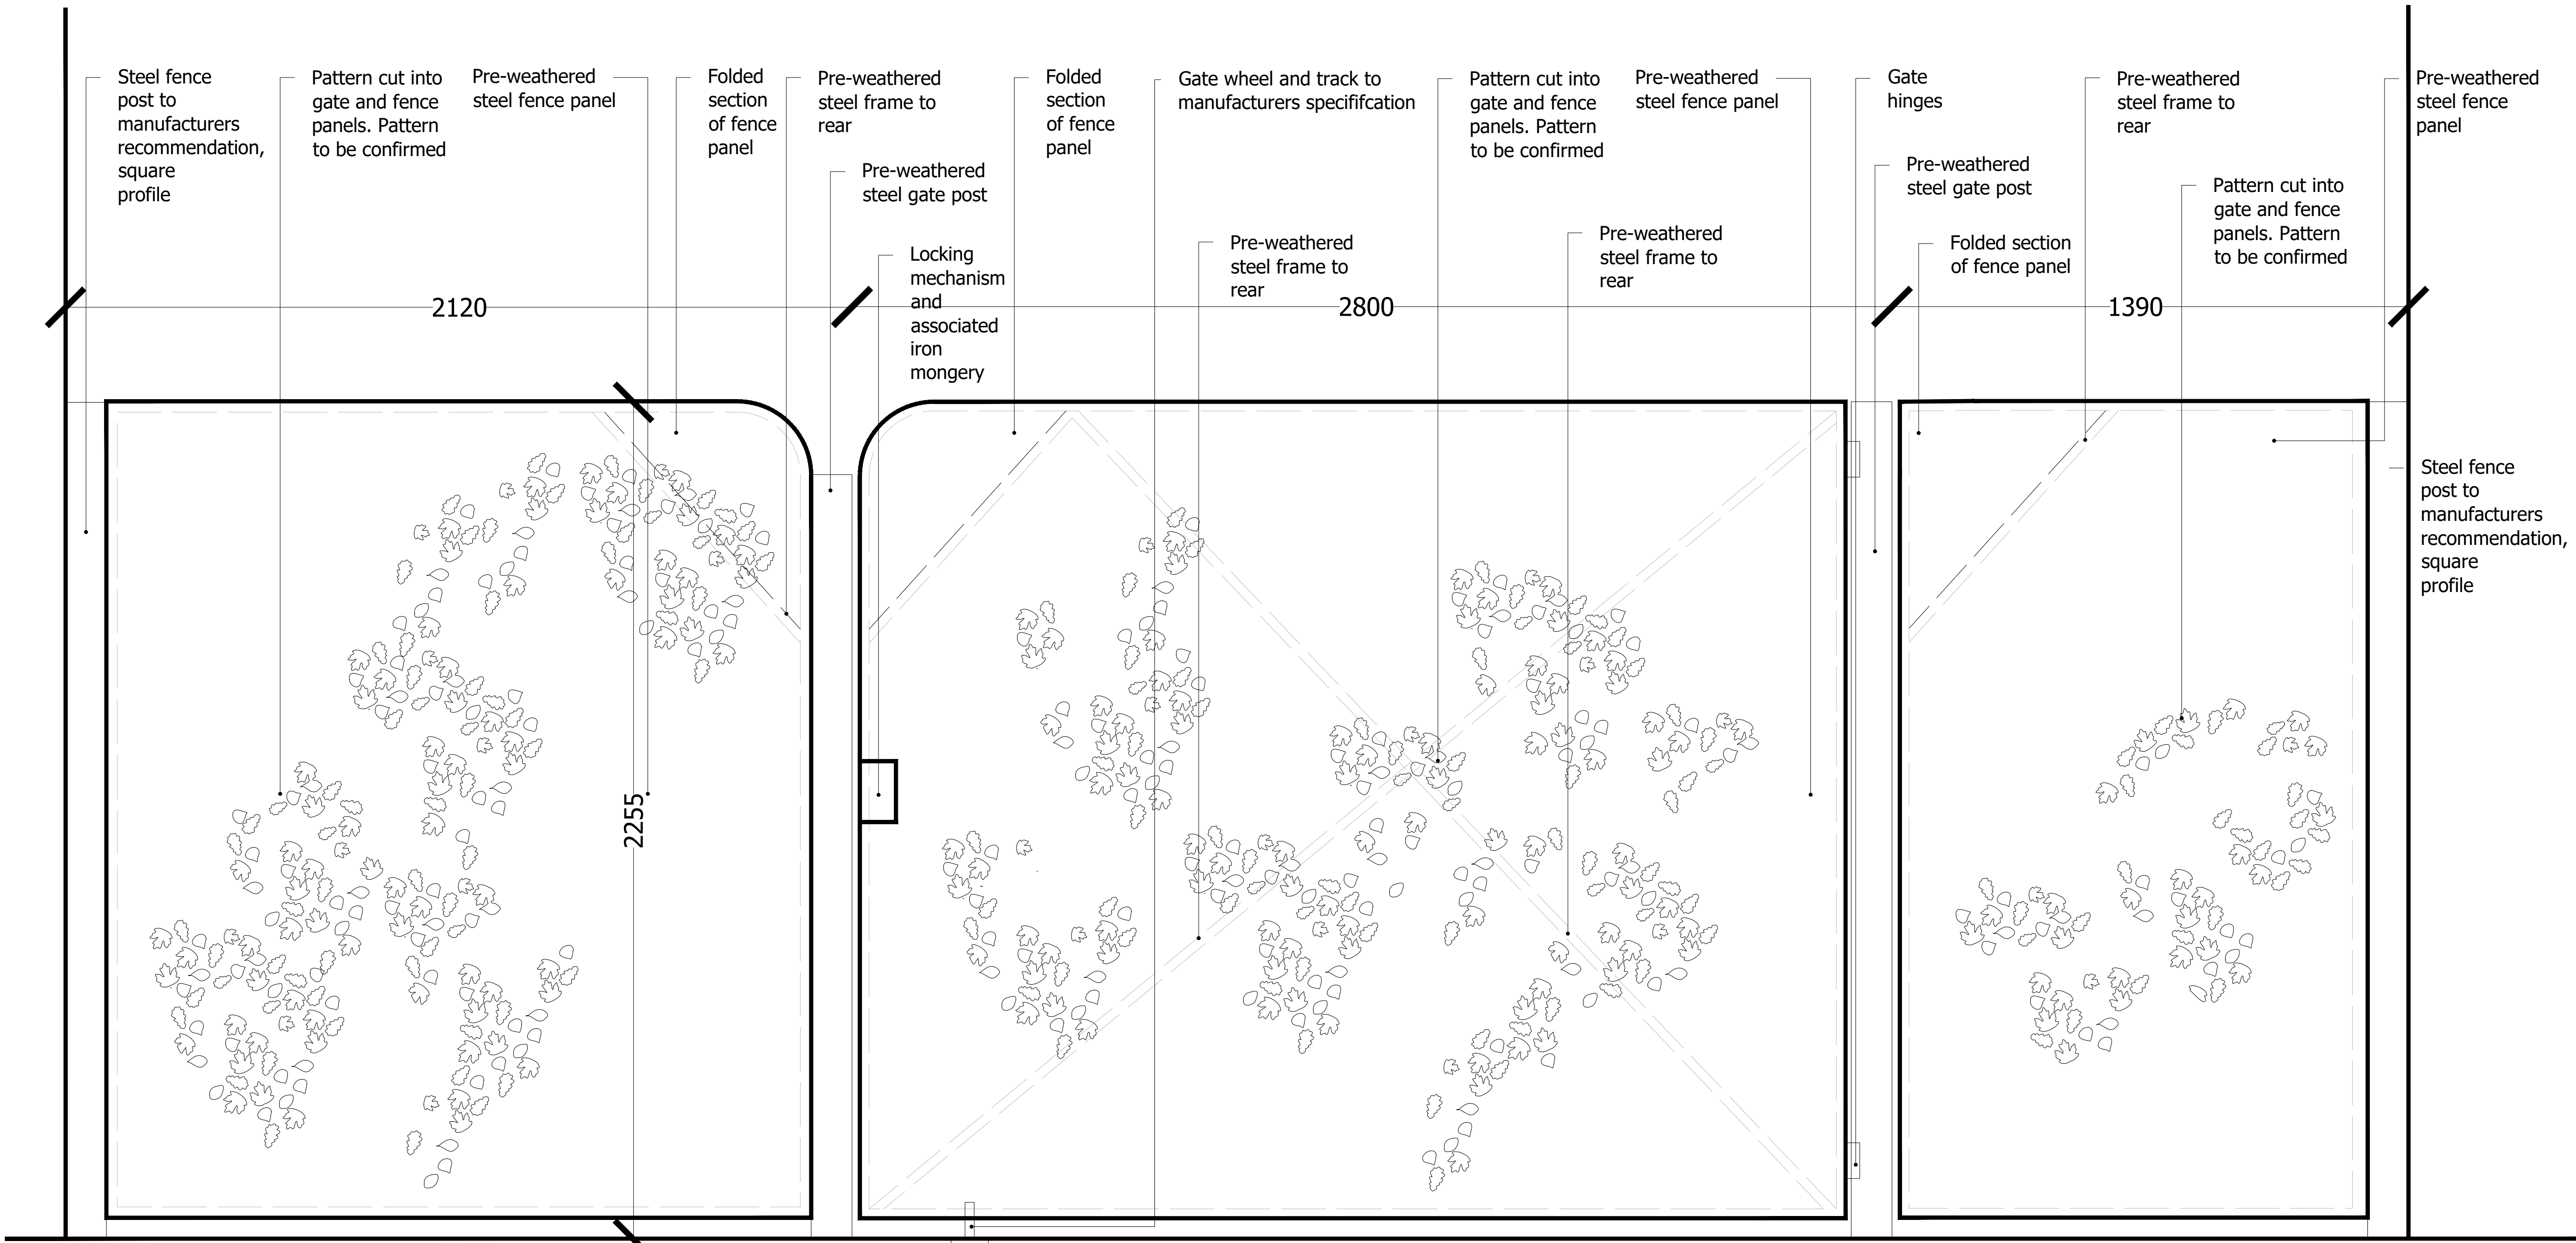

03 G2 - SINGLE LEAF GATE AND FENCING
1:10@A0

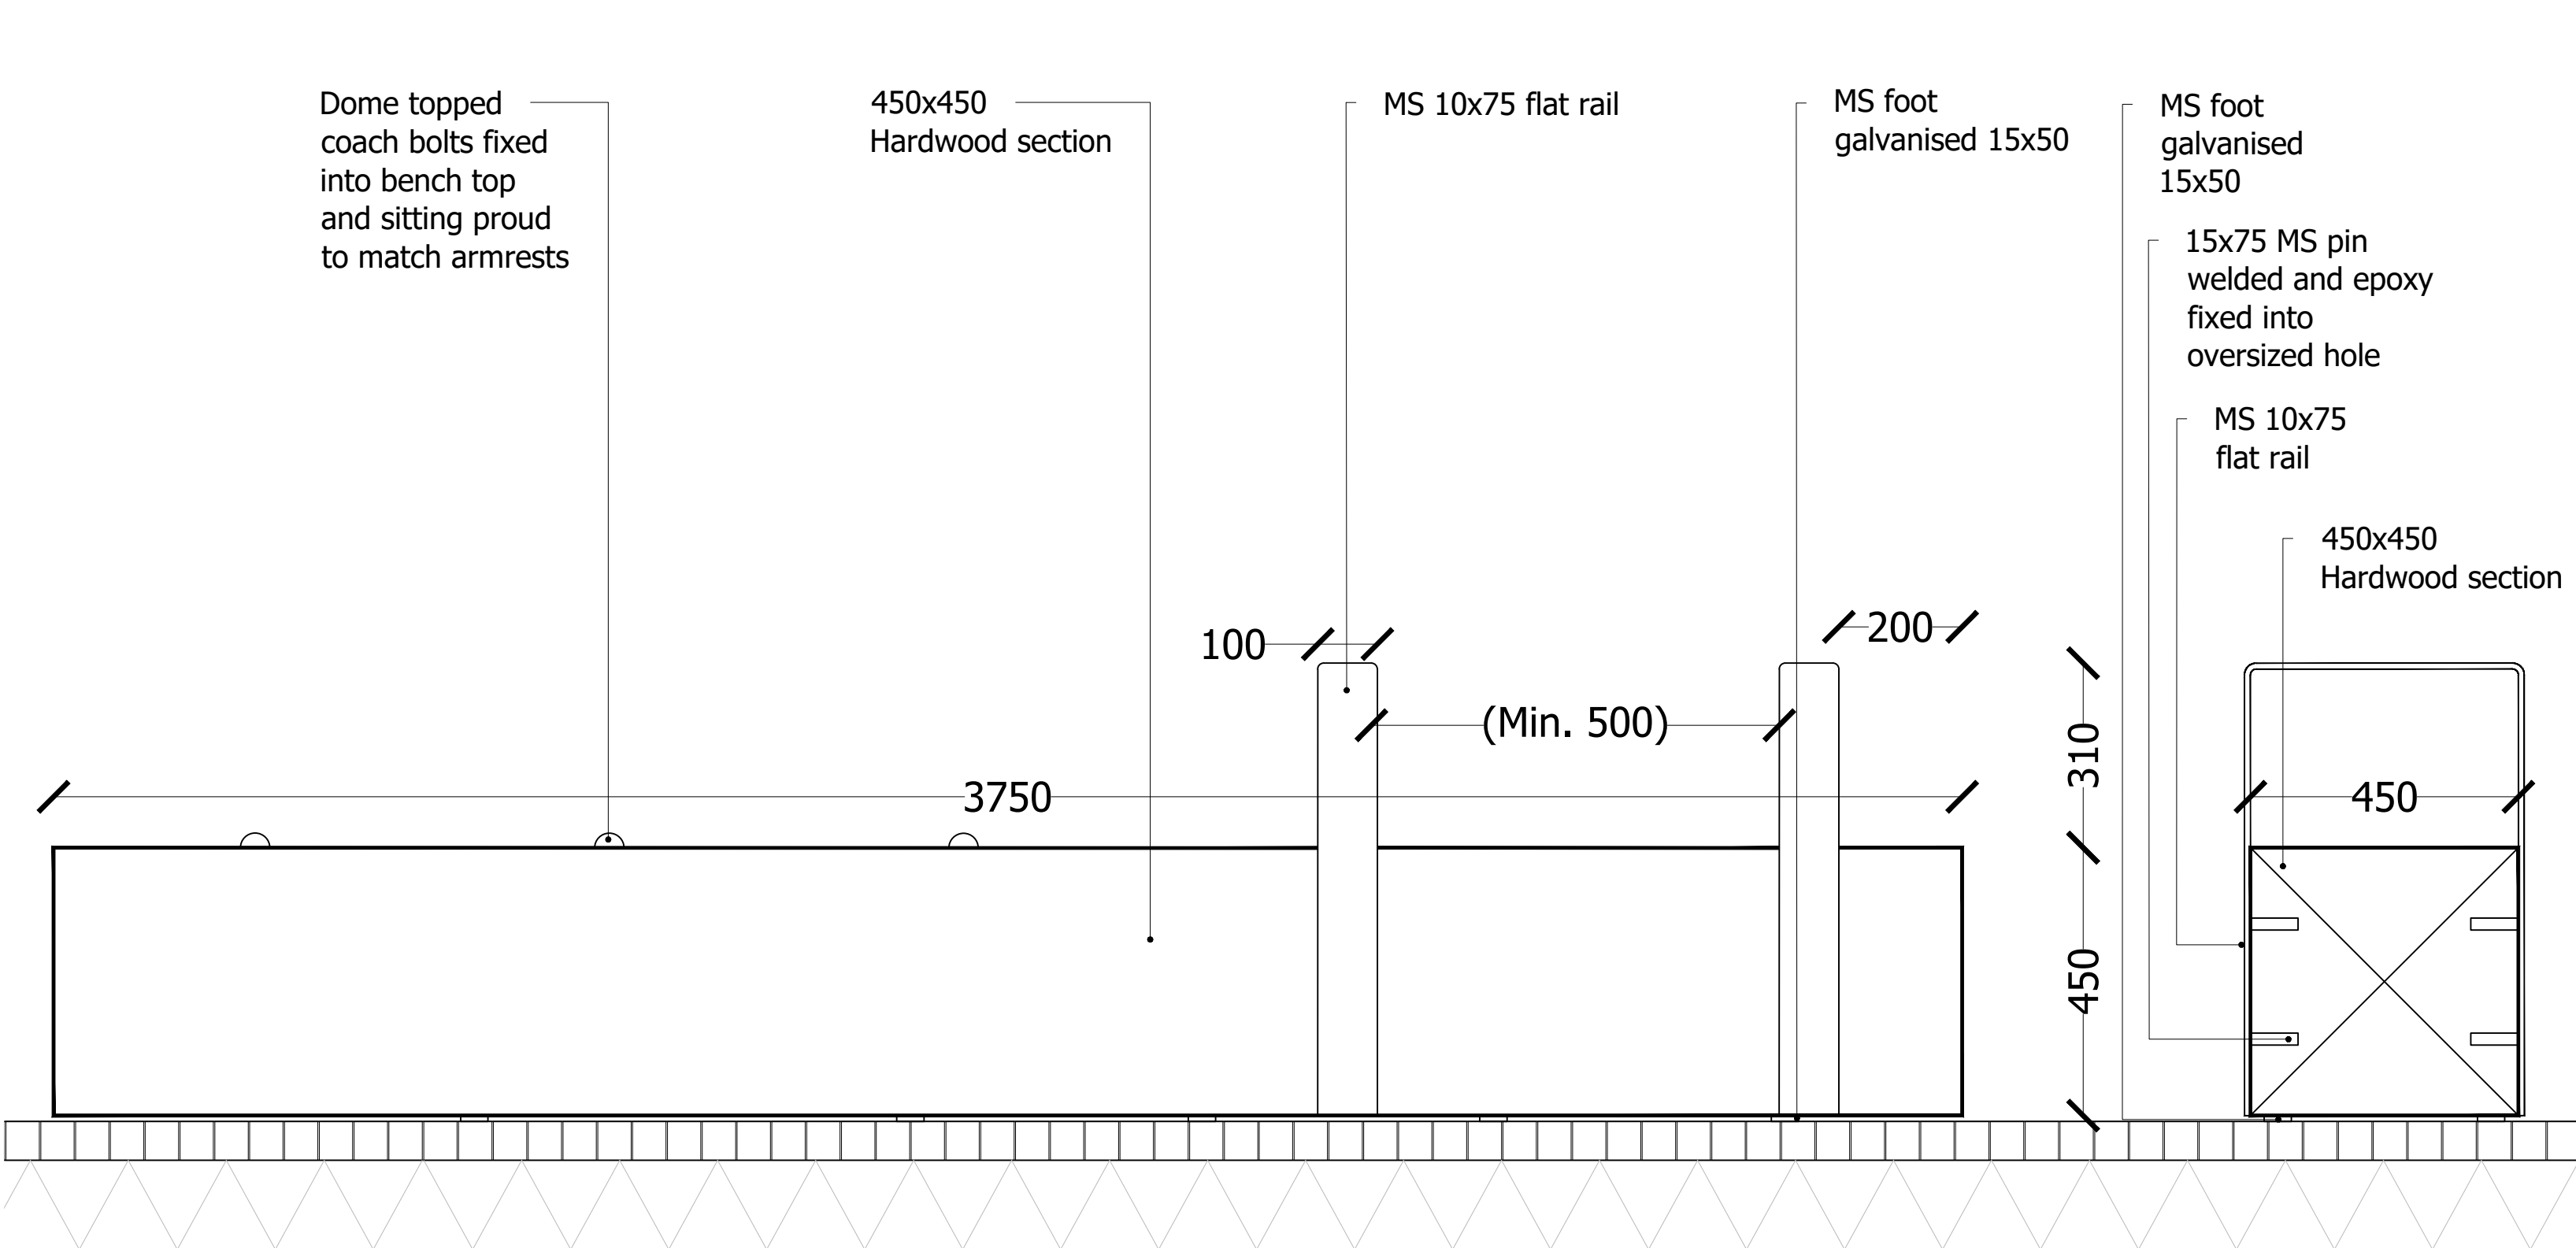

01 BS1 - SOLID TIMBER BENCH WITH ARMRESTS
1:10@A0

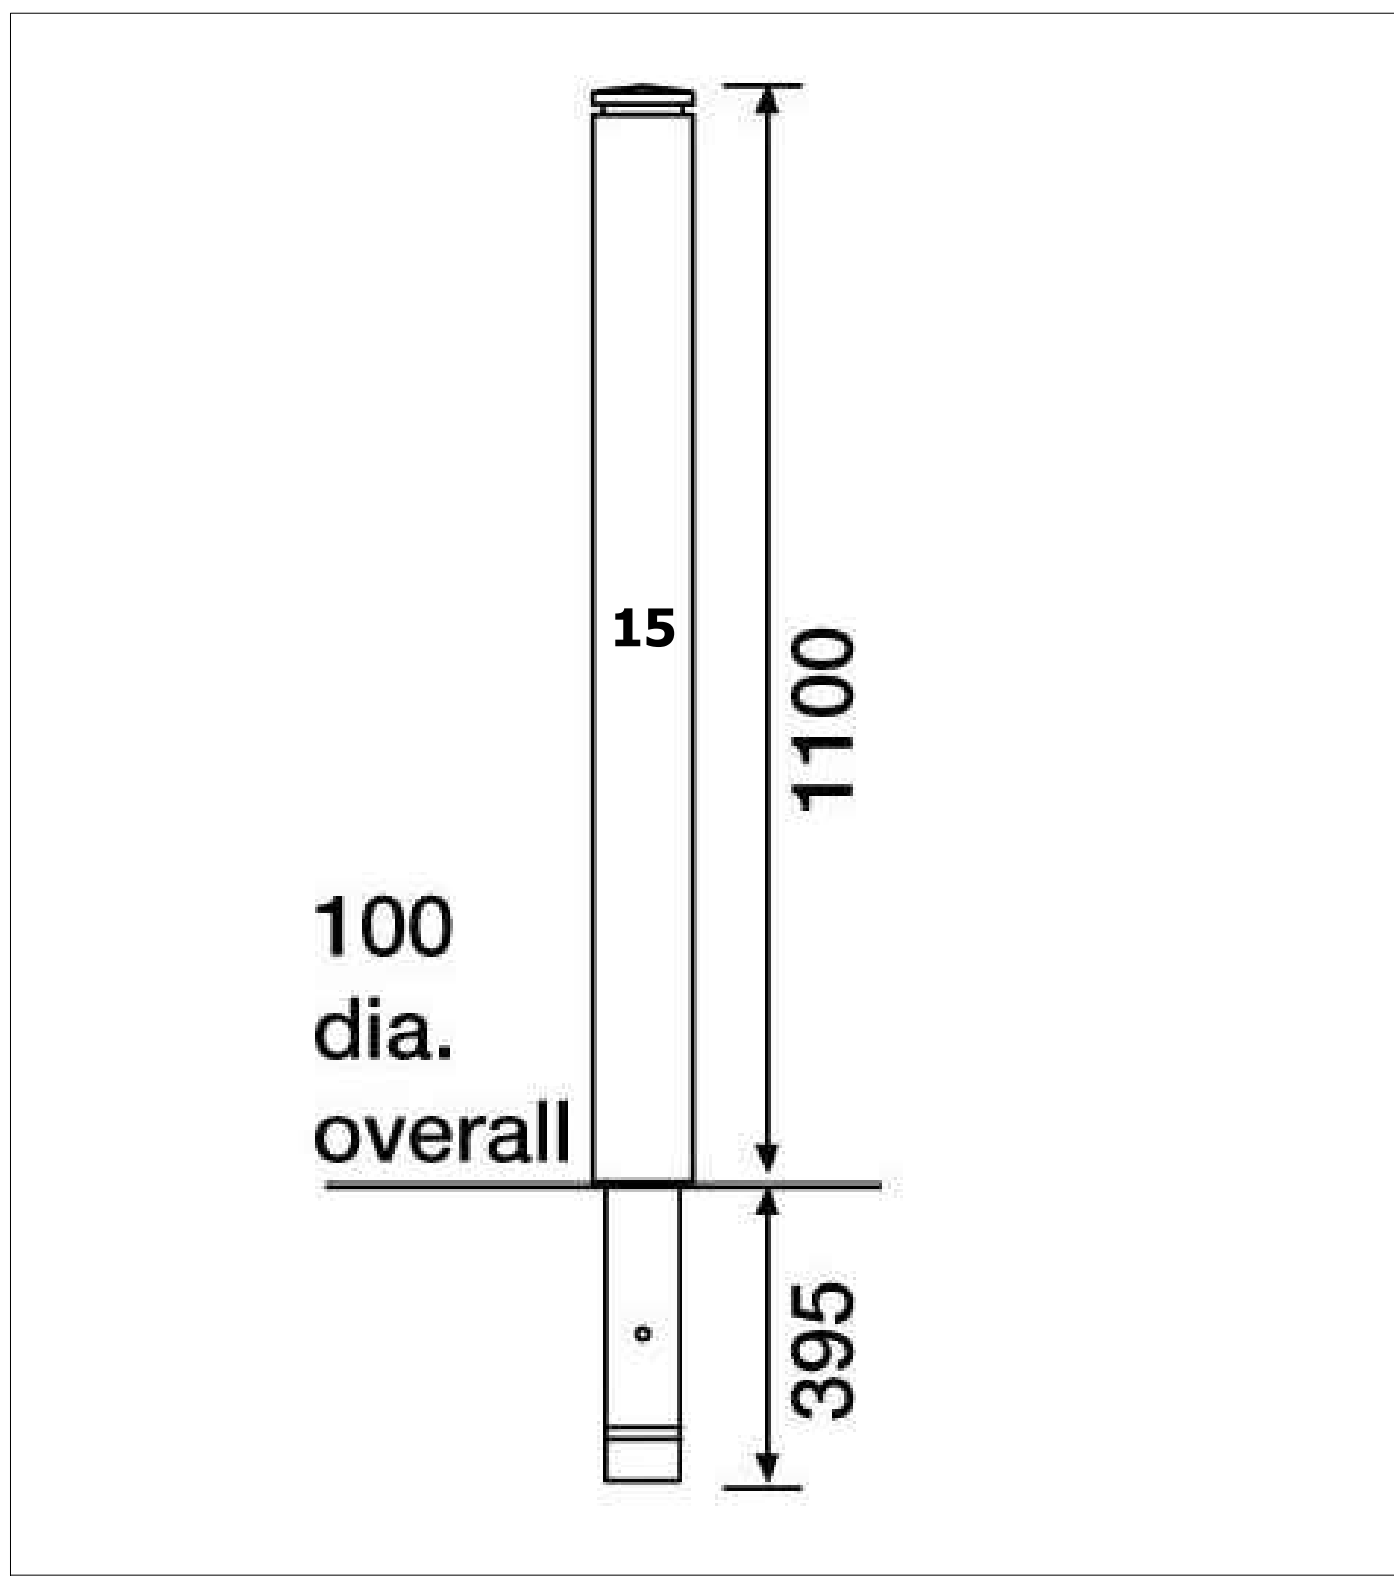

02 BL1 - STEEL BOLLARD

PLANNING

Project:
Chocolate Factory
Wood Green

Drawing Title:
Gates + Metalwork

Date: 02.11.23	Scale: VARIES@A0	Drawn by: BA	Check by: JH
Project No: 32723	Drawing No: RG-LD-24	Revision: P1	

Stantec
Stantec UK Limited
The Mosaic
Abbey Square
Reading
RG1 3BE
T: 0118 940 1000

