




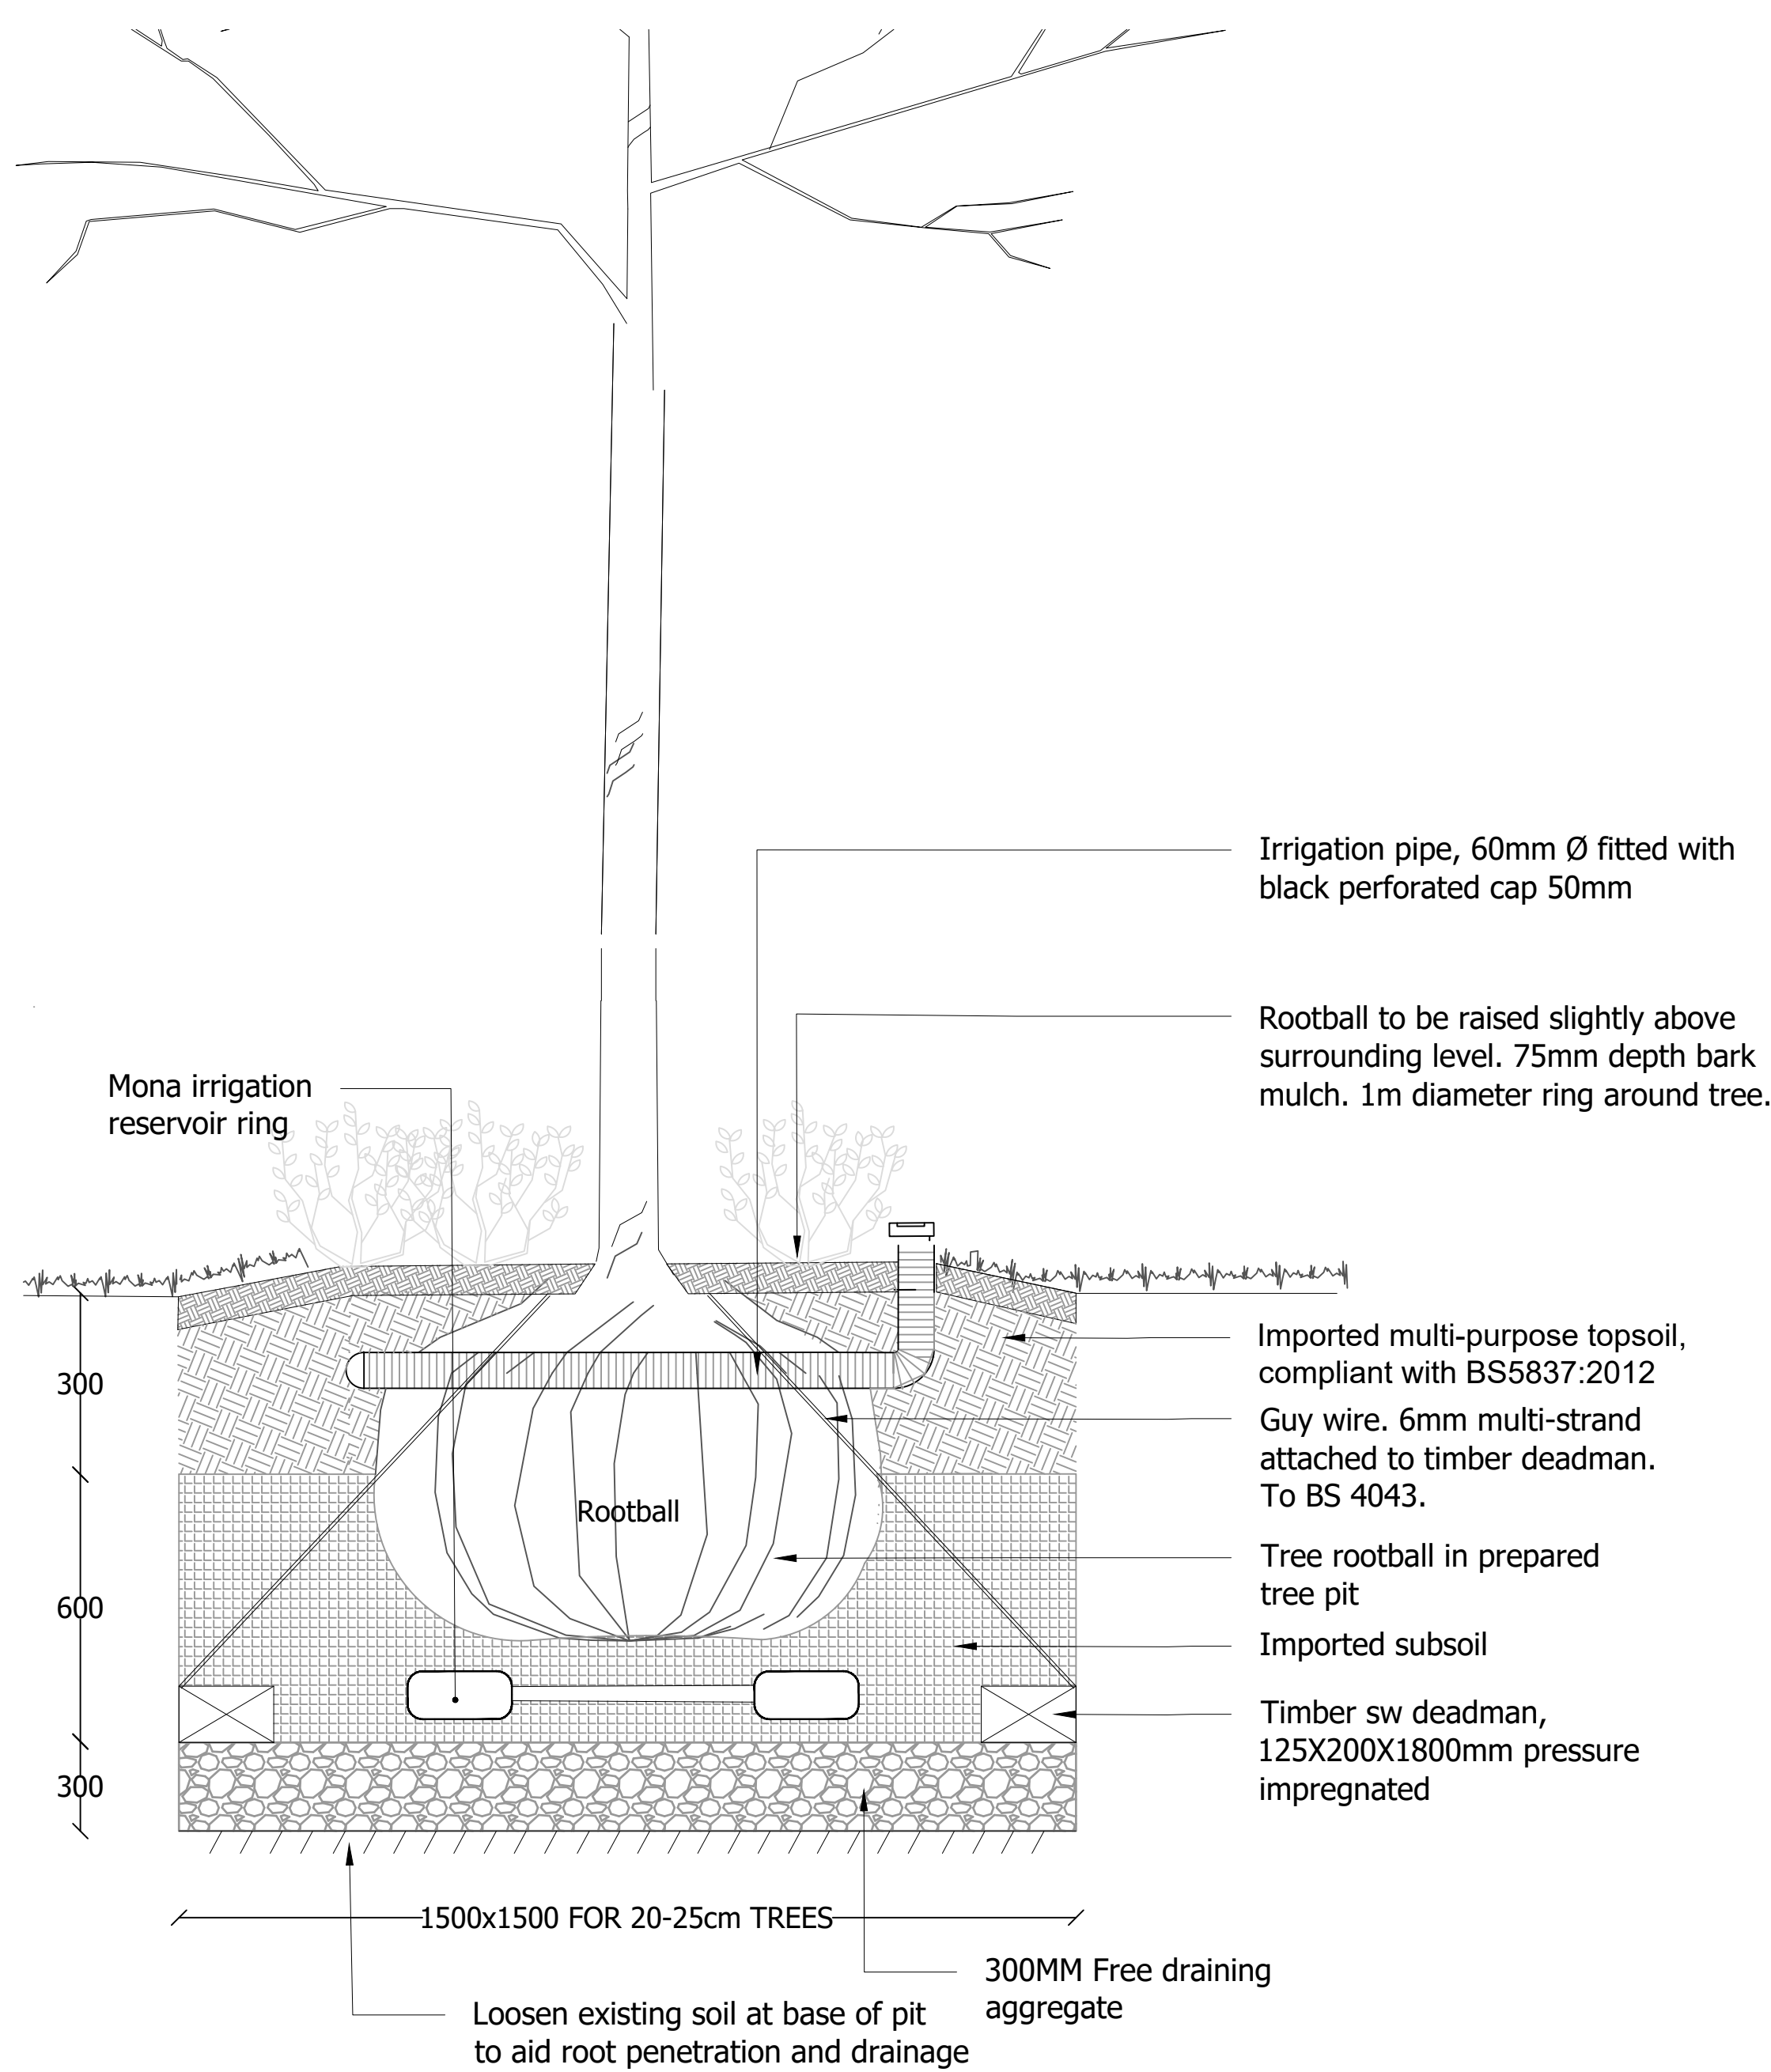

01 TREE PIT DETAIL/MULTISTEM PLANTER
1:10@A0

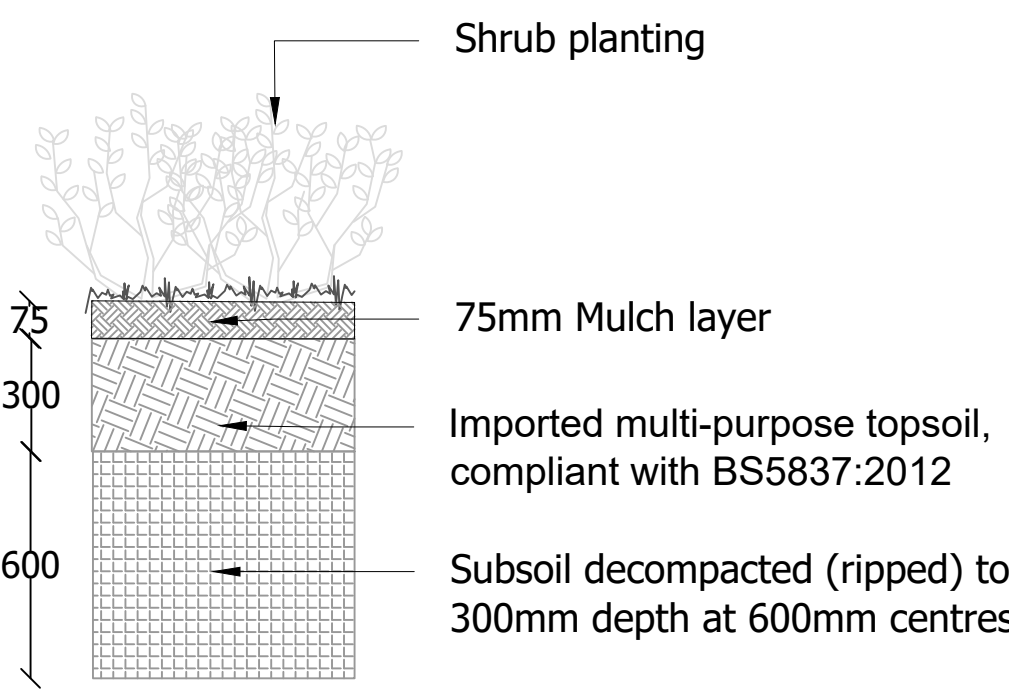

03 SHRUB DETAIL
1:10@A0

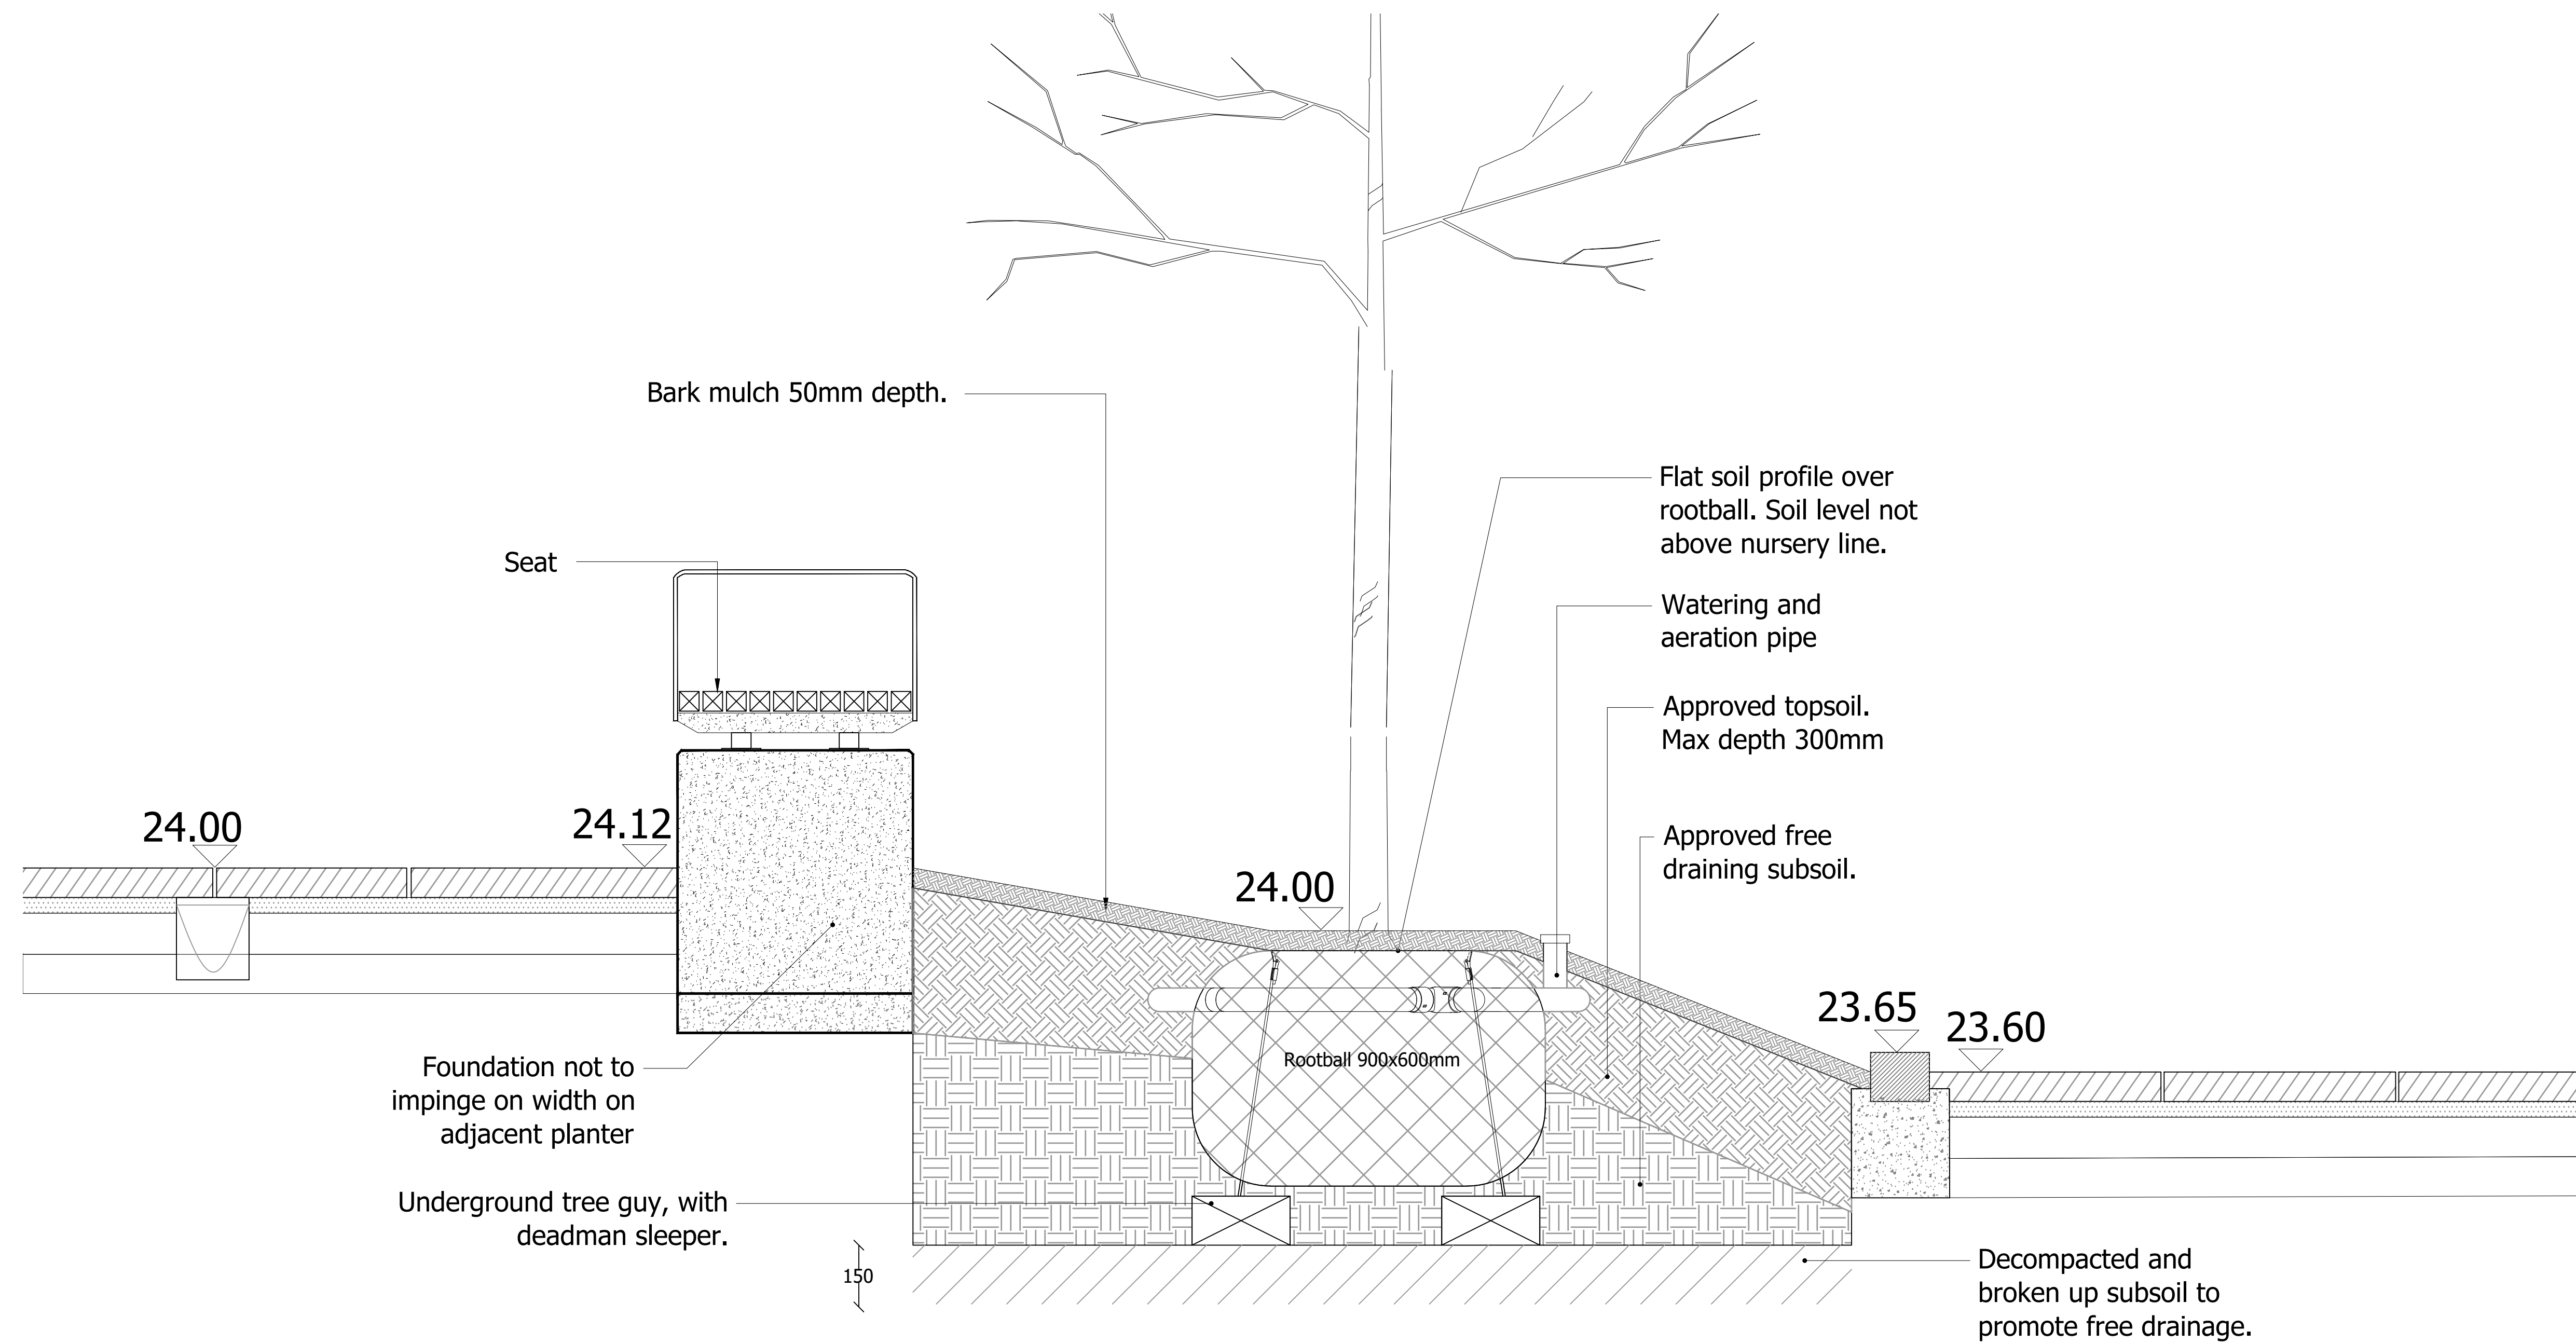

02 CLARENDON ROAD PLANTER
1:20@A0

PLANNING

Project:
Chocolate Factory
Wood Green

Drawing Title:
Soft Landscape Details

Date:
02.11.23
Project No:
32723

Scale:
VARIES@A0
Drawing No:
RG-LD-23

Drawn by:
BA
Check by:
JH
Revision:
P3



Stantec UK Limited
The Blade
Abbey Square
Reading
RG1 3BE
T: 0118 940 1000



stantec.com/uk