



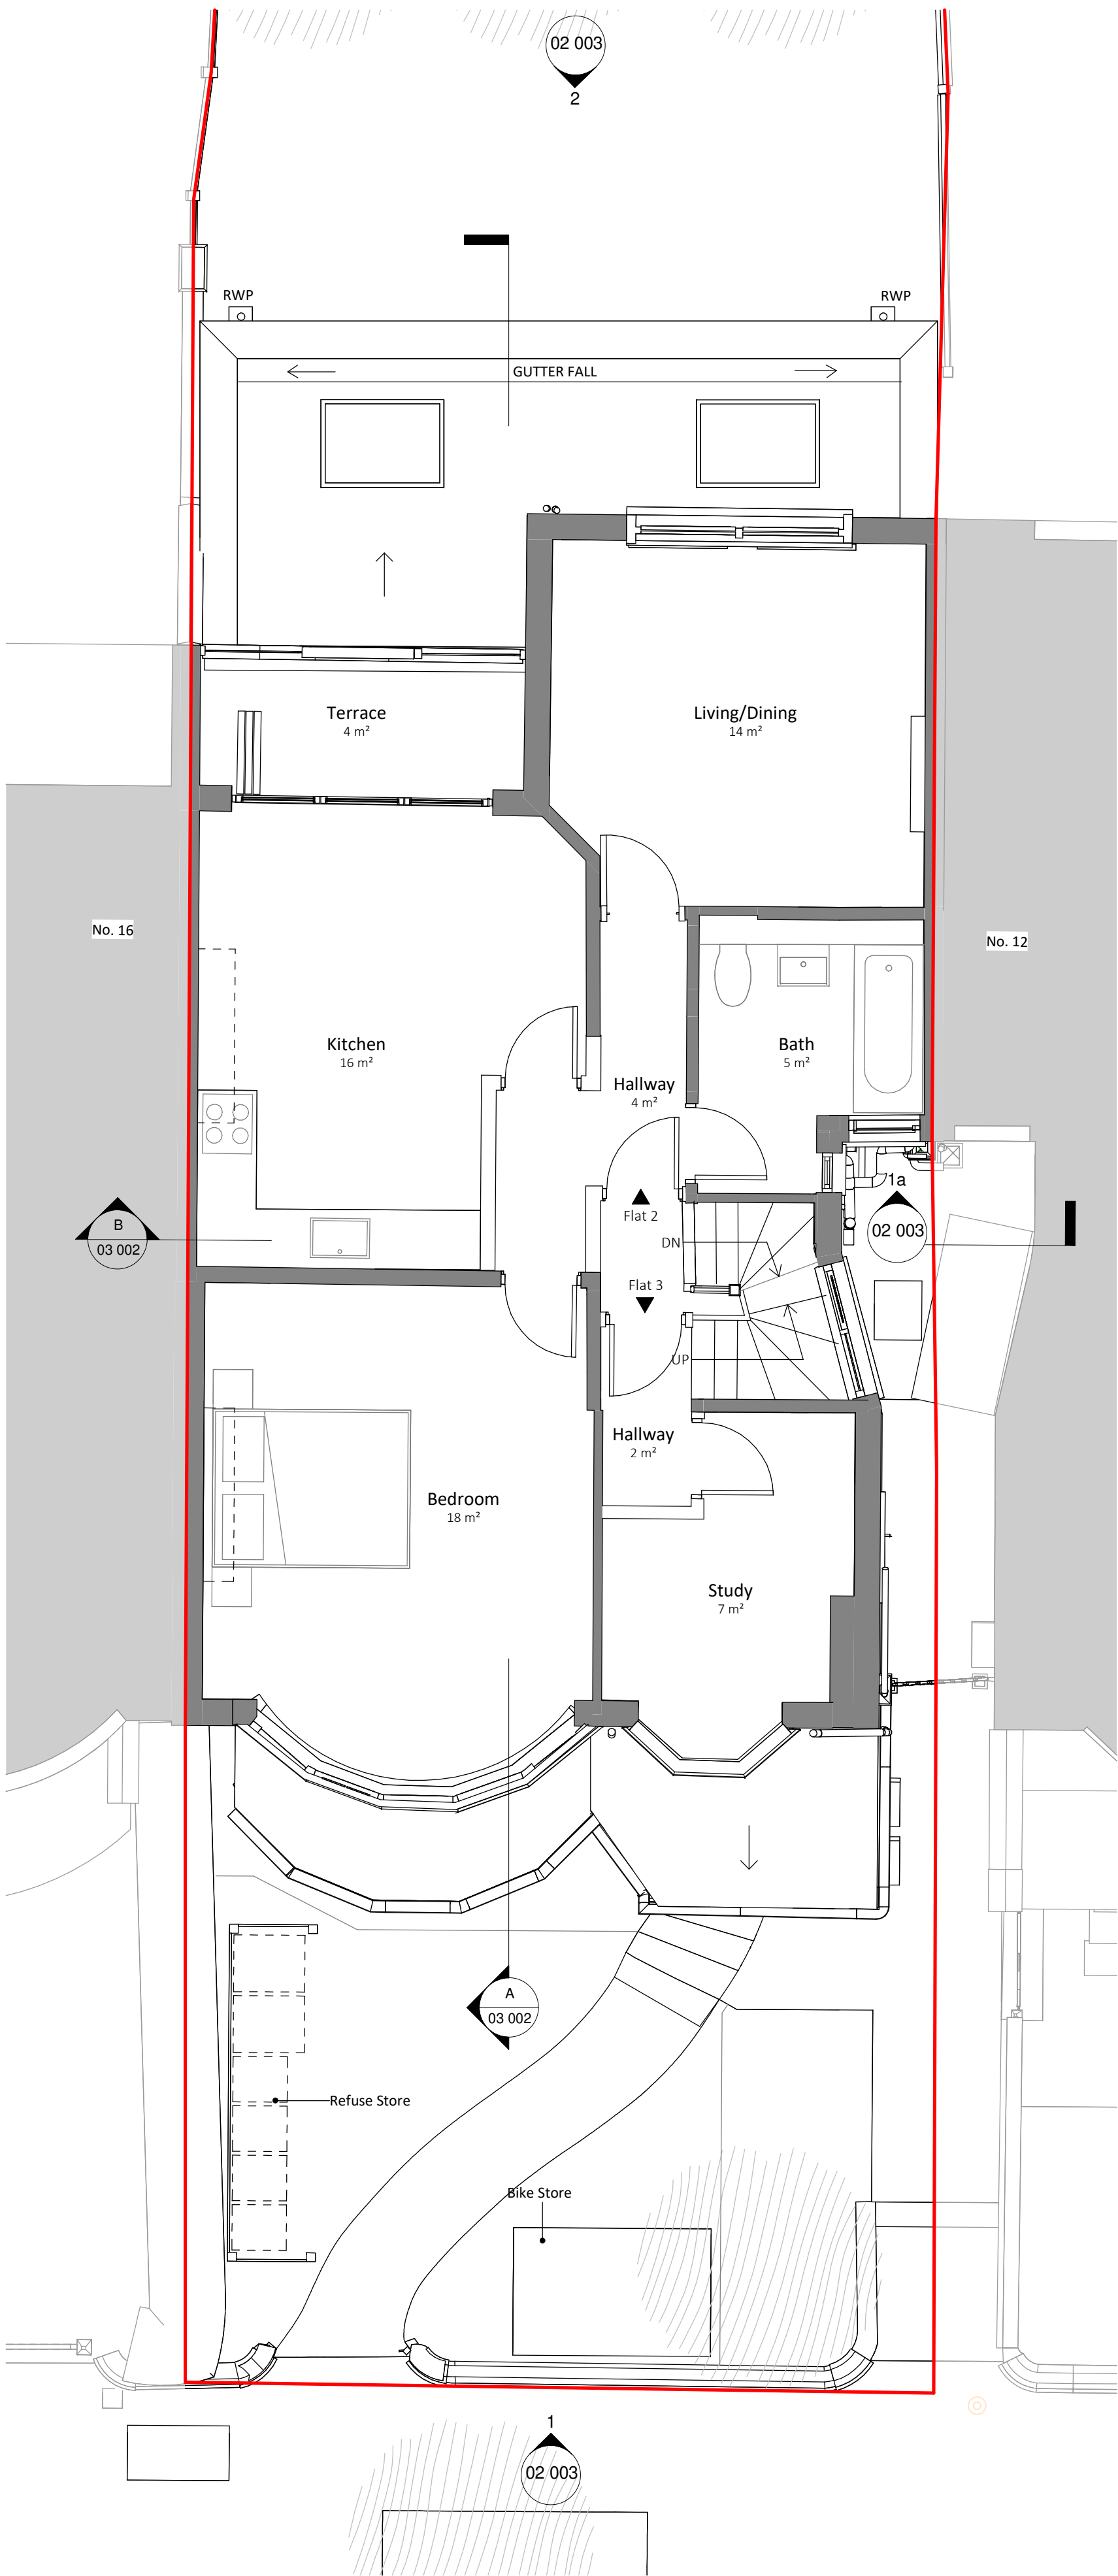


1 Level 01 Proposed
1 : 50

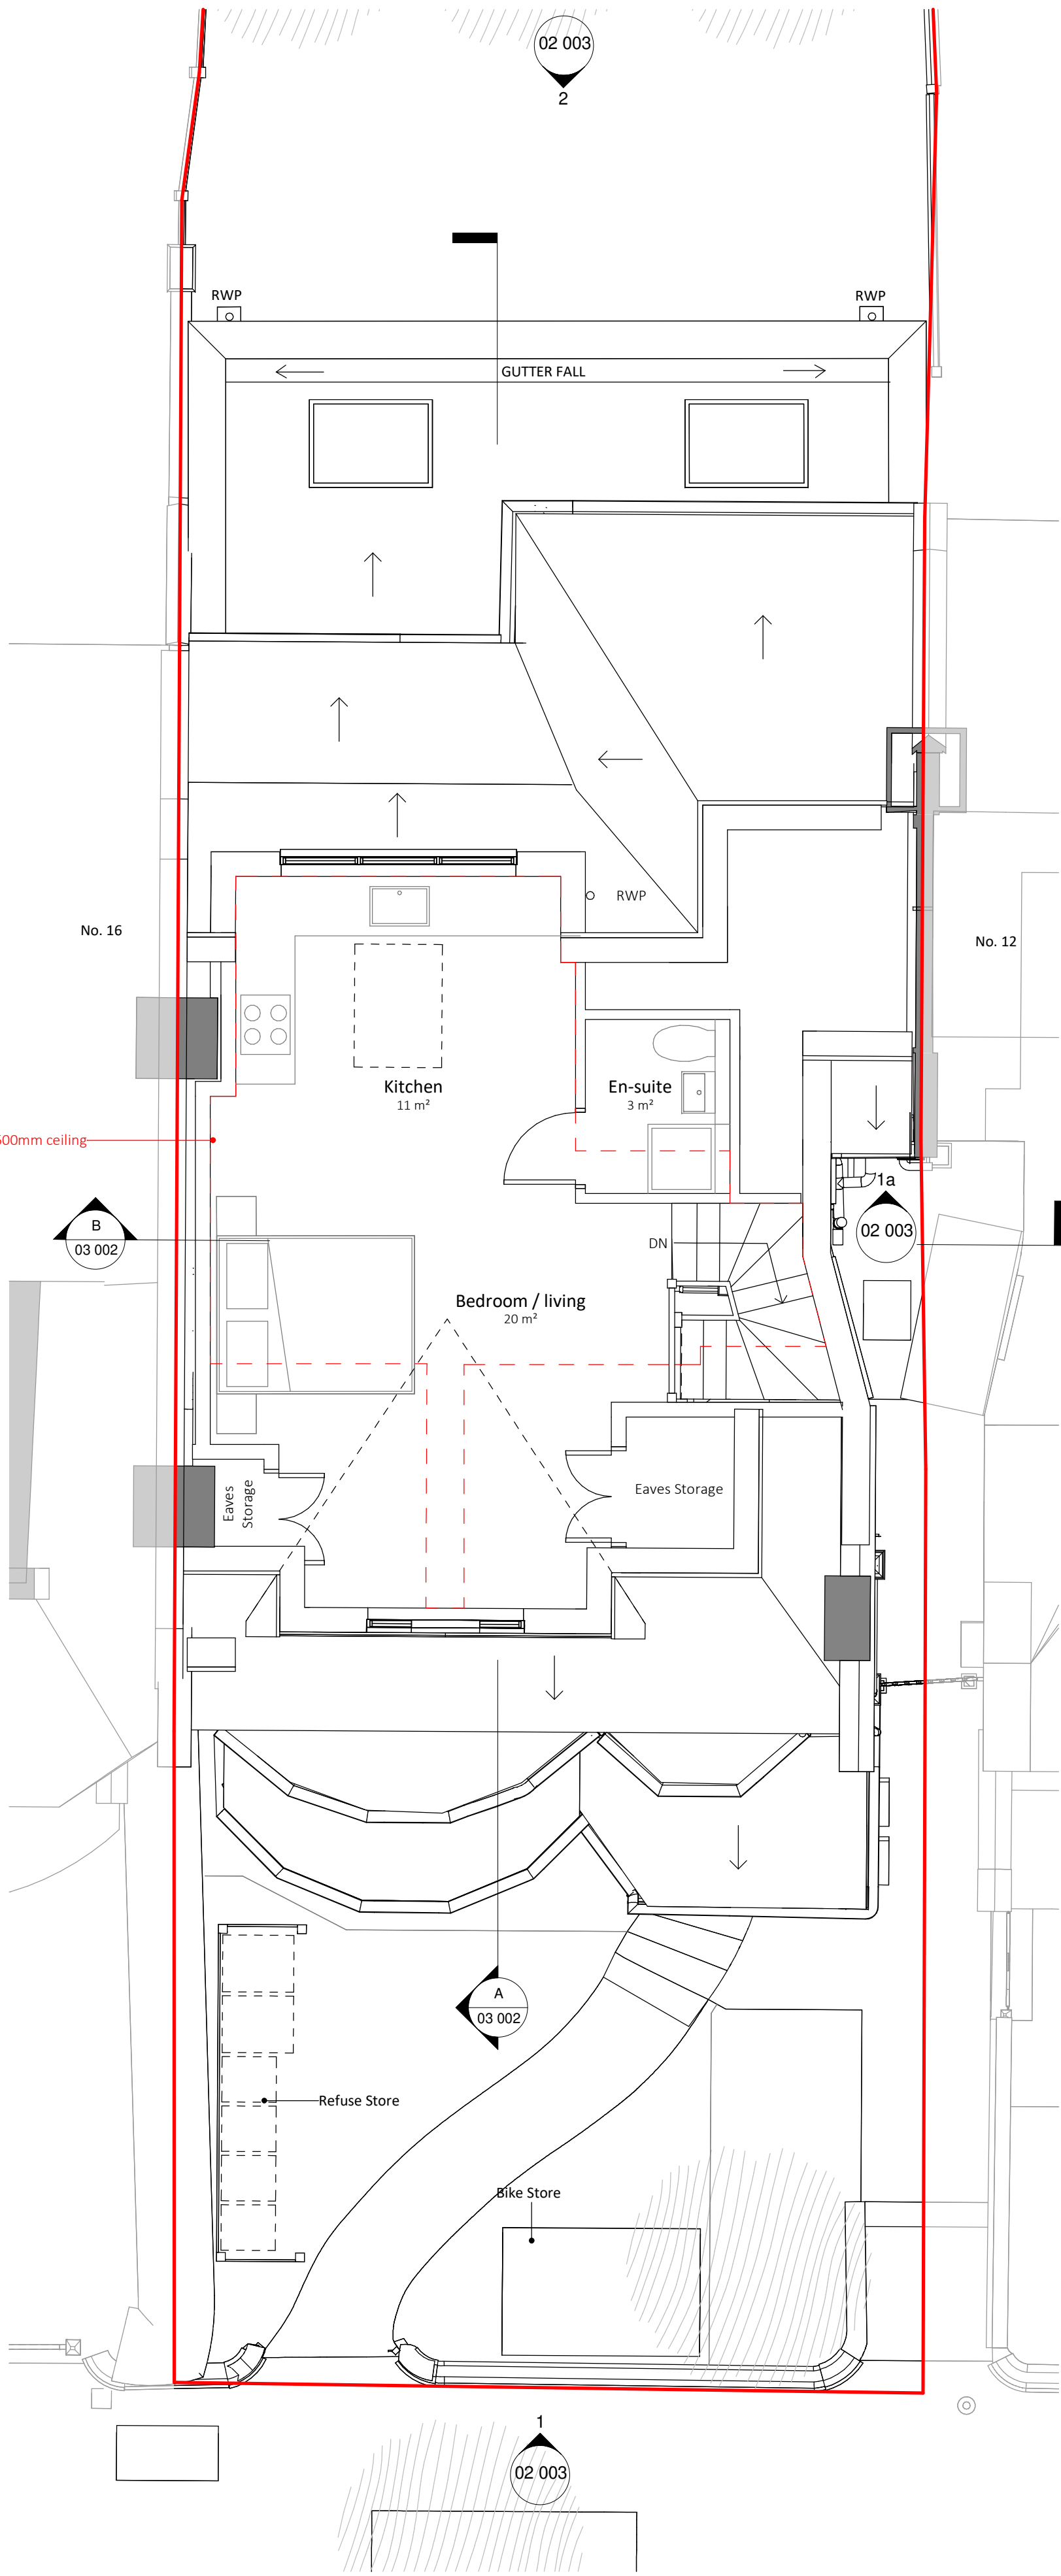

2 Level 02 Proposed
1 : 50



Scale 1:50 @ A1

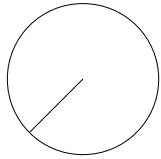

General Notes

The copyright of this drawing and design remains the intellectual property of the designers and may not be used without the written permission of Architecture for the Senses Limited. Do not Scale. Verify all dimensions on site before commencing work or preparing shop drawings. Report any discrepancies, errors or omissions to the designers and await further instructions before the commencement of works. All building materials, components and workmanship to comply with the appropriate public health acts, building regulations, British standards, codes of practice and the appropriate manufacturer's recommendations. Ensure all works are carried out within the prescribed hours of work and that all tools are of a non-percussive type where possible. Refer to the relevant drawings or method statement for all specialist work.

Wall Types:

- Existing Wall
- Proposed Wall

	No. of bedrooms	No. of persons	Area m²	Area m² required
Flat 1	2b	4p	81m²	70m²
Flat 2	1b	2p	57m²	50m²
Flat 3	1b	1p	43m²	37m²

P02	04.12.23	Issued for Planning Approval
P01	01.12.23	Issued for Final Client Approval
Rev	Date	Description

Project	14 Vallance Road	Date drawn	06/11/23
Drawn by	AB	Checked by	MS
Drawing Title	Proposed GA Plans - Level 01 & 02	Scale @ A1:	1 : 50

PLANNING For Illustrative Purposes Only				
Project	Origin	Volume	Level	
VRH	FTS	XX	XX	
File type	Discipline	Sheet no	Stage	Rev
DR	A	01 005	S2	P02

1E Mentmore Terrace, London E8 3PN
info@forthesenses.com
© Copyright Architecture for the Senses Ltd. 2022



04/12/2023 16:58:55