



This drawing / document is intended for planning purposes, do not use this as Construction information unless it is issued for Construction.
All dimensions, setting out and levels must be checked on site.
Report any discrepancies to the architect immediately.
This drawing is copyright by Native North Ltd.

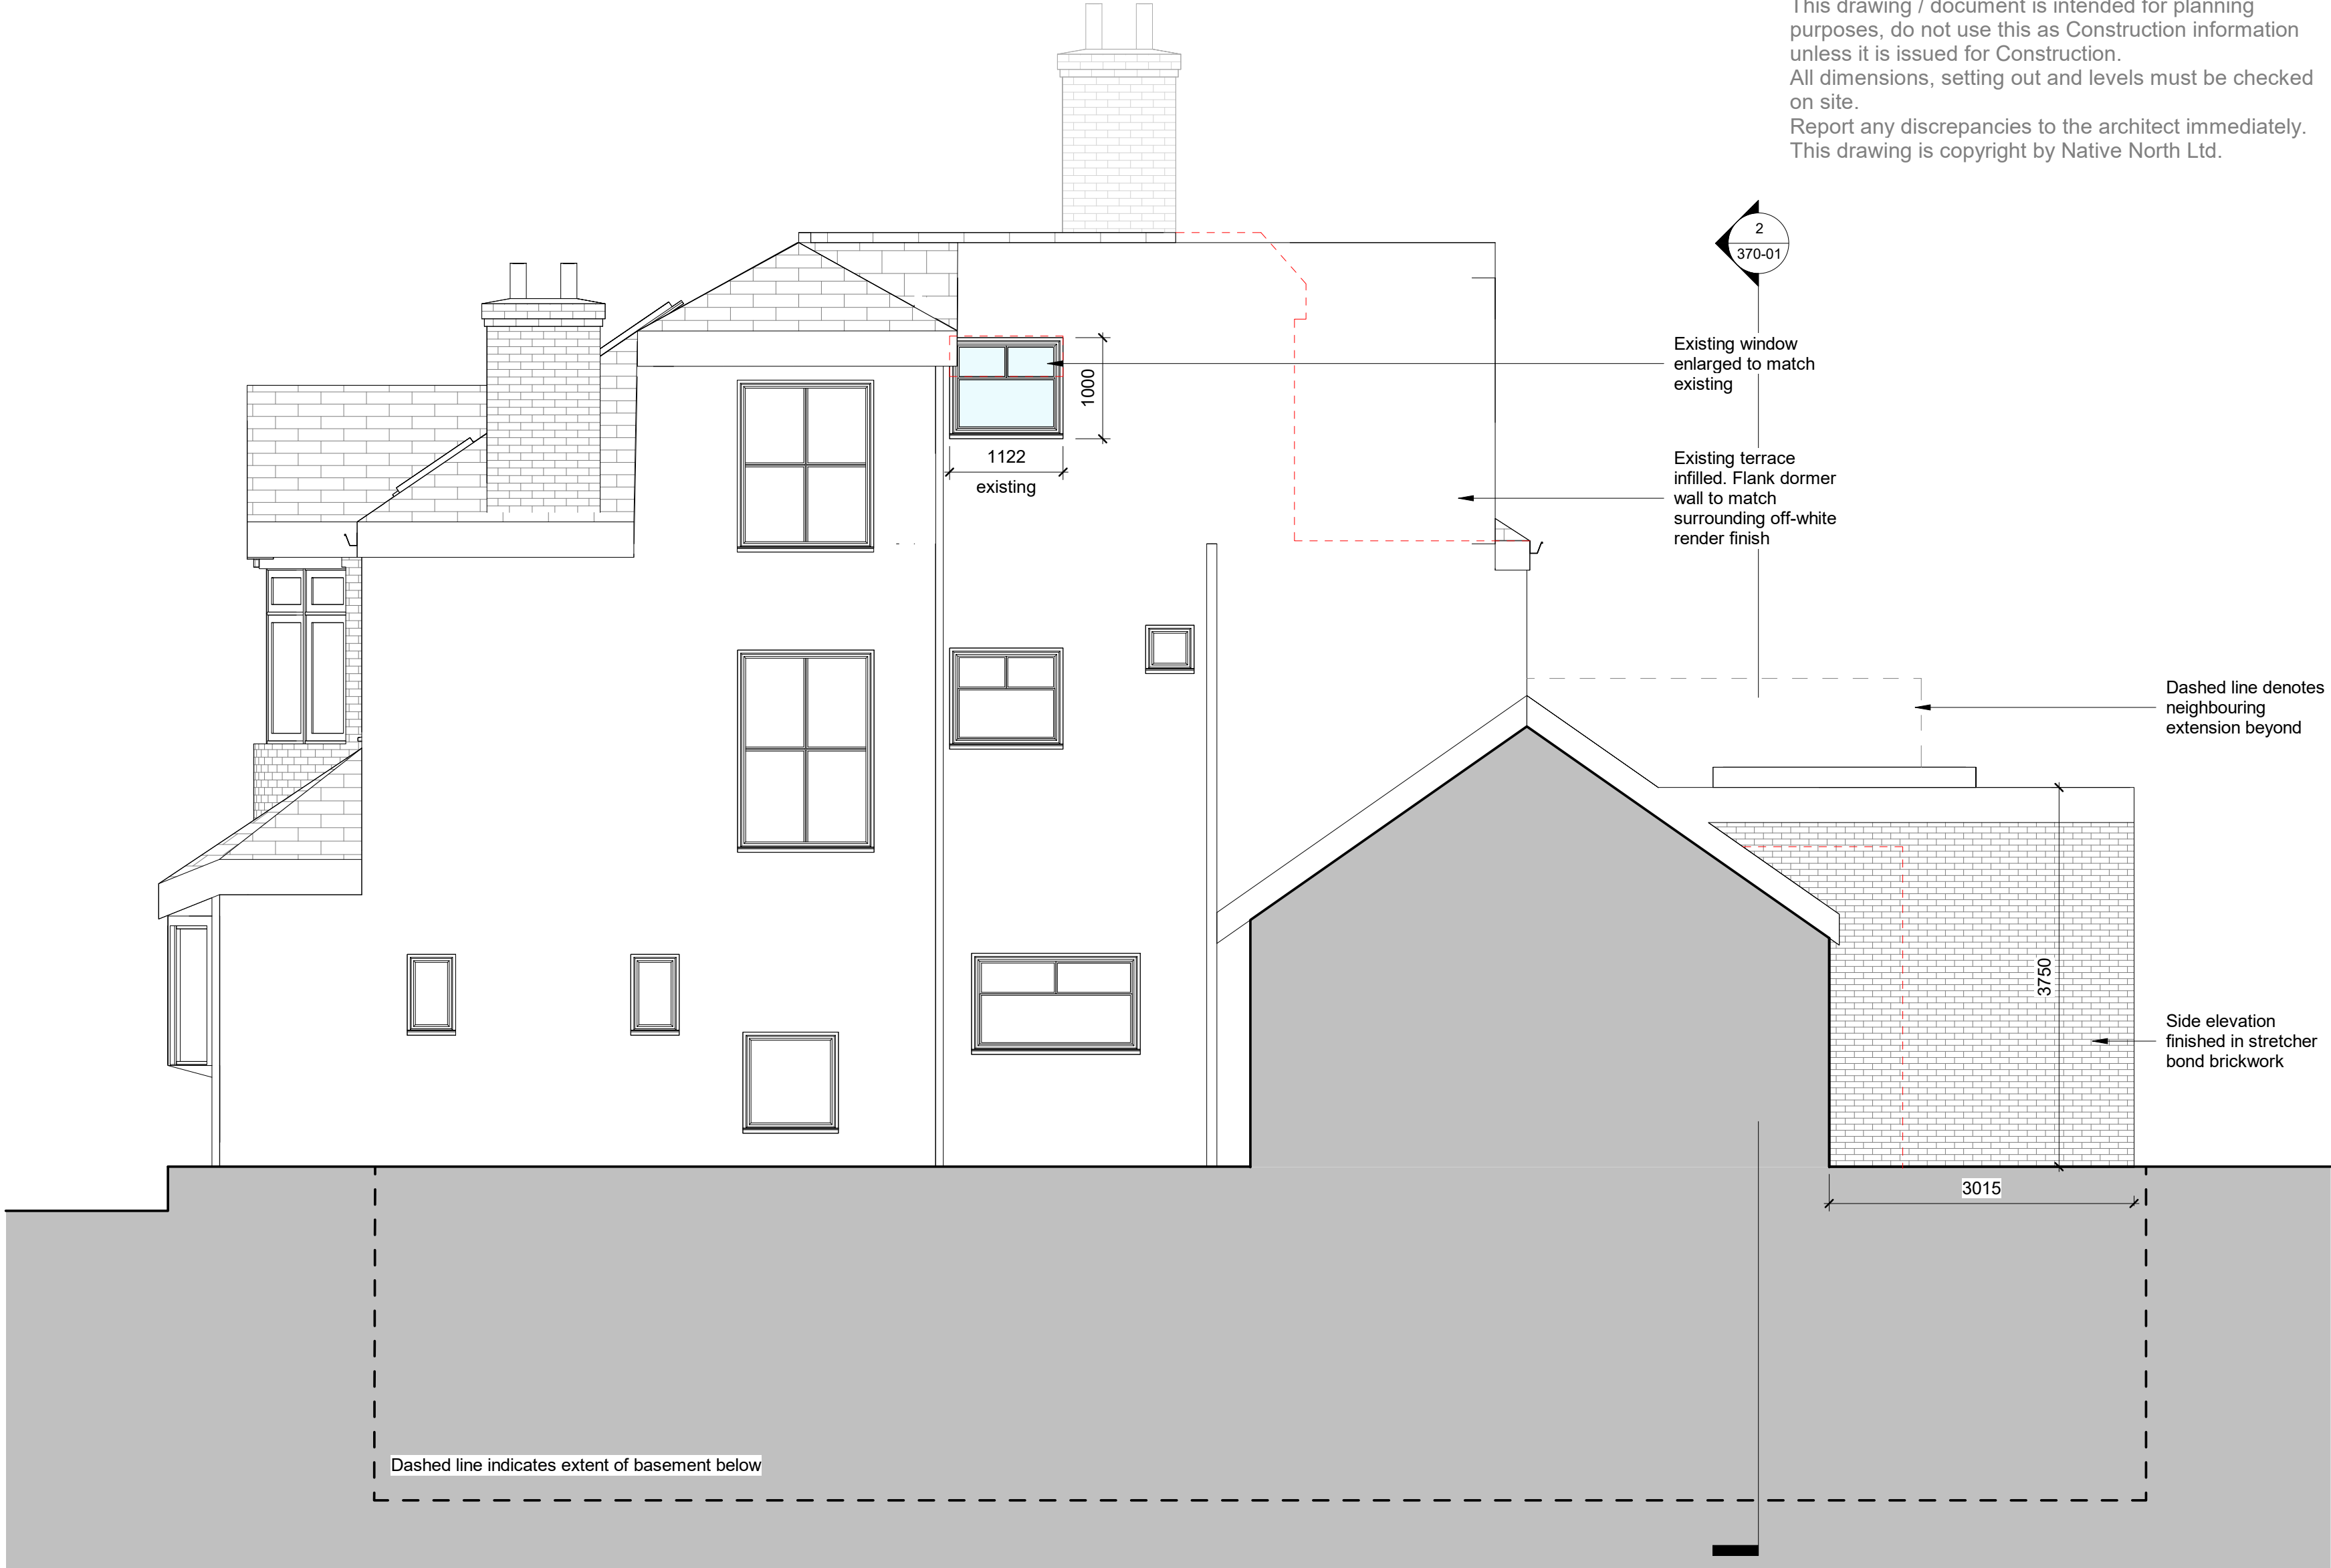

2 Proposed Side Elevation
1:50

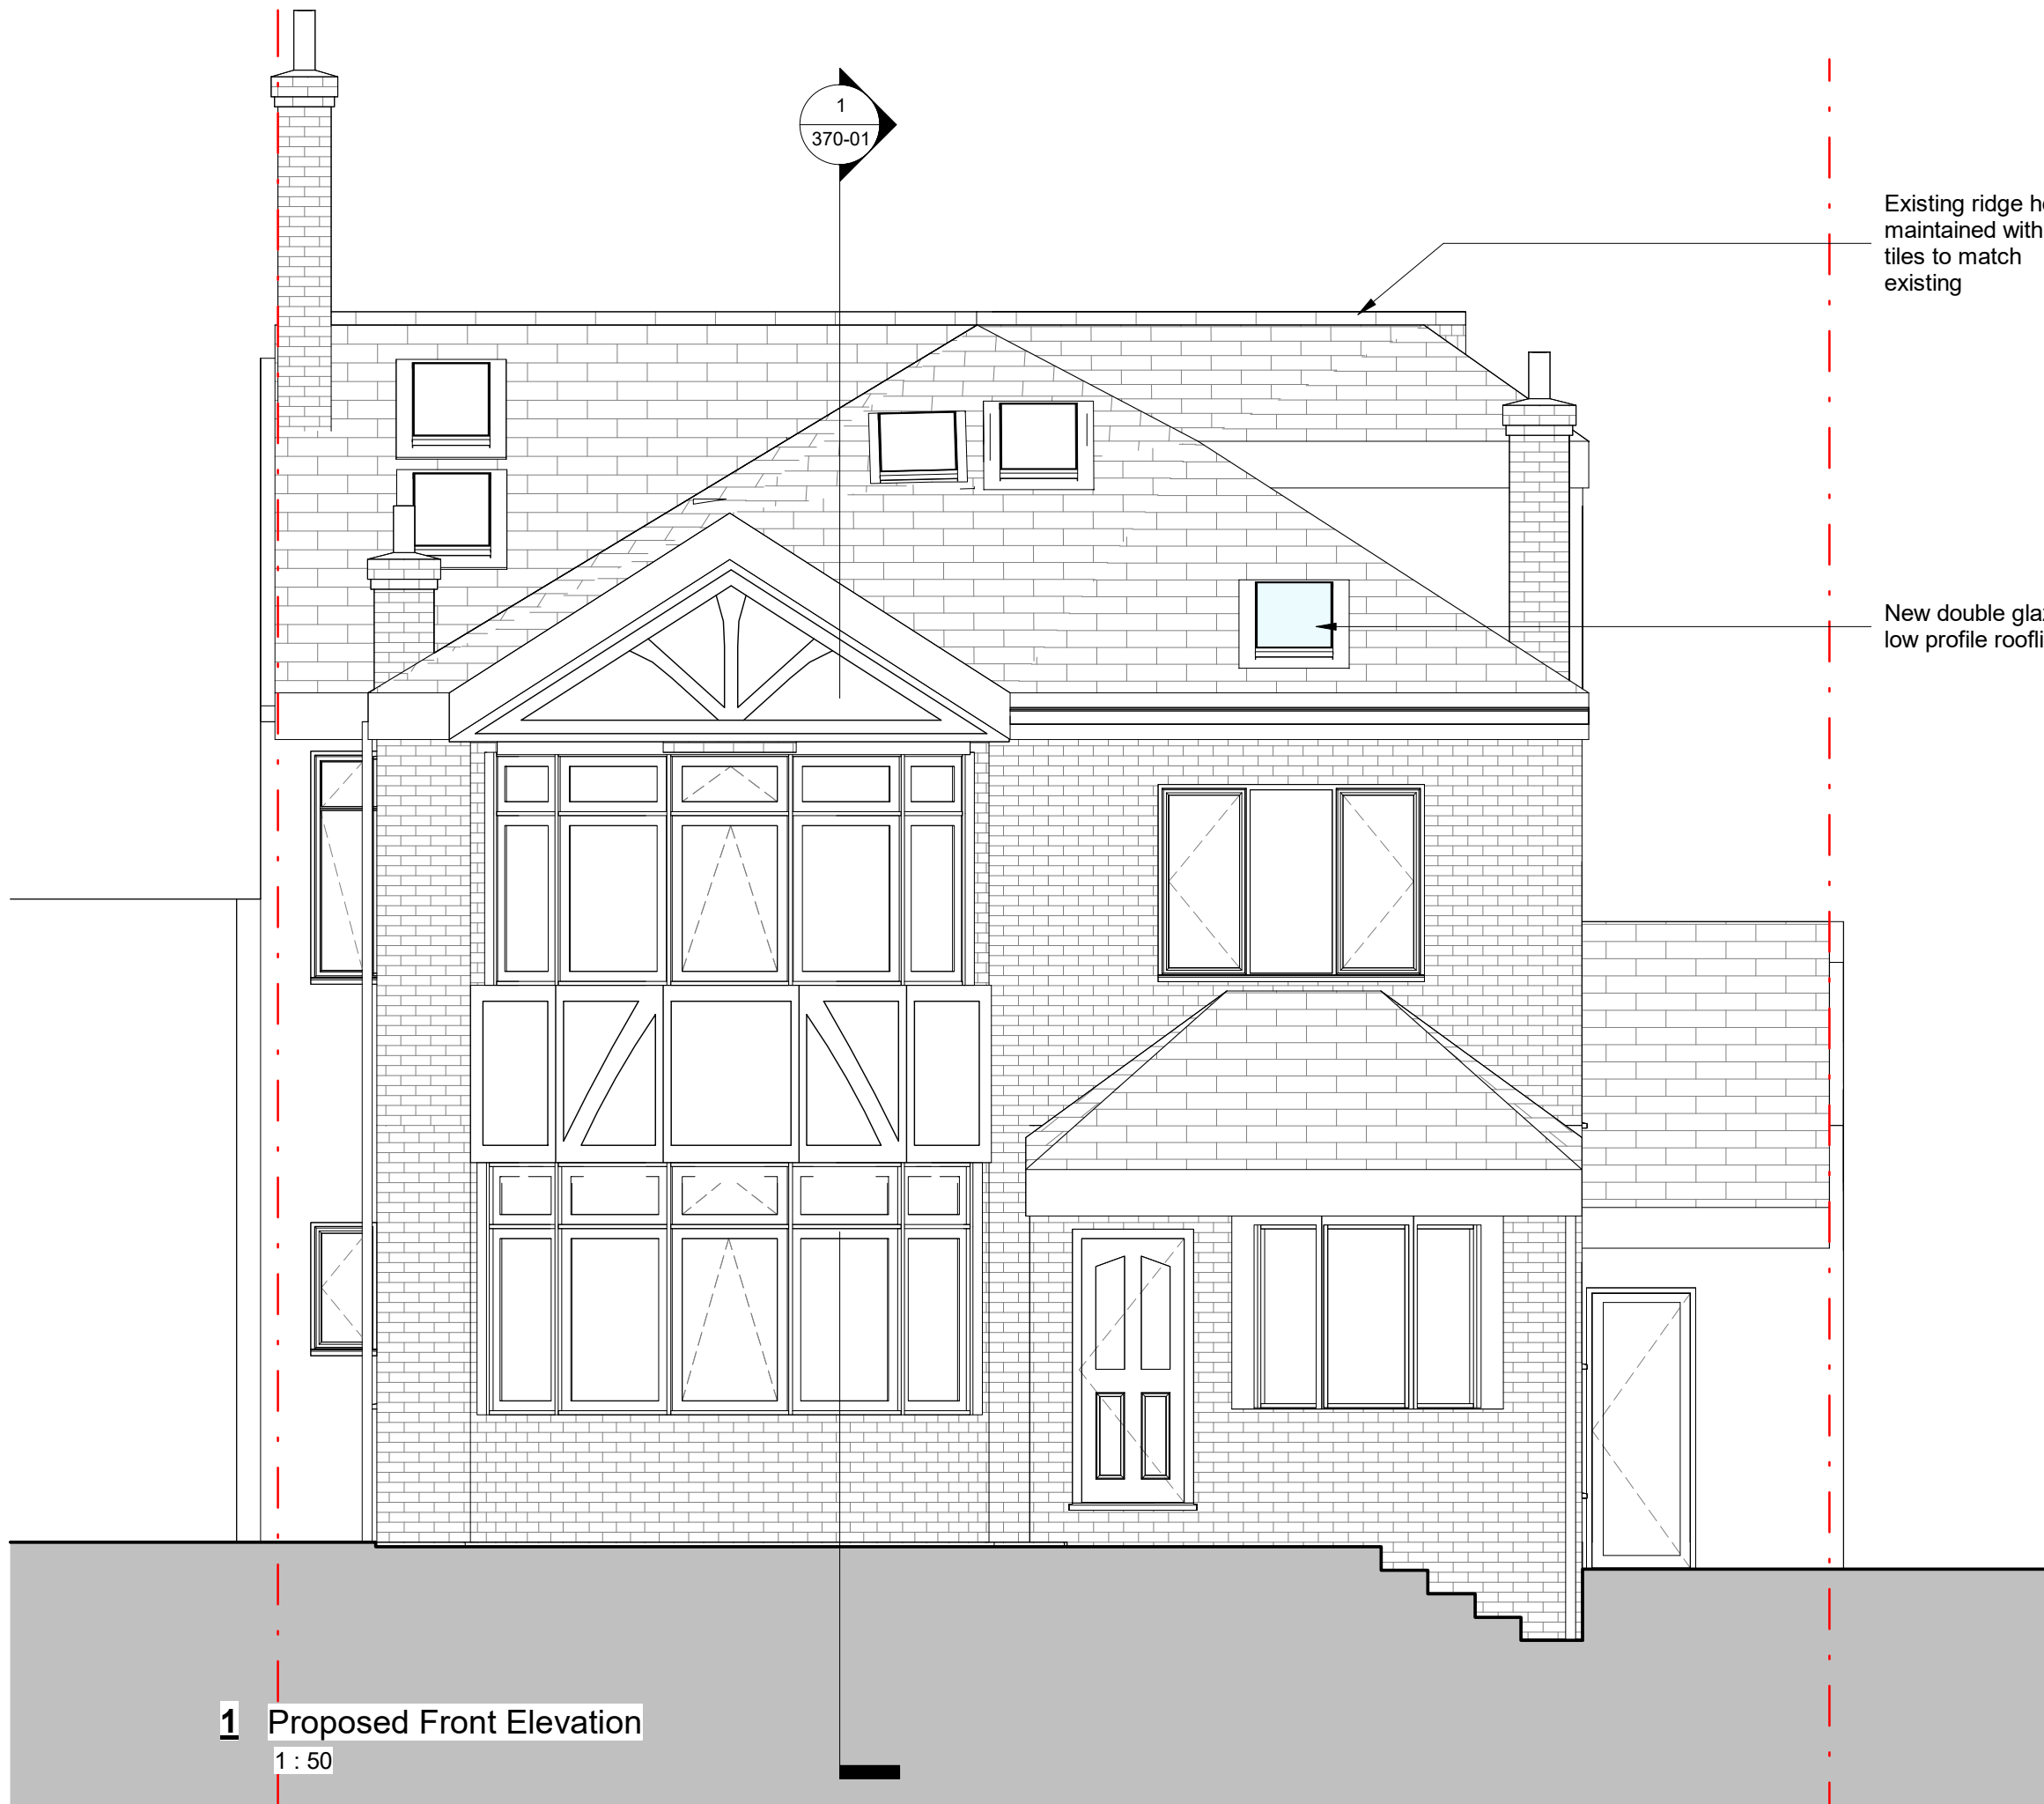

0 1 2 3 5m
Scale bar 1:100 @ A3

0 1 2 3m
Scale bar 1:50

02	Planning Issue	08.12.23	JBro
01	First Issue	26.09.23	JBro
No.	Revision / Issue	Date Drawn	

Planning

Mr C Hajipapas and Mrs G Hajipapas
69 Grove Ave, London N10 2AL

69 Grove Avenue

Proposed Elevations

north
native

Drawing No.	360-01
Project No.	23-11
Scale @ A1	1:50
Drawn	JBro
Date	26.09.23

native north architects
Unit 12a, 5 Durham Yard
Teesdale Street
London, E2 6QF

+44(0)20 3488 1312
justin@nativenorth.co
www.nativenorth.co