




This drawing / document is intended for planning purposes, do not use this as Construction information unless it is issued for Construction.
All dimensions, setting out and levels must be checked on site.
Report any discrepancies to the architect immediately.
This drawing is copyright by Native North Ltd.

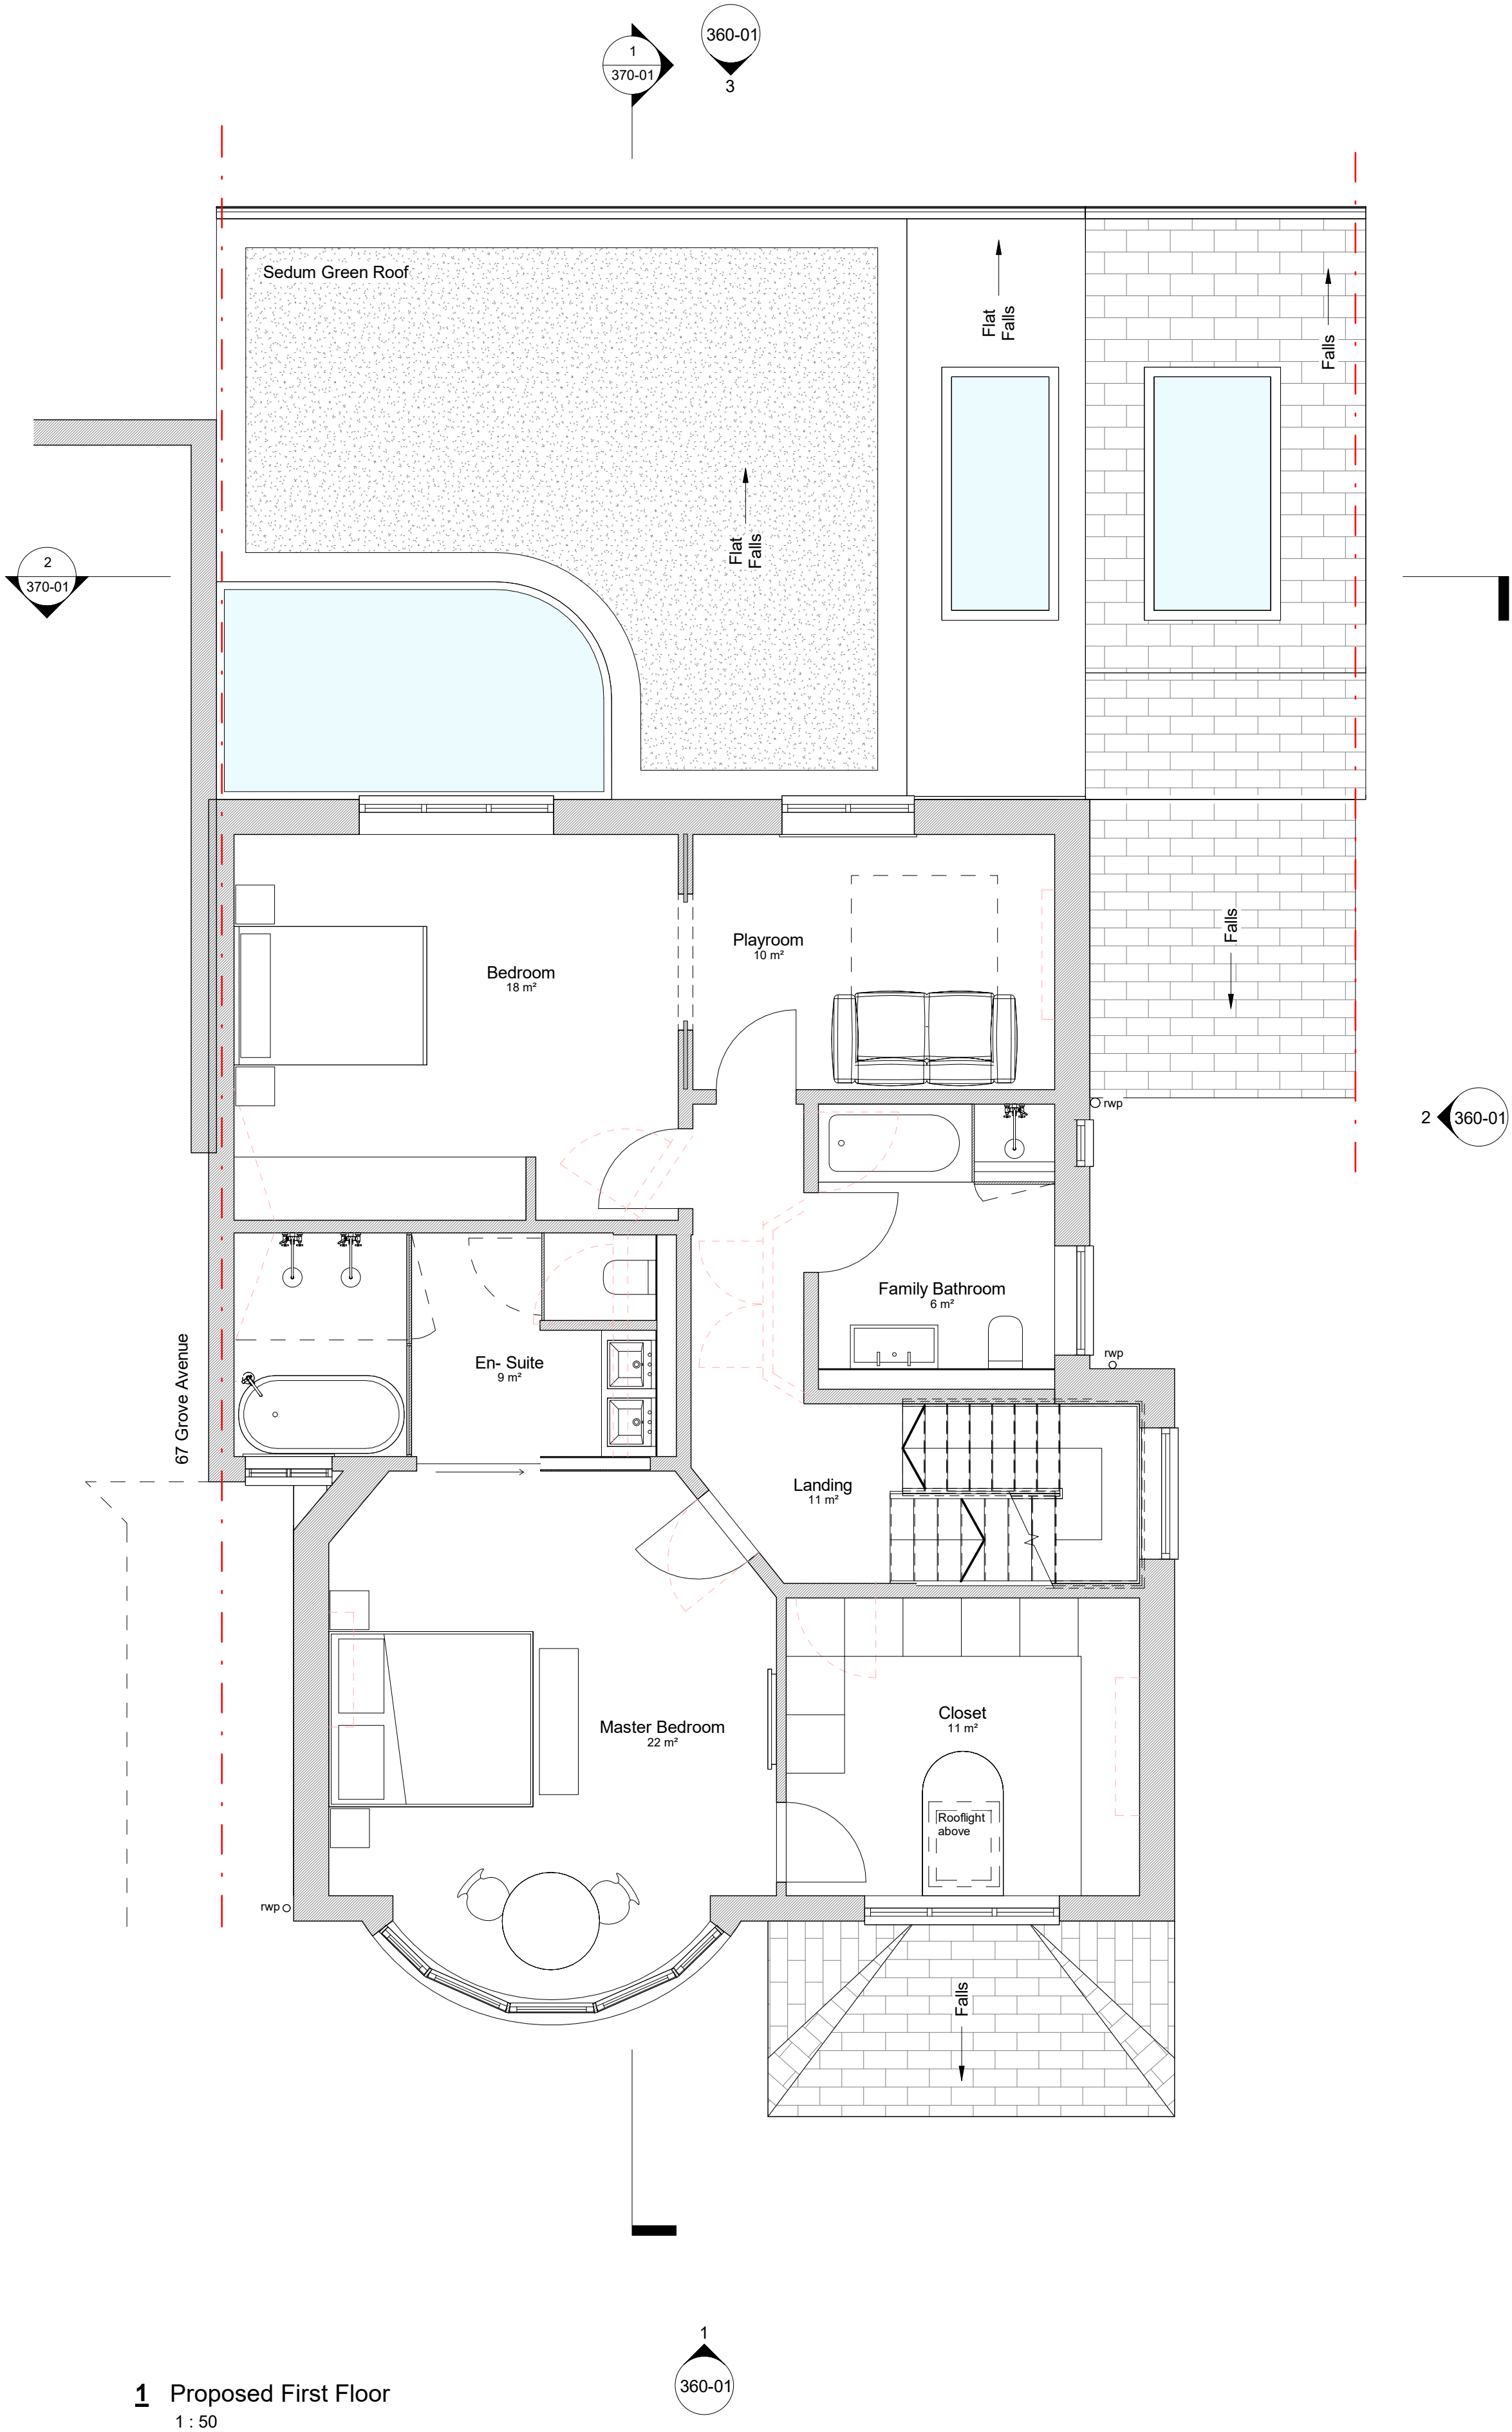

1 Proposed First Floor
1 : 50

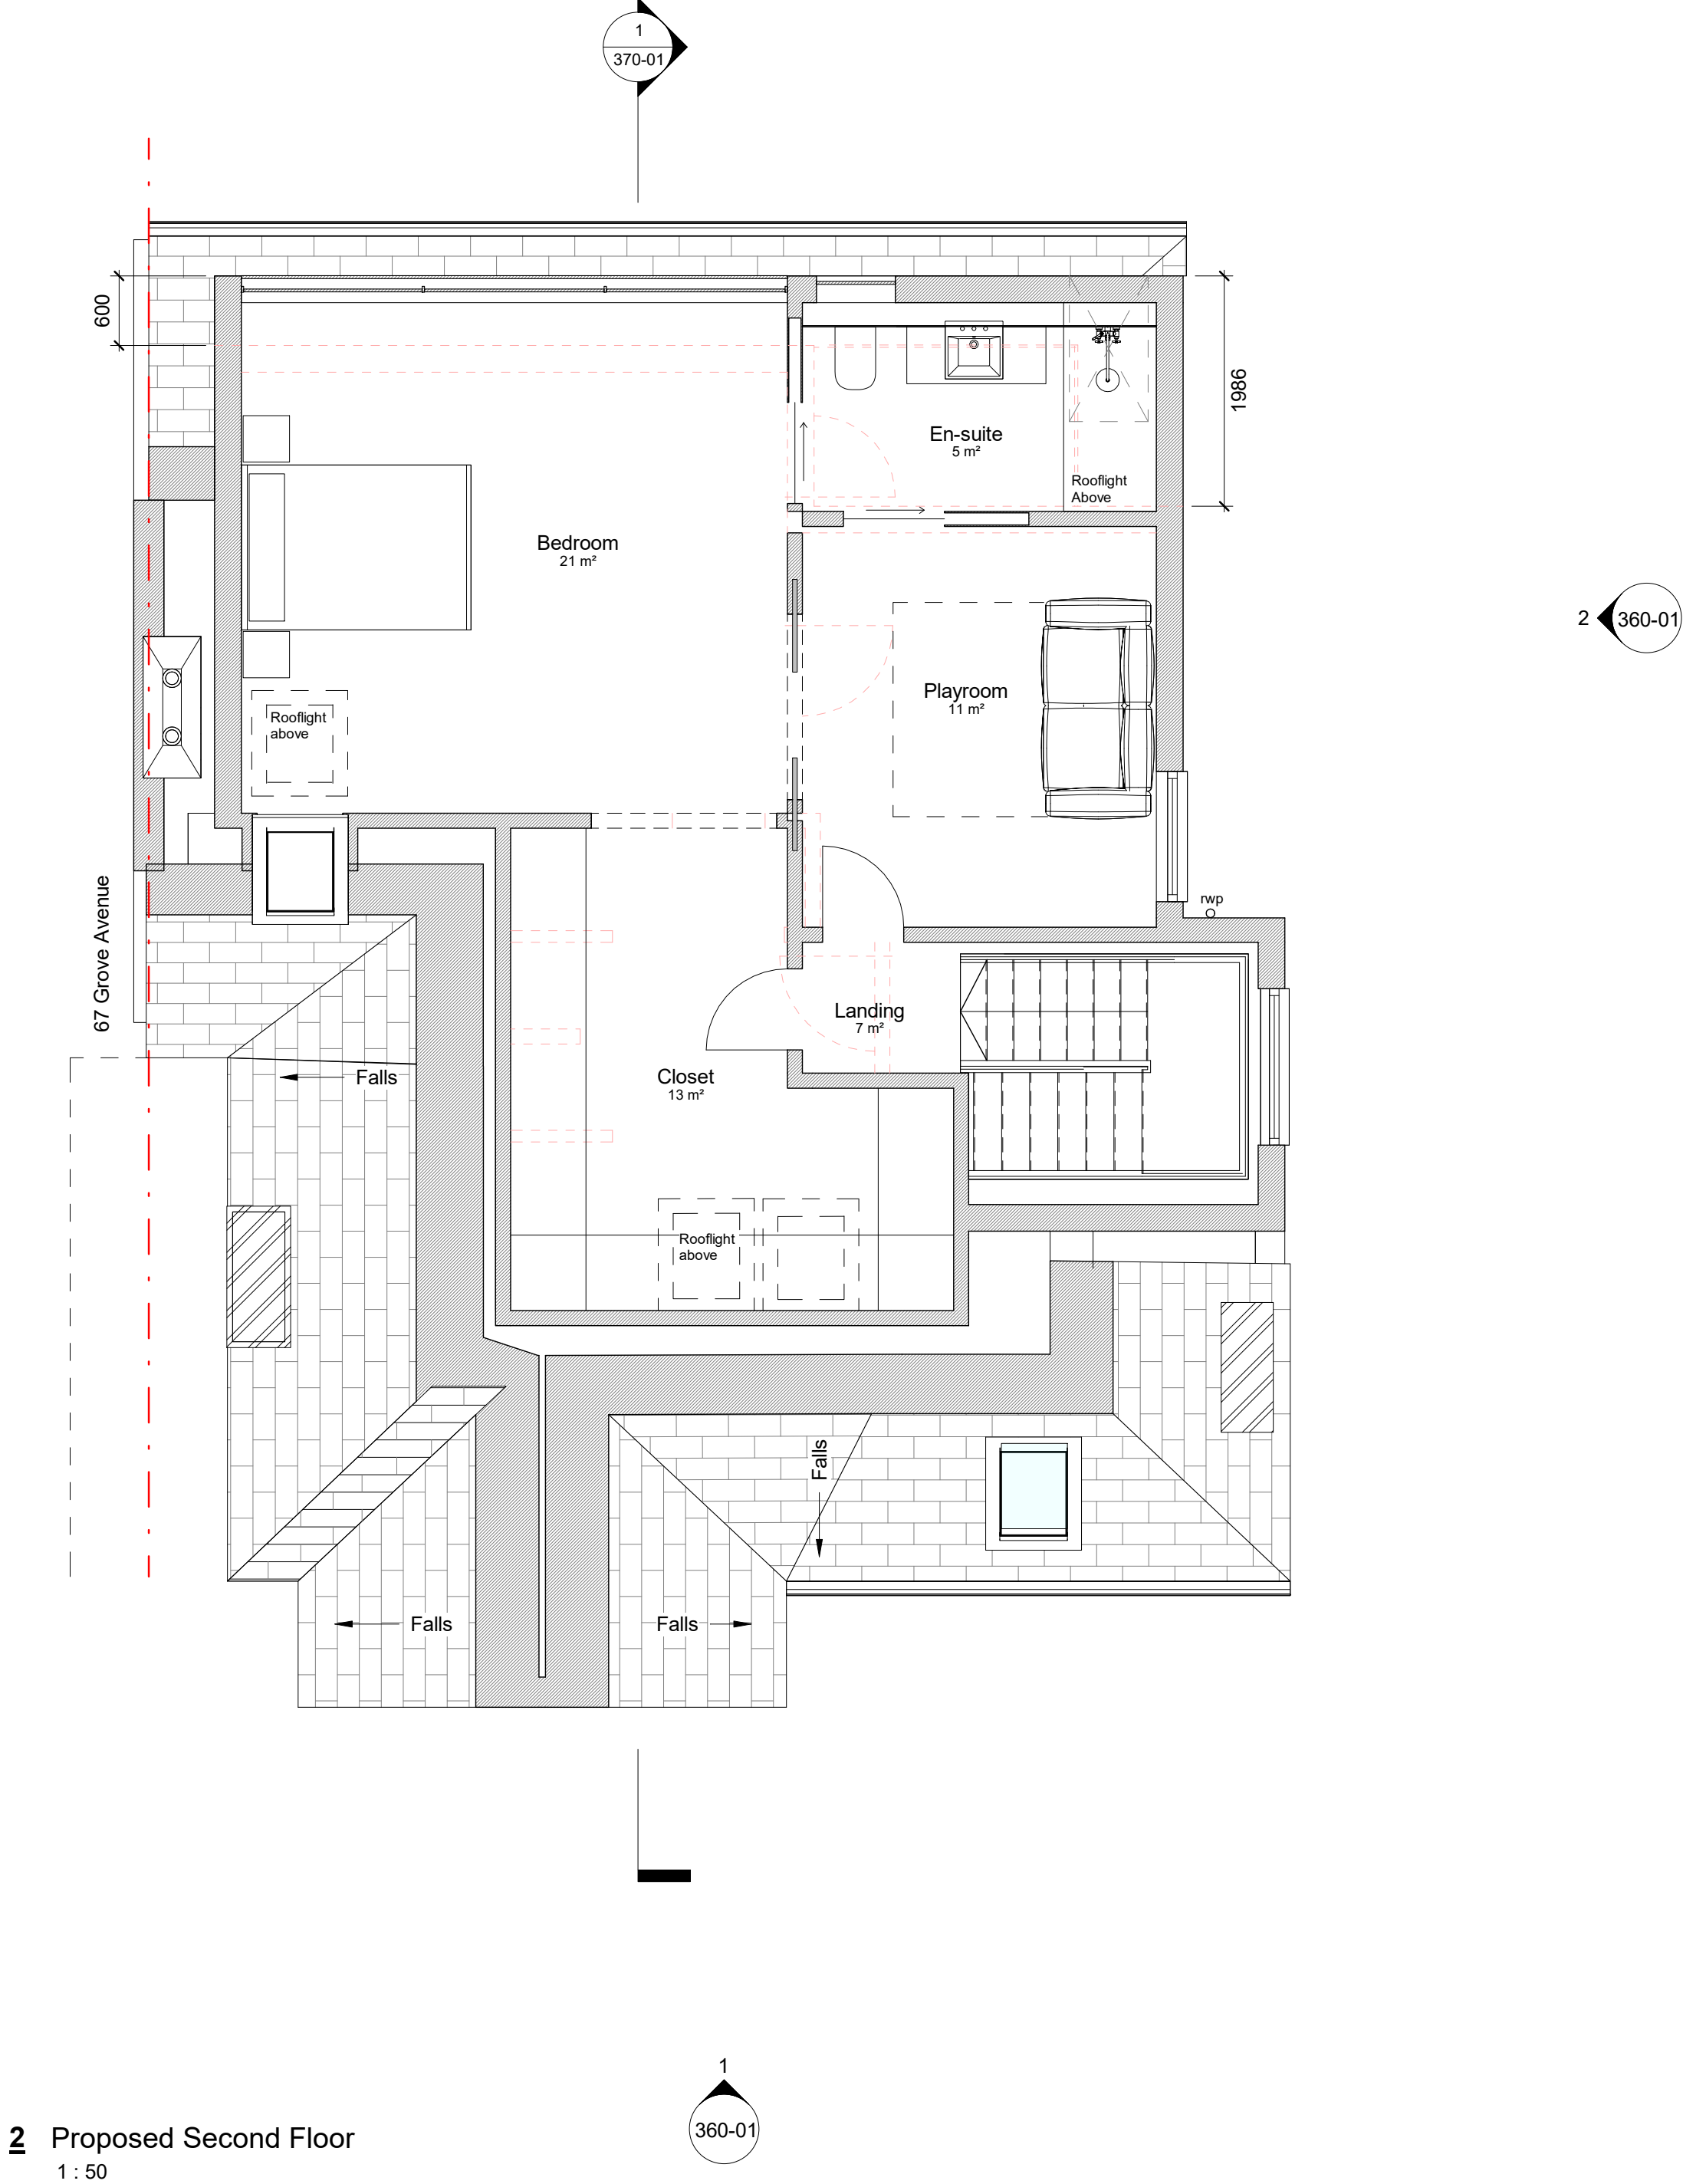

2 Proposed Second Floor
1 : 50

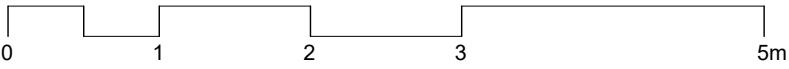

Scale bar 1:100 @ A3



Scale bar 1:50

02	Planning Issue	08.12.23	JBro
01	First Issue	20.09.23	JBro
No.	Revision / Issue	Date	Drawn

Planning

Mr C Hajipapas and Mrs G Hajipapas
69 Grove Ave, London N10 2AL

69 Grove Avenue

Proposed GA Plans 2 of 2

native north

Drawing No.	300-02	native north architects Unit 12a, 5 Durham Yard Teesdale Street London, E2 6QF
Project No.	23-11	
Scale @ A1	1 : 50	
Drawn	JBro	+44(0)20 3488 1312 justin@nativenorth.co www.nativenorth.co
Date	12.09.23	