




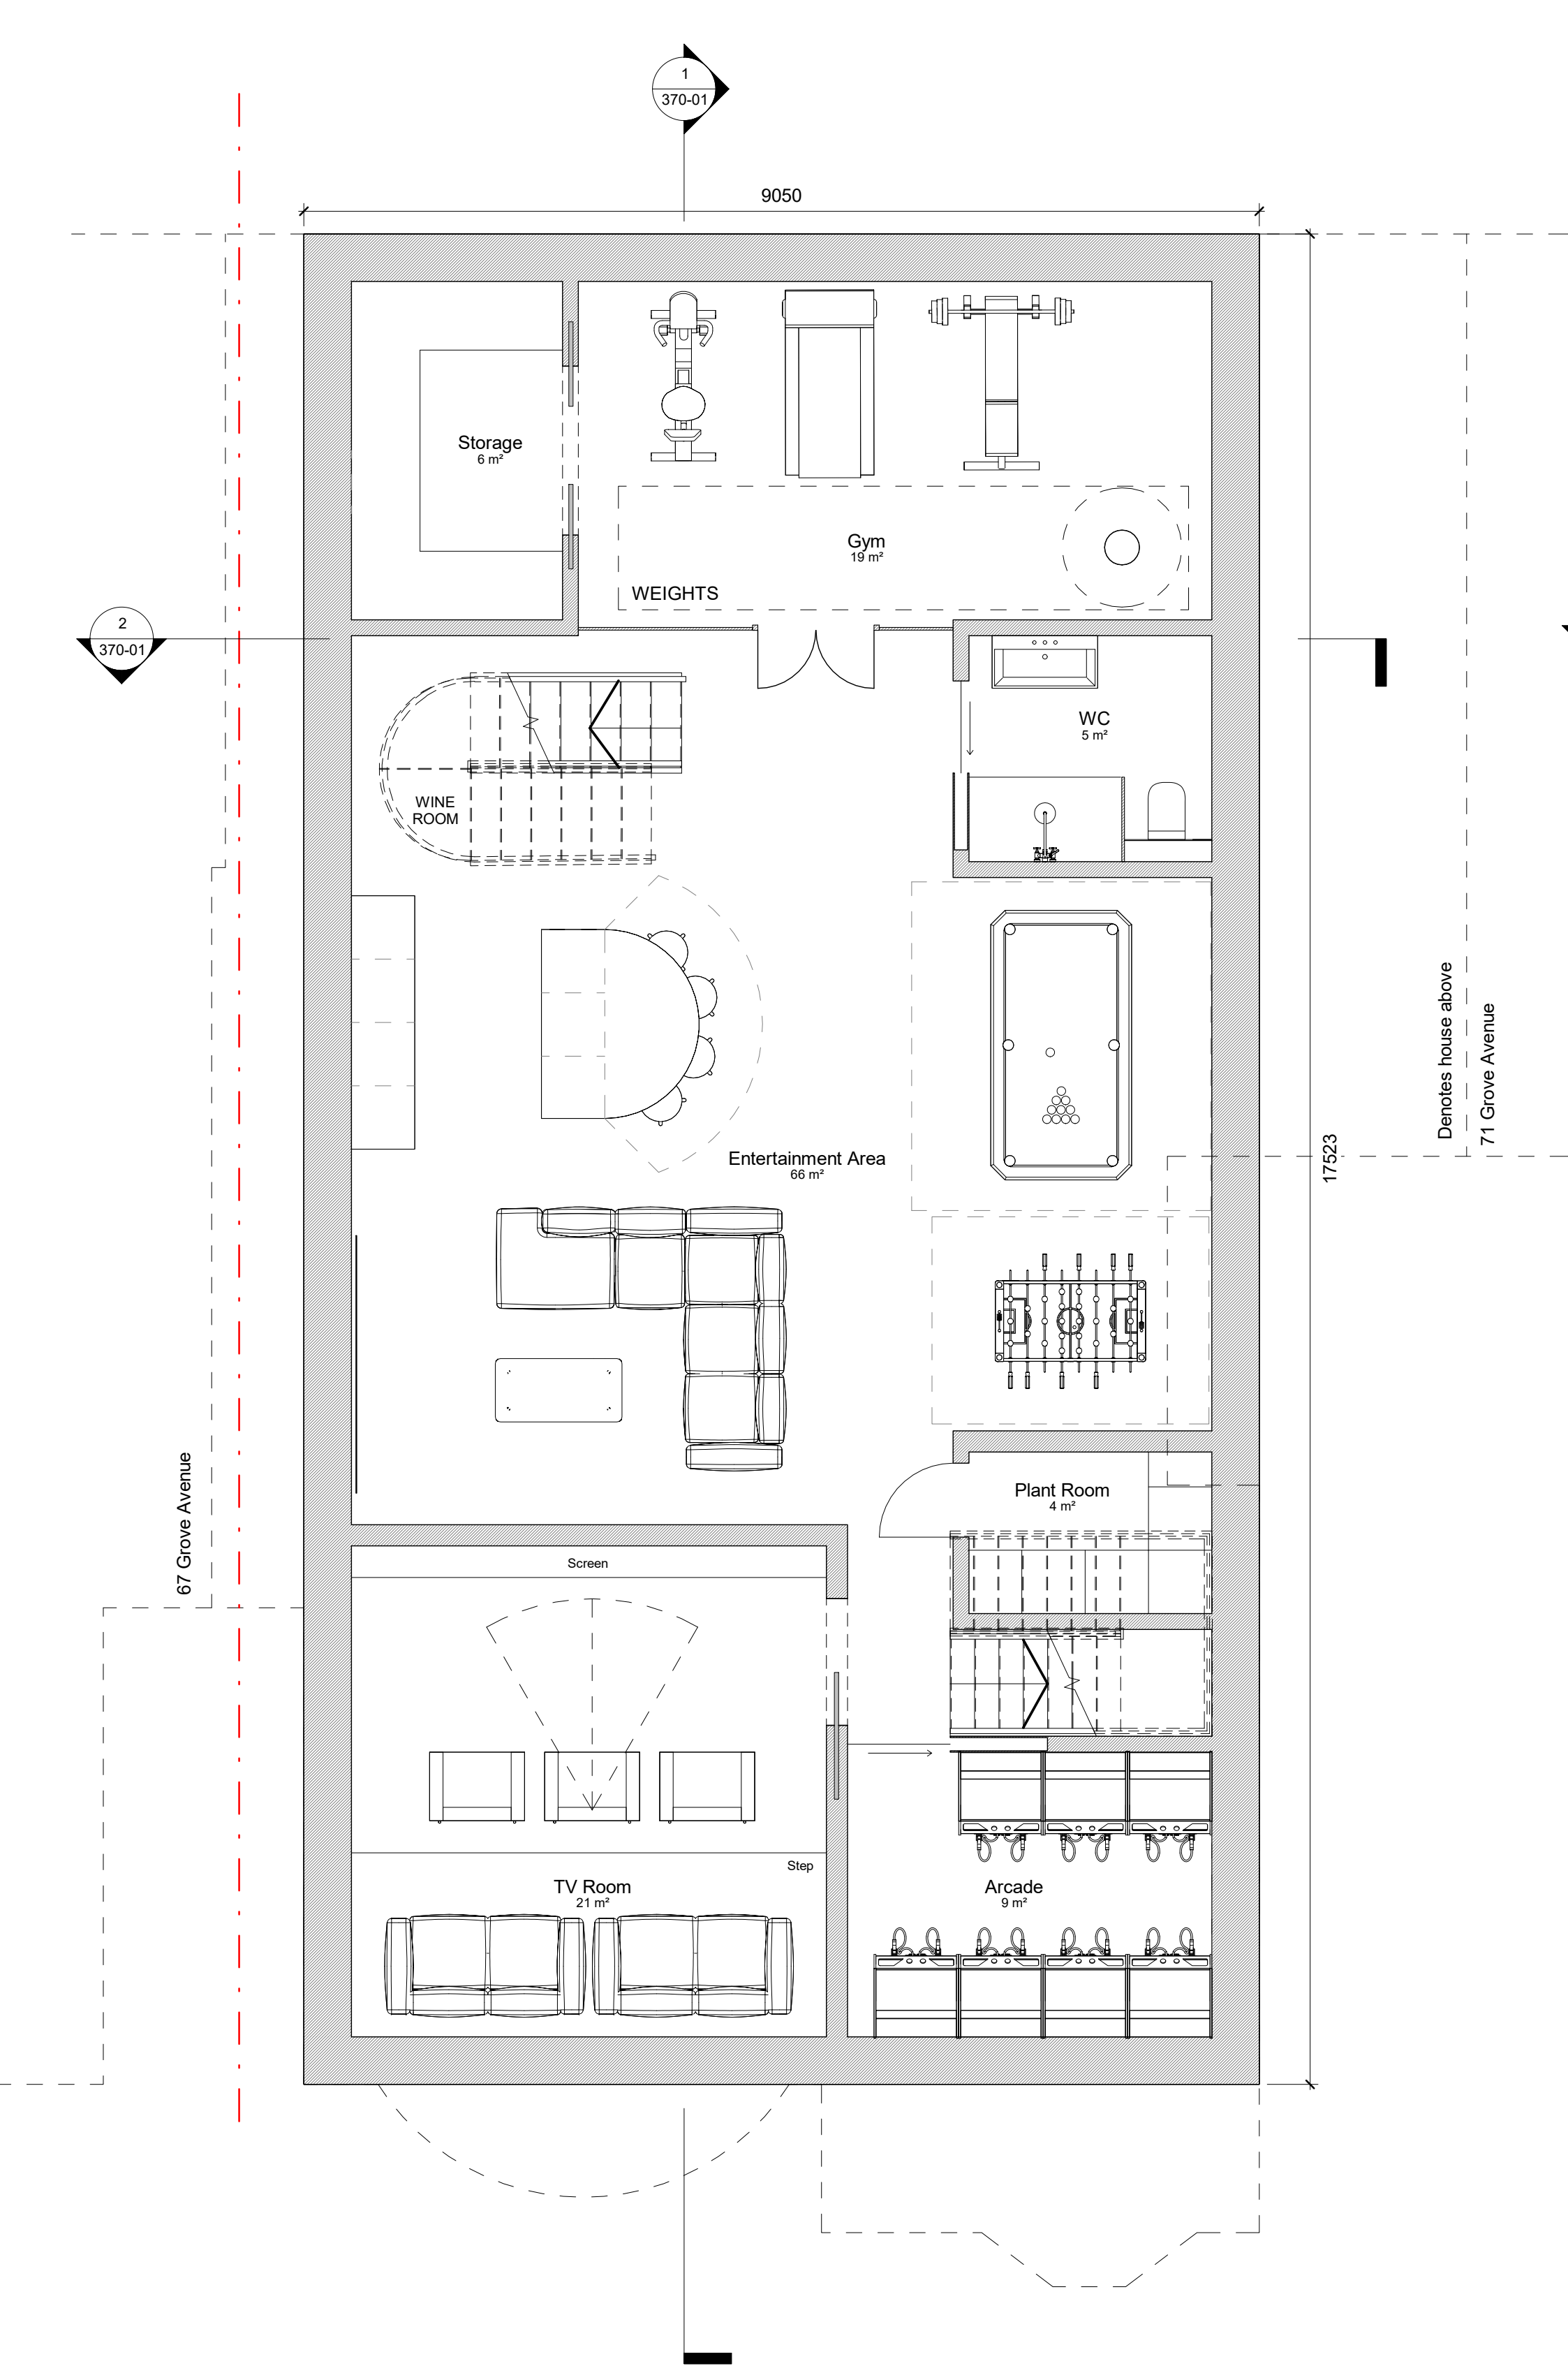

1 Proposed Basement
1 : 50

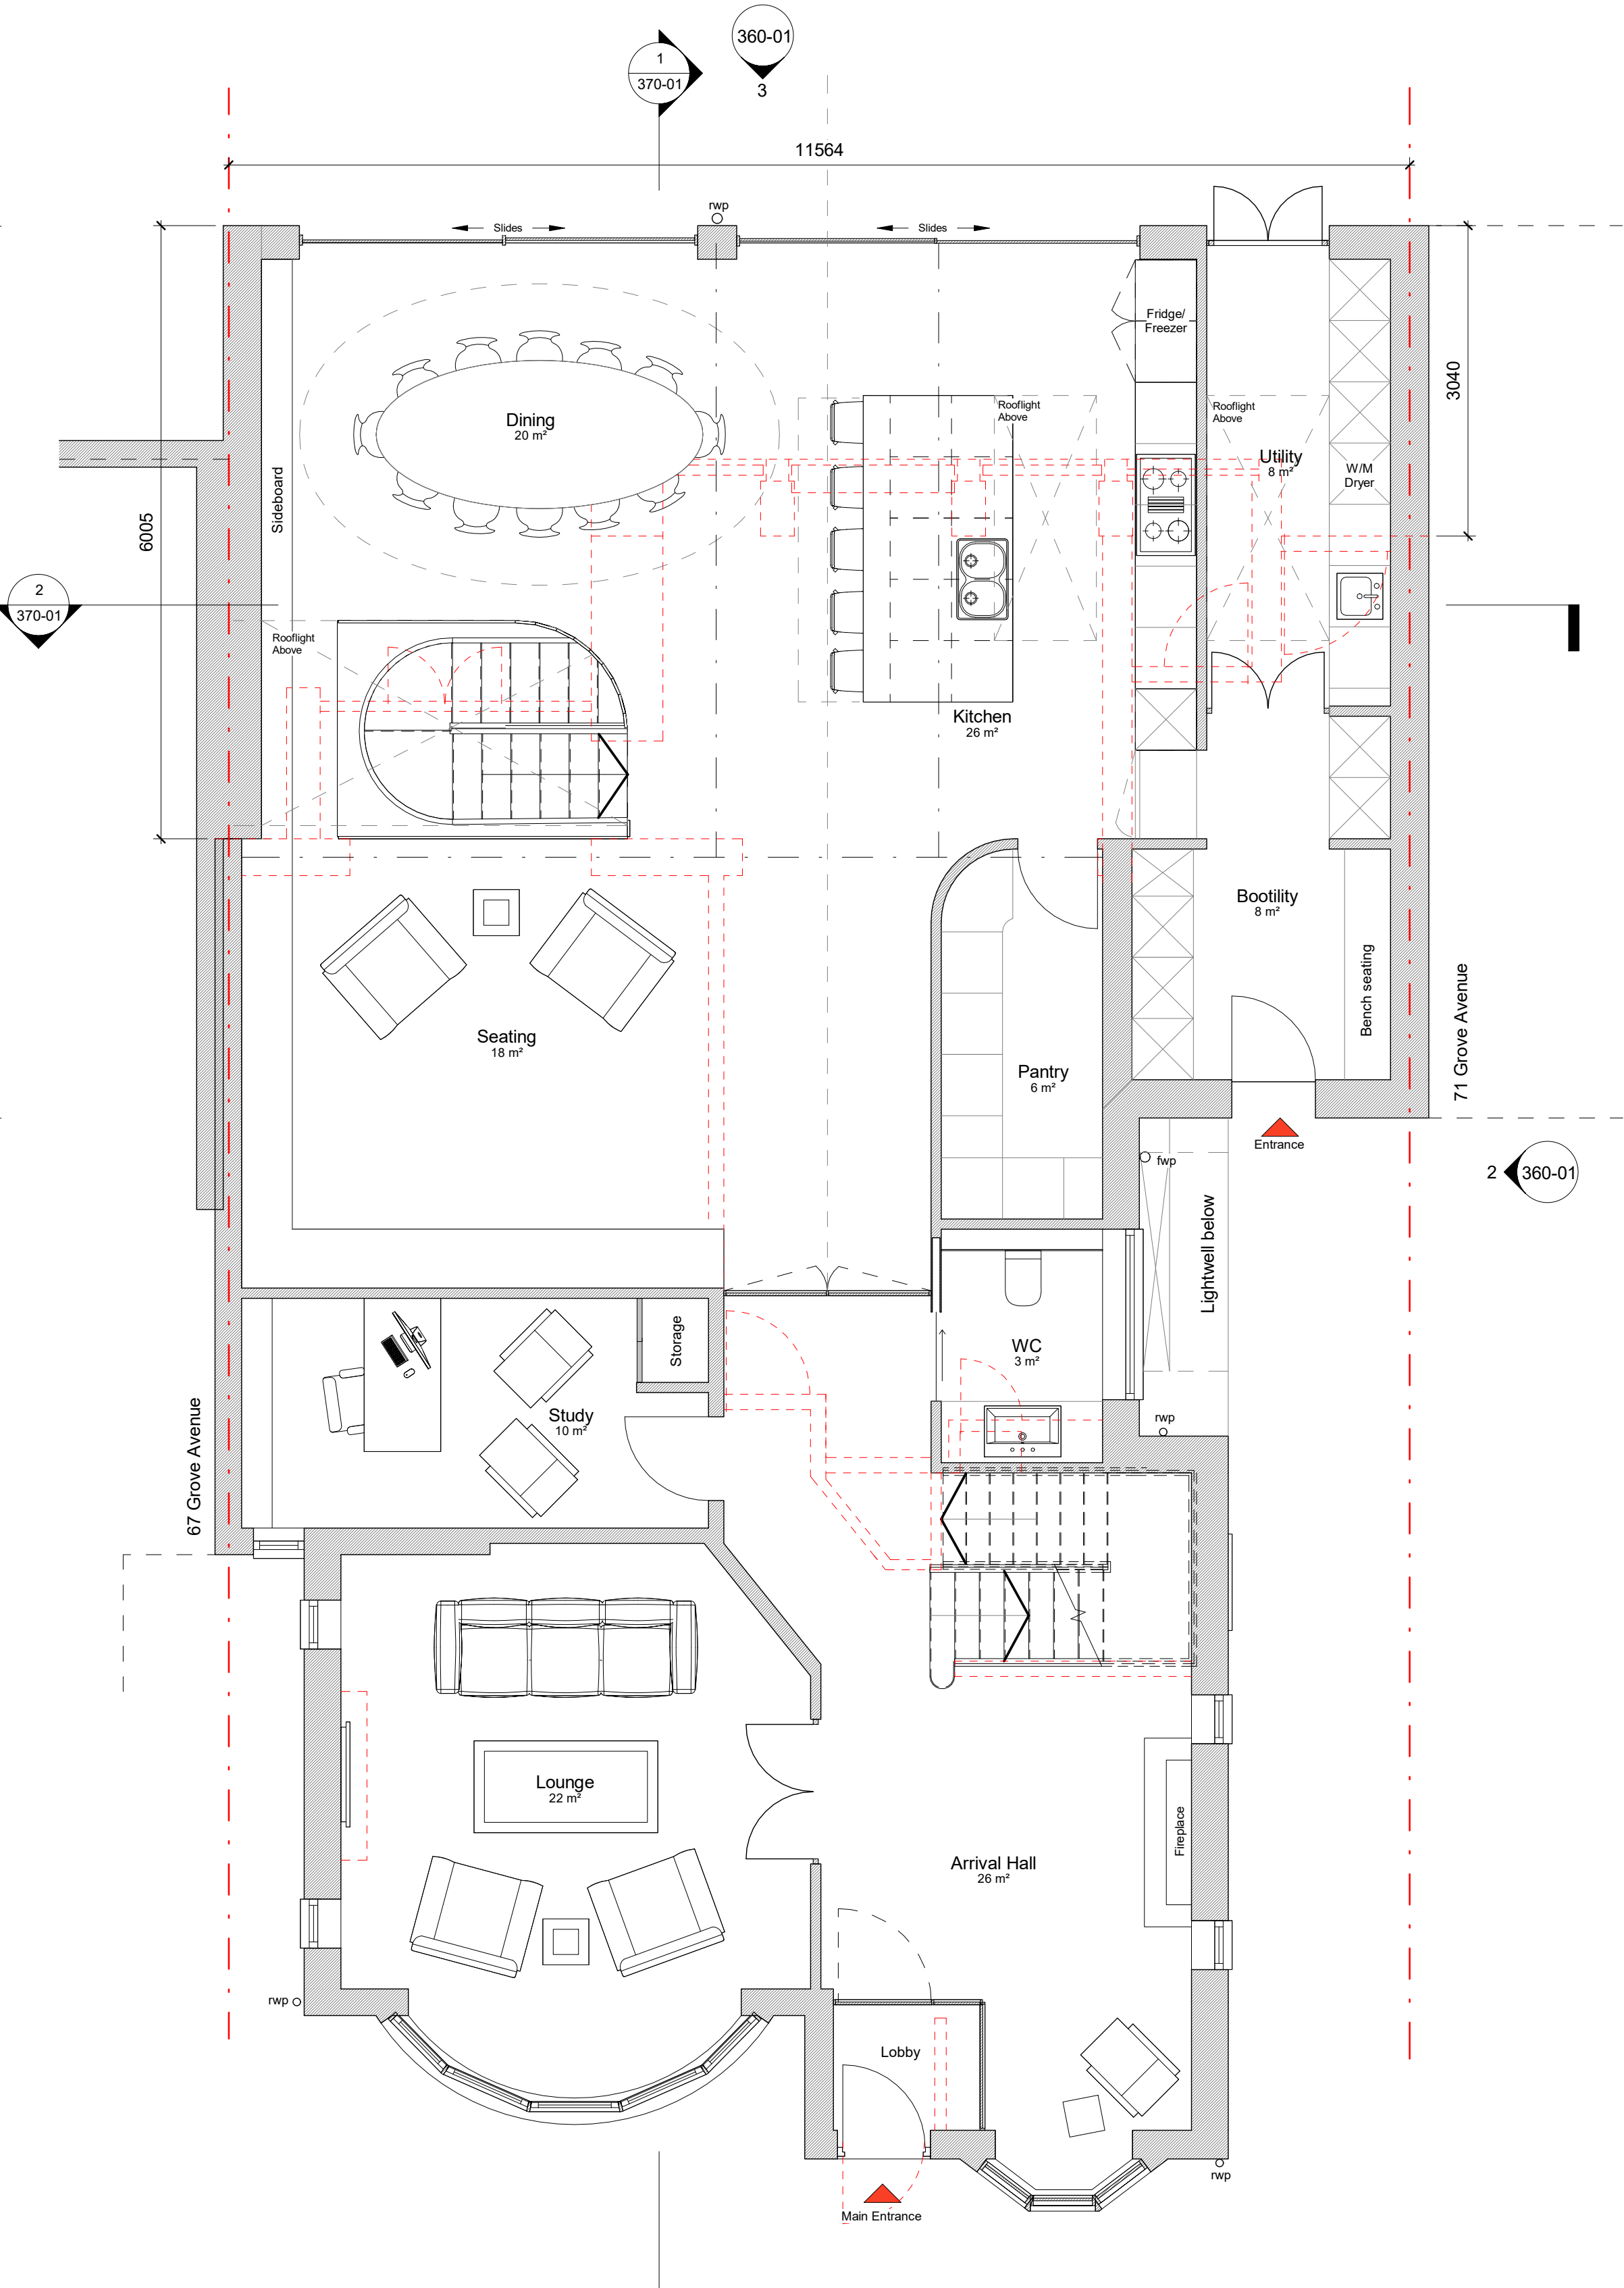

2 Proposed Ground Floor
1 : 50

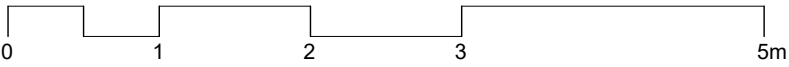

Scale bar 1:100 @ A3



Scale bar 1:50

02	Planning Issue	08.12.23	JBro
01	First Issue	20.09.23	JBro
No.	Revision / Issue	Date Drawn	

Planning

Mr C Hajipapas and Mrs G Hajipapas
69 Grove Ave, London N10 2AL

69 Grove Avenue

Proposed GA Plans 1 of 2

native north

Drawing No.	300-01	native north architects Unit 12a, 5 Durham Yard Teesdale Street London, E2 6QF +44(0)20 3488 1312 justin@nativenorth.co www.nativenorth.co
Project No.	23-11	
Scale @ A1	1 : 50	
Drawn	JBro	
Date	12.09.23	