


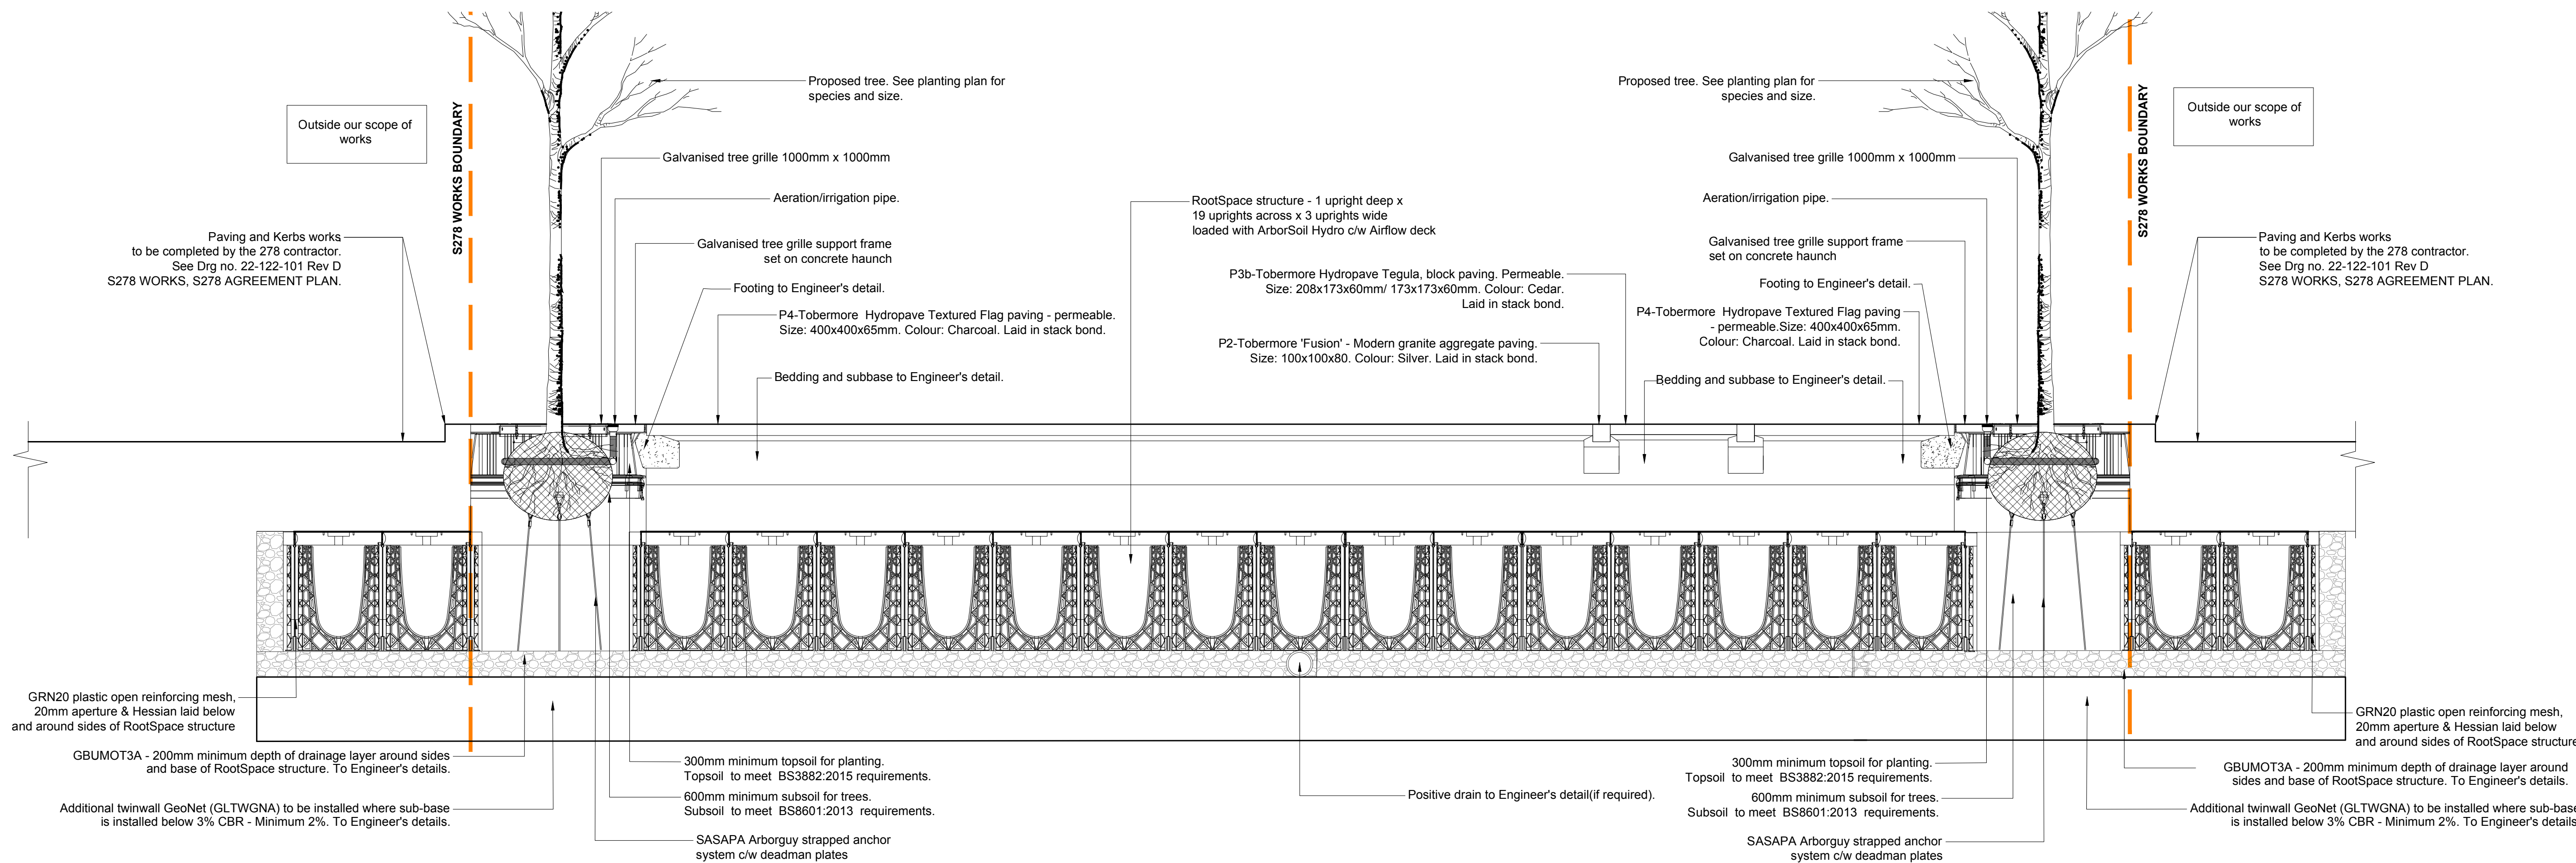


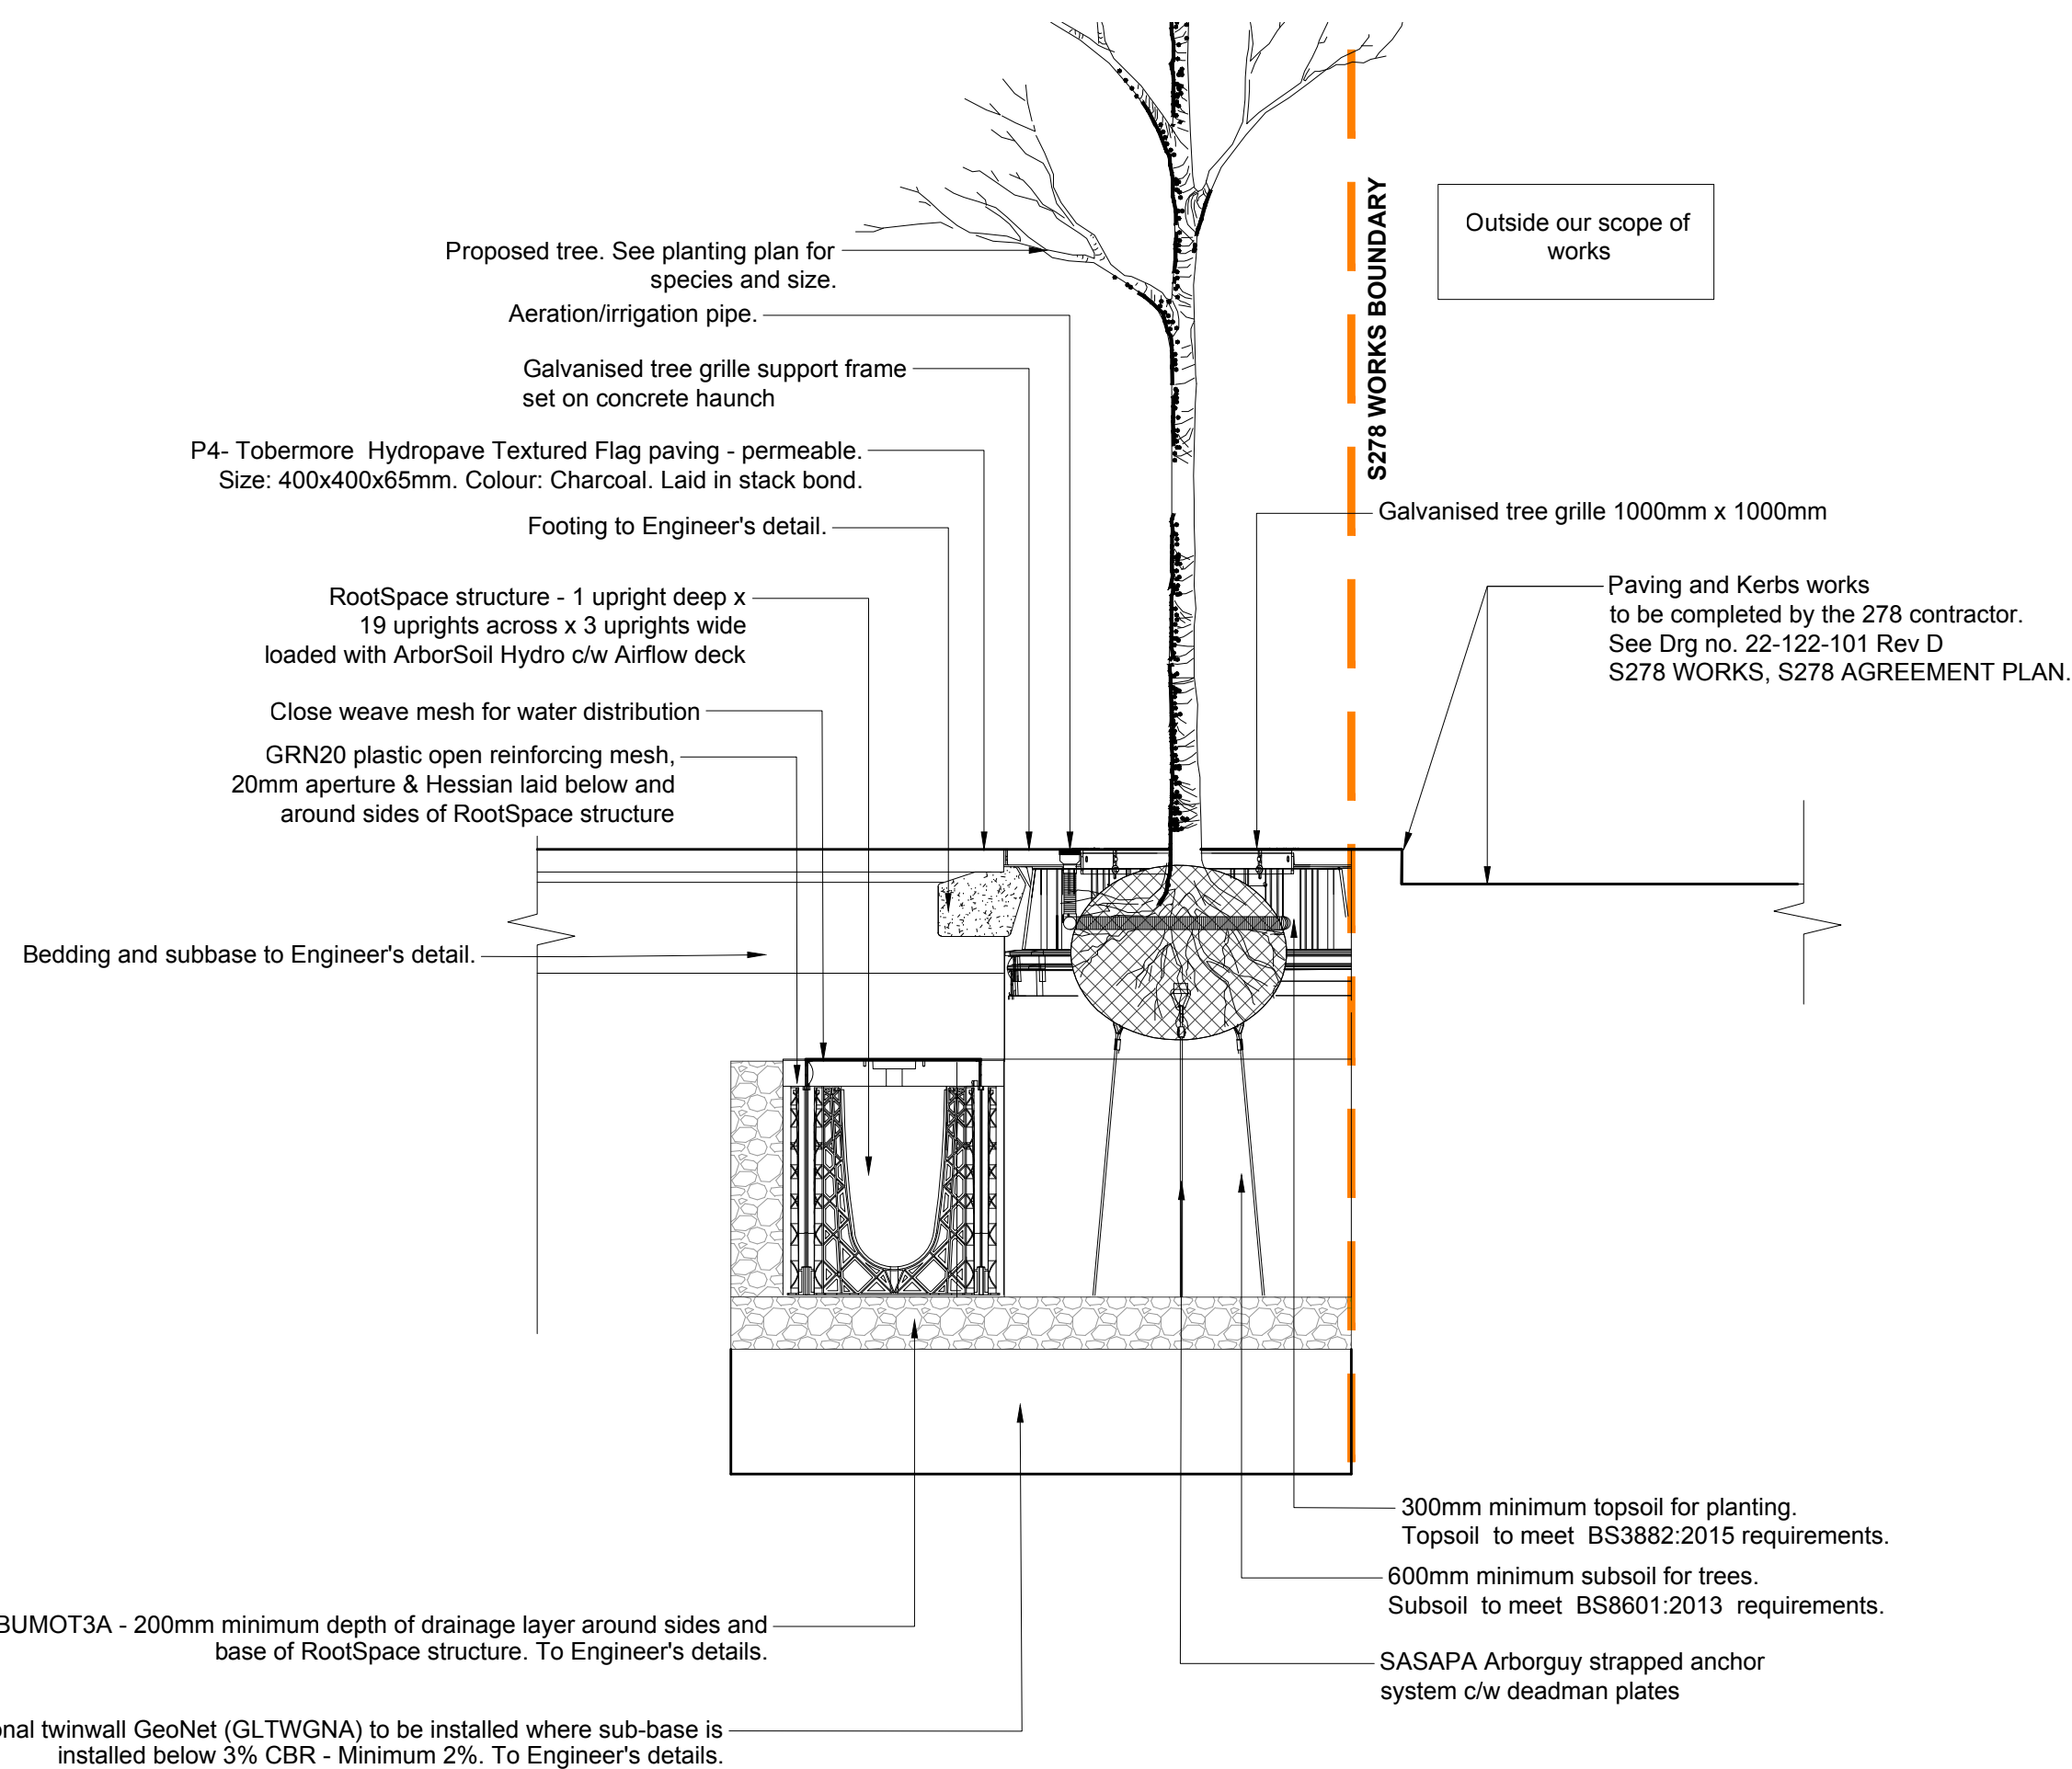

01
L0834D14
Section
Scale 1:20@A1

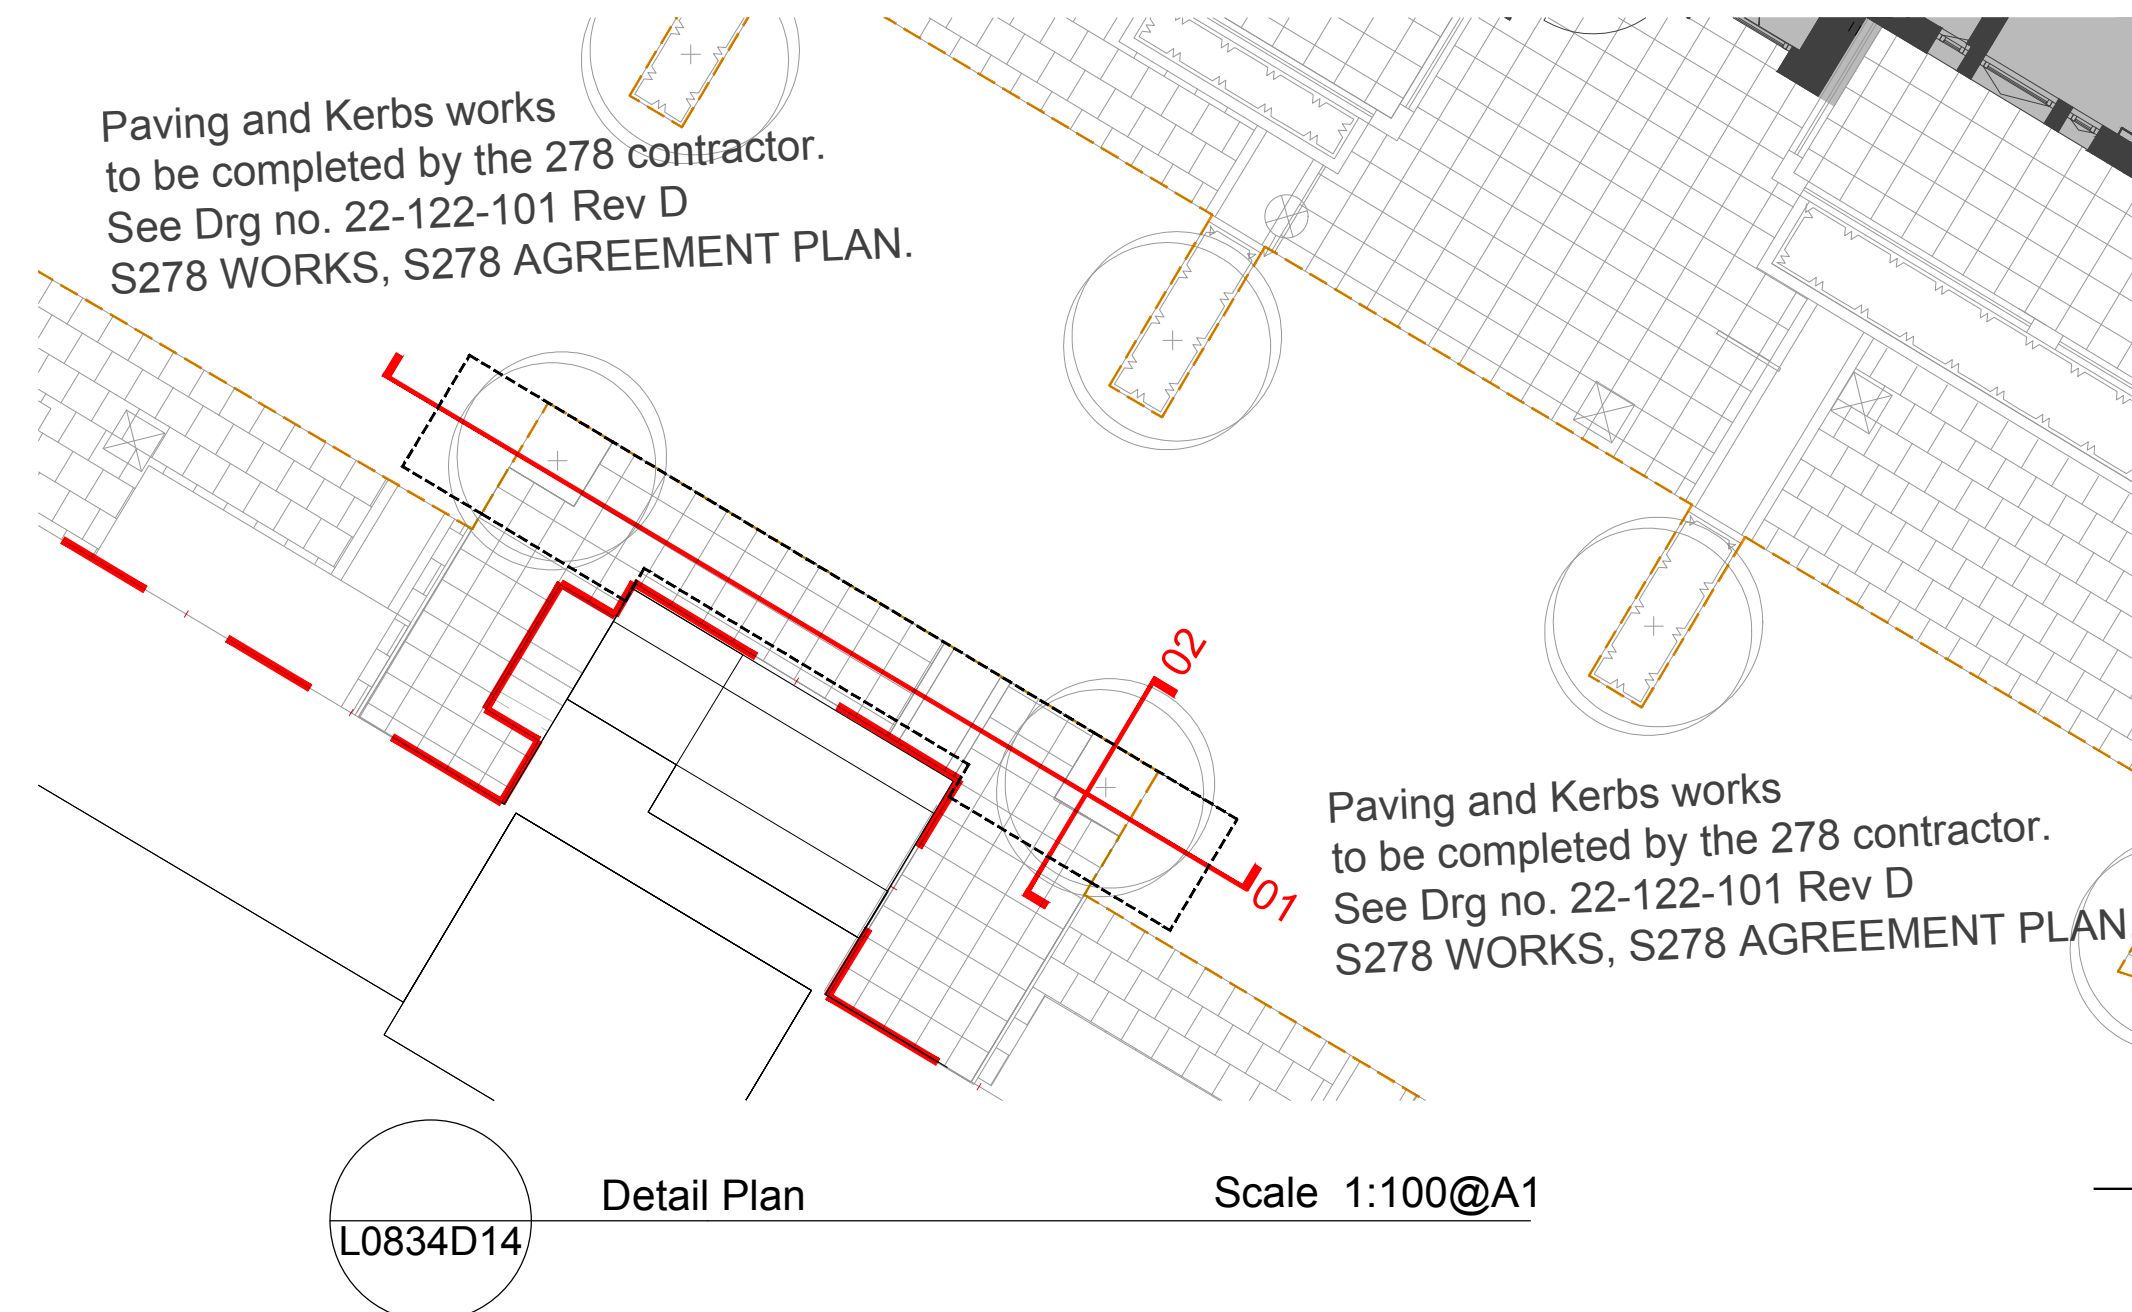

02
L0834D14
Section
Scale 1:20@A1

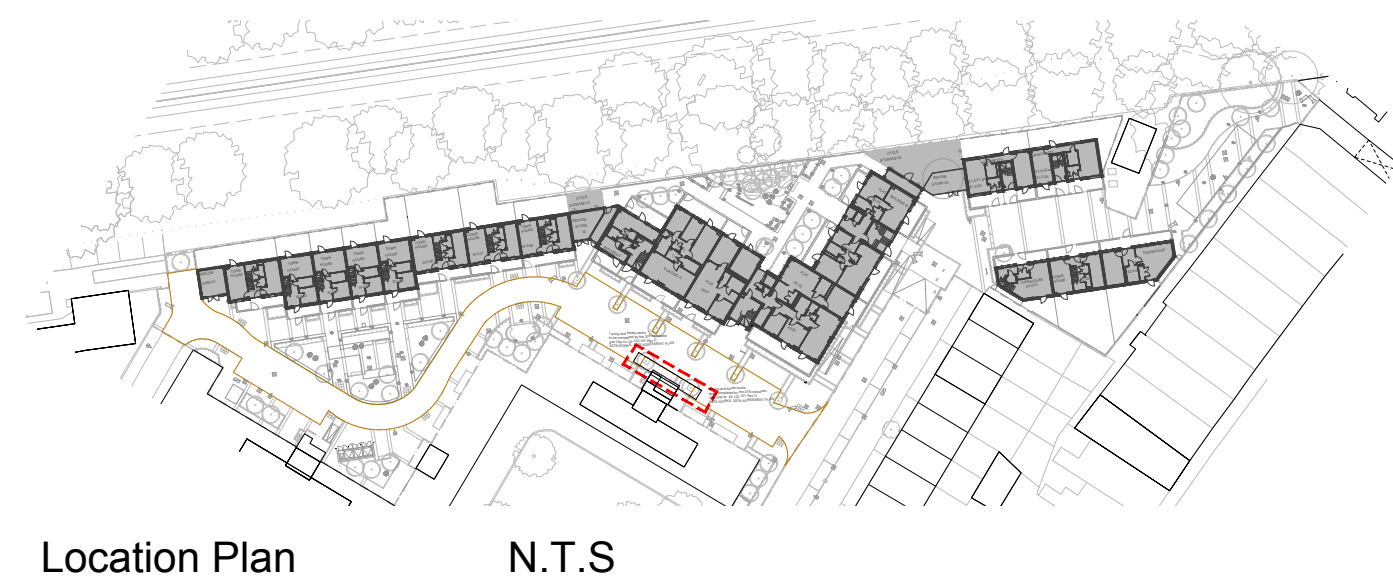

- NOTES:
1. This drawing is to be read in conjunction with all relevant contract documentation from the design team, with any conflicting information to be brought to the attention of Davis Landscape Ltd in writing before commencing on site.
 2. The contractor is to check and verify all levels and dimensions before construction. Any discrepancies are to be brought to the attention of Davis Landscape Ltd in writing before commencing on site.
 3. All dimensions in mm, unless otherwise stated.
 4. Do not scale from this drawing.
 5. All sub base and concrete specification, fixings, brackets & the like to Engineers' details & specification.
 6. We are not liable for the detailed design of above ground drainage, ground drainage, sub-bases, foundations, retaining structures, fall from height barriers and building waterproofing details.
 7. All proprietary products shall be installed in accordance with manufacturers written instructions.
 8. Submit Shop drawings for Davis Landscape Ltd approval before constructing any bespoke landscape item.

FOR TENDER			
Rev	Description	Date	By
B	GA updated to team comments.	29/11/23	YW
A	Updated to changed GA	20/10/23	YW
Davis Landscape Architecture			
15 Iliffe Yard, London, SE17 3QA			
020 7277 1035			
mail@davisla.com I www.davisla.com			
Client			
Formation Design			
Job Title			
Remington Road			
Drawing Title			
Detail D14			
Scale : As Shown@A1			
Drawn : YW			
Date : 06/12/2022			
Checked : JD			
DLA No. : L0834D14			
Rev. : B			