




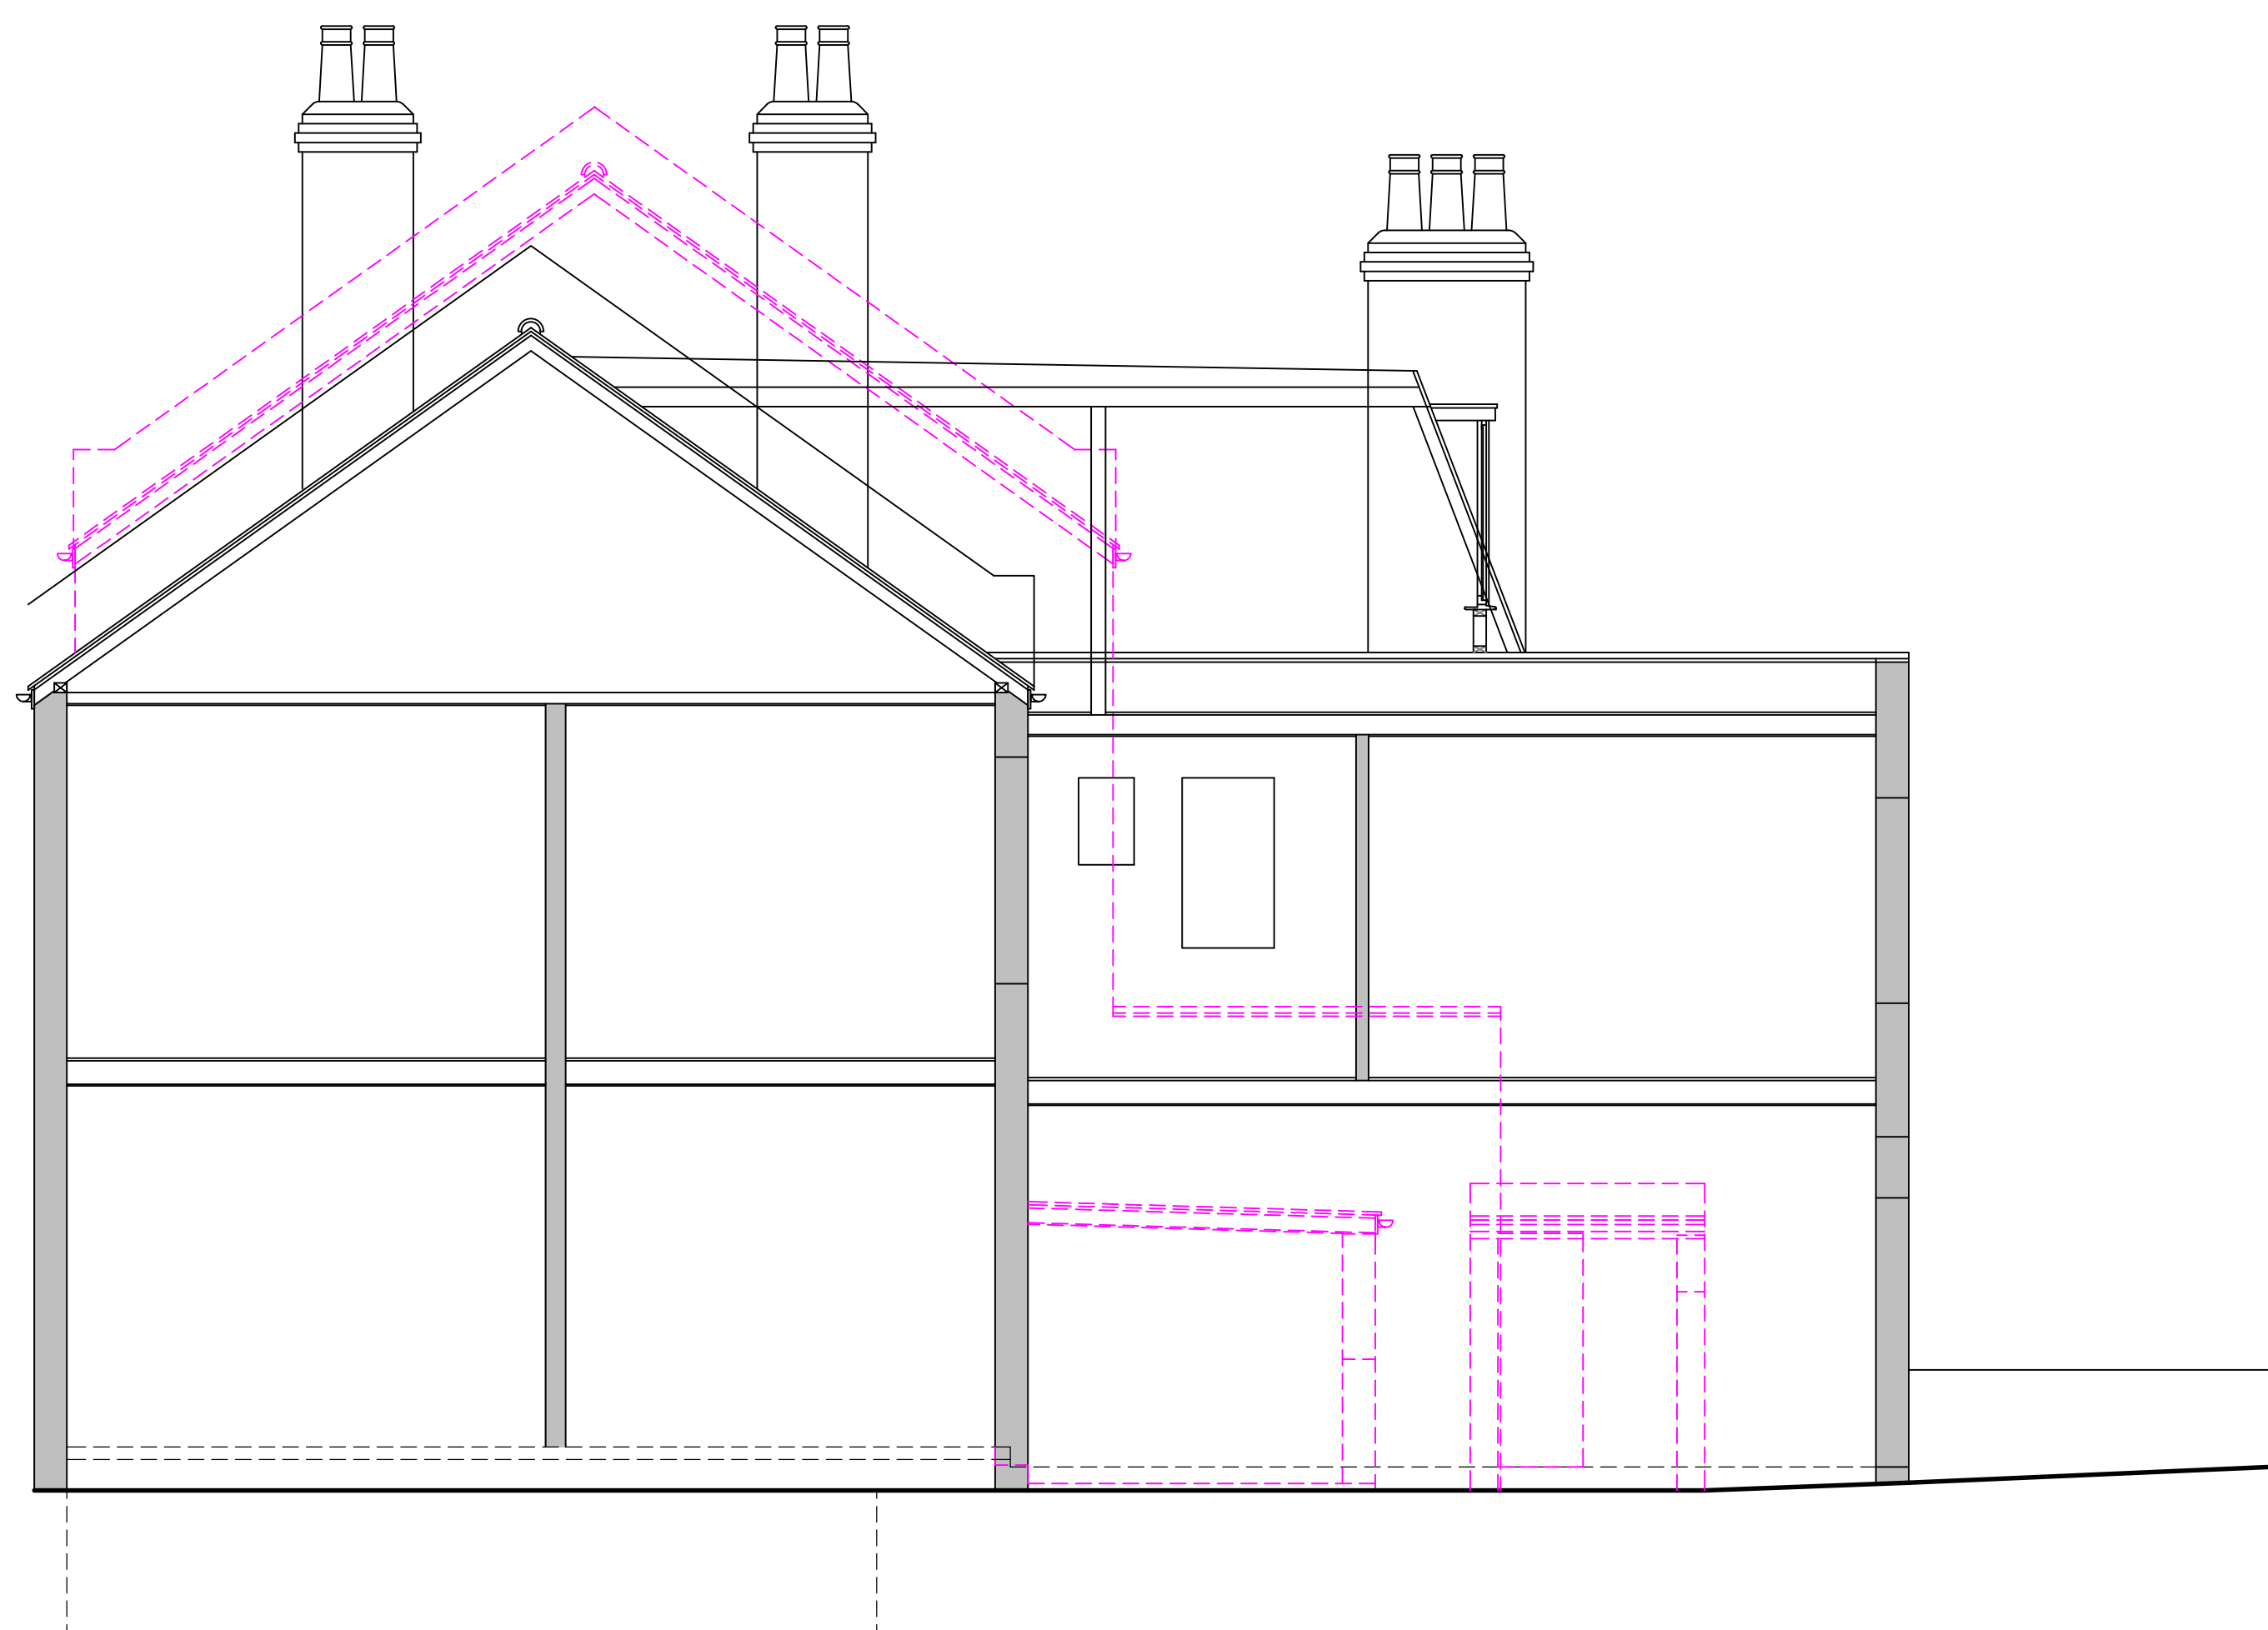


EXISTING SECTION 1:50

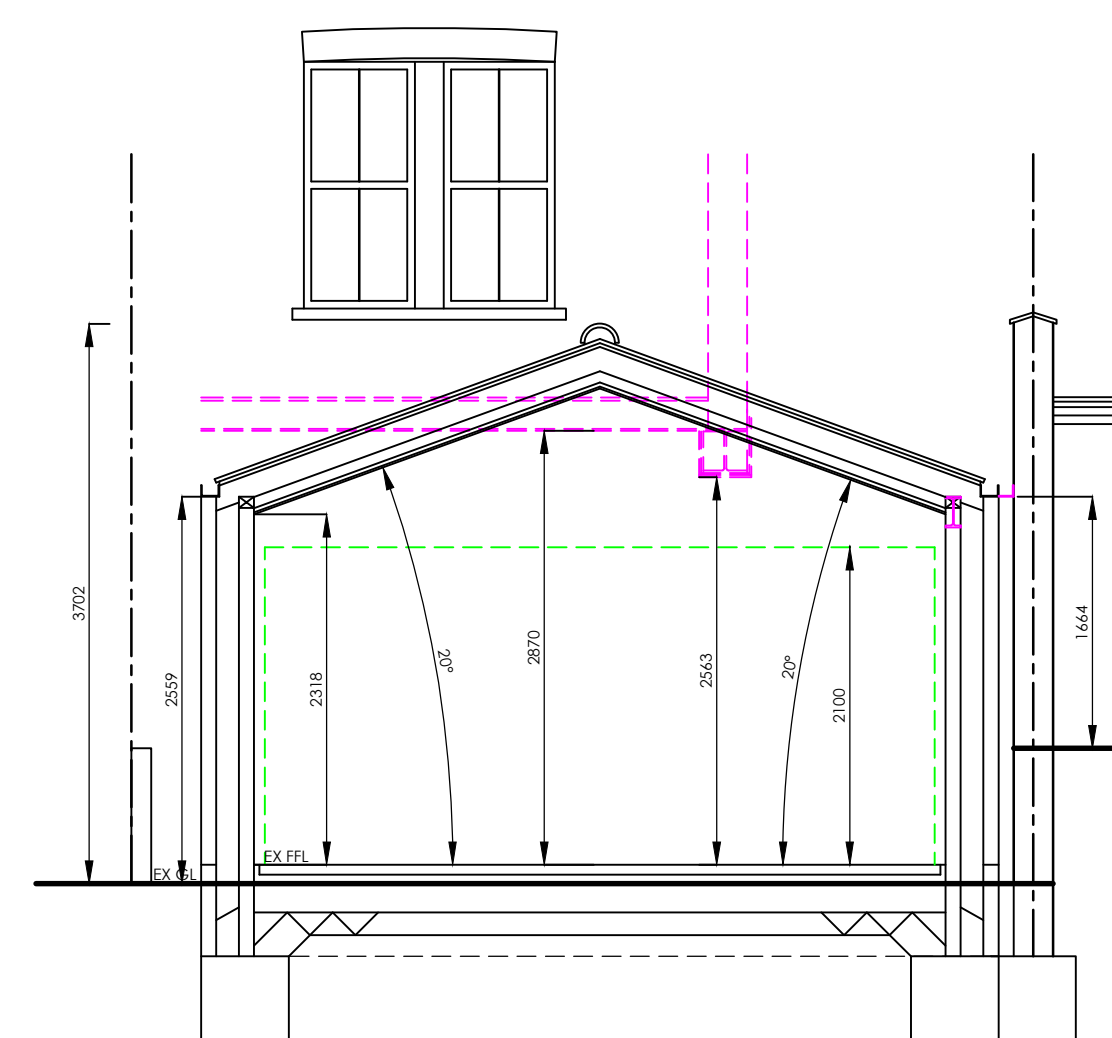


PROPOSED SECTION 1:50

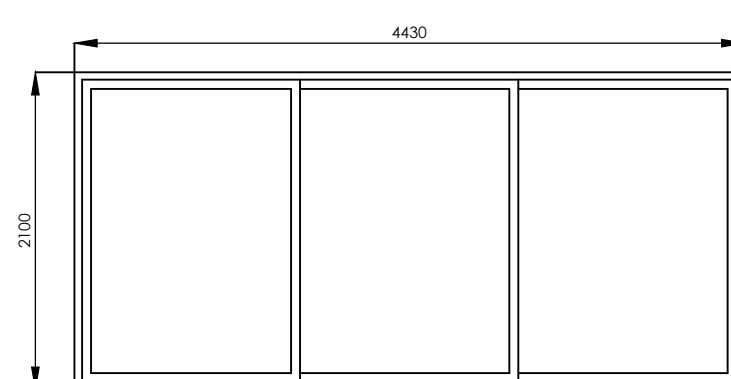

DOOR DETAILS

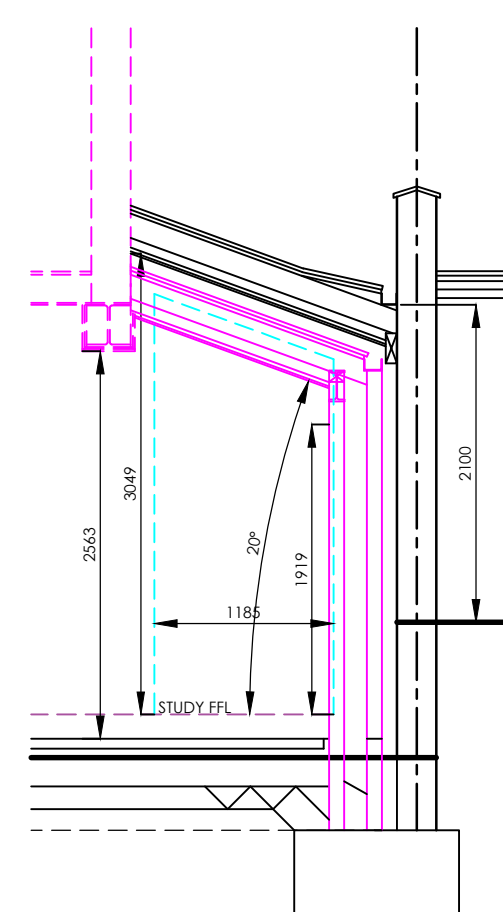

PROPOSED SECTION B - B 1:50

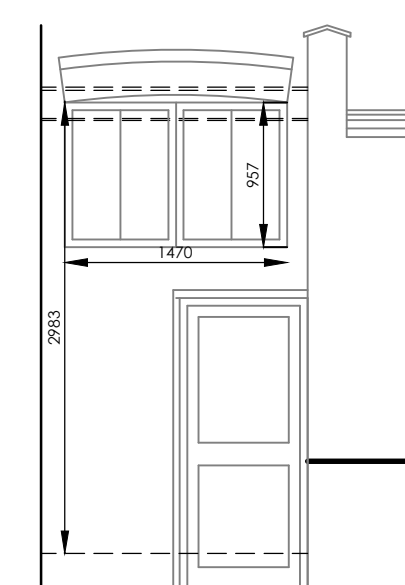

EXISTING ELEVATION WINDOW

[illegible]