


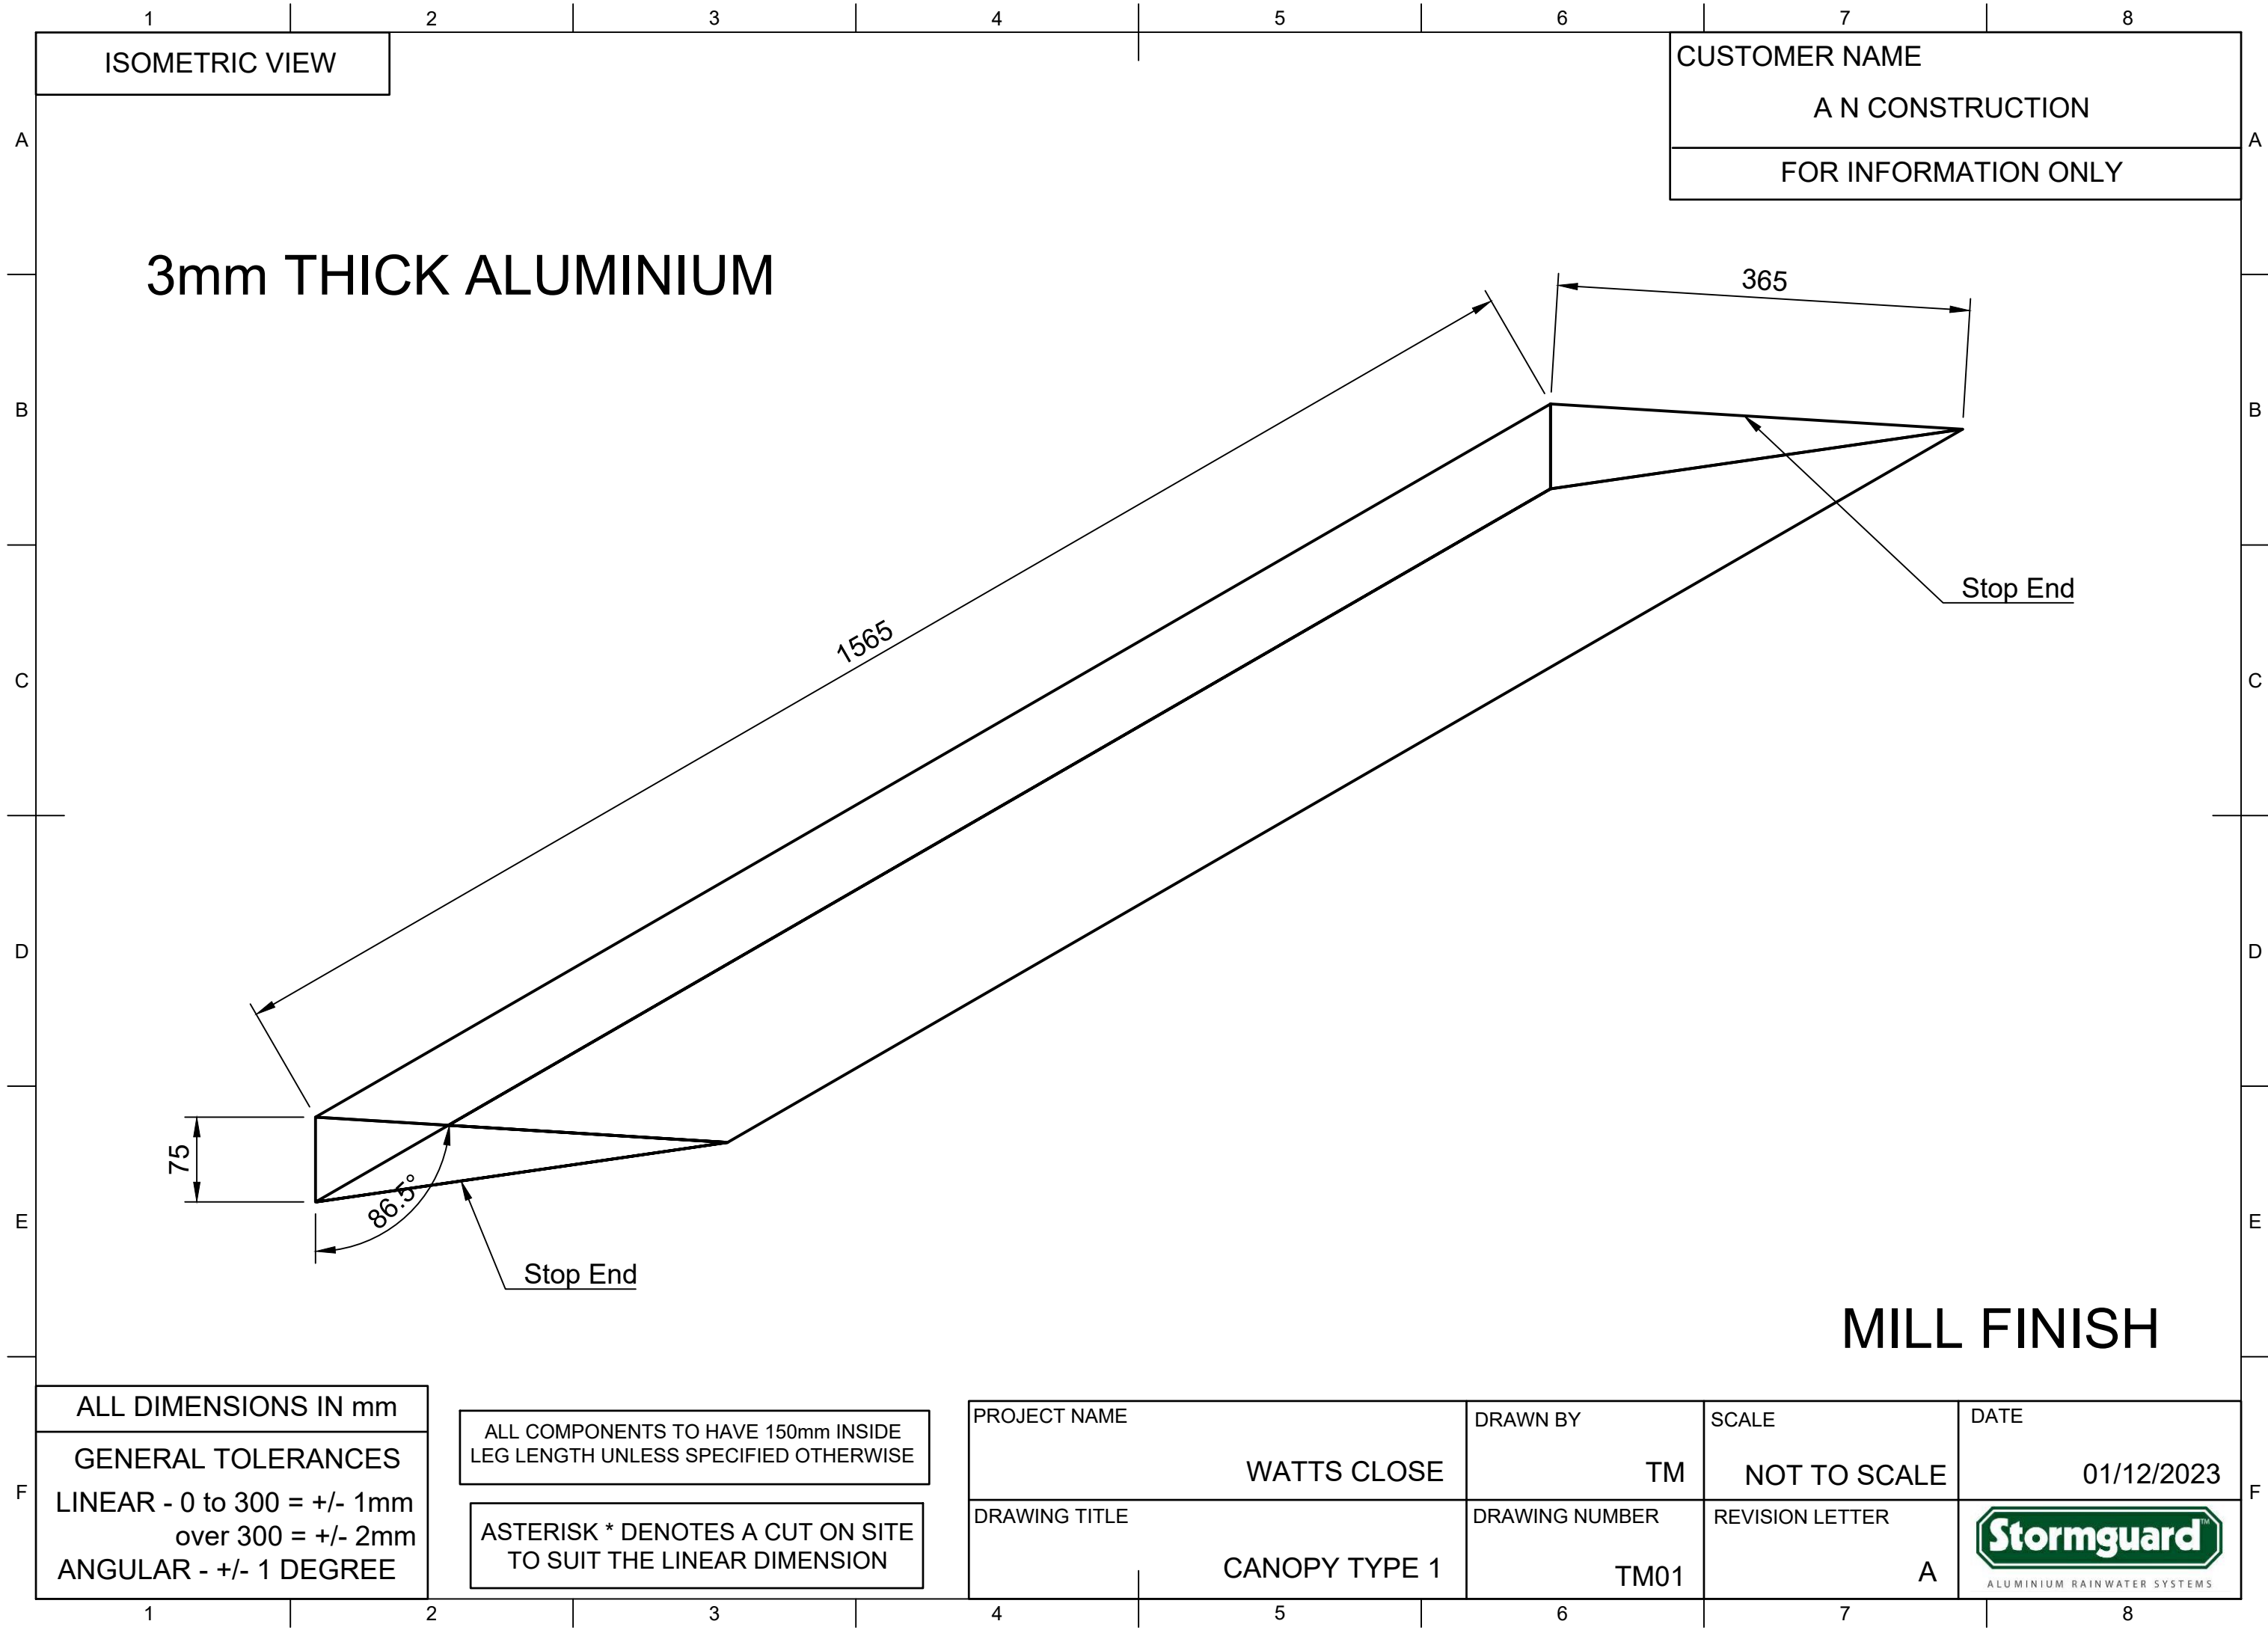

ALL DIMENSIONS IN mm	
GENERAL TOLERANCES	
LINEAR - 0 to 300 = +/- 1mm	
over 300 = +/- 2mm	
ANGULAR - +/- 1 DEGREE	

ALL COMPONENTS TO HAVE 150mm INSIDE LEG LENGTH UNLESS SPECIFIED OTHERWISE
ASTERISK * DENOTES A CUT ON SITE TO SUIT THE LINEAR DIMENSION

PROJECT NAME	DRAWN BY	SCALE	DATE
WATTS CLOSE	TM	NOT TO SCALE	01/12/2023
DRAWING TITLE	DRAWING NUMBER	REVISION LETTER	 ALUMINIUM RAINWATER SYSTEMS
CANOPY TYPE 1	TM01	A	

