


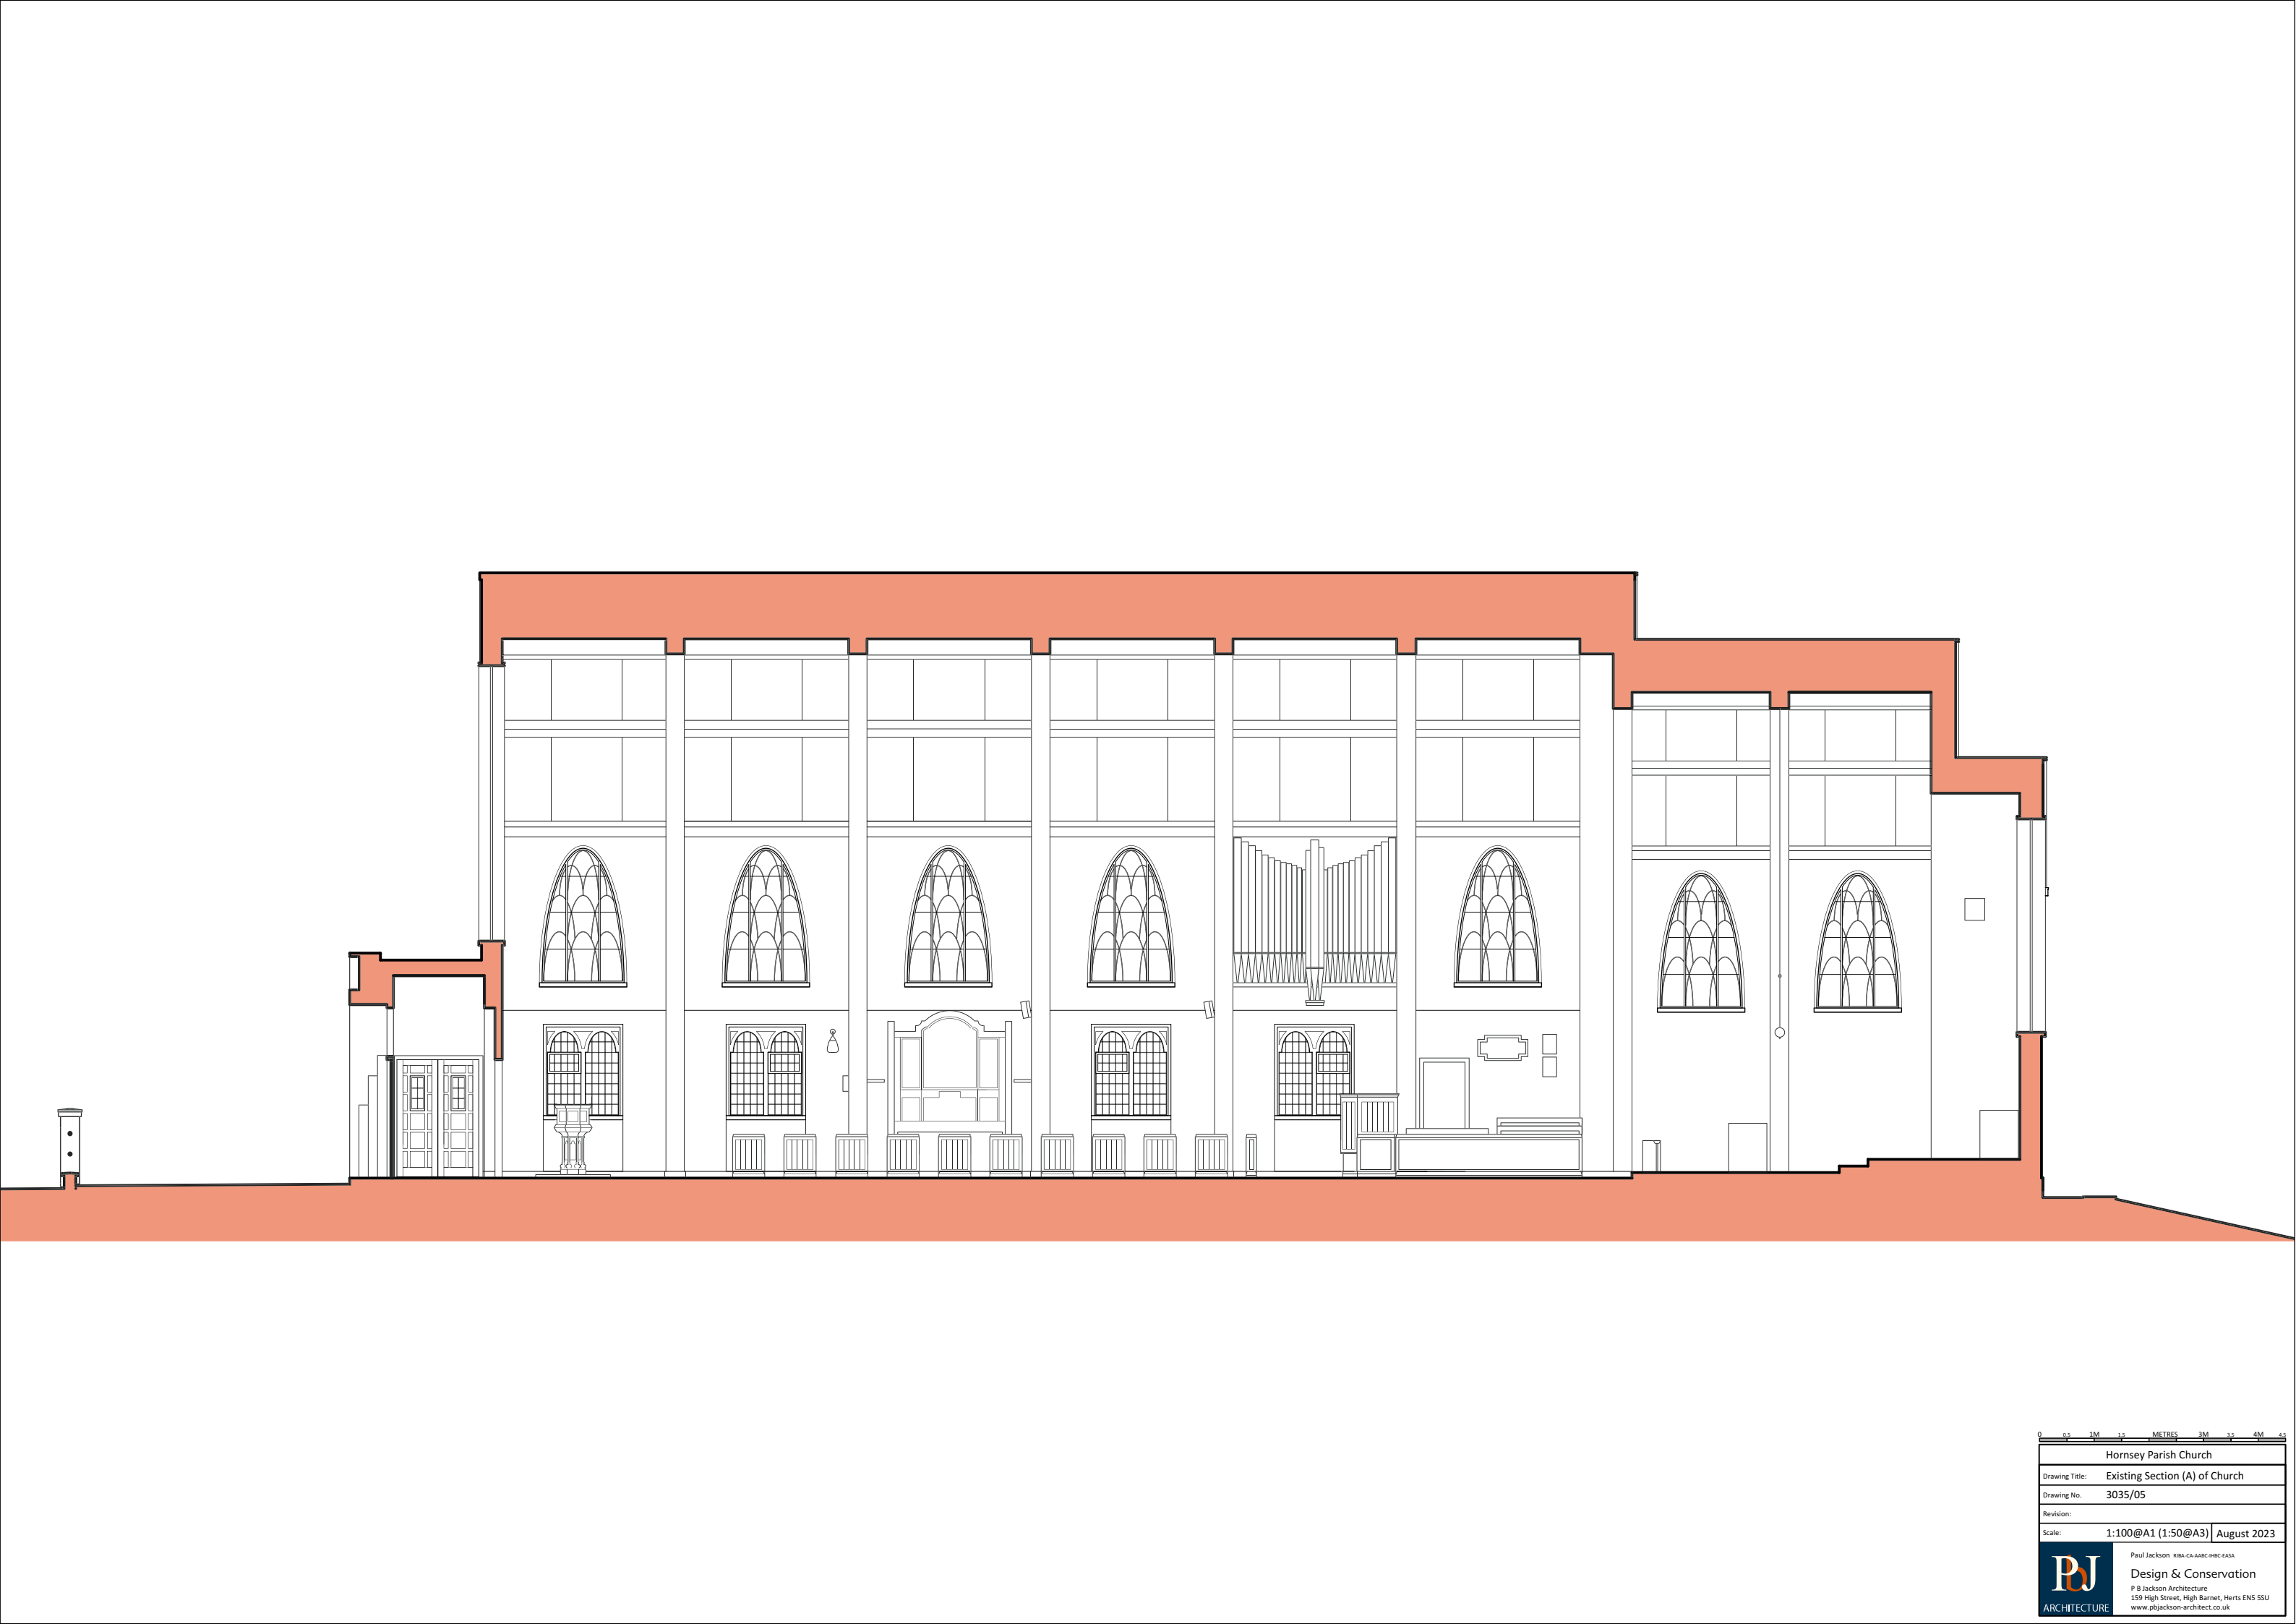

0 0.5 1M 1.5 2M 2.5 3M 3.5 4M 4.5

Hornsey Parish Church

Drawing Title: Existing Section (A) of Church

Drawing No. 3035/05

Revision:

Scale: 1:100@A1 (1:50@A3) August 2023