


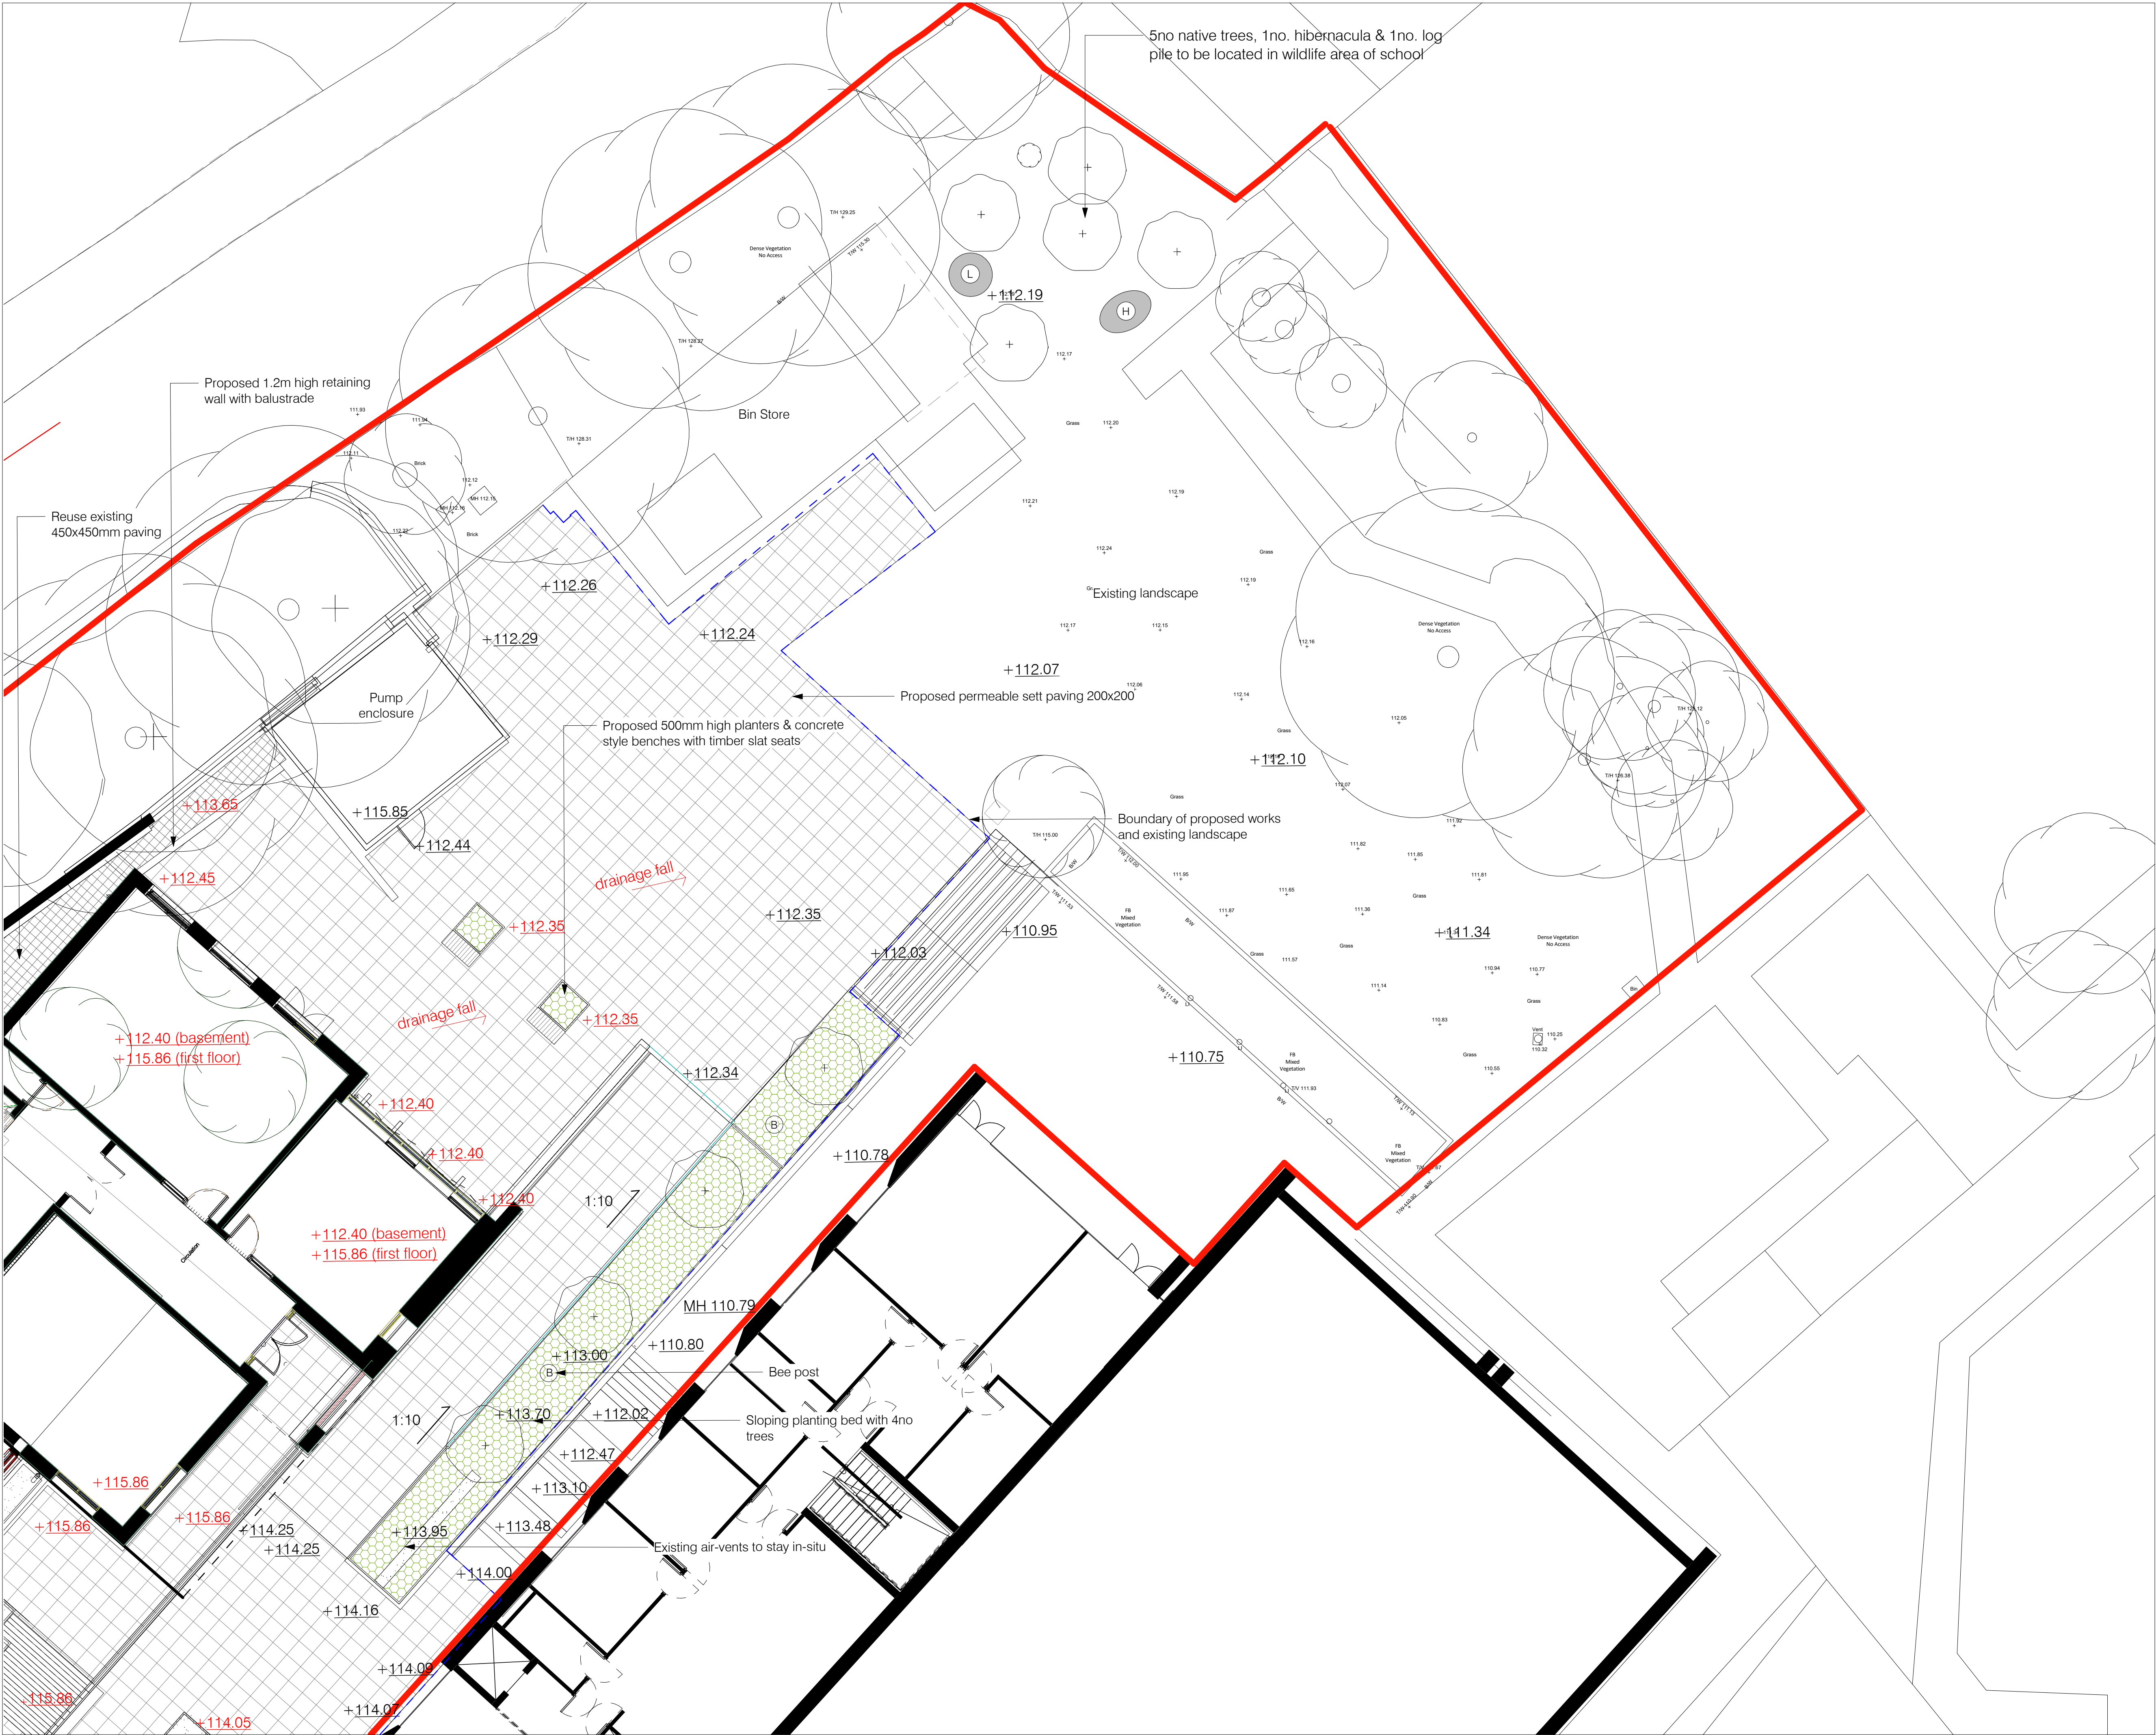

NVB Project Ref. - 2231

Copyright: Nugent Vallis Brierley LTD.
Trading As: NVB Architects and NVB Landscape
Registered: In the UK (2471929)
Address: Rook Lane Chapel, Bath Street
Frome, Somerset, BA11 1DN
Contact: 01373 468 030
mailto:nvb@nvbarchitects.co.uk
Disclaimer: Responsibility will not be accepted for errors made in scaling
from this drawing. Figured dimensions only must be used

Scale 1:100 @ A1 (1:200 @ A3)
1 2 3 4 5 6 7 8 9 10m

- KEY
- Rain garden
 - Planter
 - Existing tree
 - Proposed tree
 - Relaid existing pavers
 - Proposed 200x200mm setts
 - Proposed levels
 - Existing levels
 - Boundary of proposed work
 - Application boundary
 - Bee post
 - Hibernaculum
 - Log pile

P02	Planting Issue	
Rev.	Description	Date 19/12/2023
Client & Project		
Channing School		
Science and DT		
Document Title		
Detailed Proposed Plan 2 of 2		
Project Stage Purpose Scale		
RIBA 3	Planning Issue	1:100 @A1
Document Reference.		
CHA-NVB-BHR-XX-DR-L-2104	P02	S2