




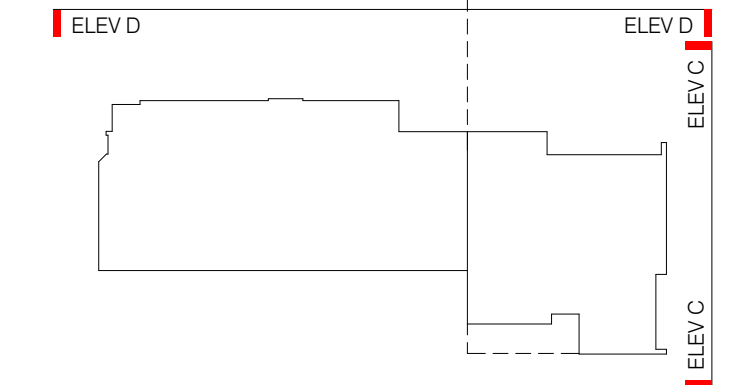

ELEVATION KEY PLAN

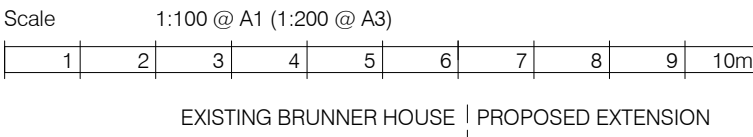

Proposed - Elevation C
1 : 100

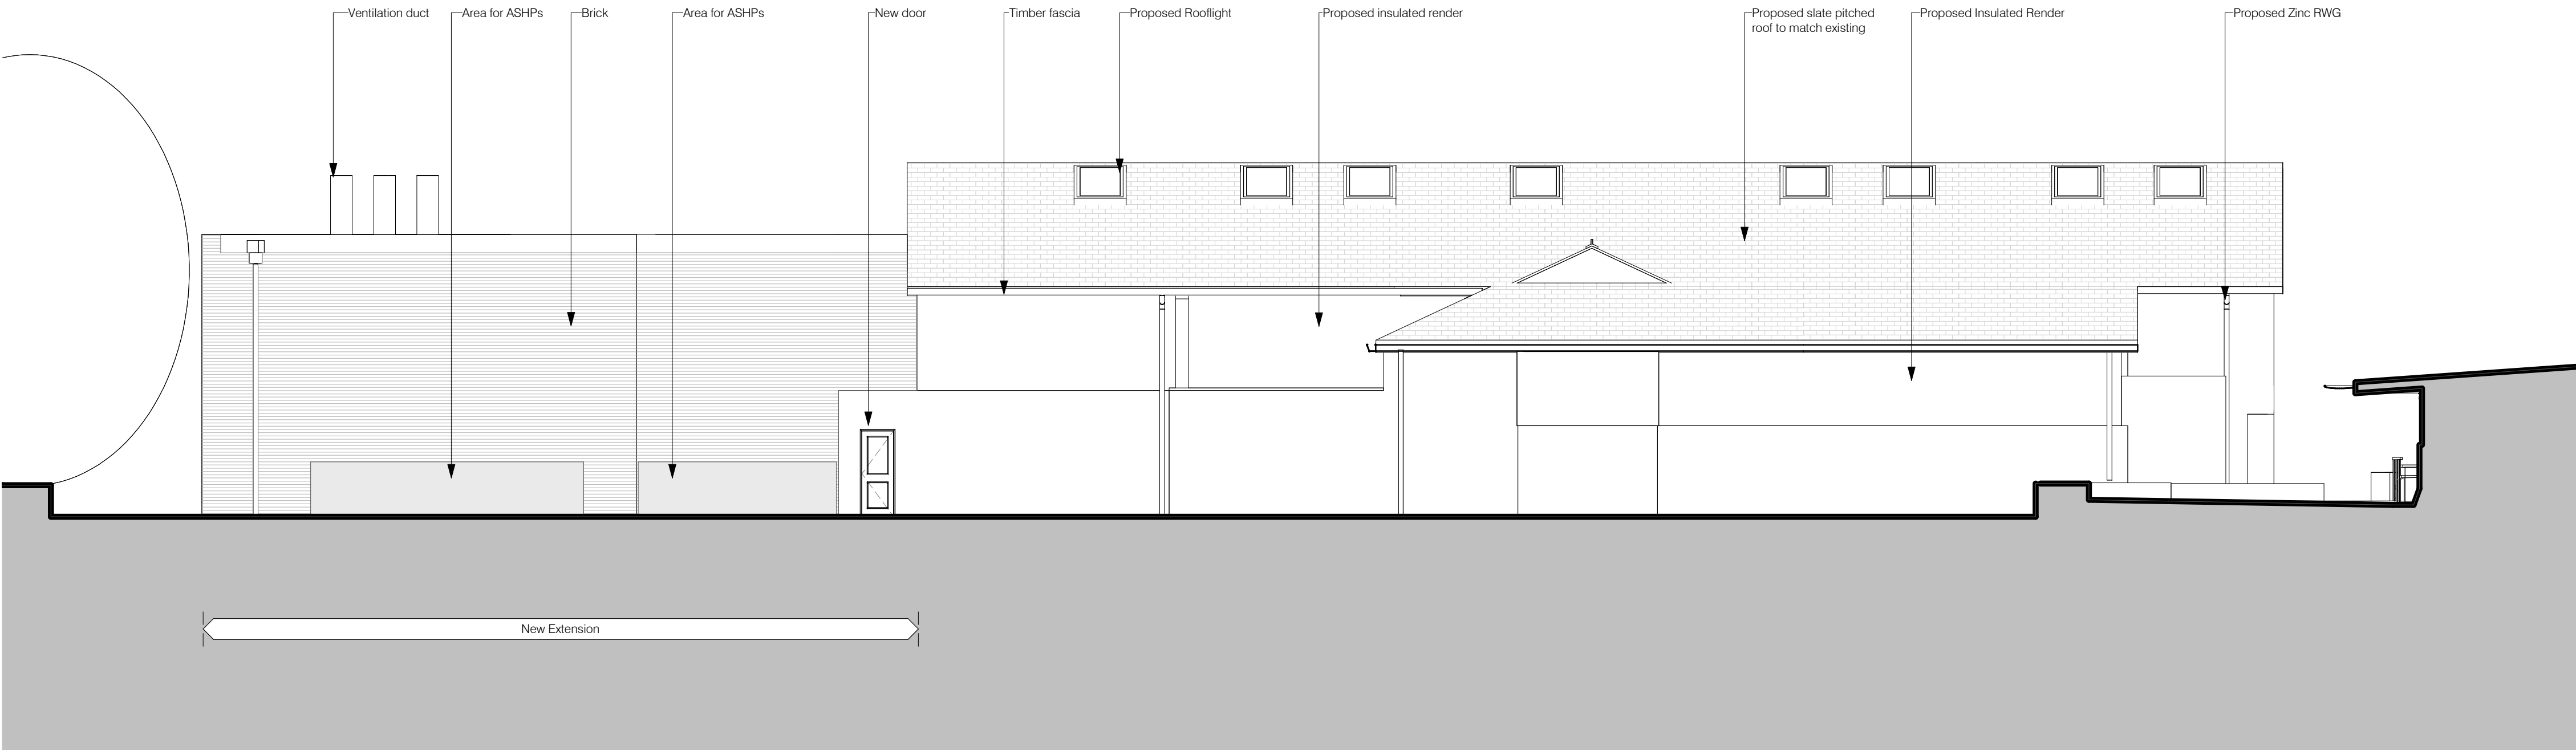

Proposed - Elevation D Boundary wall omitted for clarity
1 : 100

P05	Planning Issue	Date 15/12/2023
Rev.	Description	
Client & Project		
Channing School		
Brunner House Redevelopment		
Document Title		
Brunner House		
Proposed Elevations - C and D		
Project Stage	Purpose	Scale
RIBA 3	PLANNING ISSUE	1:100 @A1
Document Reference	Revision	Status
CHA-NVB-BHR-XX-DR-A-2311	P05	S2