


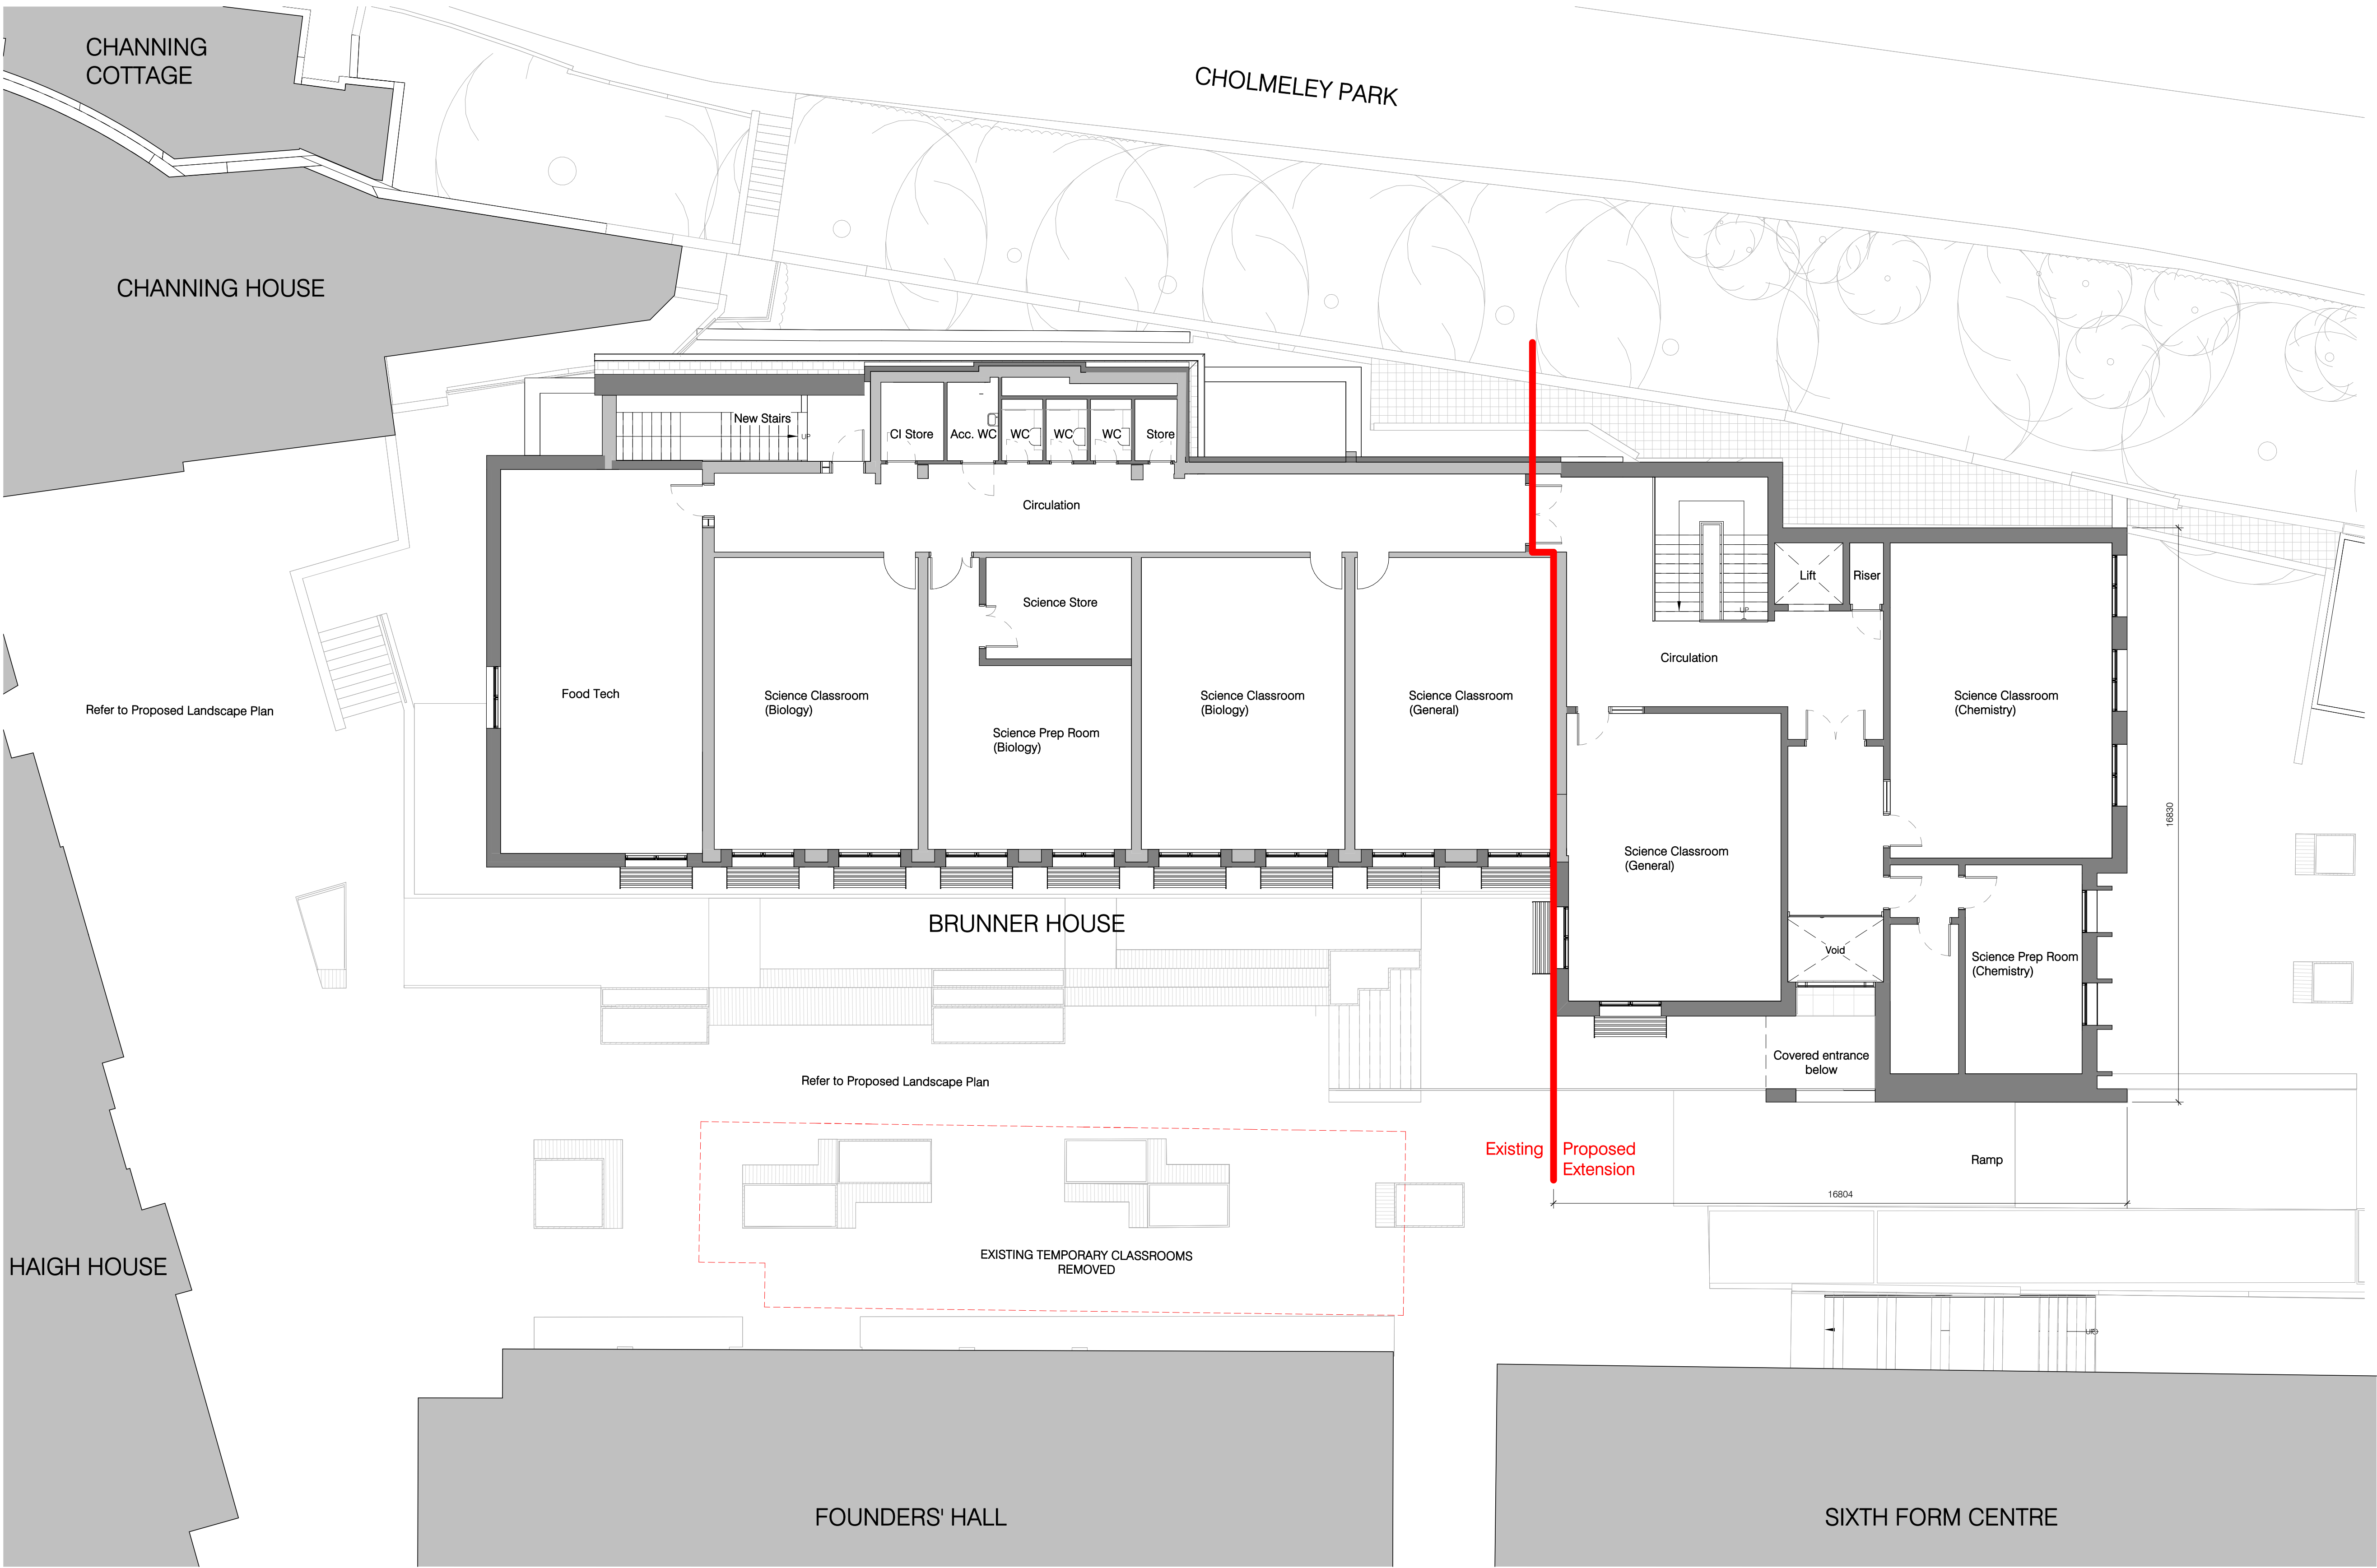

Copyright: Nugent Vallis Brierley LTD.
Trading As: NVB Architects and NVB Landscape
Registered: In the UK (2471929)
Address: Rook Lane Chapel, Bath Street
Frome, Somerset, BA11 1DN
Contact: 01373 468 030
mailto:nvbarchitects.co.uk
Disclaimer: Responsibility will not be accepted for errors made in scaling
from this drawing. Figured dimensions only must be used

Scale: 1:100 @ A1 (1:200 @ A3)

1	2	3	4	5	6	7	8	9	10m
---	---	---	---	---	---	---	---	---	-----

Existing Walls

Proposed Walls

P07 Planning Issue		Date 15/12/2023
Rev.	Description	
Client & Project		
Channing School		
Brunner House Redevelopment		
Document Title		
Brunner House		
Proposed Plan - First Floor		
Project Stage	Purpose	Scale
RIBA 3	PLANNING ISSUE	1:100 @A1
Document Reference		Revision Status
CHA-NVB-BHR-01-DR-A-2102		P07 S2