


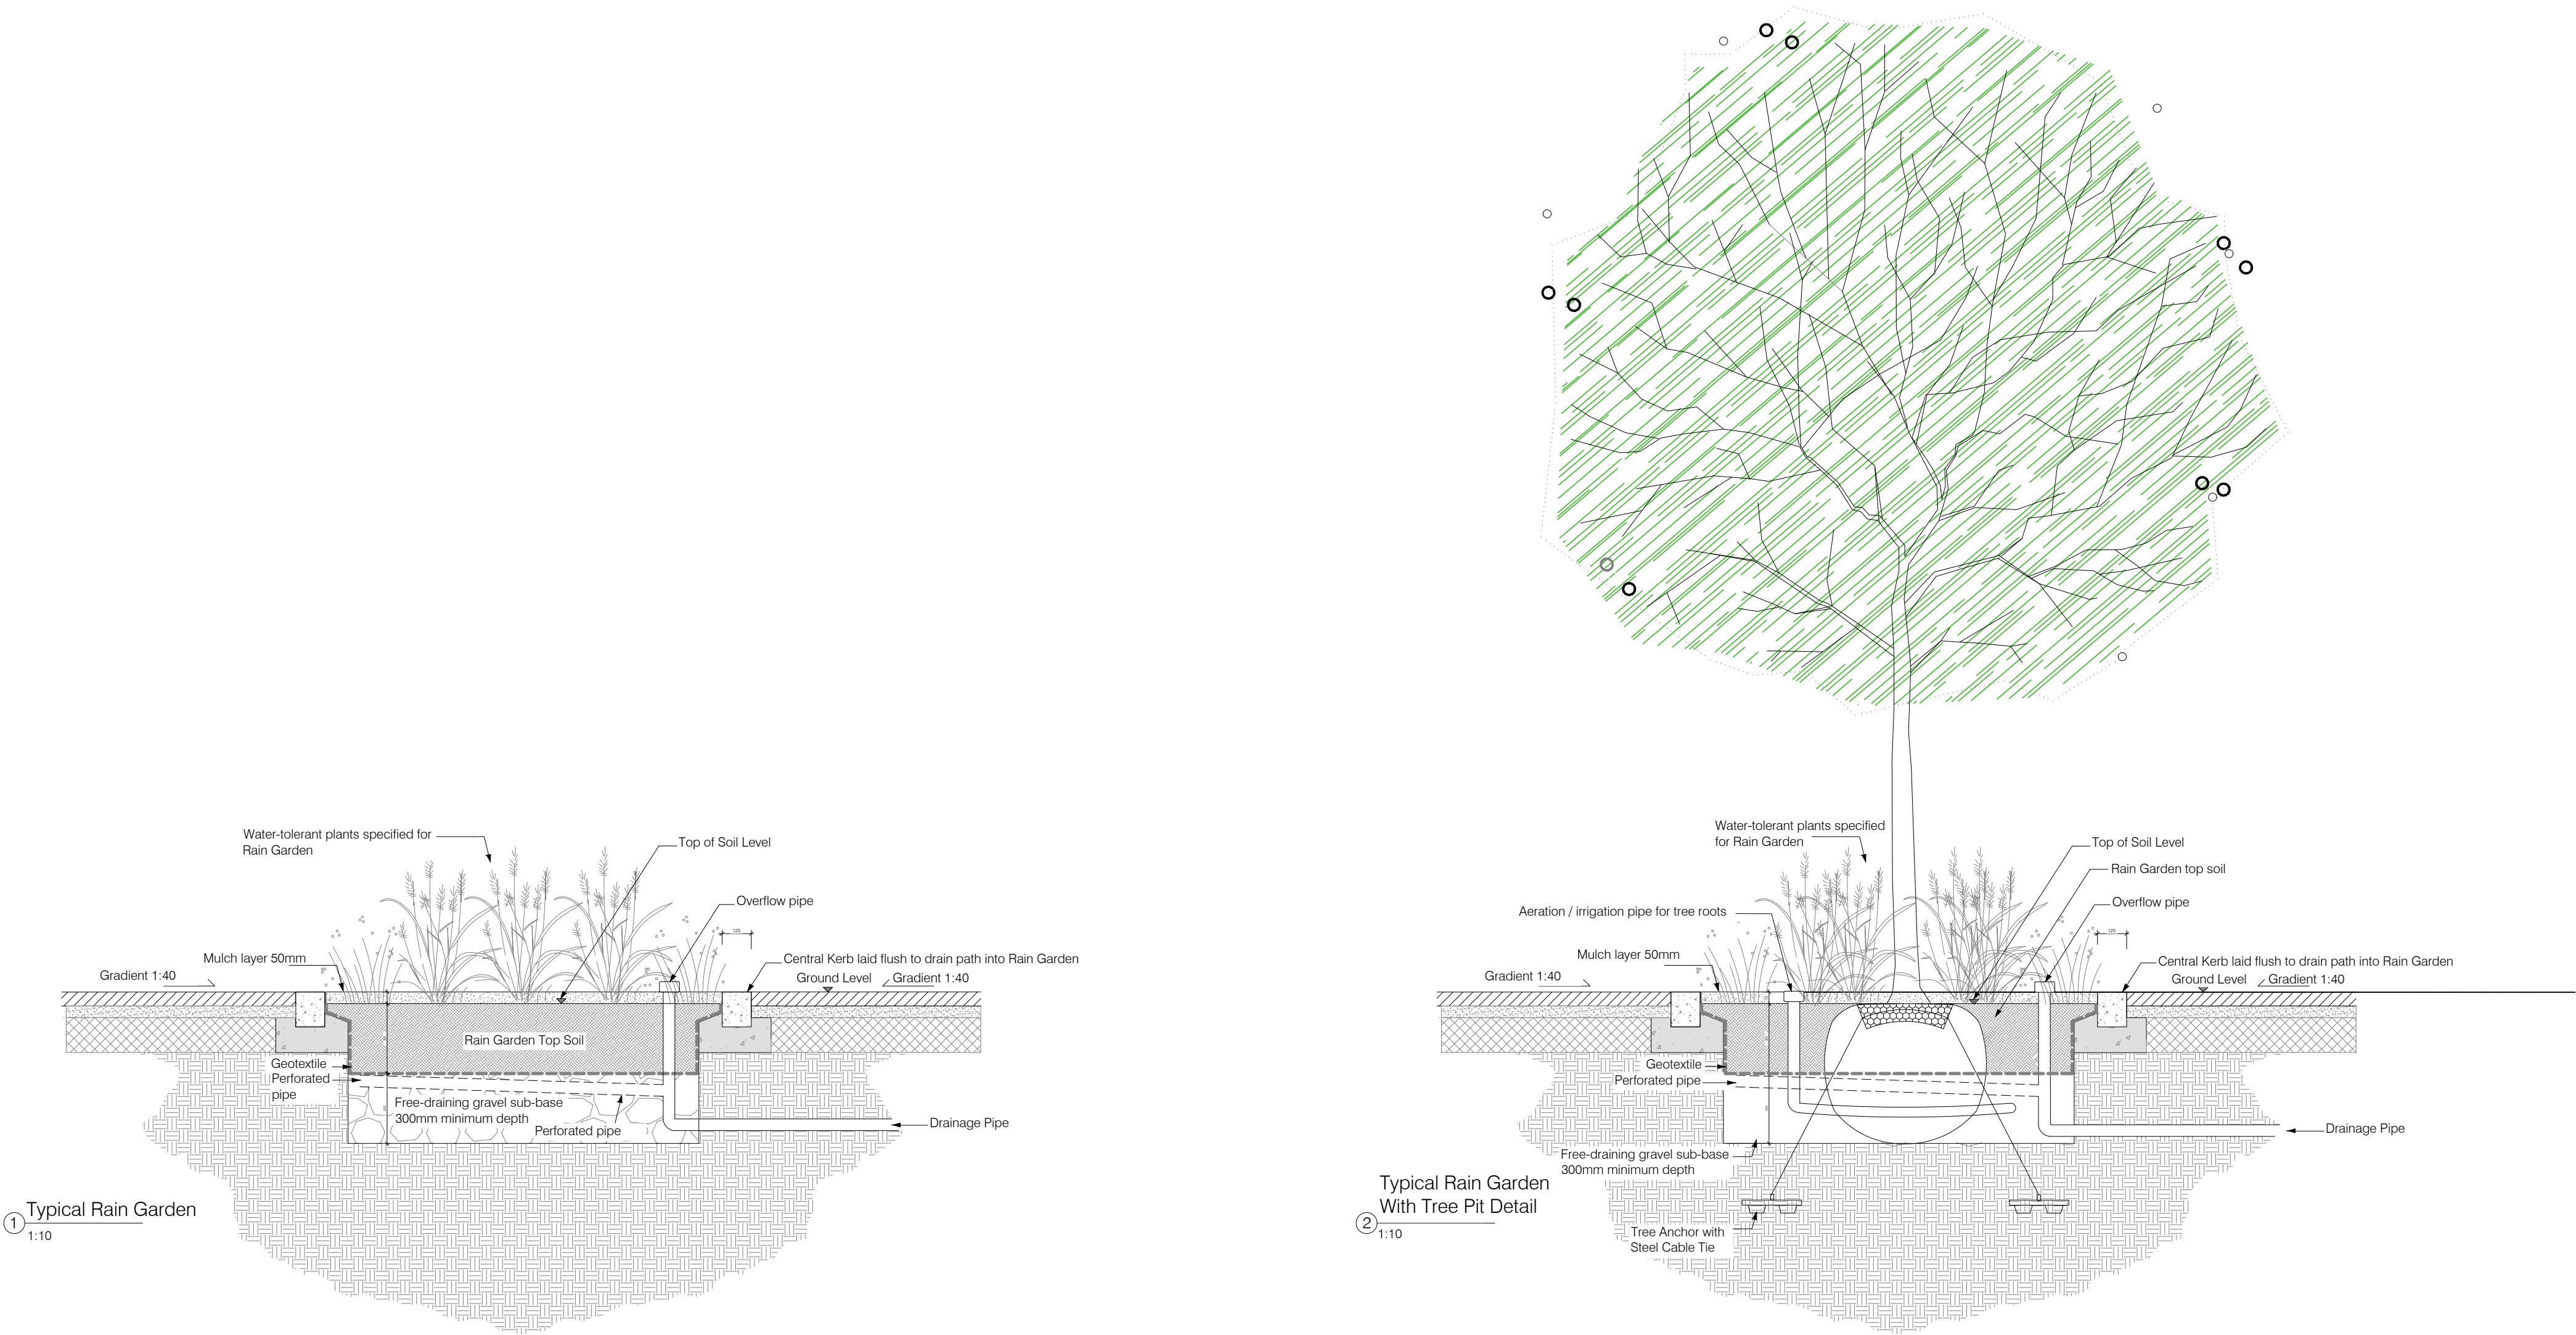

P01	First Issue	
Rev.	Description	Date 14/12/2023
Client & Project		
Channing School Science and DT		
Document Title		
Typical Landscape Details		
Project Stage Purpose Scale		
RIBA 3	Planning Application	1:20 @ A1
Document Reference:		Revision Status
CHA-NVB-BHR-XX-L-2107		P01 S2