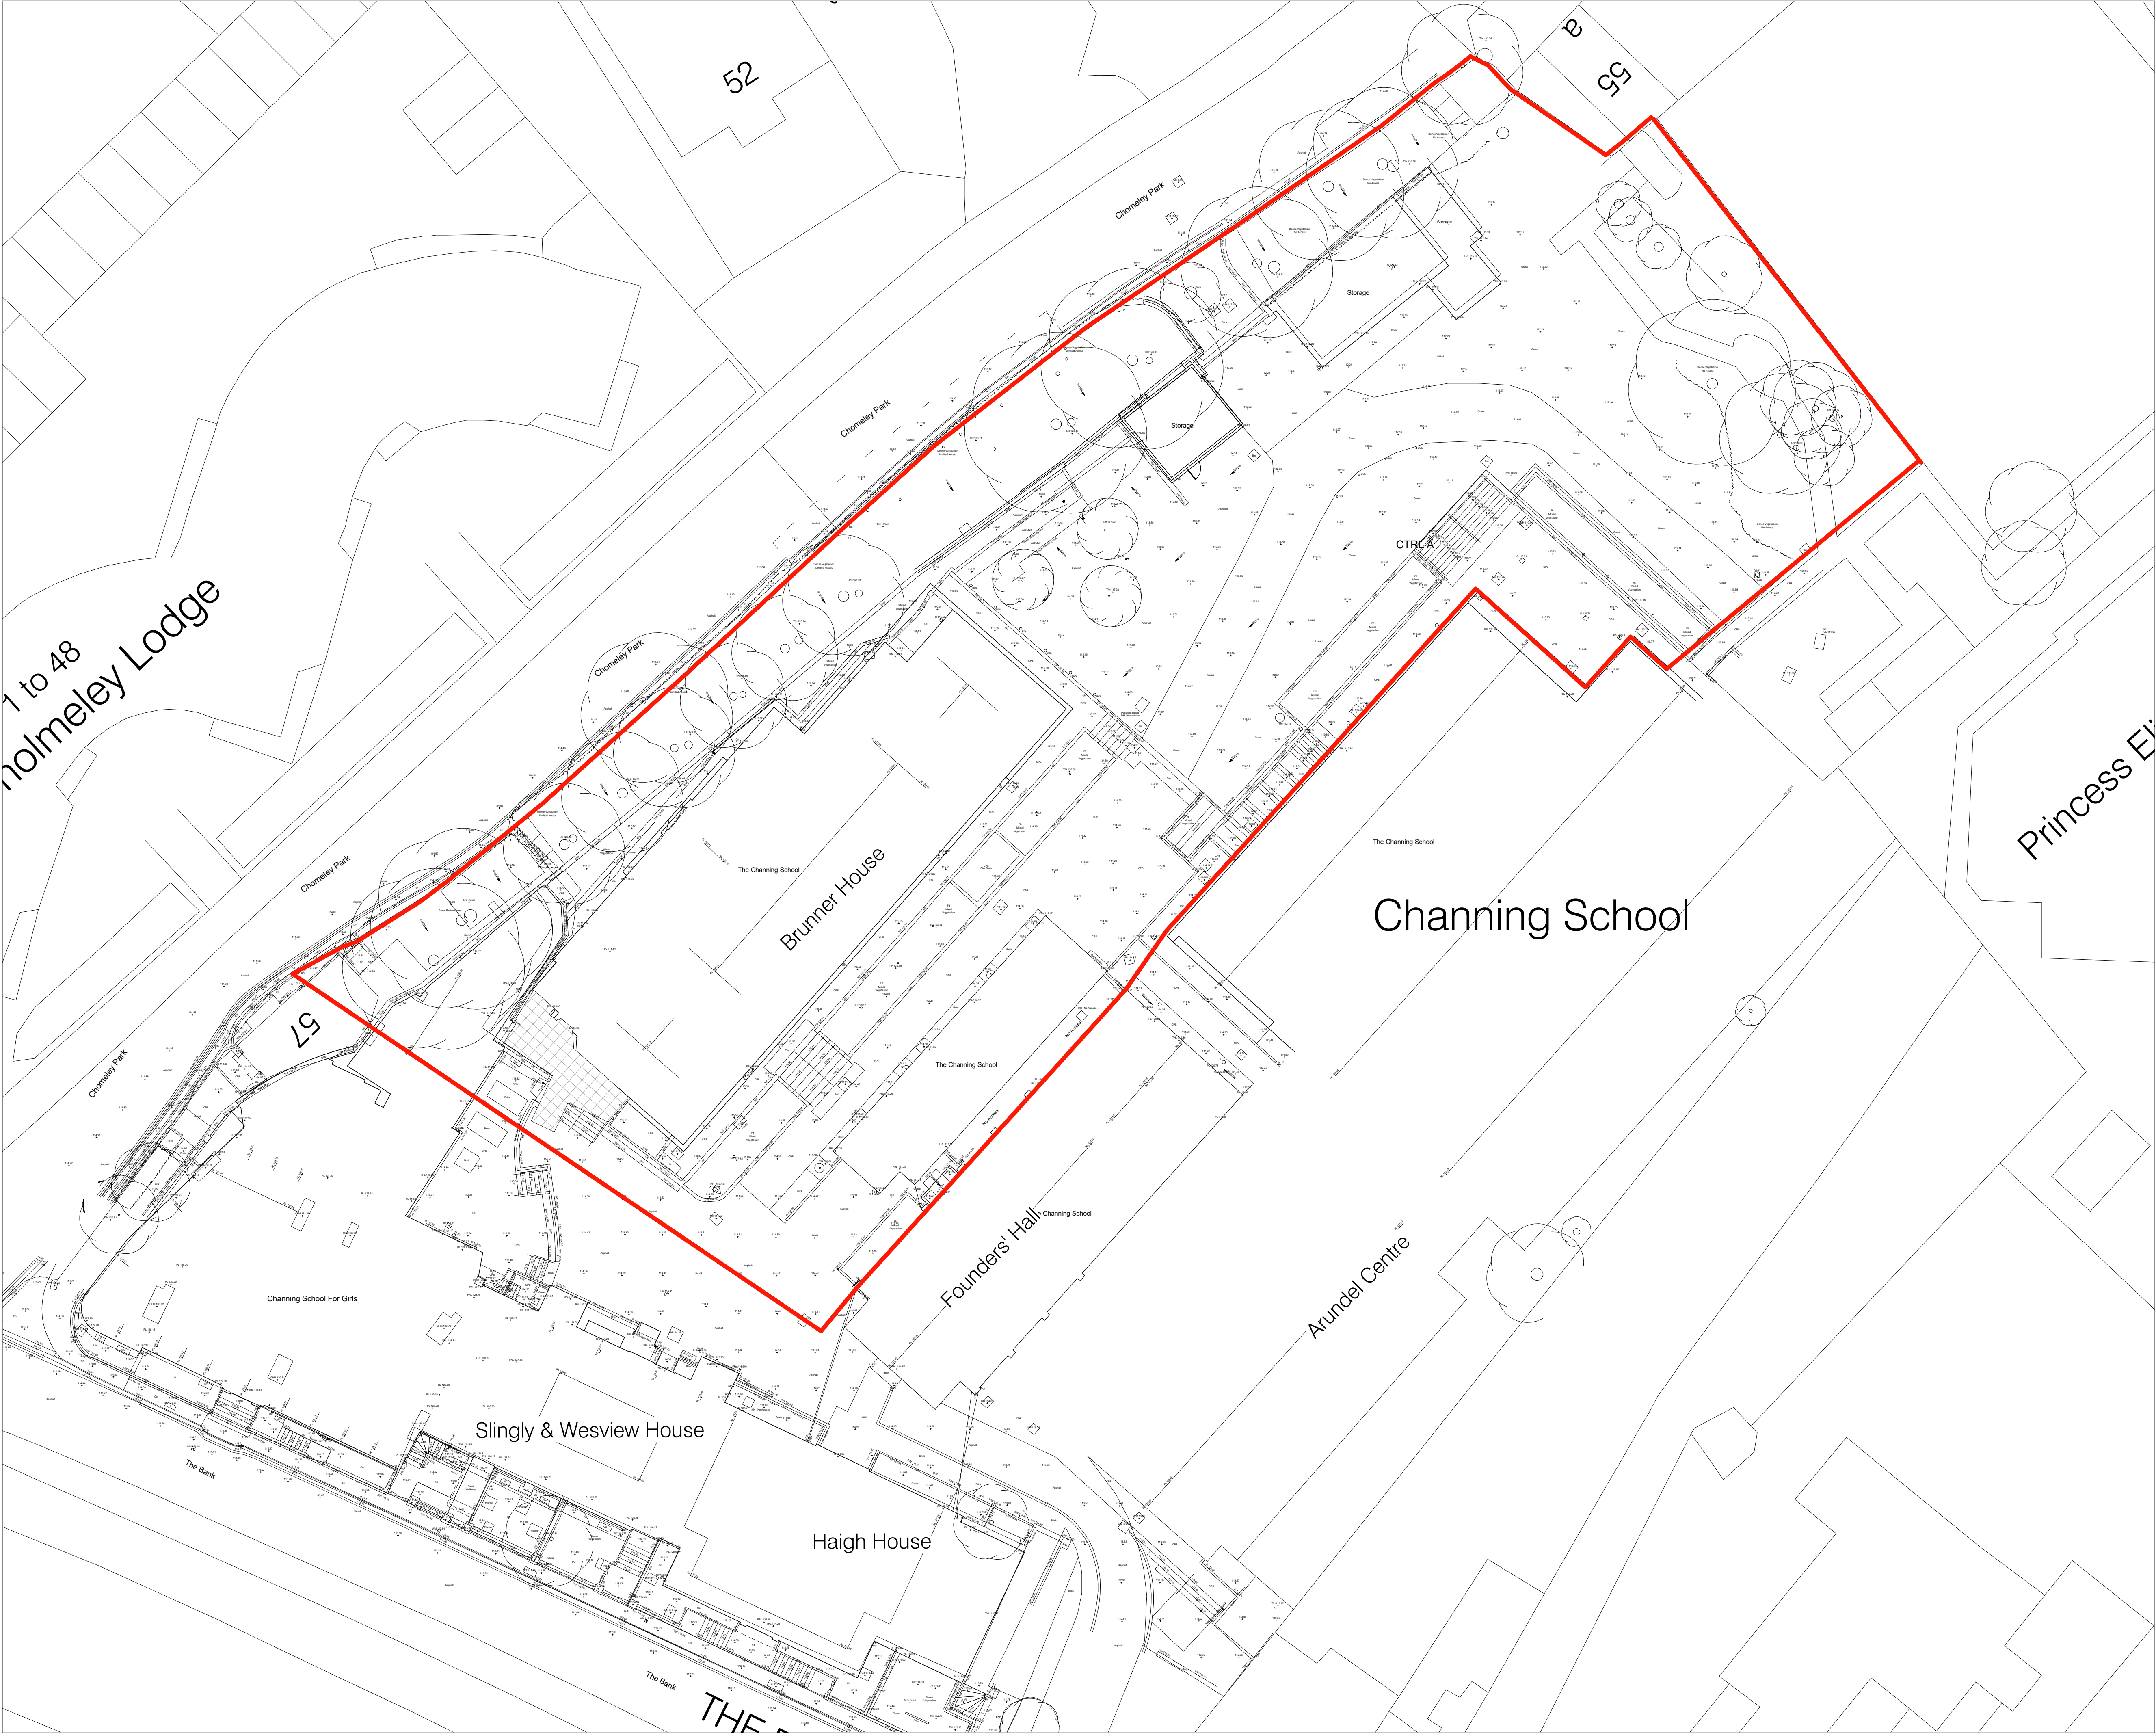


KEY

Application boundary

P02 Planting Issue		
Rev.	Description	Date 19/12/2023
Client & Project		
Channing School		
Science and DT		
Document Title		
Existing Site Plan		
Project Stage Purpose Scale		
RIBA 3	Planning Application	1:200 @A1
Document Reference.		
CHA-NVB-BHR-XX-DR-L-1050	Revision	Status
	P02	S2