



Scale	1:25 @ A1 (1:50 @ A3)
	0.25 0.5 0.75 1 1.25 1.5 1.75 2 2.25 2.5m

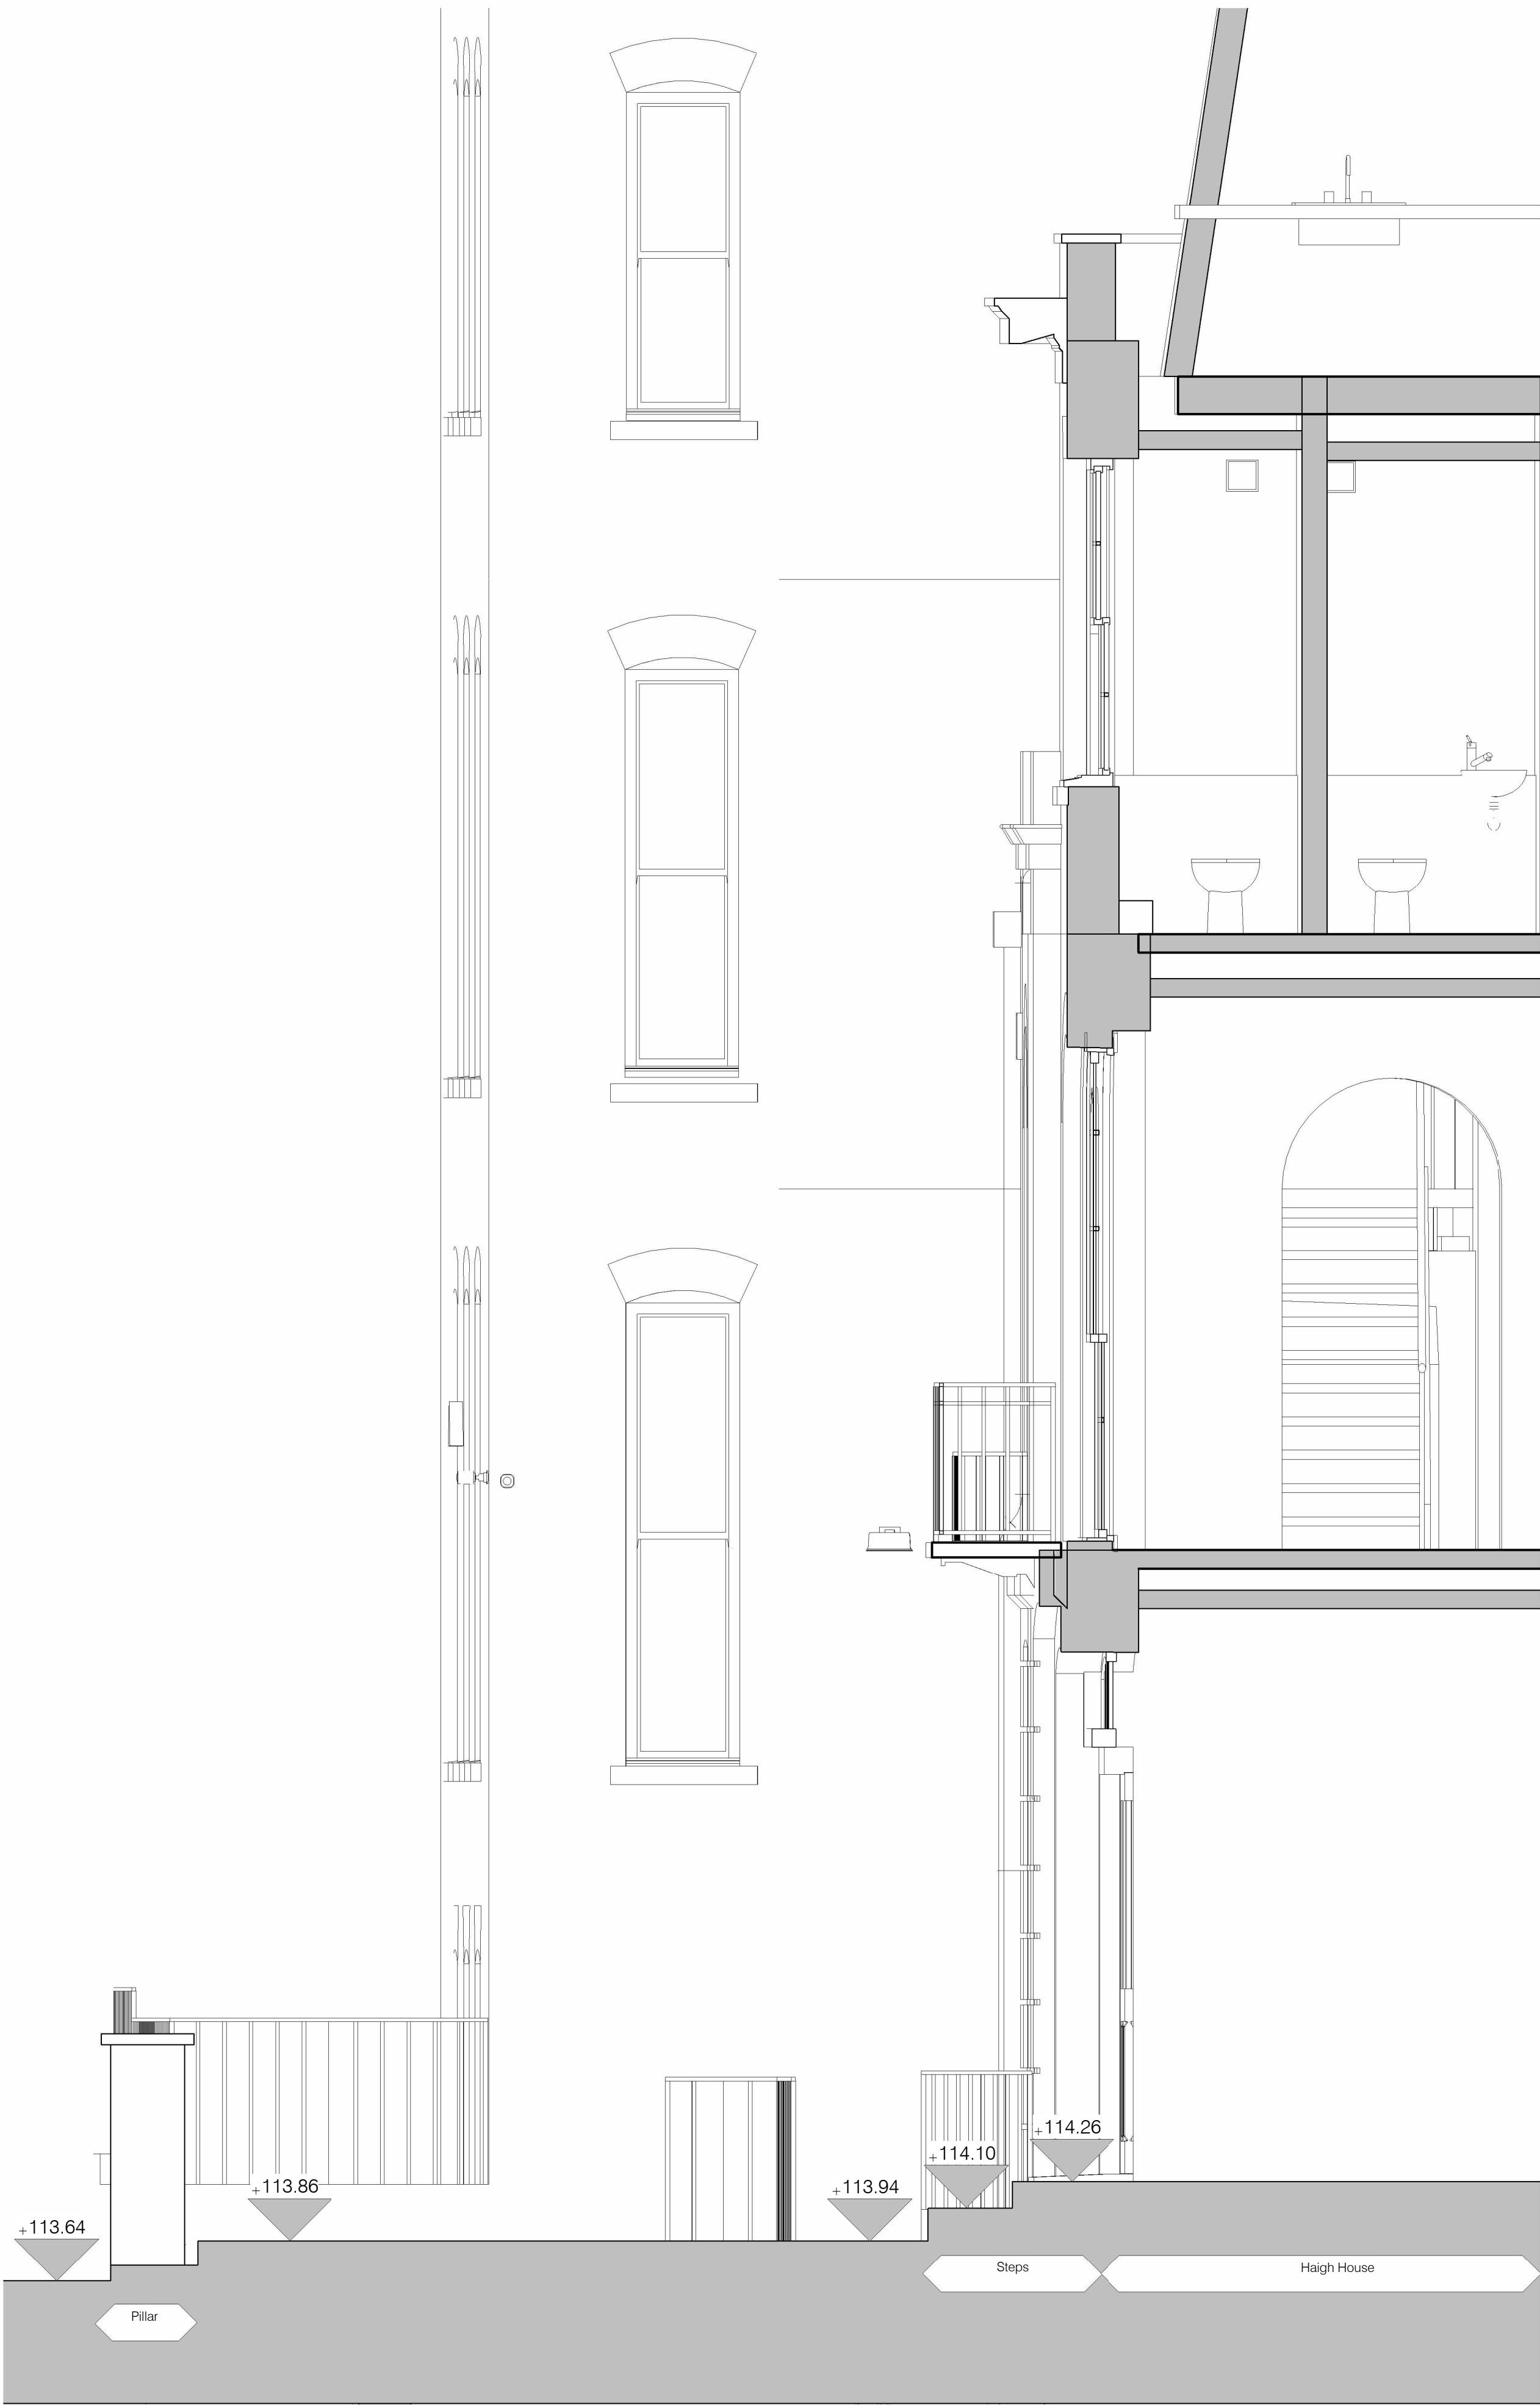

Existing Site Section E-E
1 : 25

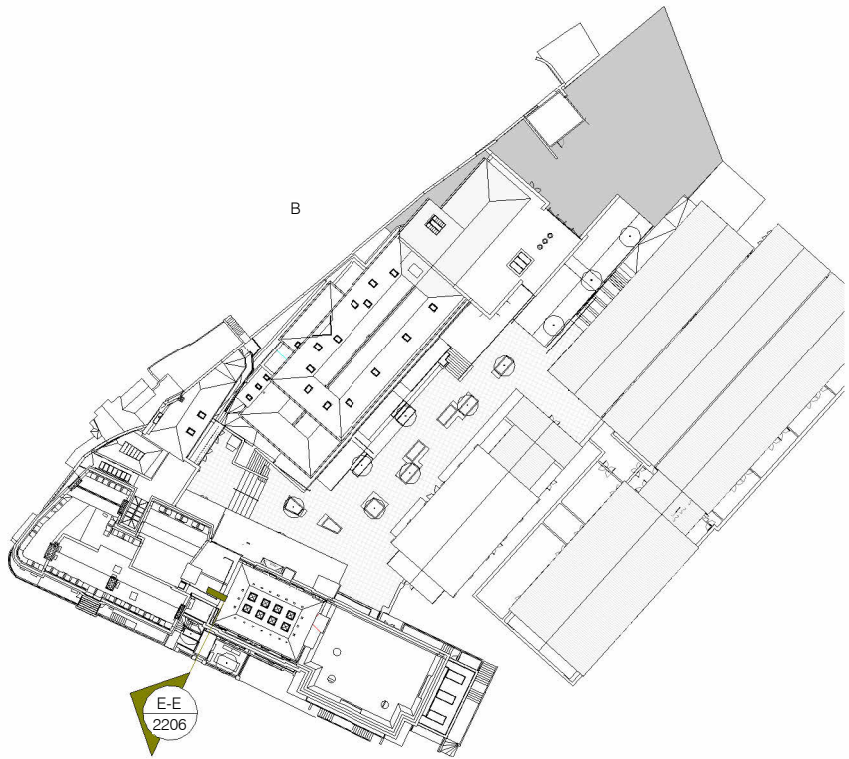

Proposed Site Section E-E
1 : 25

P01	First Issue	
Rev.	Description	Date 30/11/2023

Client & Project
ChanningSchool
Science and DT

Document Title
Existing & Proposed E-E

Project Stage	Purpose	Scale
RIBA 3	Planning Application	1:25 @A1

Document Reference	Revision	Status
CHA-NVB-XX-DR-L-2206	P01	S2