




Do not scale from drawing (apart from the planning department). All dimensions/levels must be checked on site by a contractor/third party prior to commencement. Any discrepancies must be reported to us in writing before proceeding. All works are copyright protected and must not be copied or transmitted without our prior written permission. Copyright infringements shall be legally enforced and pursued. Works should not commence before a Planning/Building Control approval is received. Client bears full responsibility for any resulting alterations due to commencement of works prior to an approval.

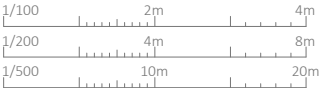


Date	Rev.	Details
-		

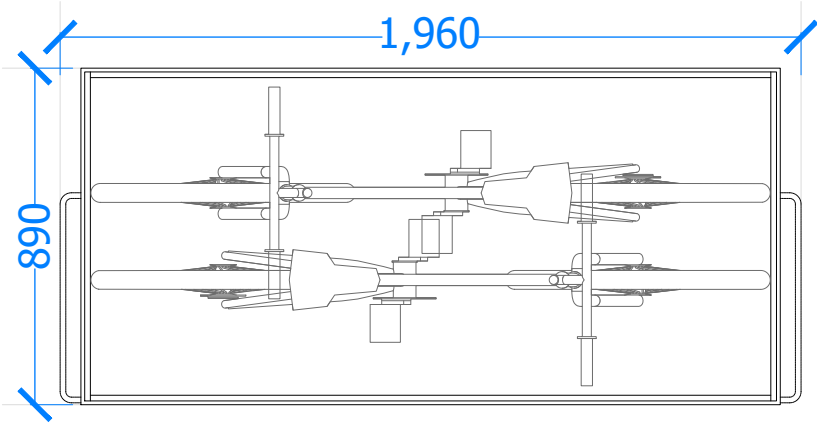


"PROTECTACYCLE - TRIMETALS" STORAGE BOX - PLAN VIEW
scale 1:20
- dry and secured metal bike storage box, anthracite colour
- <https://www.trimetals.co.uk/product/protect-a-cycle/>

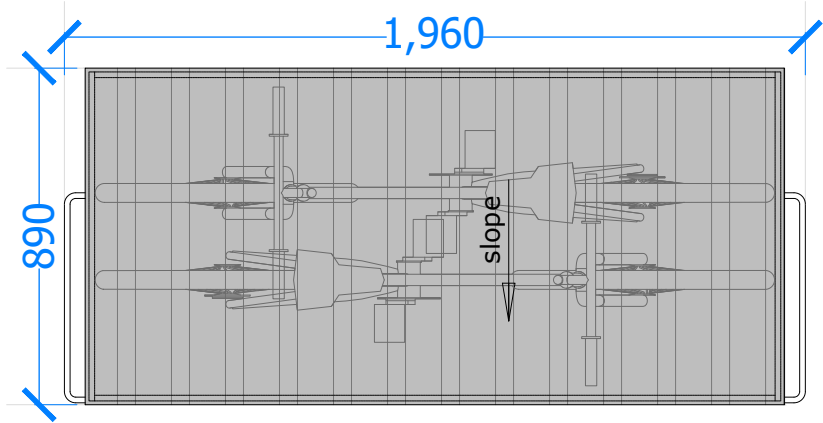


"PROTECTACYCLE - TRIMETALS" STORAGE BOX - TOP VIEW
scale 1:20

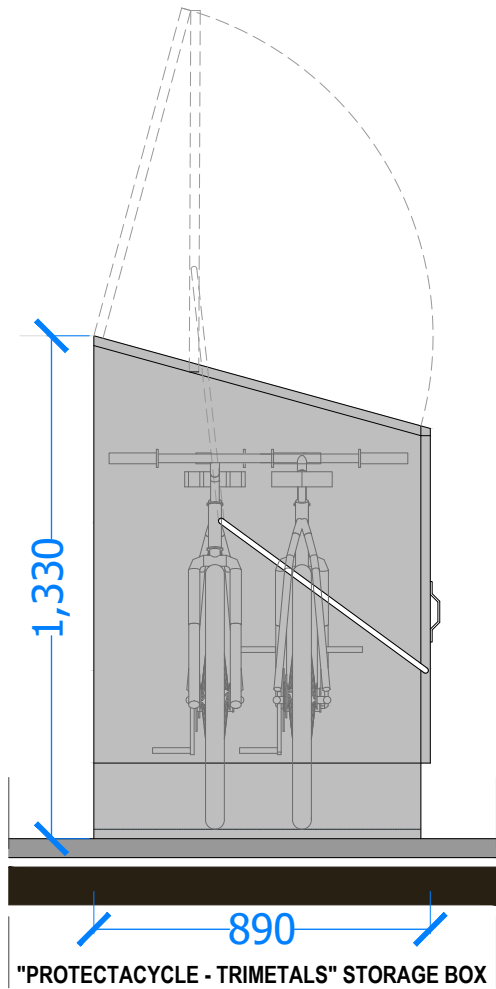

"PROTECTACYCLE - TRIMETALS" STORAGE BOX
- SIDE VIEW
scale 1:20

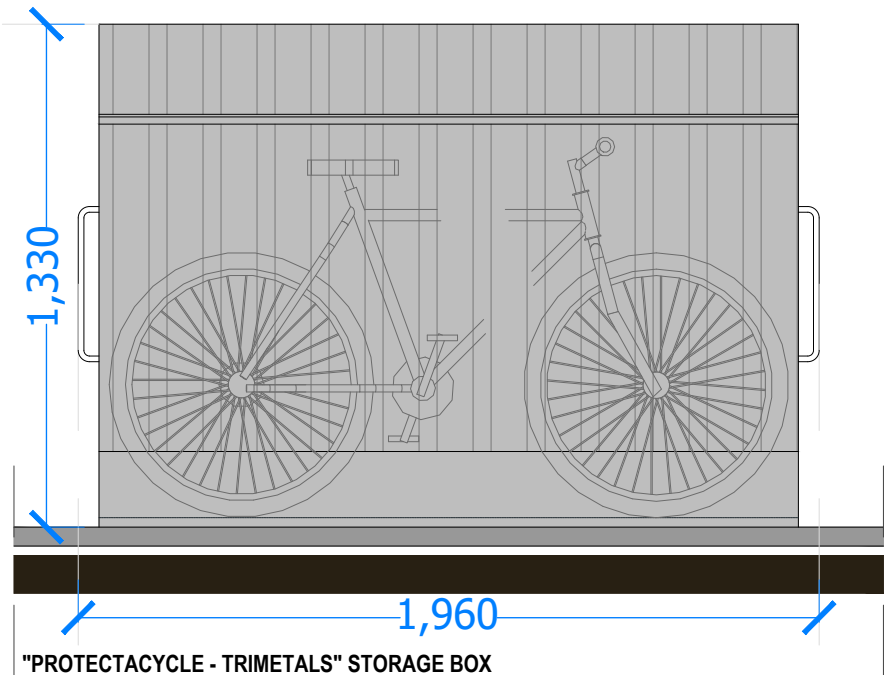

"PROTECTACYCLE - TRIMETALS" STORAGE BOX
- FRONT VIEW
scale 1:20

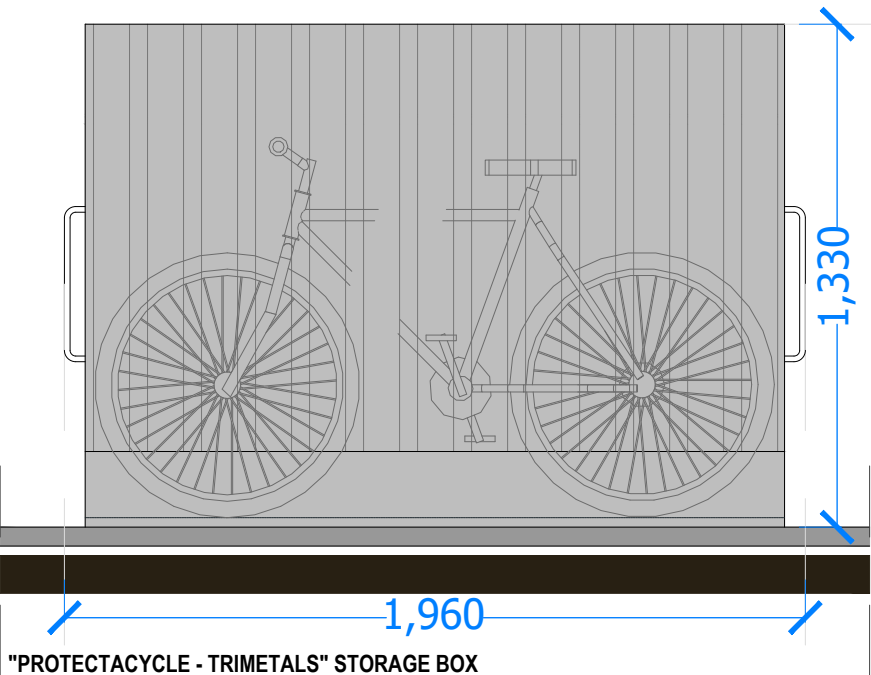


"PROTECTACYCLE - TRIMETALS" STORAGE BOX
- REAR VIEW
scale 1:20

- NOTES:**
- <https://www.trimetals.co.uk/product/protect-a-cycle/>
 - "Protect a Cycle" is a highly secure and convenient storage solution for cycles. It is supplied with two stainless steel hasps with padlocks for the front door, an integral metal base, heavy duty ground anchor with high security chain complete with padlock;
 - Tested and certified by the Loss Prevention Certification Board (awarded the LPS1175 Security Rating 1);
 - "Secured By Design approved - Police Preferred Specification";
 - Padlocks, ground anchor and security chain included;
 - Integral metal base included with fixings for securing to concrete;
 - PVC coated galvanised panels - anthracite colour;
 - Generous size - stores up to 3 adult bikes;
 - Quality build - all stainless steel fasteners;
 - Fire resistant - complies with National Building Regulations.


PROJECT	Four detached dwellings		
ADDRESS	Land between 145-147 Downhills Way N17 6AH		
DRAWING	Condition 13 - Cycle Storage		DATE 09/2023
REV	SCALE 1/20	PAGE CS-01	PAPER A3

BLUEPRINT VISTA ARCHITECTURE	Architecture + Interiors + Planning + Engineering		Unit 1 Cowley Mill Trading Estate Longbridge Way, Uxbridge UB8 2YG
			T +44 (0) 7973 663 706
			E info@blueprintvista.co.uk
			W www.blueprintvista.co.uk

Do not scale from drawing (apart from the planning department). All dimensions/levels must be checked on site by a contractor/third party prior to commencement. Any discrepancies must be reported to us in writing before proceeding. All works are copyright protected and must not be copied or transmitted without our prior written permission. Copyright infringements shall be legally enforced and pursued. Works should not commence before a Planning/Building Control approval is received. Client bears full responsibility for any resulting alterations due to commencement of works prior to an approval.

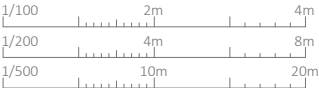

Date	Rev.	Details
-		

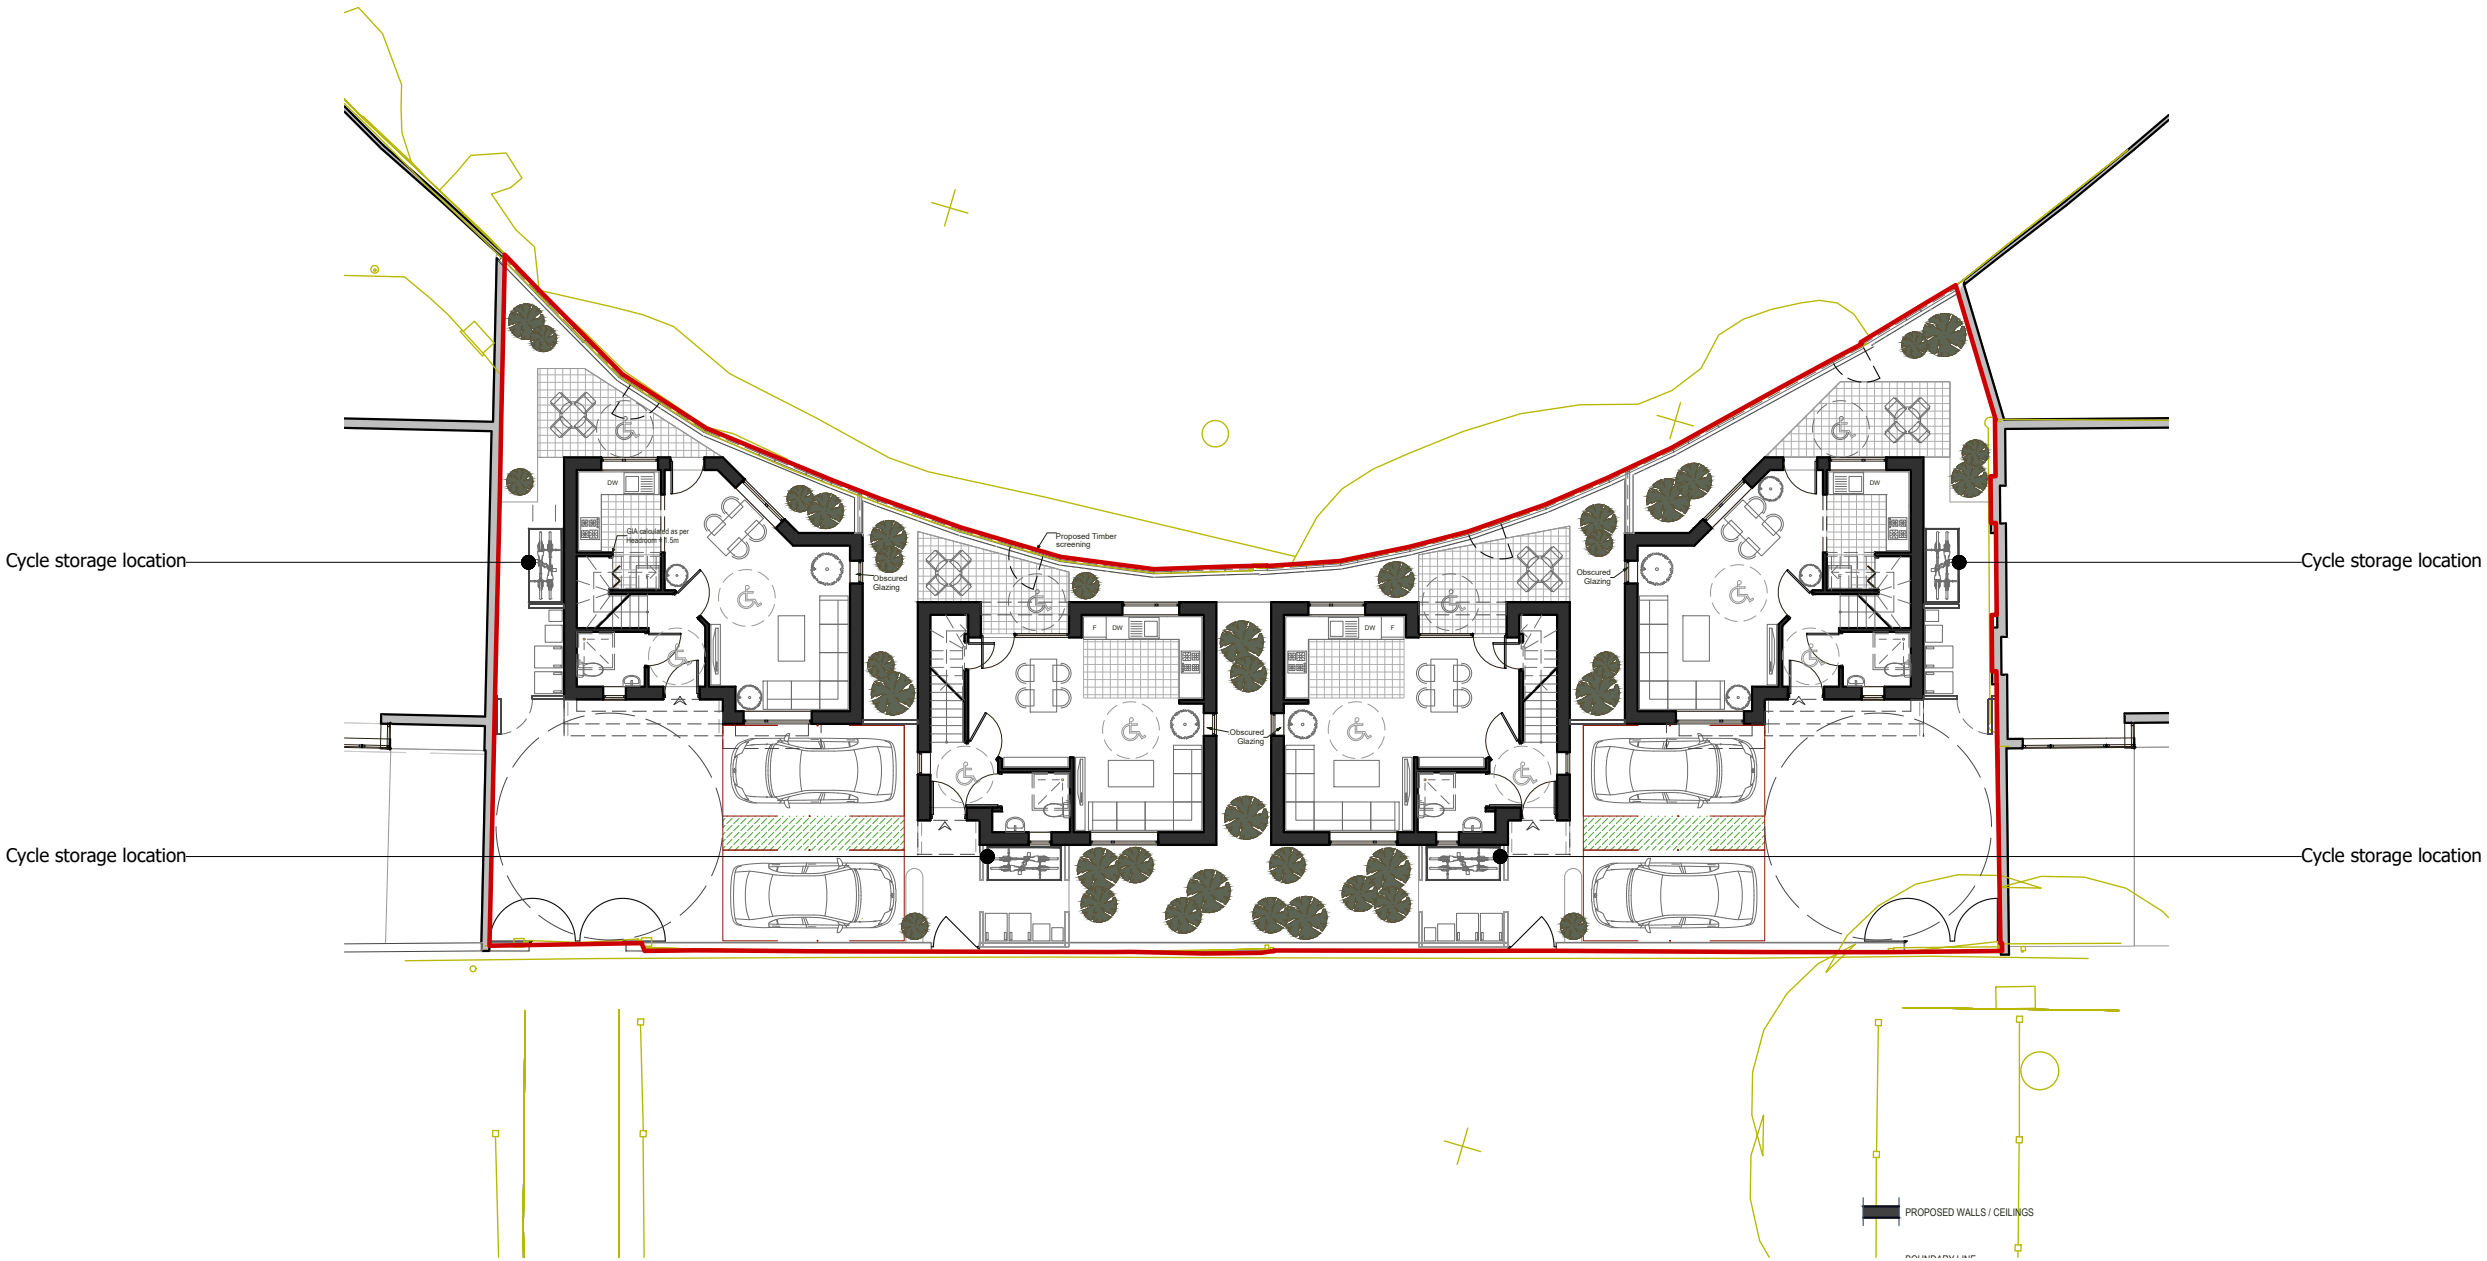

PROJECT	Four detached dwellings		
ADDRESS	Land between 145-147 Downhills Way N17 6AH		
DRAWING	Condition 13 - Cycle Storage Location	DATE	09/2023
REV	SCALE 1/200	PAGE CS-02	PAPER A3


BLUEPRINT
VISTA +
ARCHITECTURE

Architecture + Interiors + Planning + Engineering


Unit 1 Cowley Mill Trading Estate
Longbridge Way, Uxbridge
UB8 2YG

T +44 (0) 7973 663 706
E info@blueprintvista.co.uk
W www.blueprintvista.co.uk


Do not scale from drawing (apart from the planning department). All dimensions/levels must be checked on site by a contractor/third party prior to commencement. Any discrepancies must be reported to us in writing before proceeding. All works are copyright protected and must not be copied or transmitted without our prior written permission. Copyright infringements shall be legally enforced and pursued. Works should not commence before a Planning/Building Control approval is received. Client bears full responsibility for any resulting alterations due to commencement of works prior to an approval.

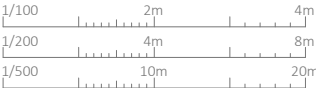

Date	Rev.	Details
-		

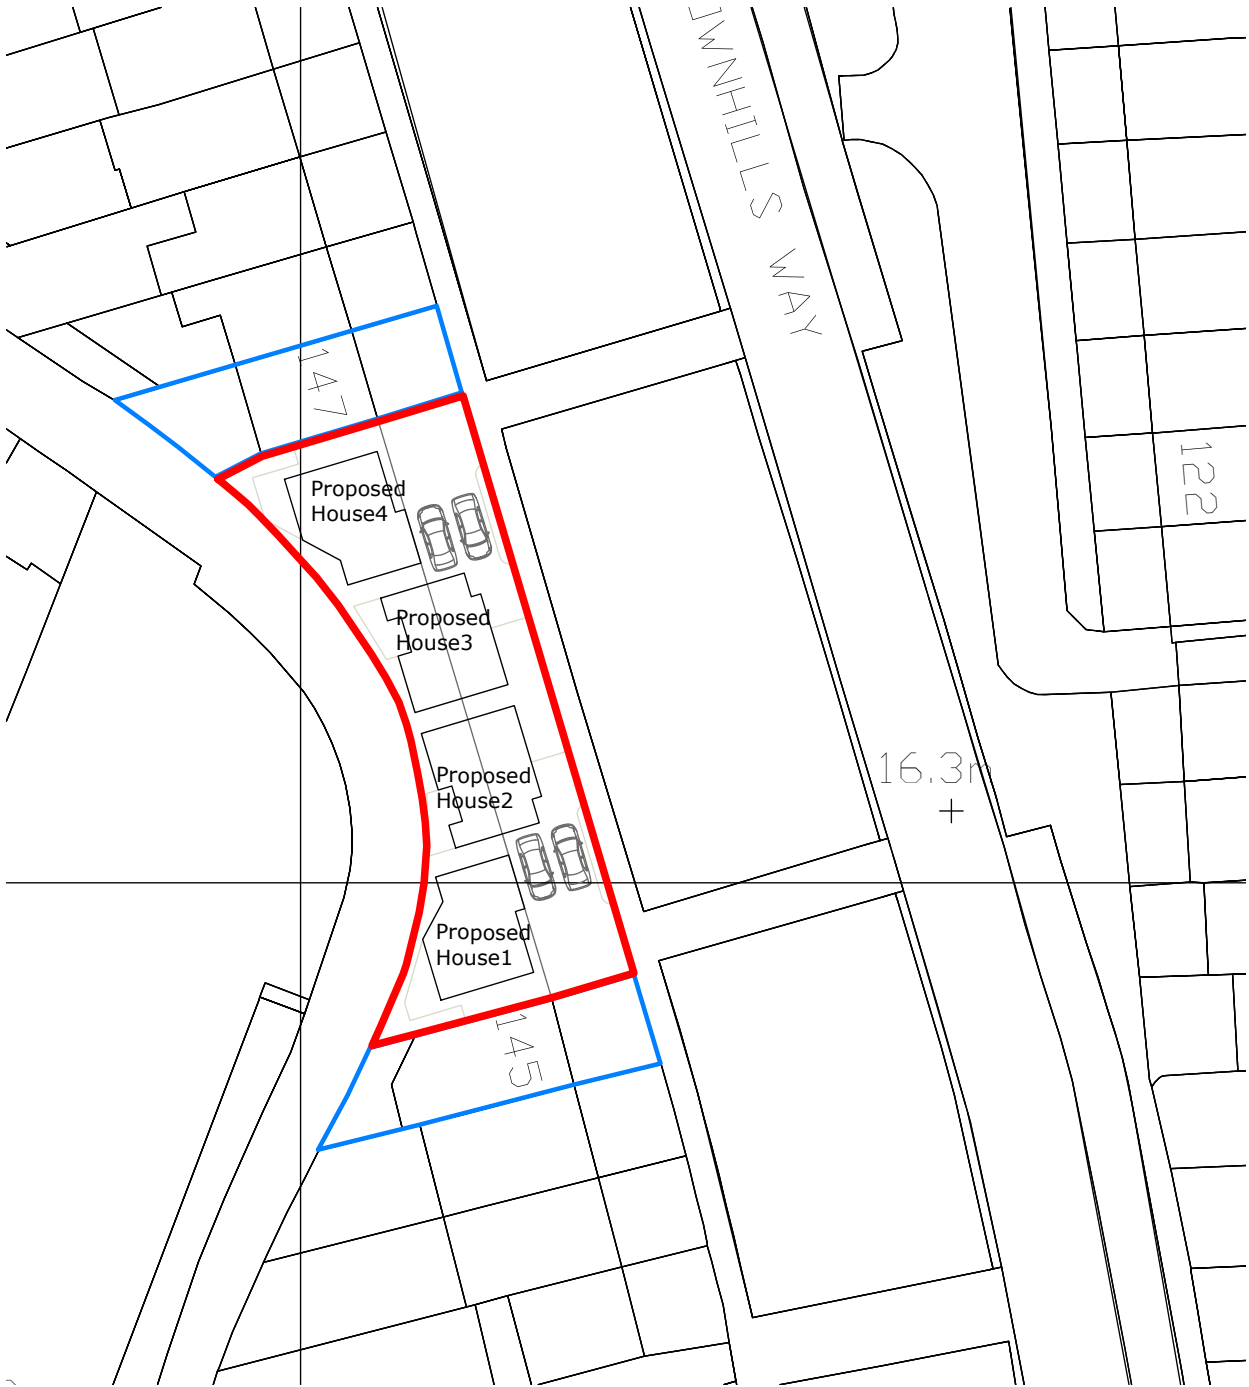


Site Plan
1/500

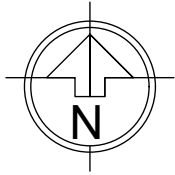

LINES LEGEND:

- APPLICATION SITE BOUNDARIES
- OTHER LAND OWNED BY THE CLIENT / APPLICANT

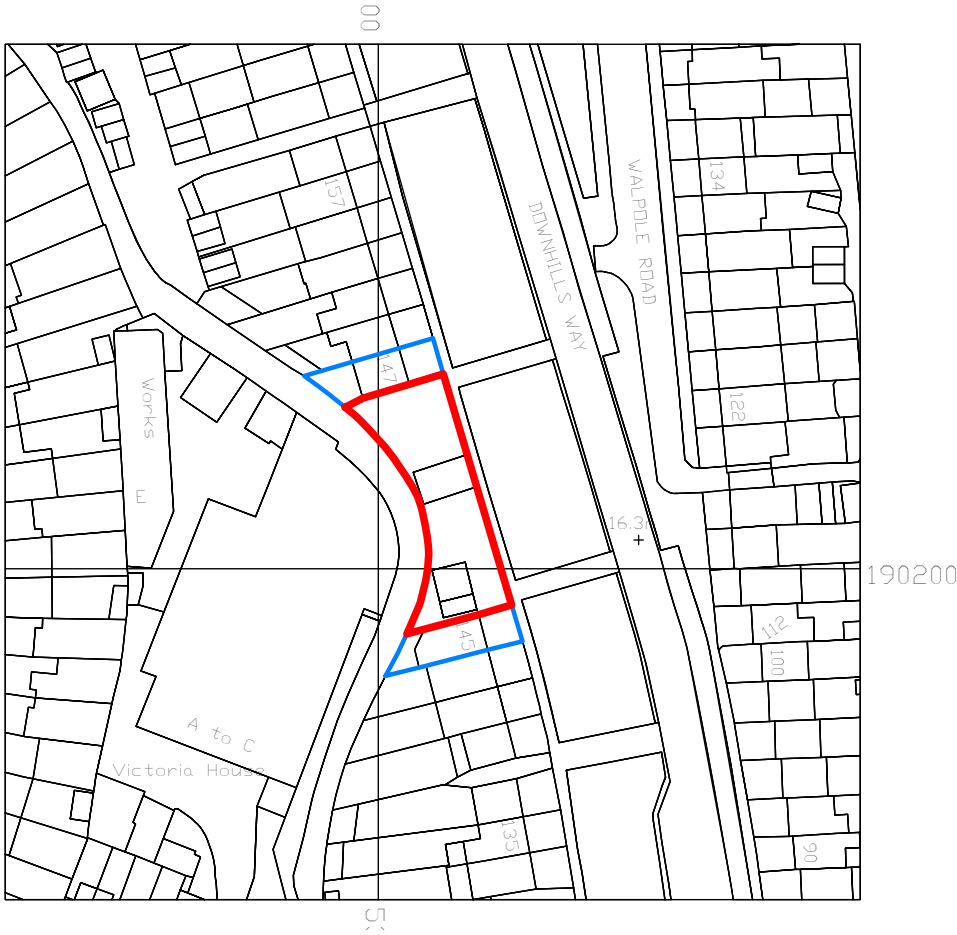

Location Plan
1/1250

PROJECT	Four detached dwellings		
ADDRESS	Land between 145-147 Downhills Way N17 6AH		
DRAWING	Condition 13 - Cycle Storage Location/Site Plan		DATE 09/2023
REV	SCALE 1/500/1250	PAGE CS-03	PAPER A3
BLUEPRINT VISTA + ARCHITECTURE		Unit 1 Cowley Mill Trading Estate Longbridge Way, Uxbridge UB8 2YG	
		T	+44 (0) 7973 663 706
		E	info@blueprintvista.co.uk
		W	www.blueprintvista.co.uk
Architecture + Interiors + Planning + Engineering			