


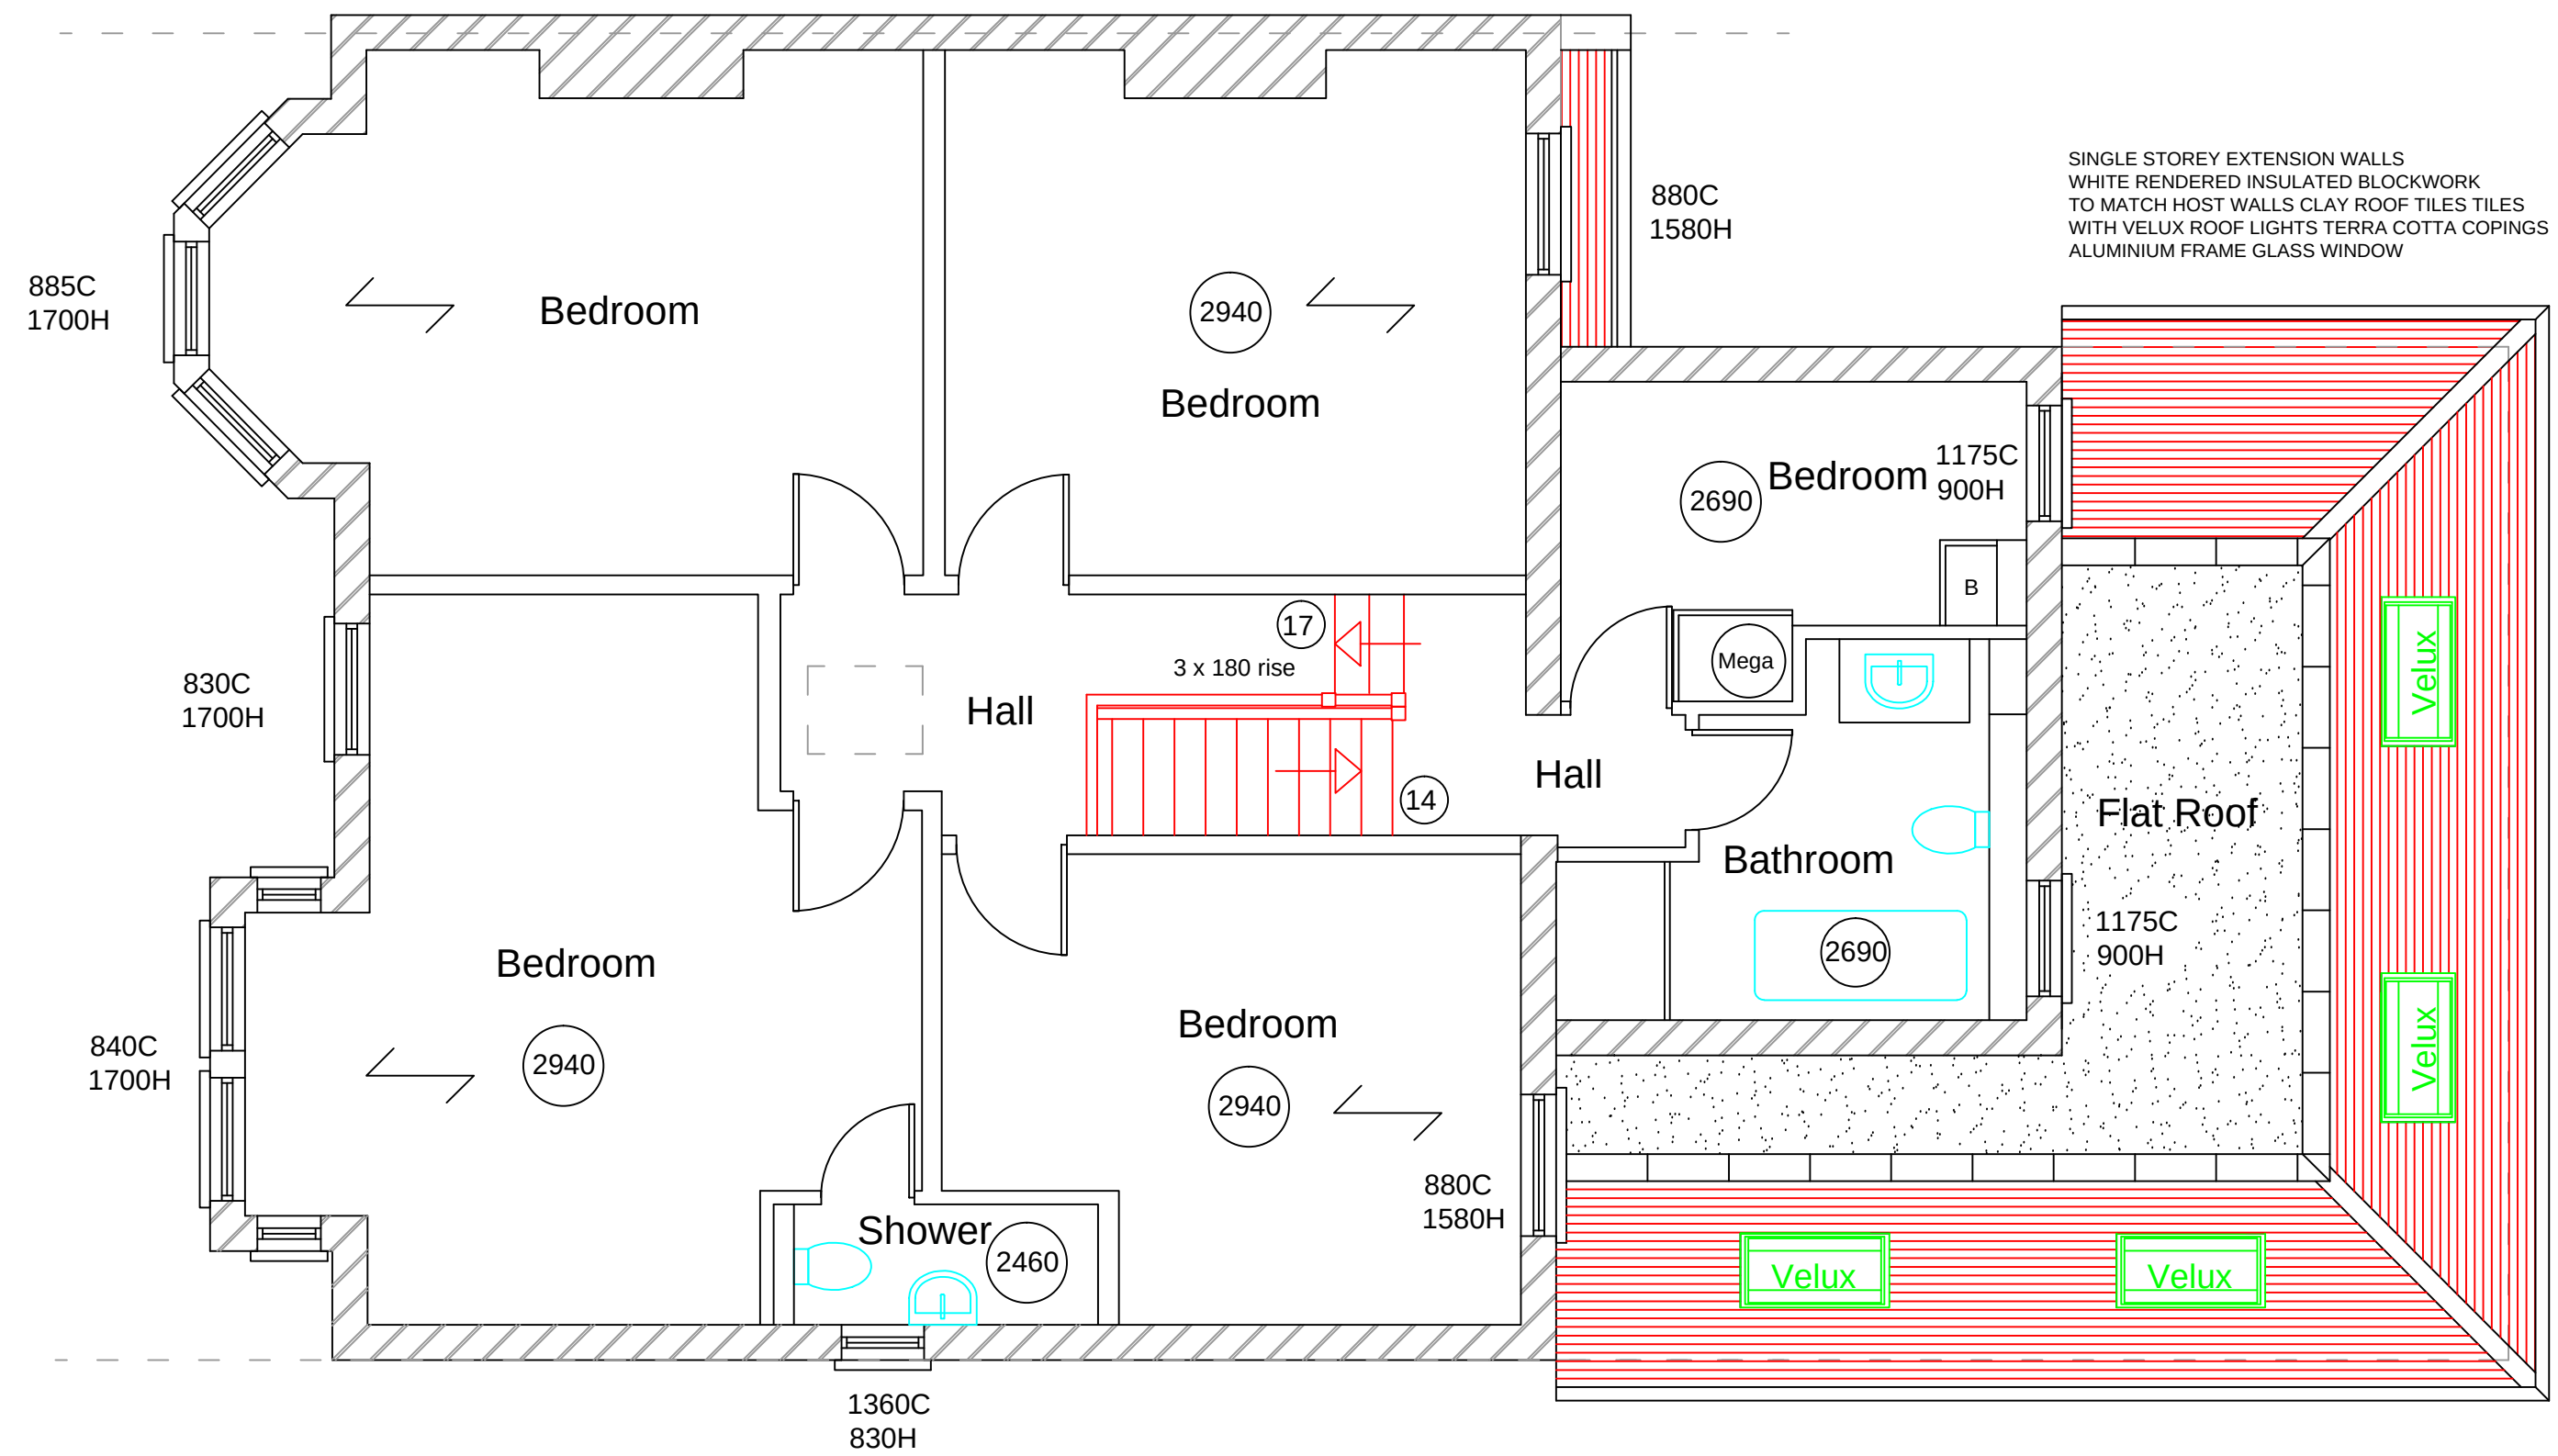


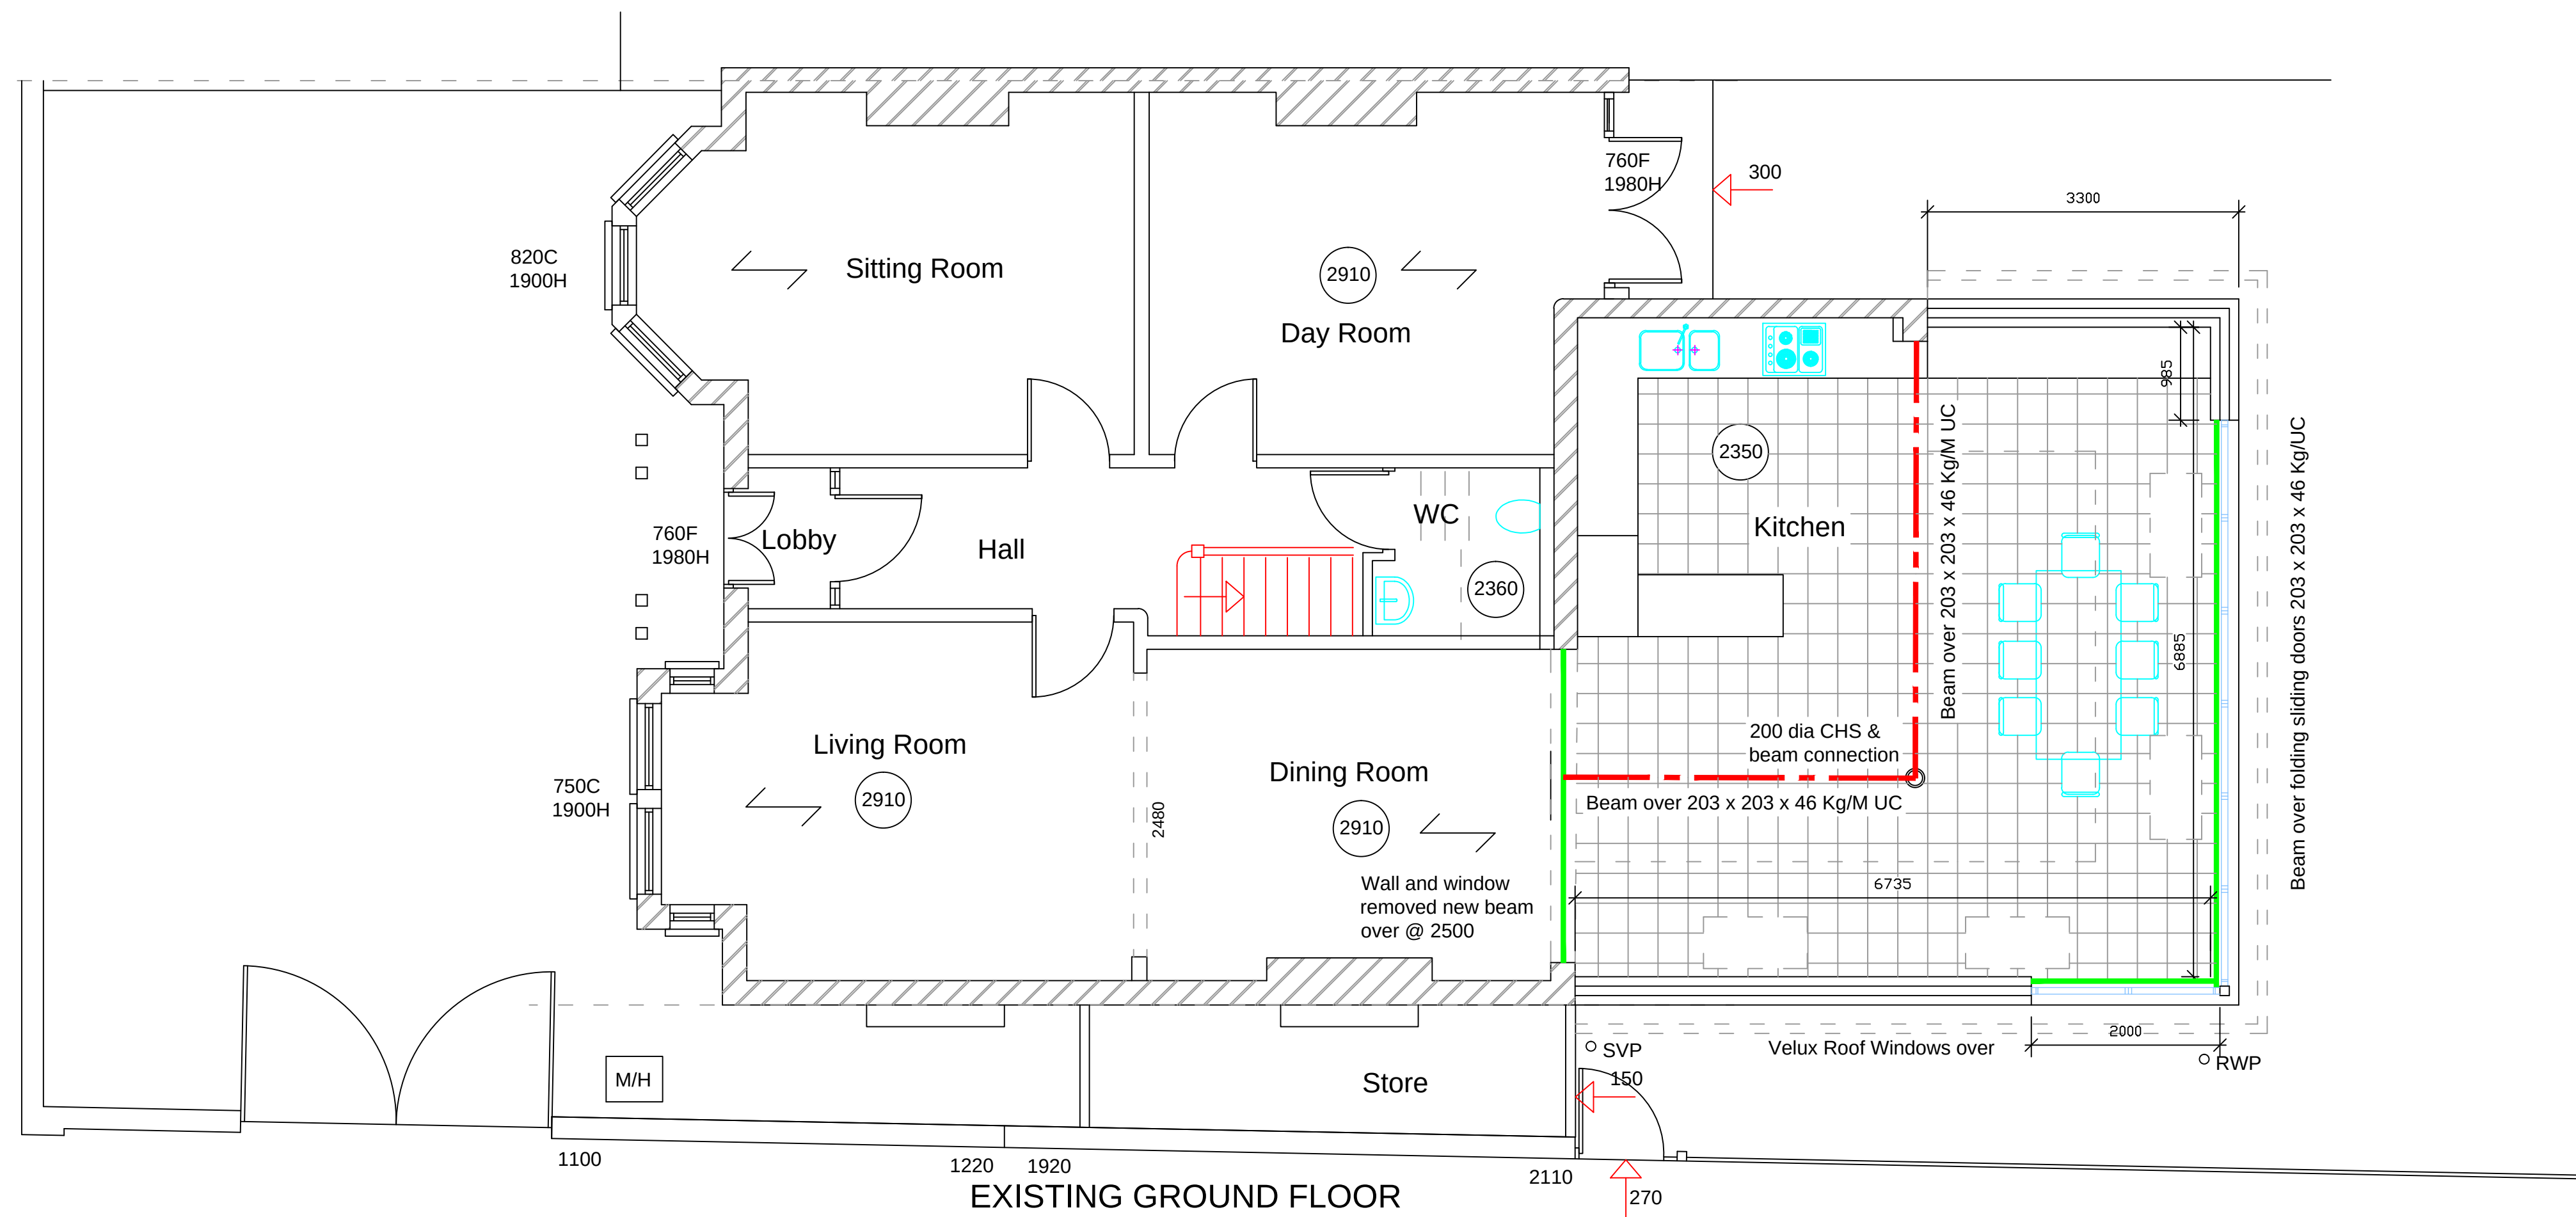


EXISTING FIRST FLOOR

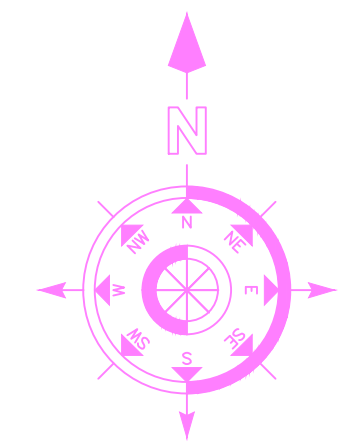

EXISTING GROUND FLOOR

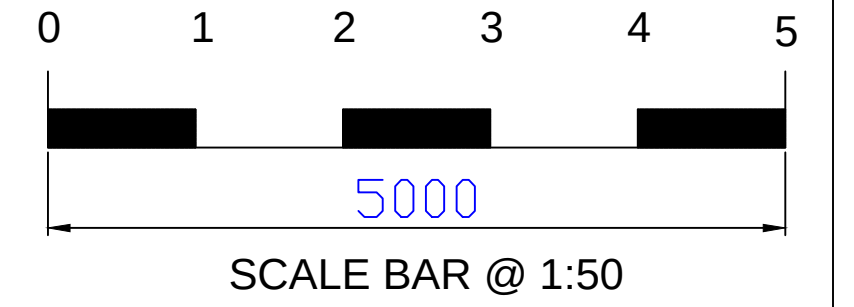

LOCATION PLAN
SCALE 1 : 1250

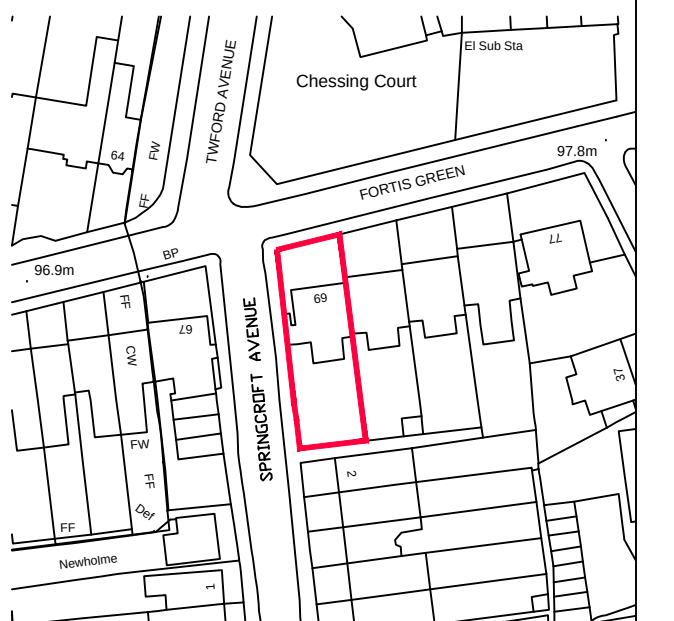

PLANNING ISSUE 01/01/2024

BUILDING REGULATIONS ISSUE -

REVISION No.	REVISION NOTES	DATE
-	-	-
PROJECT: 69 FORTIS GREEN LONDON N2 9JD		
CLIENT: JOSH APPIGNANESI & DEVORAH BAUM		
DESCRIPTION: PROPOSED EXTENSION PLANS		
DRAWING No.	2329-07	SCALE. 1:50 @ A1
REVISION.	-	DATE. 12/12/23
NO DIMENSIONS TO BE SCALED FROM THIS DRAWING.		

BCA
BRYAN CONNOR ASSOCIATES LIMITED
DESIGN & PLANNING CONSULTANTS

2 TREGARON AVENUE LONDON N8 9EY Tel: 020 8340 9294 Mob: 07958738247
Email: bryan.connor@outlook.com Web: bca-design.net

THIS DRAWING IS THE PROPERTY OF BRYAN CONNOR ASSOCIATES LTD AND MAY NOT BE REPRODUCED WITHOUT WRITTEN CONSENT