



Proposed

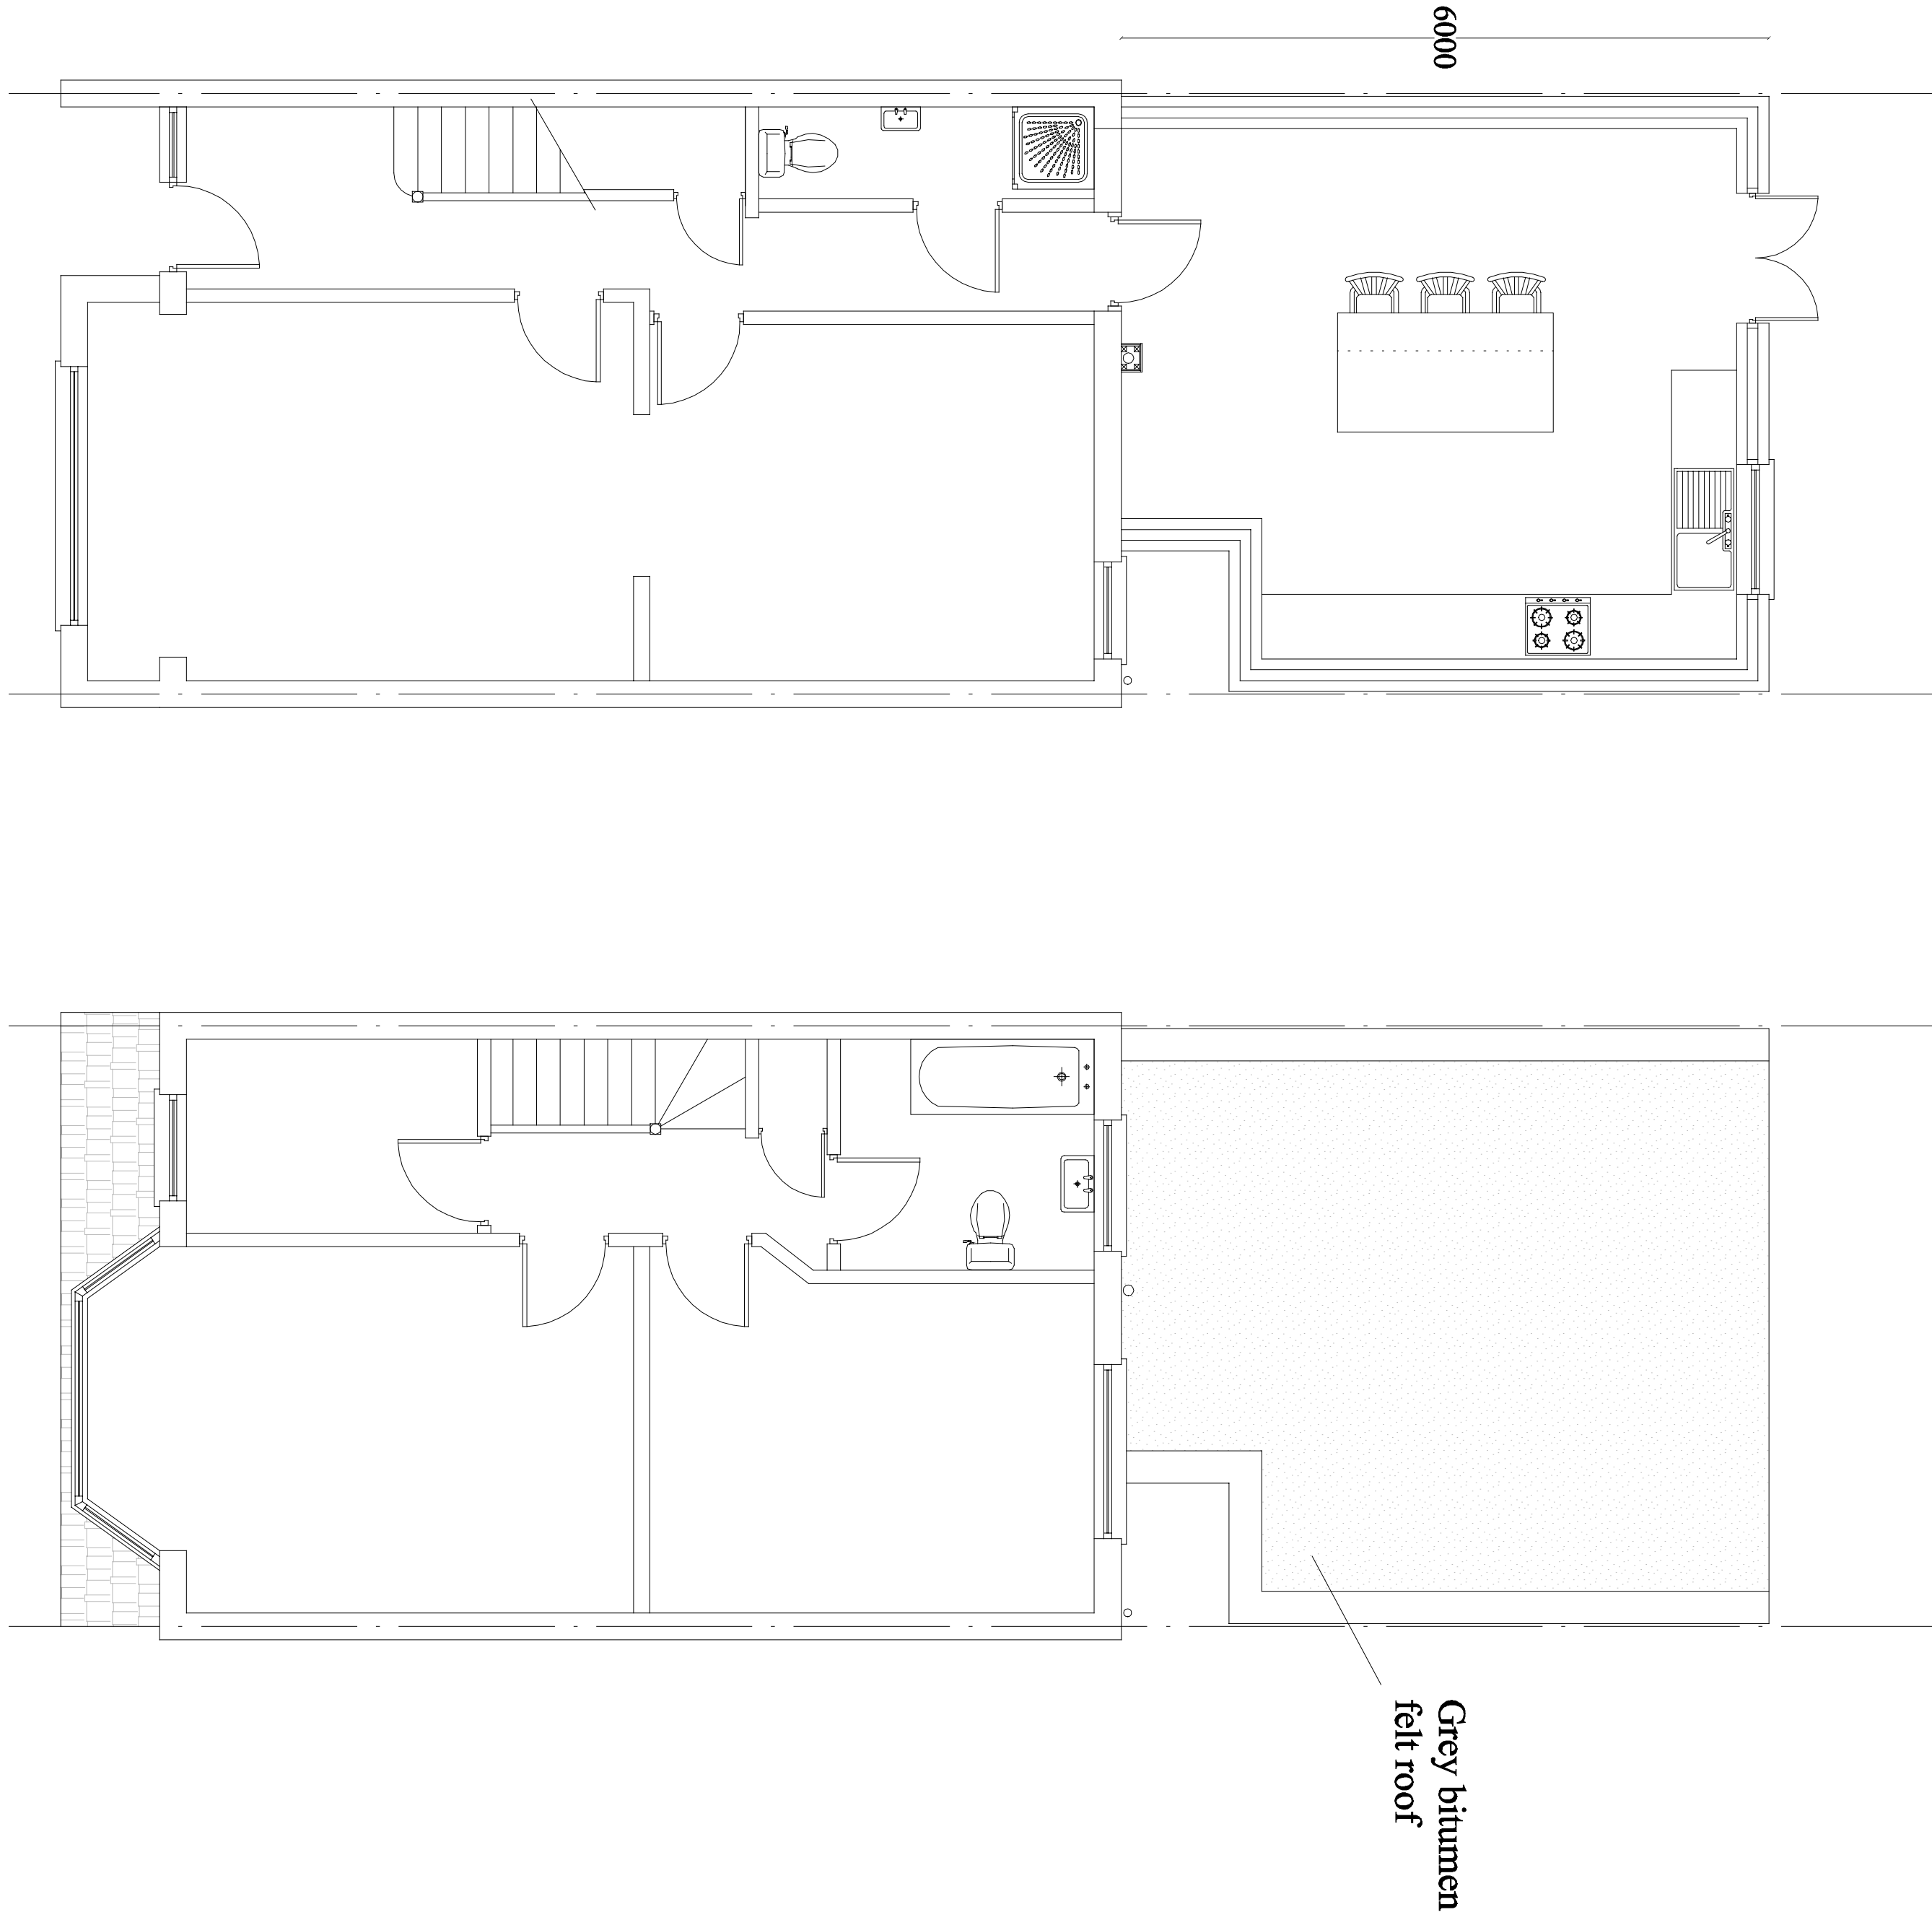

Rear

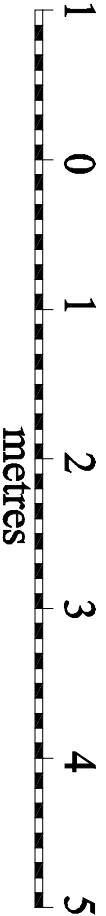

Client:

Mr Lin Chen & Mrs Li Ping Zheng
188 Westbury Avenue
London
N22 6RU

No.	Revision/Issue	Date

P & A Design Consultants Ltd
4 Highgate Road
Highgate
Isle of Dogs
Essex RM8 2NU
Tel: 020 8595 6070
Mobile: 07956 181 363
M Permie BSc Hons, MRICS, MCIOB

Rear extension
188 Westbury Avenue
London
N22 6RU

Project	Sheet
Date	2
Scale	1:50 (A1)