


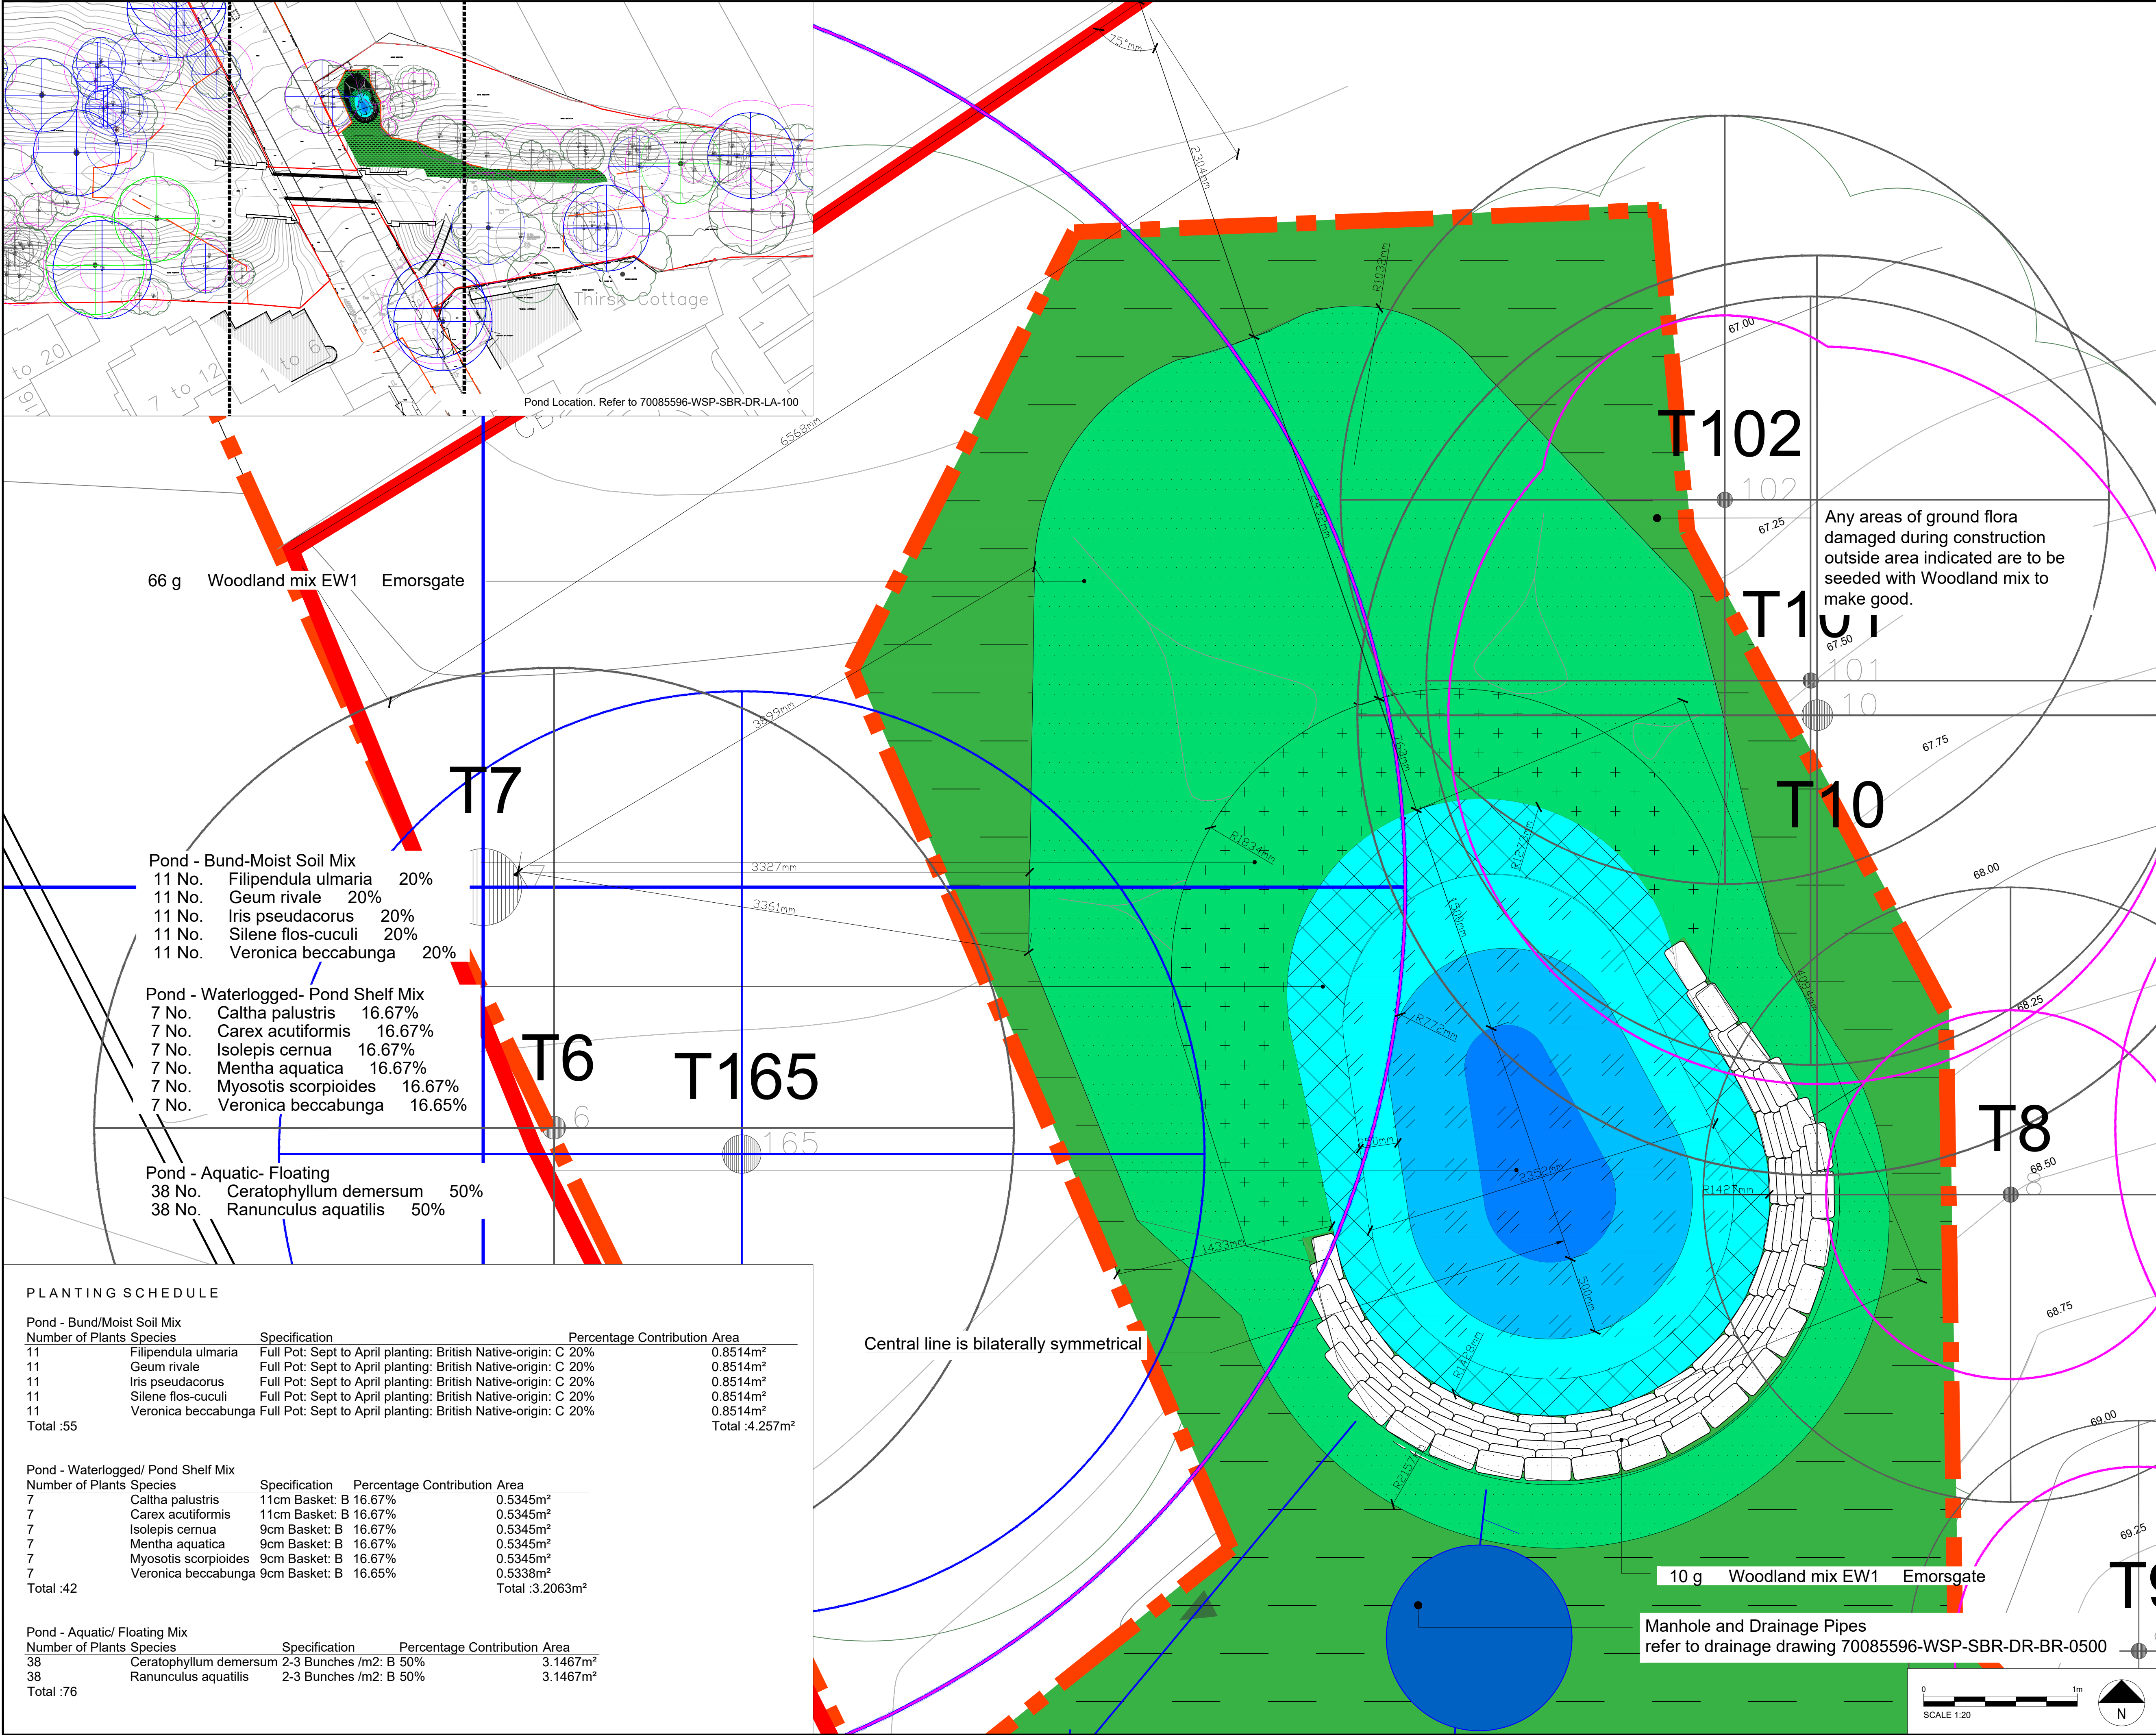

DO NOT SCALE

KEY:

Pond

Bagwork

Pond - Bund/Moist Soil Mix

Pond - Waterlogged/ Pond Shelf Mix

Emorsgate EW1 - Woodland Mix

Pond - Aquatic/ Floating

Root Protection Area

Tussocky shade rich species mix

Planning Permission Boundary

Permanent Works Boundary

C02	18.07.2023	ST	Further information added throughout	SL	PT
C01	30.06.2023	UT	First issue	SL	PT
REV	DATE	BY	DESCRIPTION	CHK	APP

DRAWING STATUS: A - FIT FOR CONSTRUCTION

4th Floor, 6 Devonshire Square, London, EC2M 4YE, UK
T+ 44 (0) 207 337 1700, F+ 44 (0) 207 337 1701
wsp.com

CLIENT:

LONDON BOROUGH OF HARINGEY

ARCHITECT:

SITE/PROJECT:

STANHOPE ROAD BRIDGE

TITLE:

NATURE POND

SCALE @ A1:

1:20_1

CHECKED:

SL

APPROVED:

DE

PROJECT NO:

70085596

DESIGNED:

UT

DRAWN:

UT

DATE:

July 23

DRAWING NO:

70085596-WSP-SBR-DR-LA-106

REV:

C02

© WSP UK Ltd

File name: I:\UK\WSP\GROUP\COMMON\DATA\PROJECTS\70085596\WSP-SBR-DR-LA-106\70085596-WSP-SBR-DR-LA-106.dwg, printed on 18/07/2023 16:56:34, by T. Alford, S. B. This drawing may contain: Ordnance Survey data © Crown copyright and database right 2020.