


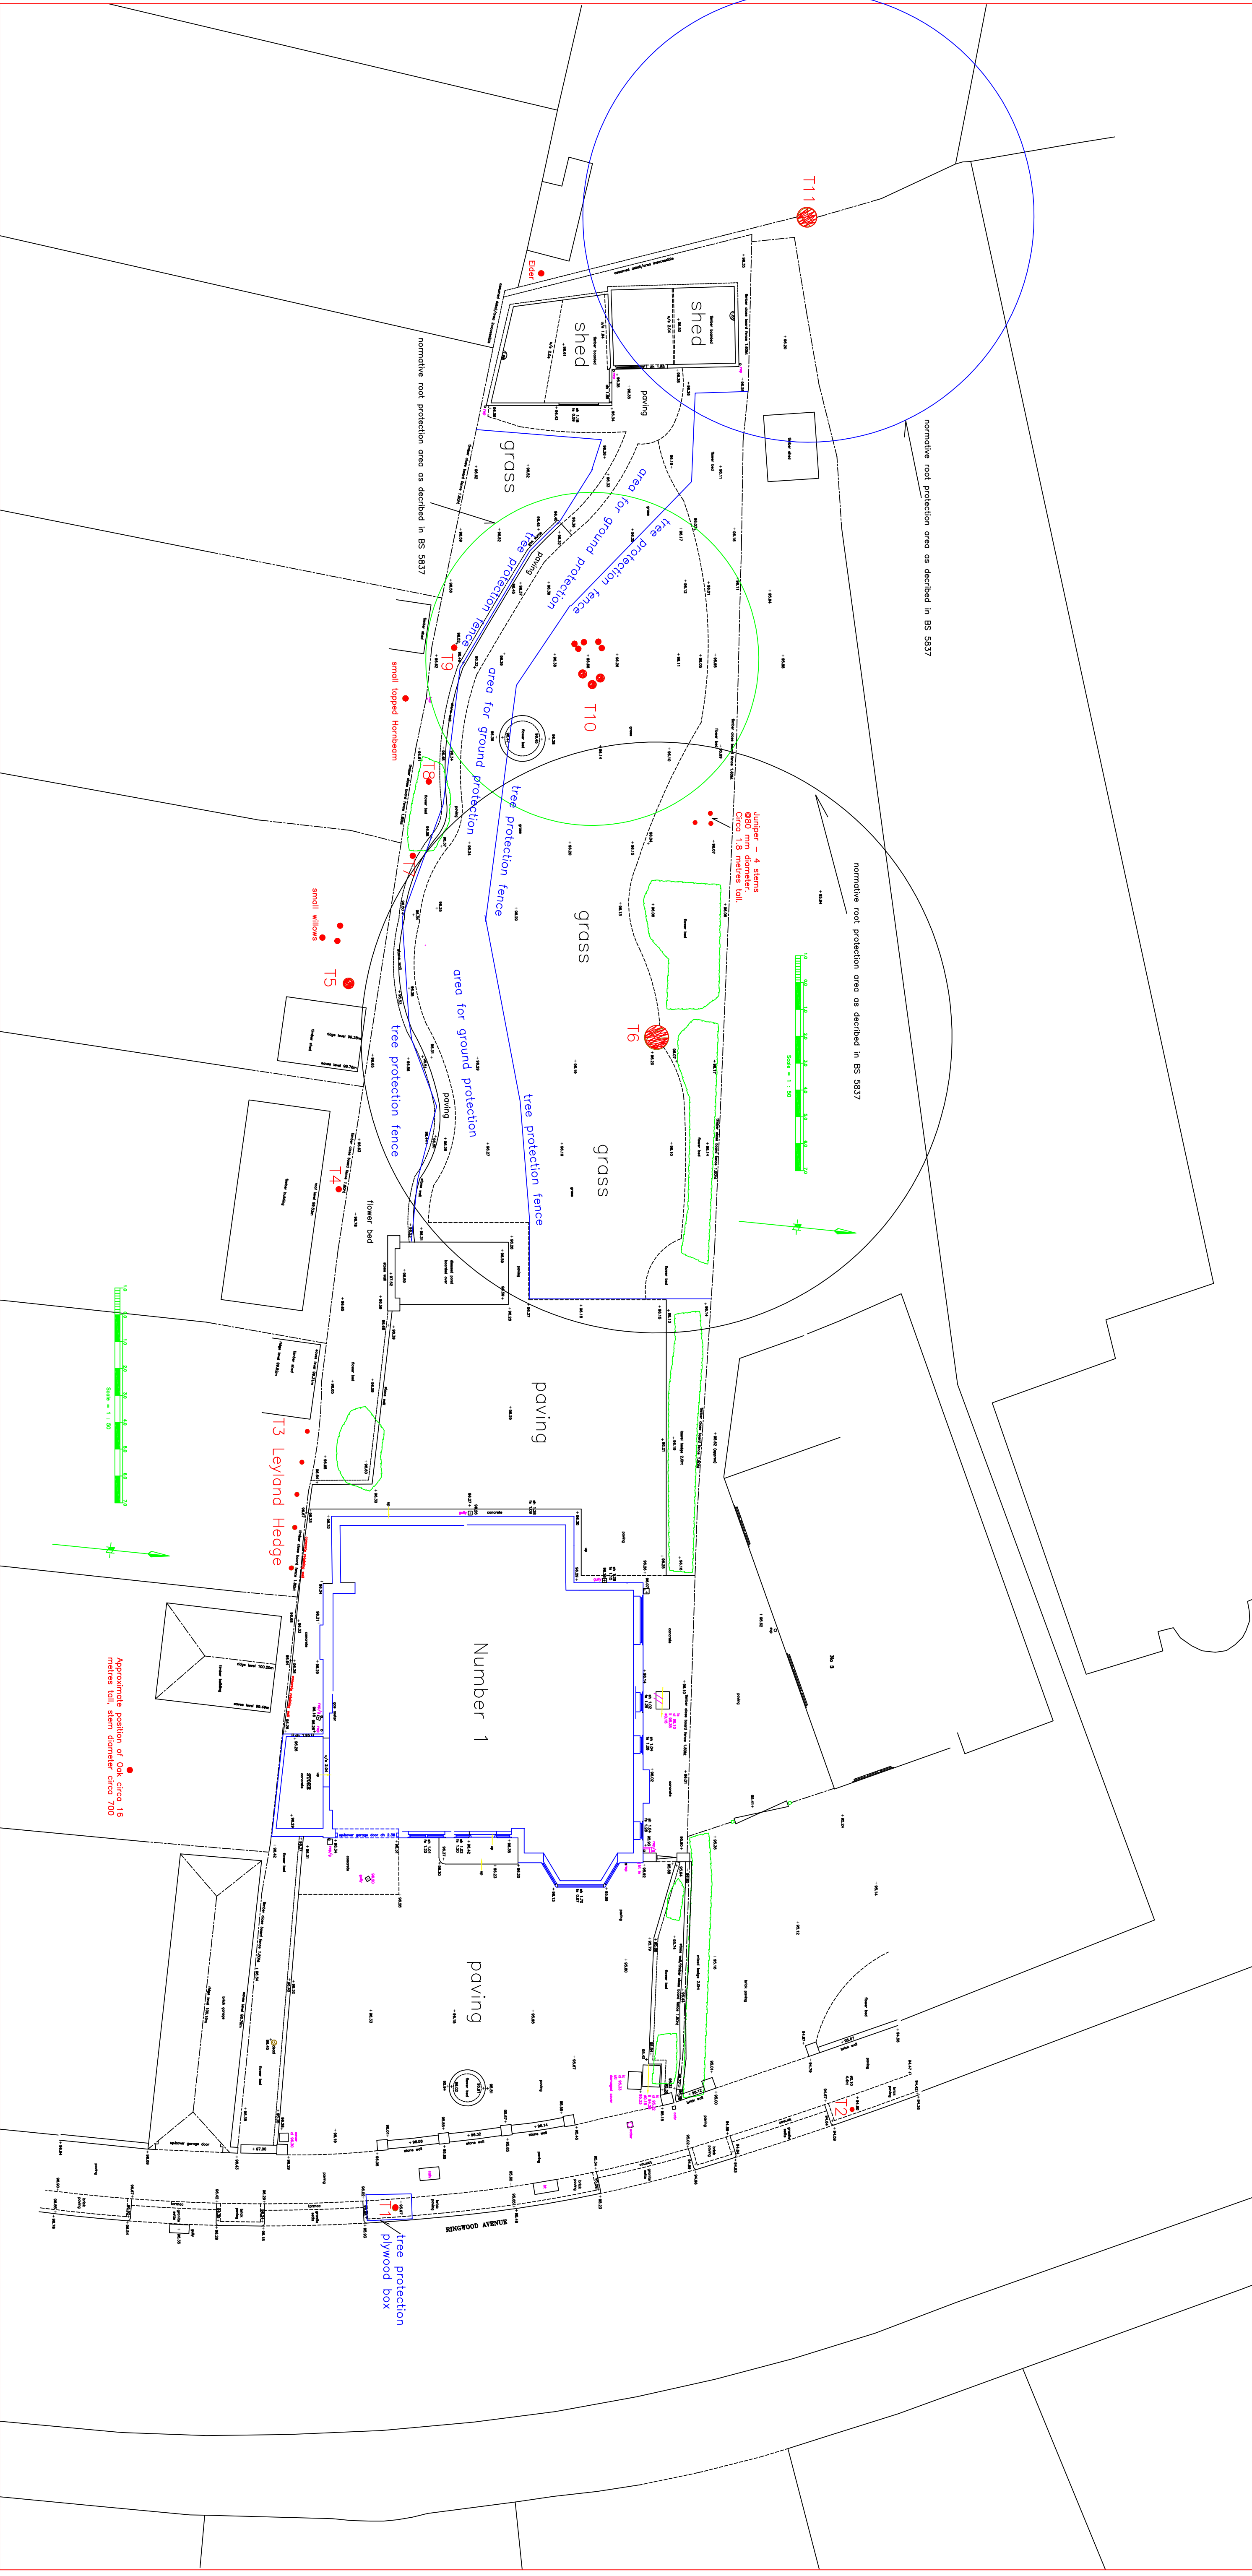

1Ringwood Avenue, NZ 9NT. Tree protection plan. August 2022.