


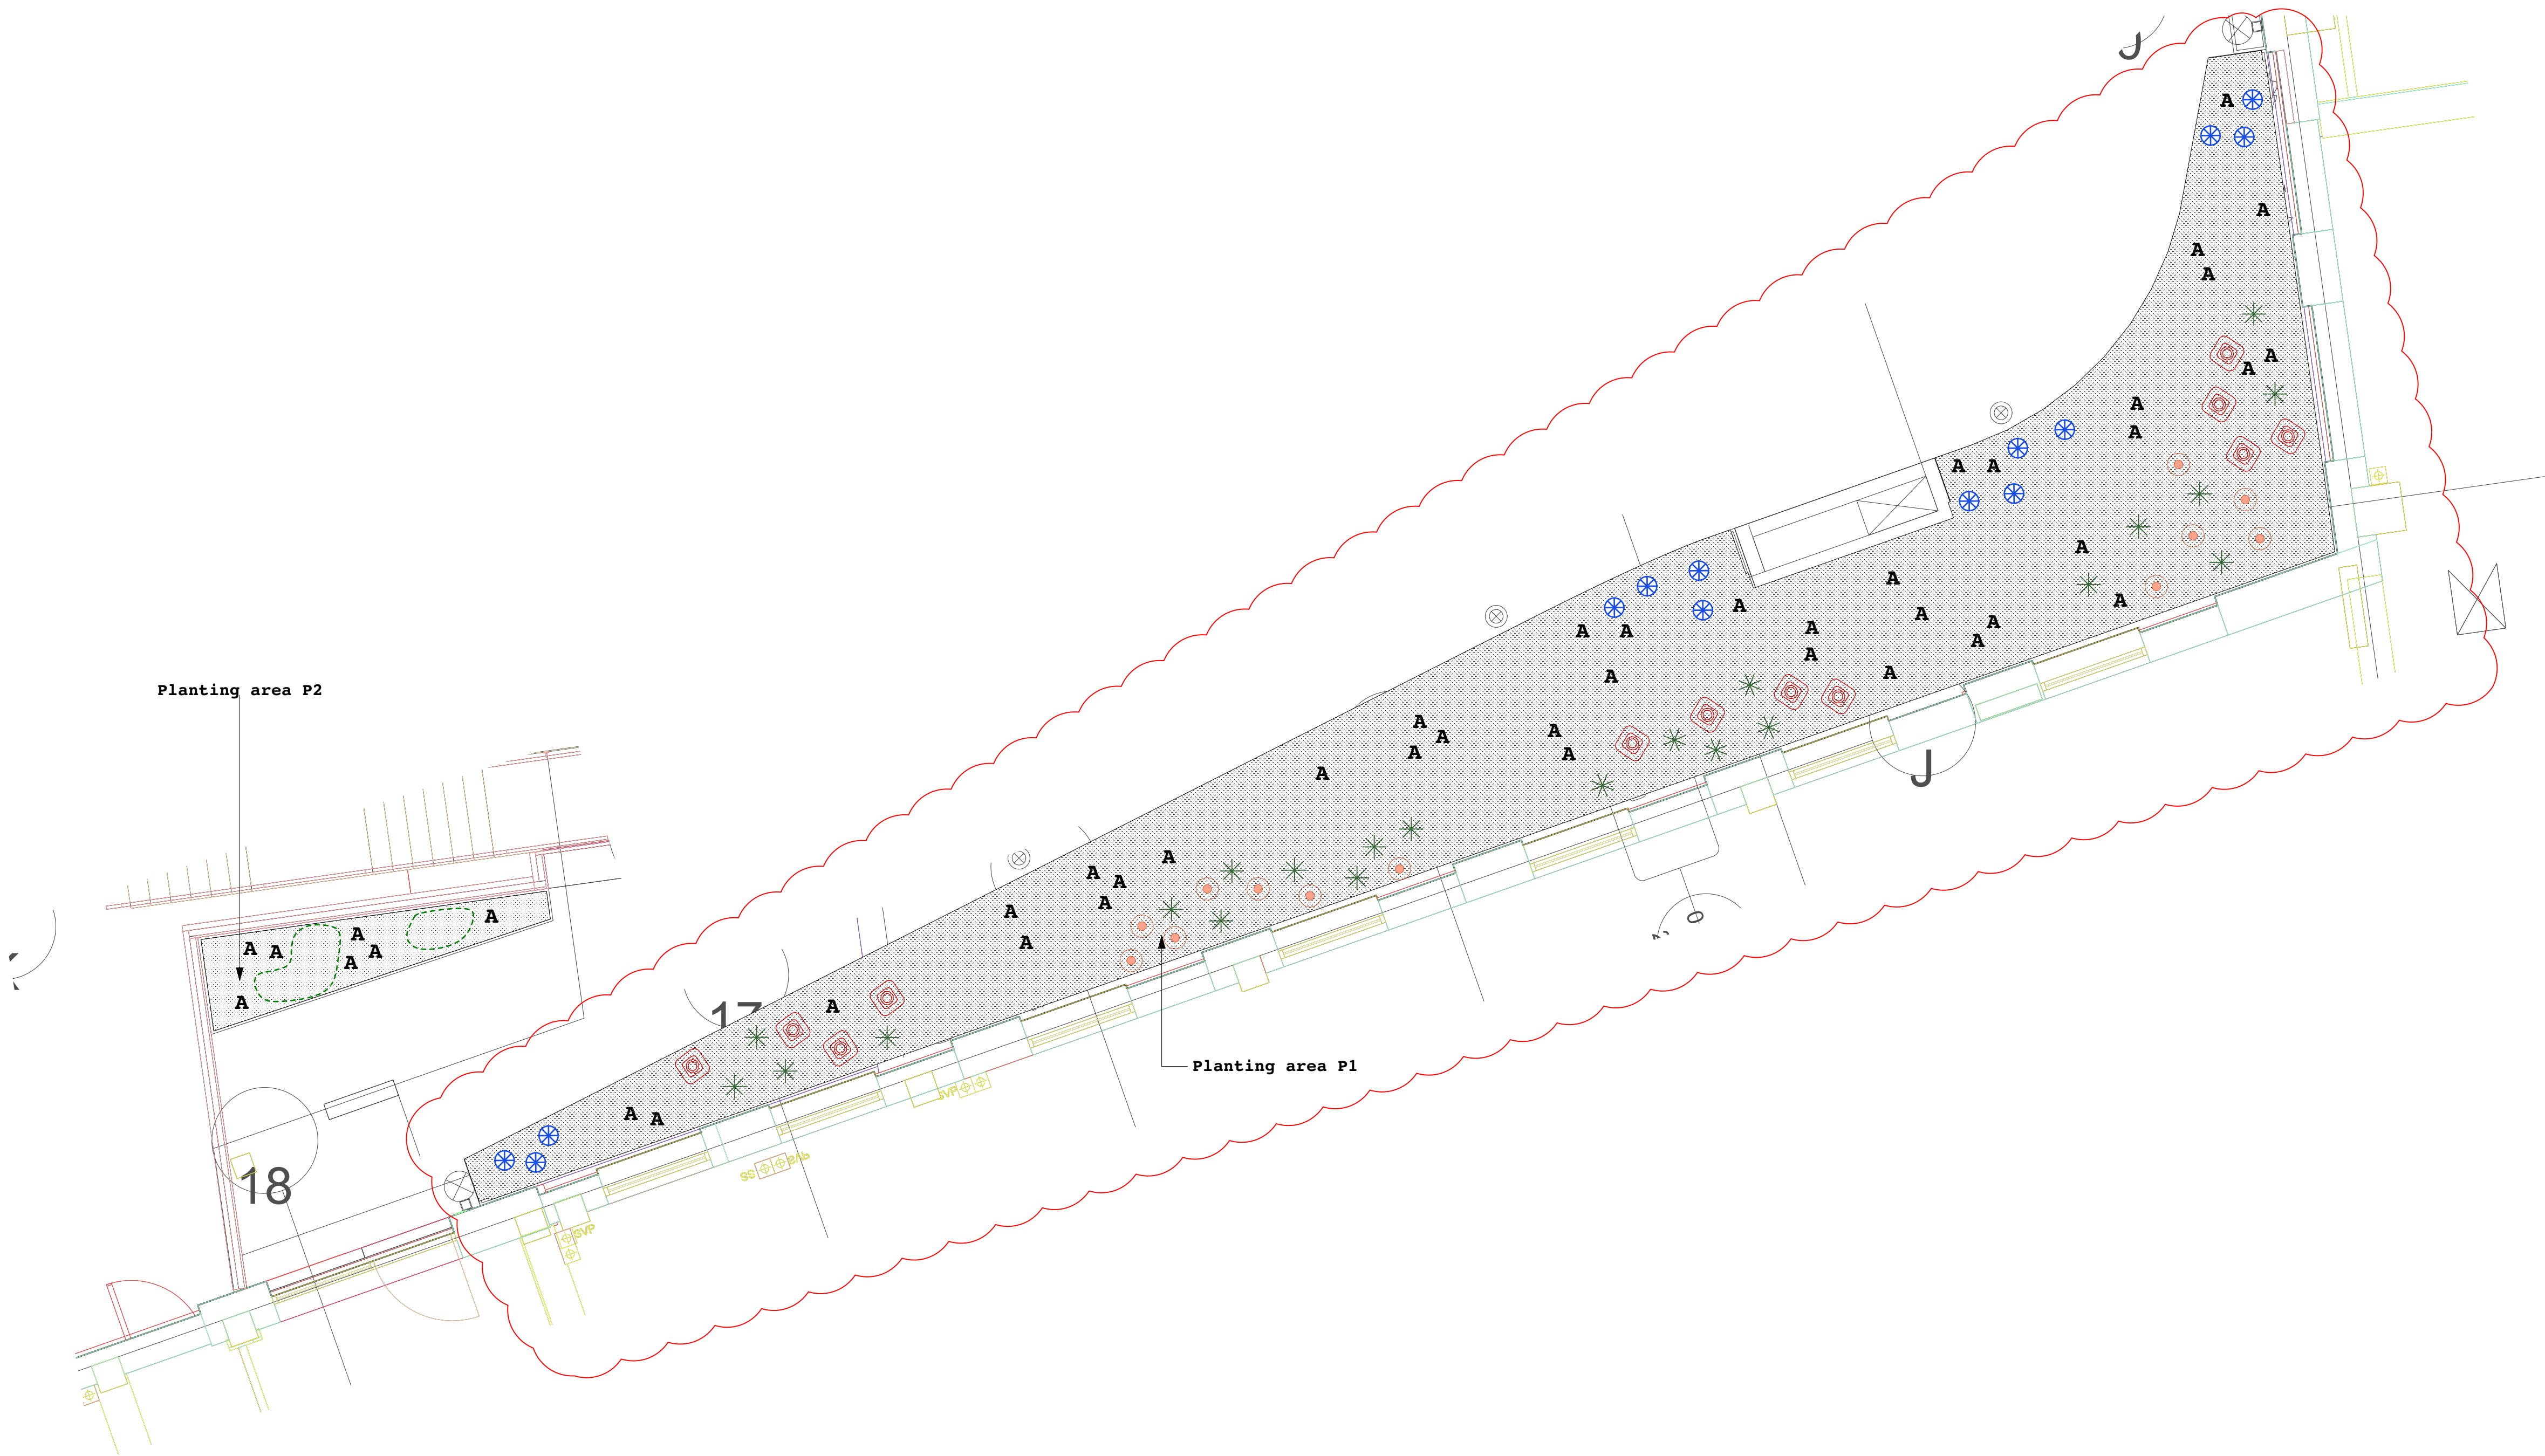

Planting area P2: 3.2 m2 in total

KEY:

Planting mix

Planting 'Ferry glade' mix (3.2 m2);
7 plants/m2; 2l CG; 300mm c/c

- 4no. Dryopteris cristata (15%)
- 4no. Geranium nodosum (15%)
- 4no. Luzula nivea(15%)
- 4no. Luzula sylvatica (15%)
- 5no. Polypodium vulgare (20%)
- 5no. Tiarella cordifolia (20%)

Planting mix - general note:
Random mixed distribution of species through planting mix area. To be positioned between individual plants shown as symbols

Individual plants - herbaceous species

- A** 7no. Anemone x hybrida 'Honorine Jobert'; 2ICG; allow for 1 plant per symbol

Bulbs & tubers (1 m2)

- 30no. Allium ursinum; allow for 30 bulbs/m2

Planting area P1: 52.4 m2 in total

KEY:

Planting mix

Planting mix (52.4 m2);
7 plants/m2; 2l CG; 300mm c/c

- 55no. Dryopteris filix-mas (15%)
- 110no. Epimedium x perralchium 'Frohneiten' (30%)
- 55no. Geranium nodosum (15%)
- 37no. Polystichum setiferum (10%)
- 110no. Tiarella cordifolia (30%)

Planting mix - general note:
Random mixed distribution of species through planting mix area. To be positioned between individual plants shown as symbols

Individual plants - Herbeceous perennials

Allow for 1 plant per symbol

- 14no.** Asplenium scolopendrium; 2ICG
- 22no.** Luzula sylvatica; 2ICG
- 12no.** Tellima grandiflora; 2ICG
- 12no.** Actaea simplex; 2ICG
- A** 38no. Anemone x hybrida 'Honorine Jobert'; 2ICG

© JCLA

This drawing is for planning purposes only. Any discrepancies or queries should be brought to the attention of the authors. Dimensions are to be verified on site prior to construction.

To be read in conjunction with all relevant Architects', Services and Structural Engineers' drawings.

All existing site, tree and building information has been compiled from different sources.


Refer to current revisions of all referenced files.

Notes:

Refer to Adams & Sutherland landscape architects information for:
- Landscape layout
- Hard Landscape
- Assembly drawings

Refer also to Soft landscape specification, including maintenance clauses; current JCLA document 0307-XX-SP-LA-0005

Key:

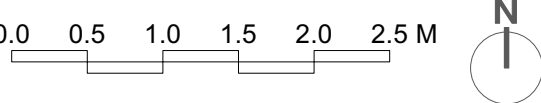

Rev	Date	Description
P1	19.03.21	First issue
P2	10.06.21	For Approval
C1	02.07.21	Issued for Construction
C2	19.06.23	Updated planting area numbers
C3	23.10.23	Podium planting area P1 updated

JCLA

Jonathan Cook Landscape Architects Ltd
3A Iliffe Yard
LONDON SE17 3QA
Tel +44 (0)207 703 3270
www.jcla.co.uk

Client
United Living

Project
WB093: Welbourne plot

Drawing Title
**Podium planting plans -
Planting areas P1 & P2**

Drawing Status
Construction

Date
19.03.21

Scale
1:50 @ A1 / 1:100 @ A3

Drawing Number
0307-Z1-01-DR-LA-0511

Revision
C3