





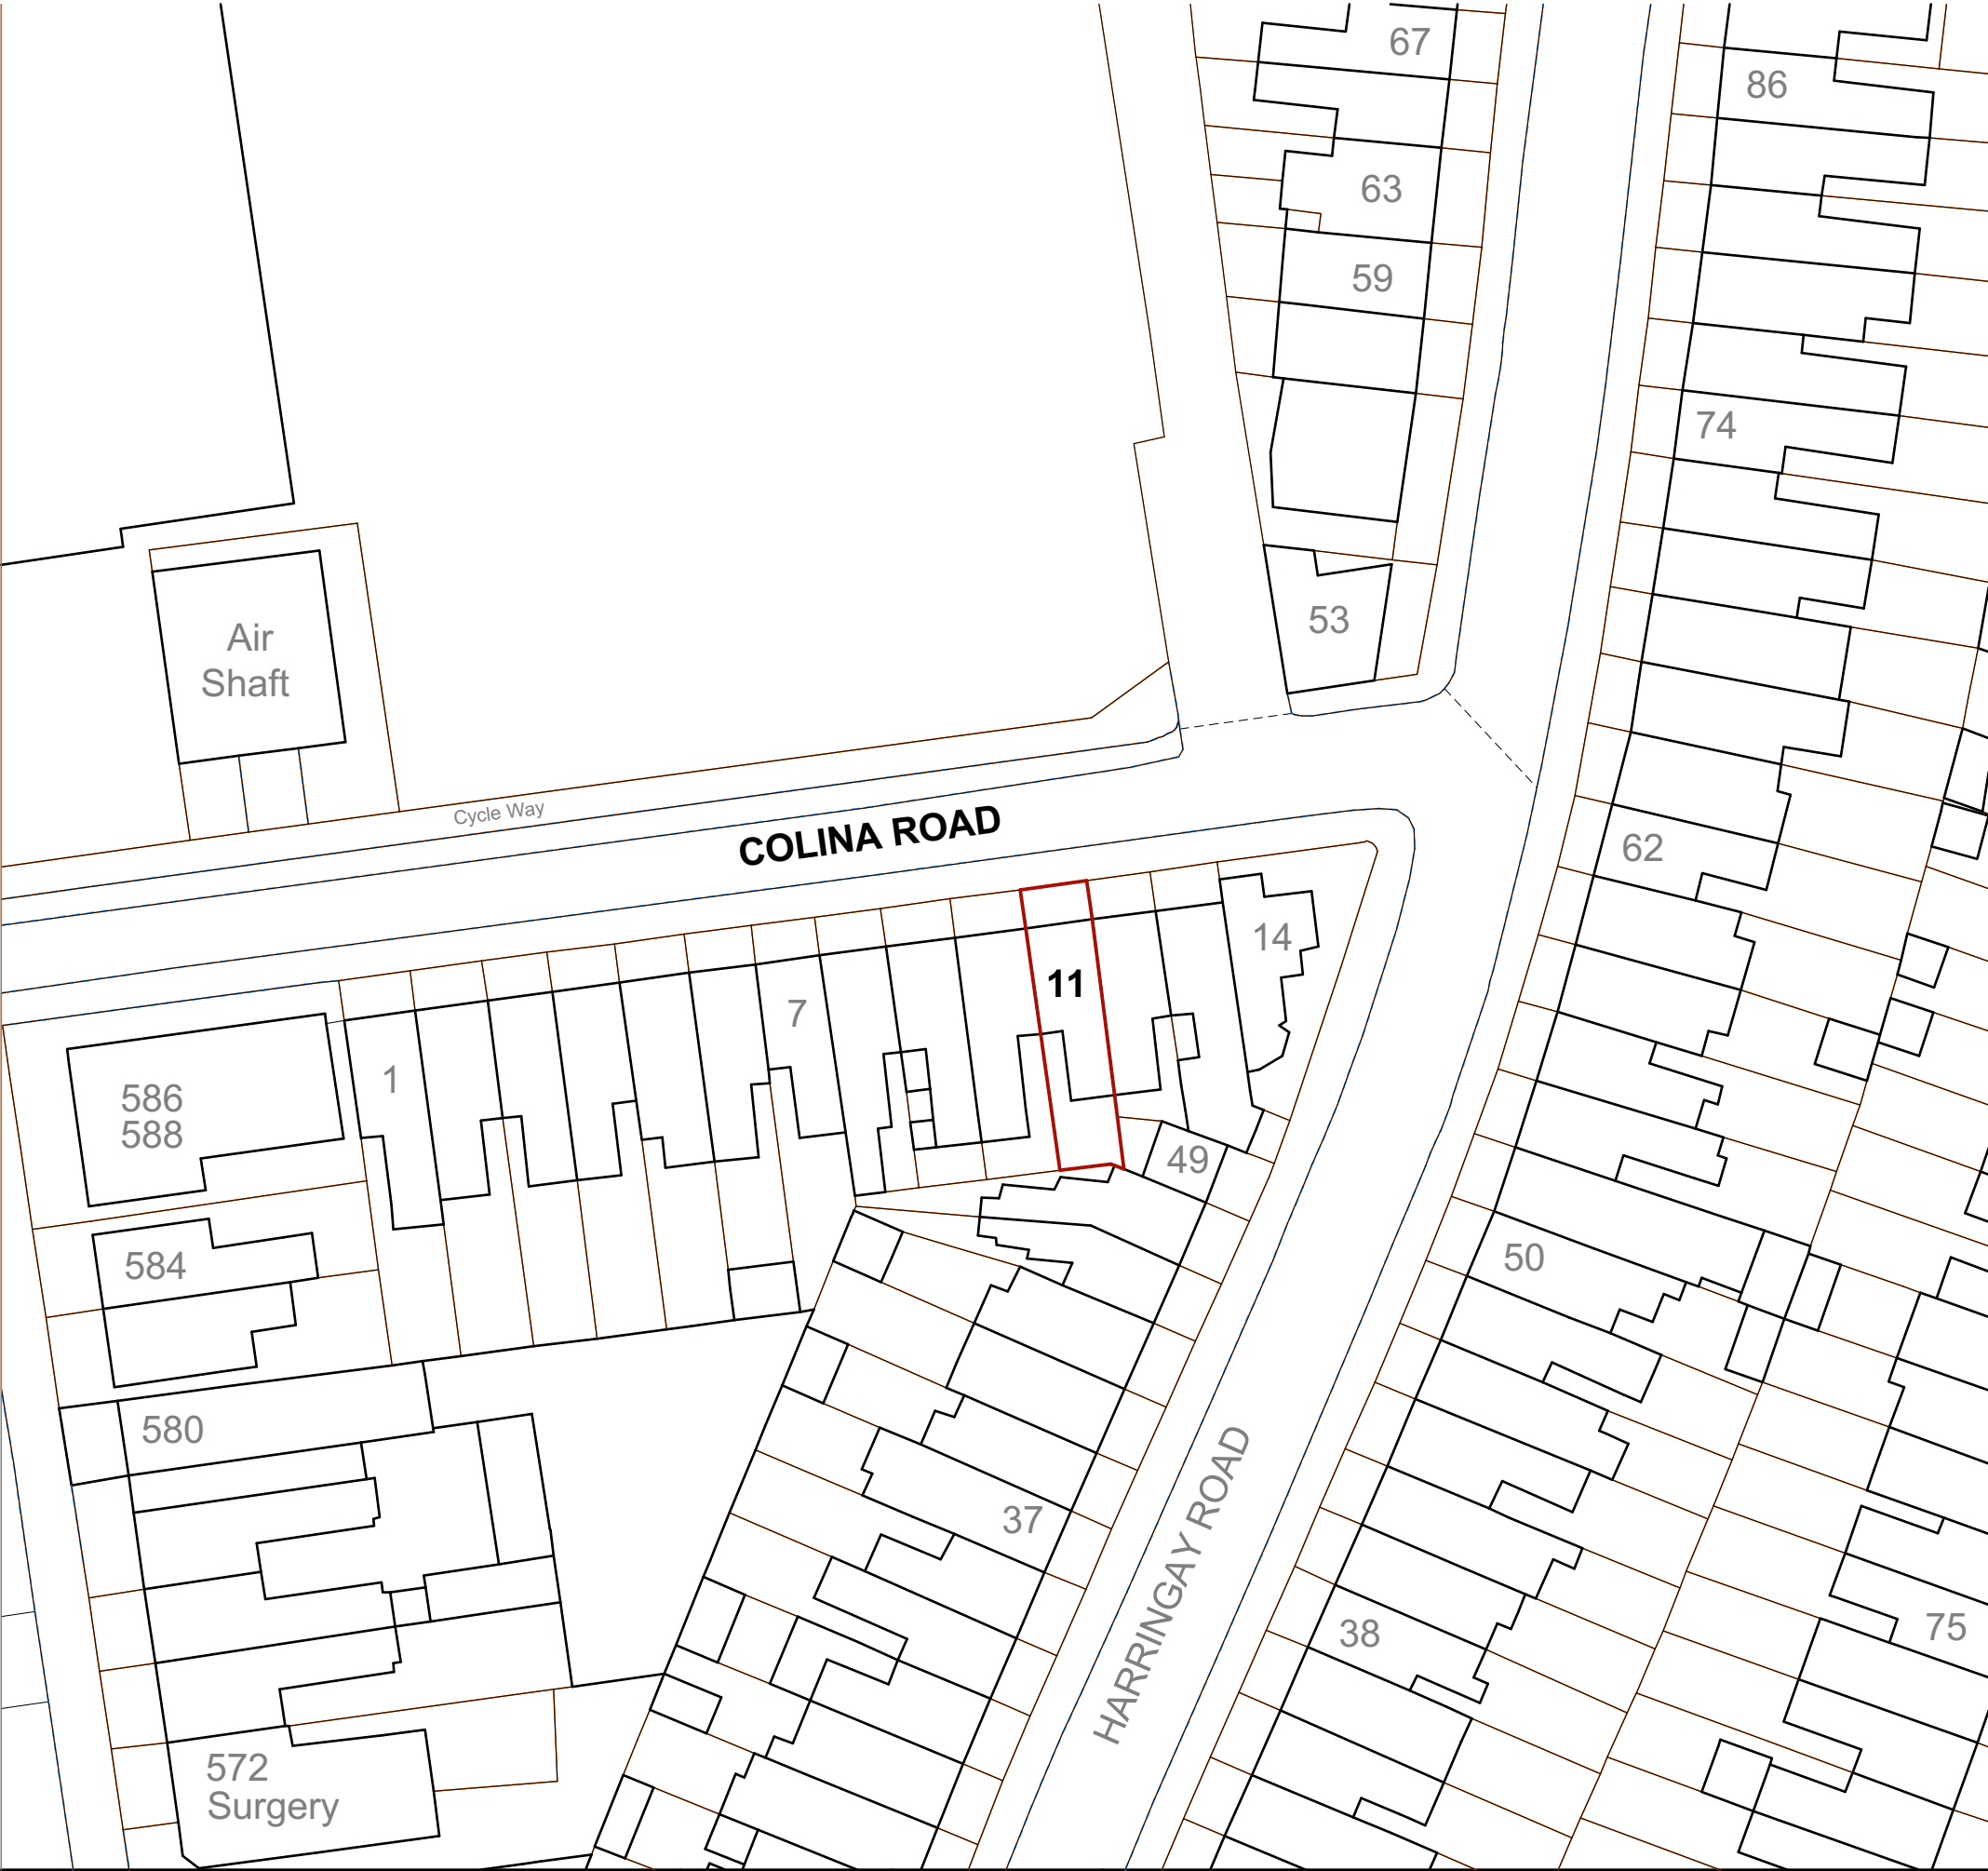


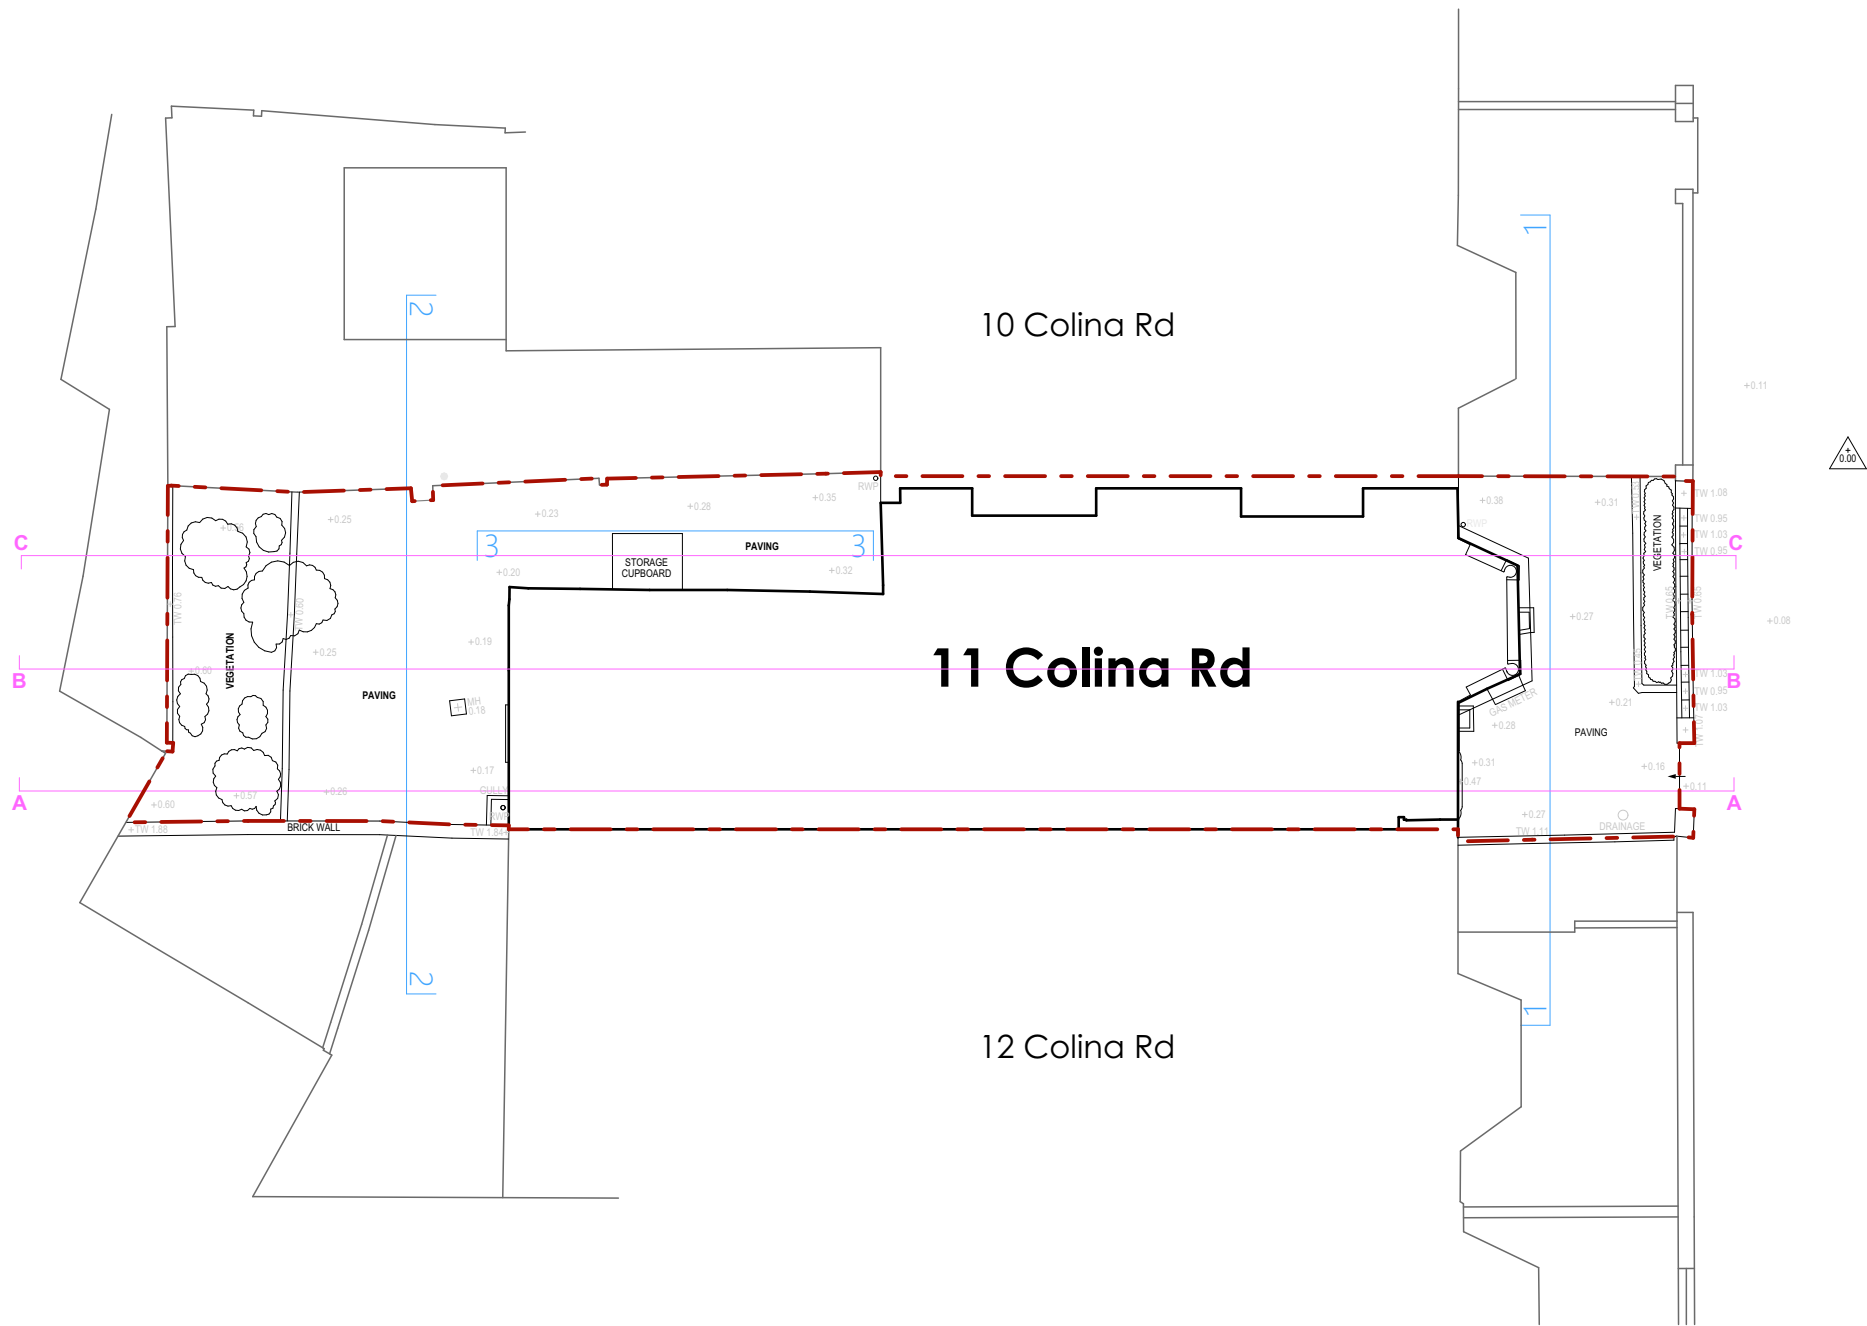

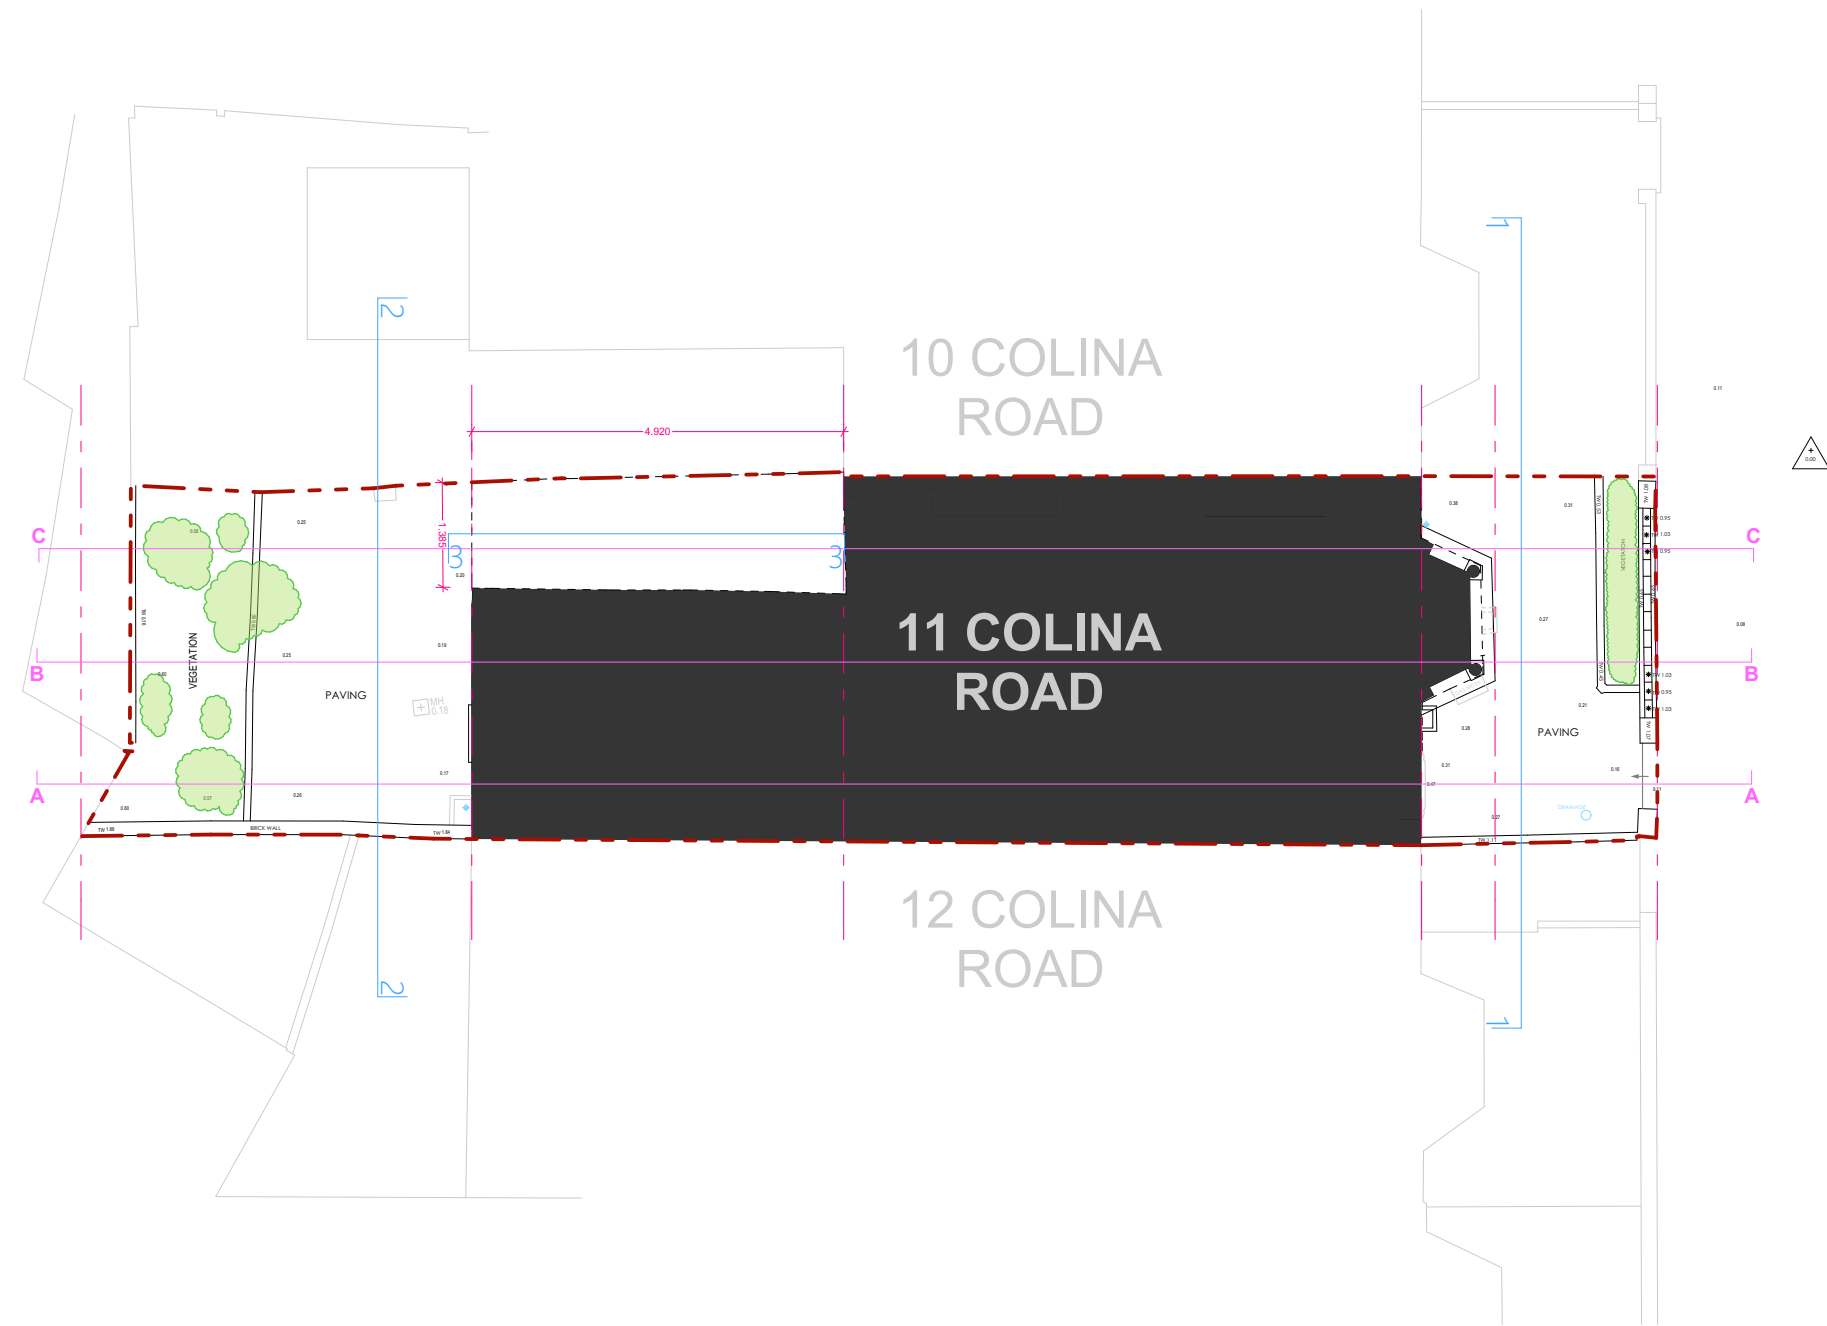

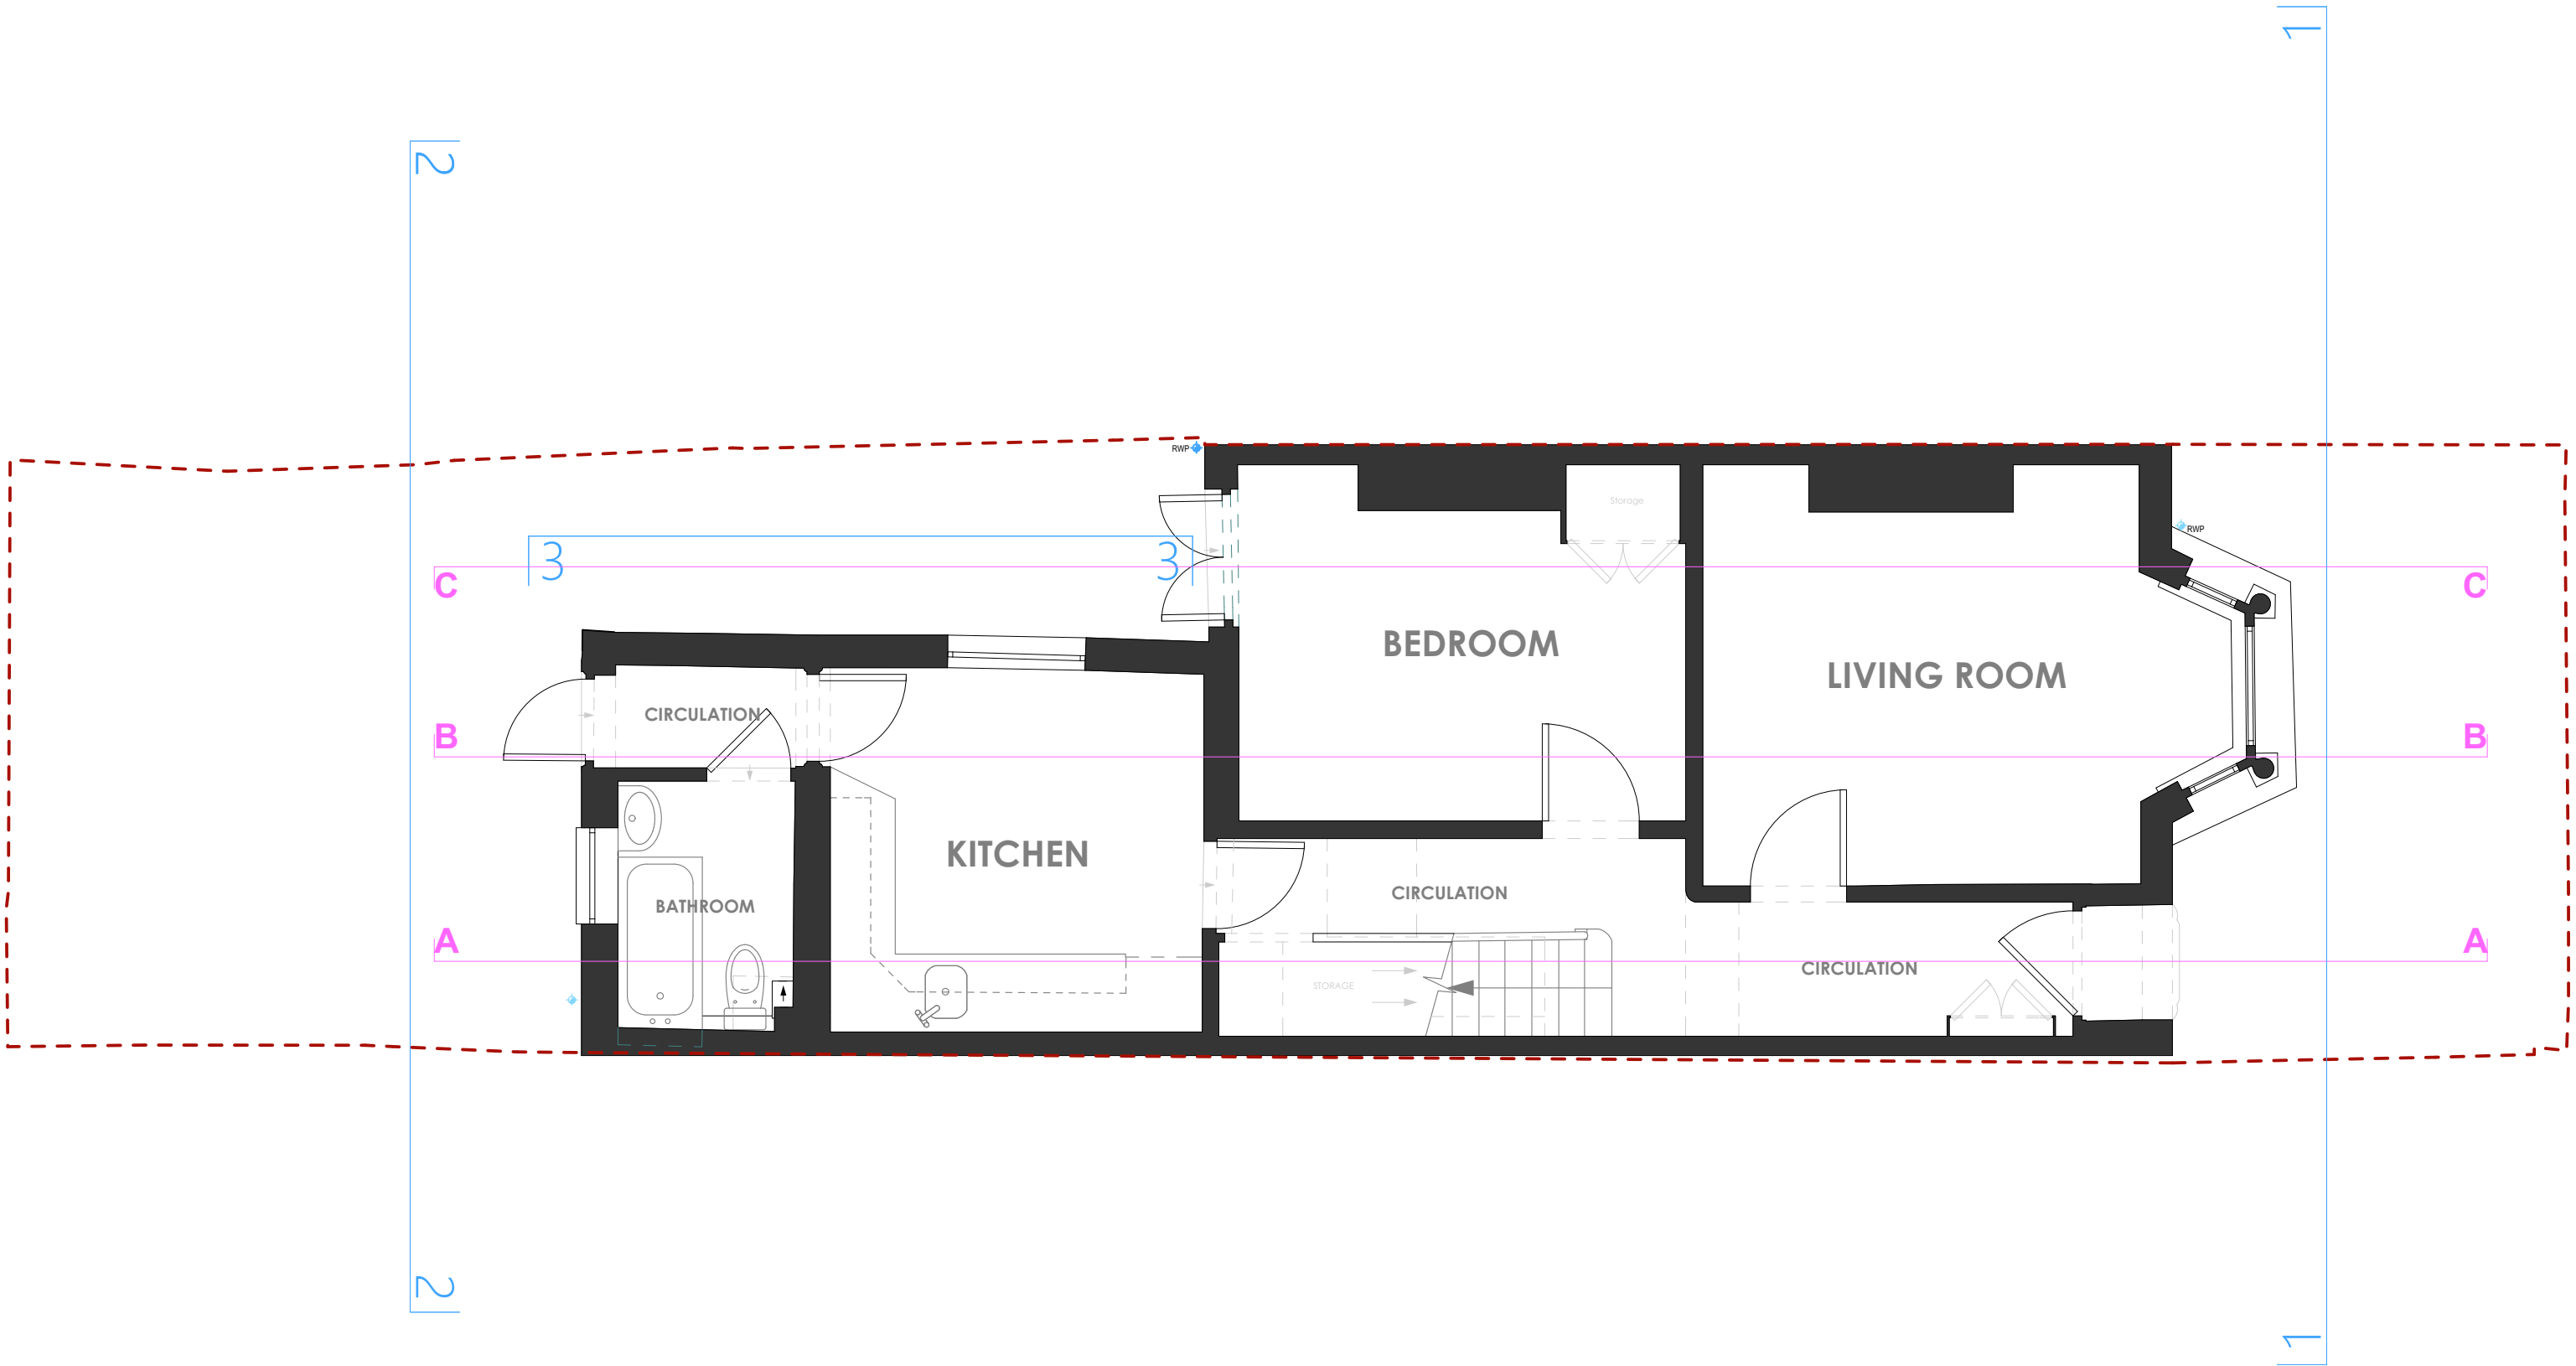




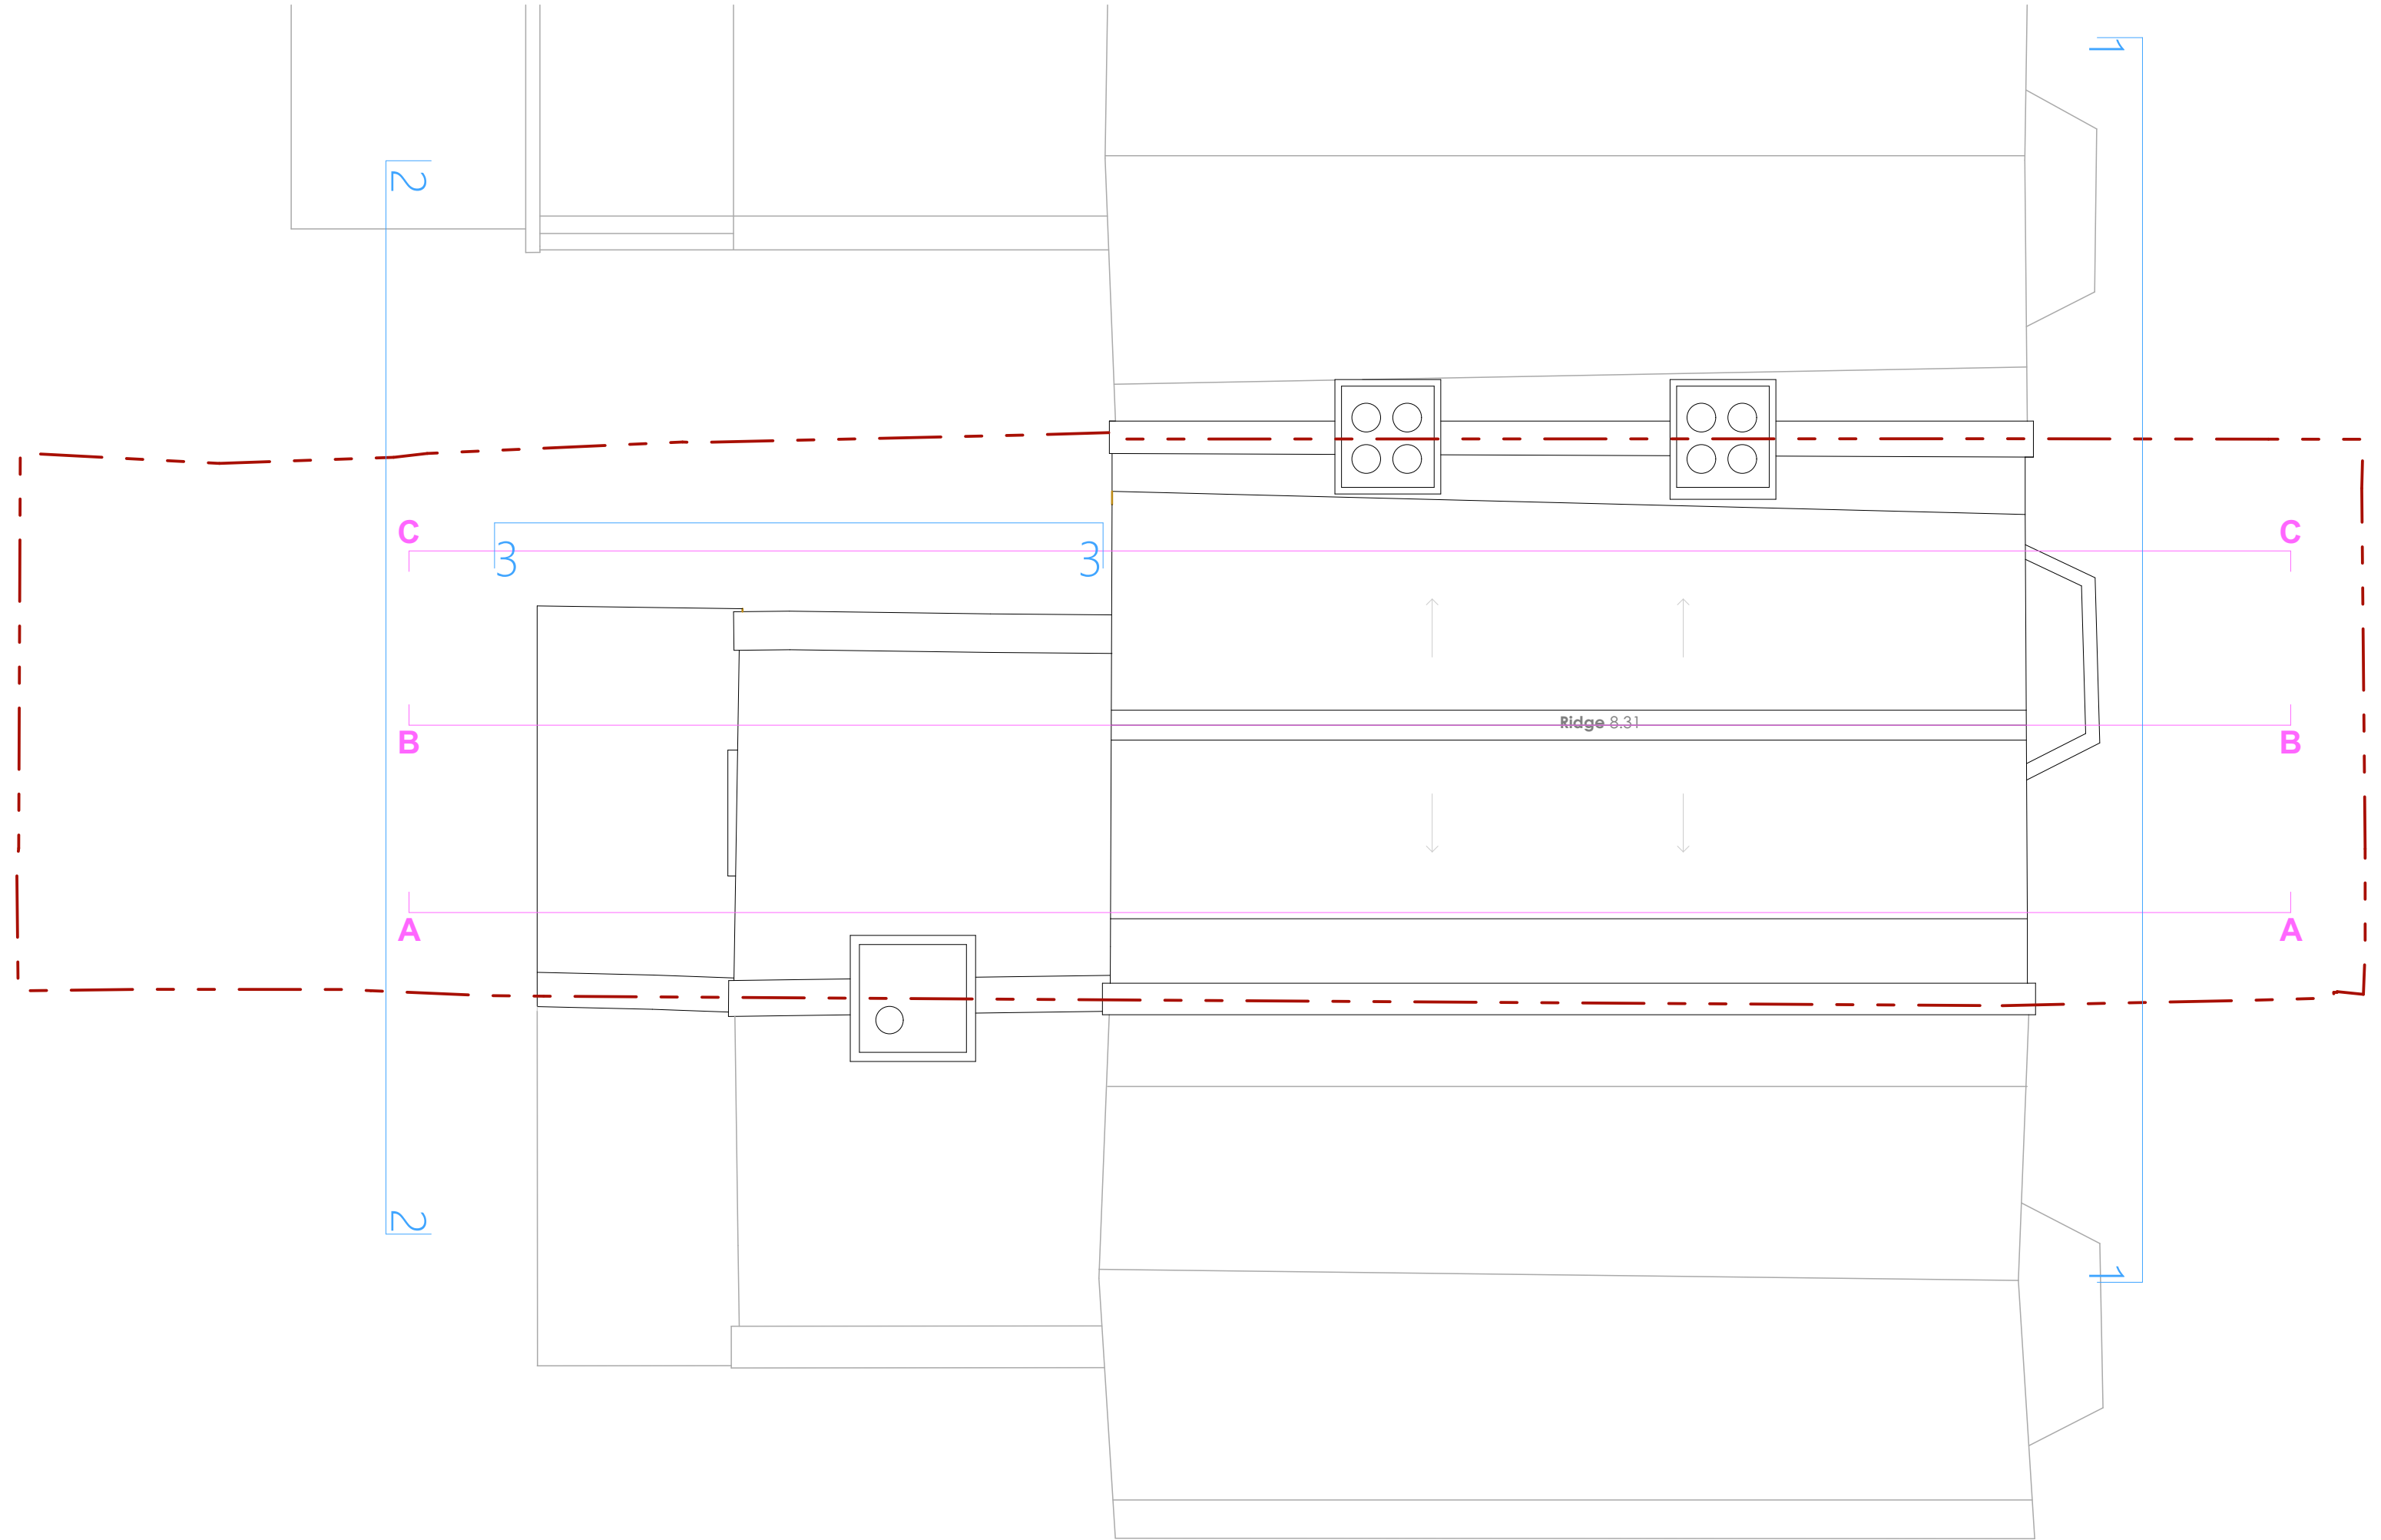

11 Colina Road



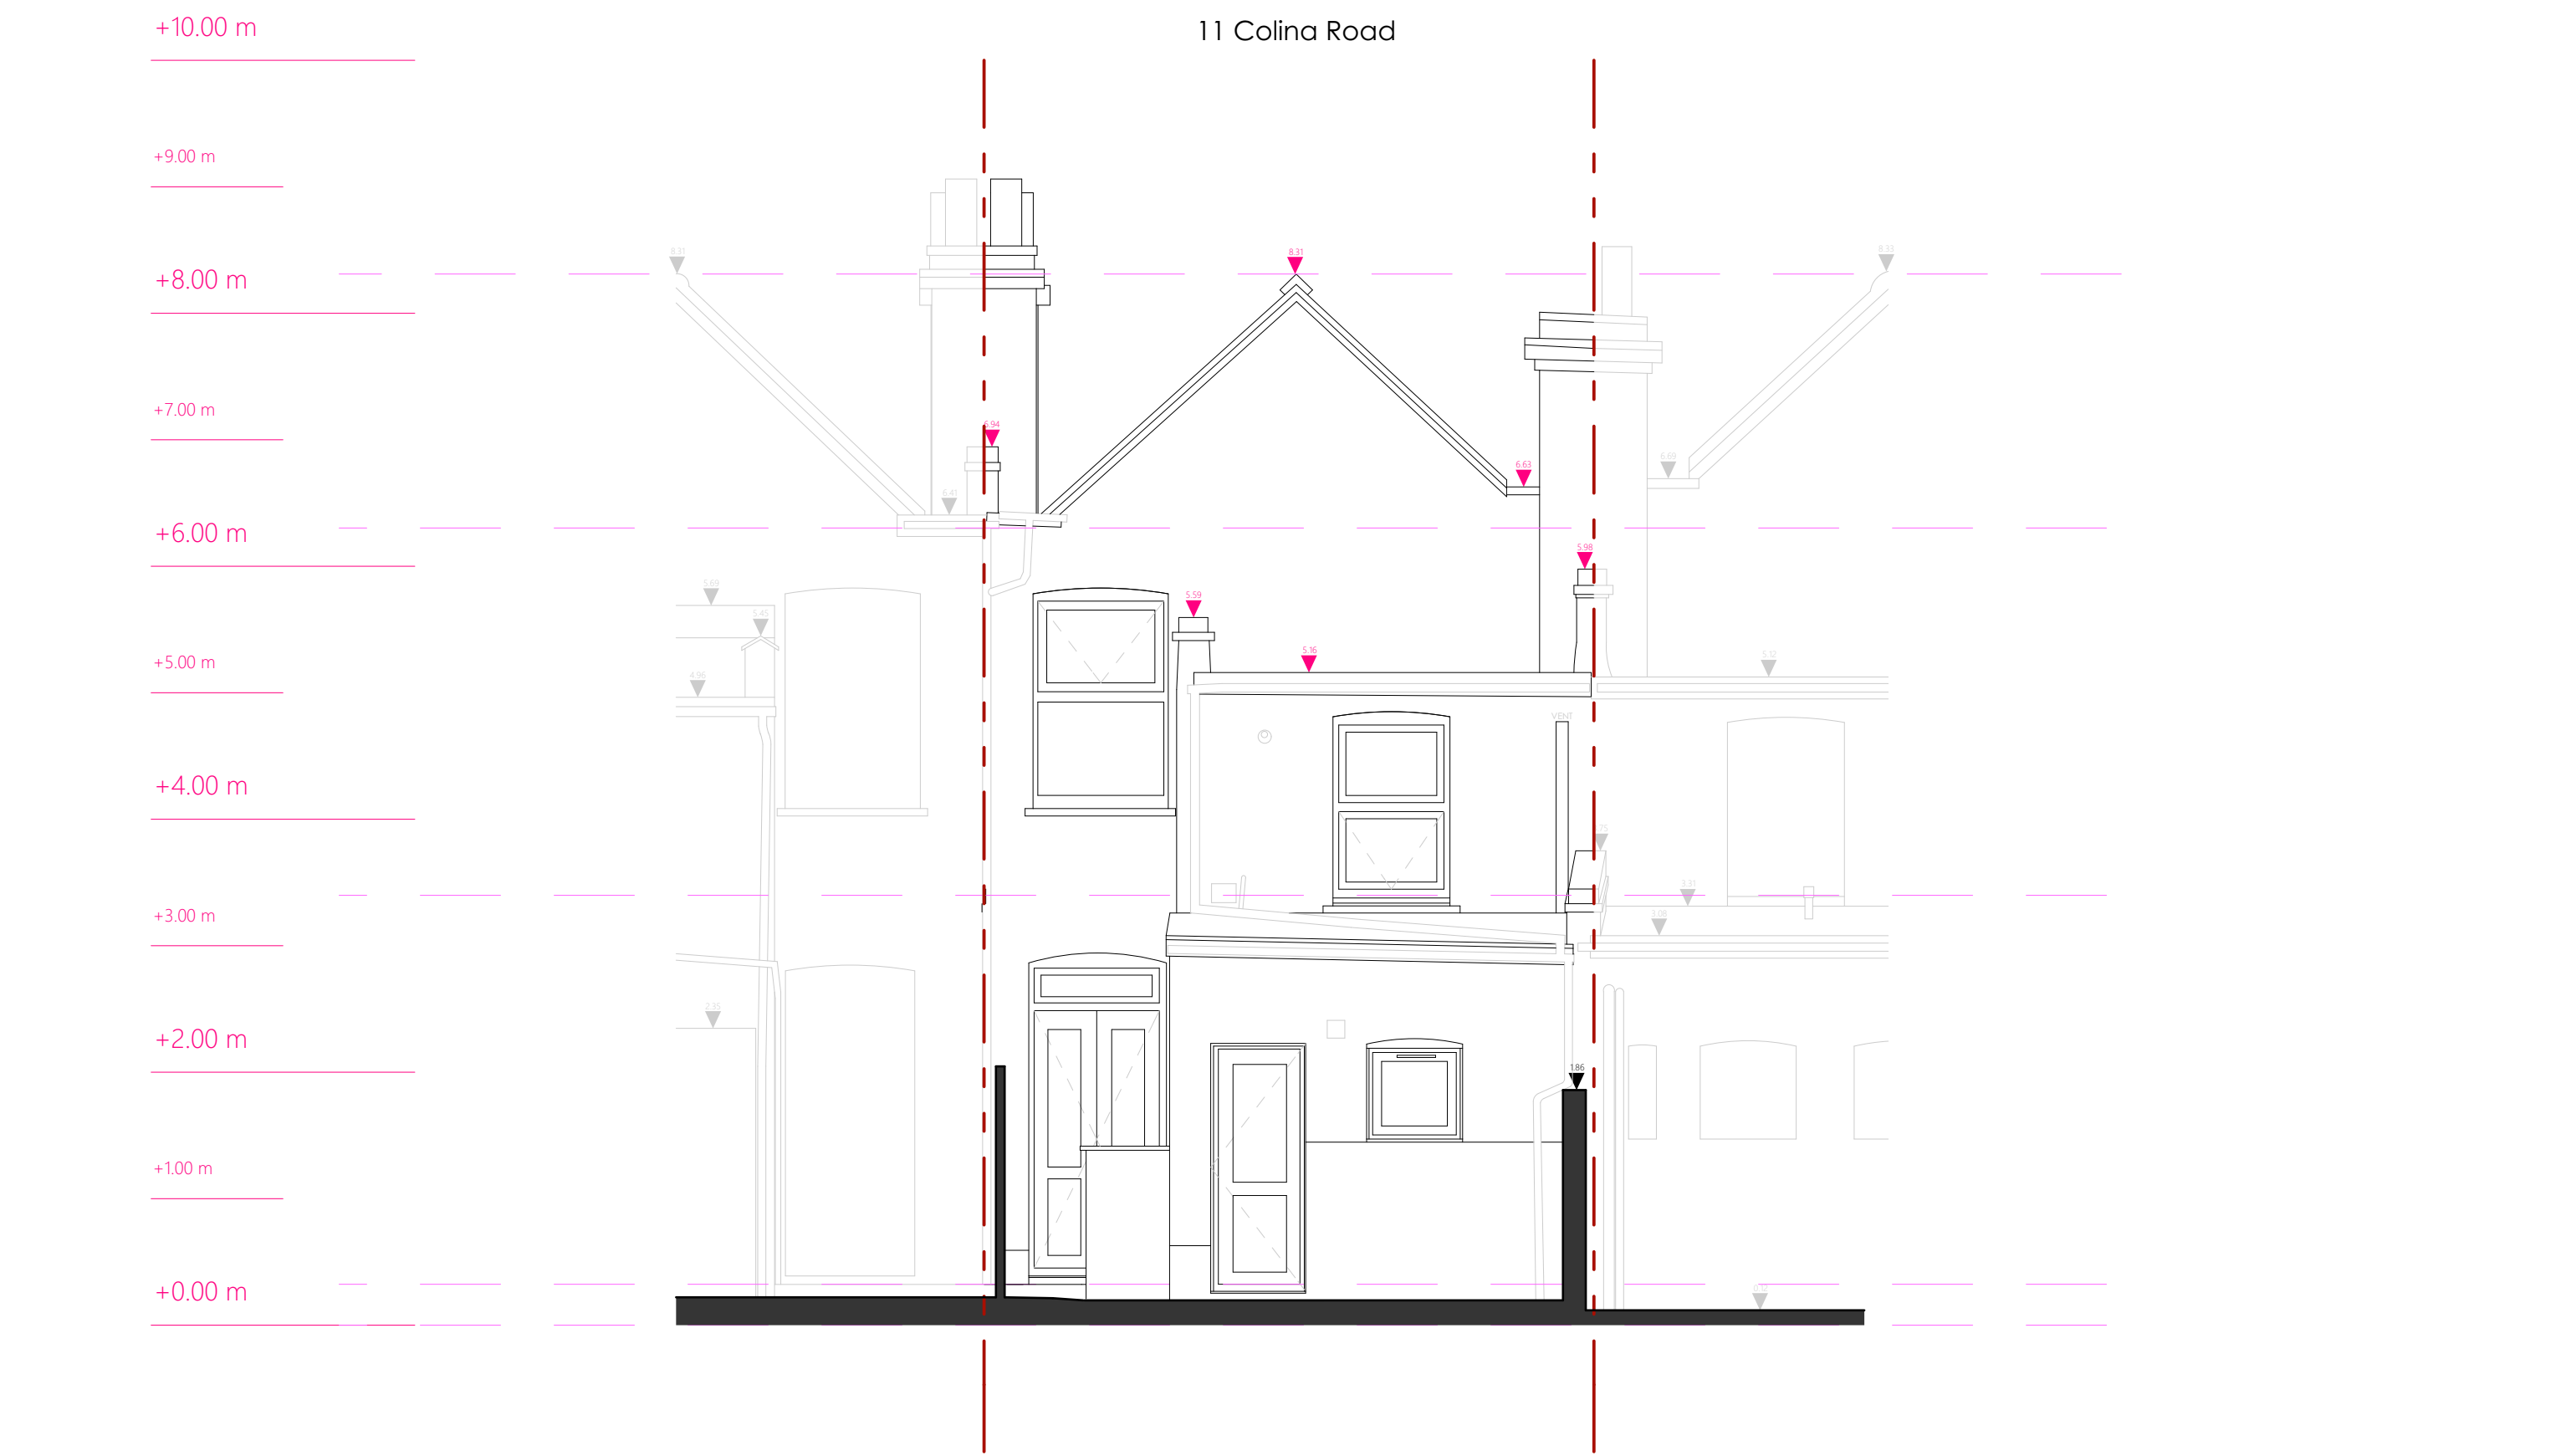

RIDGE
8.31m

LOFT
6.20m

FIRST FLOOR
3.43m


GROUND FLOOR
0.35m
DATUM
0.00m


RIDGE
8.31m


LOFT
6.20m


FIRST FLOOR
3.43m

GROUND FLOOR
0.35m
DATUM
0.00m

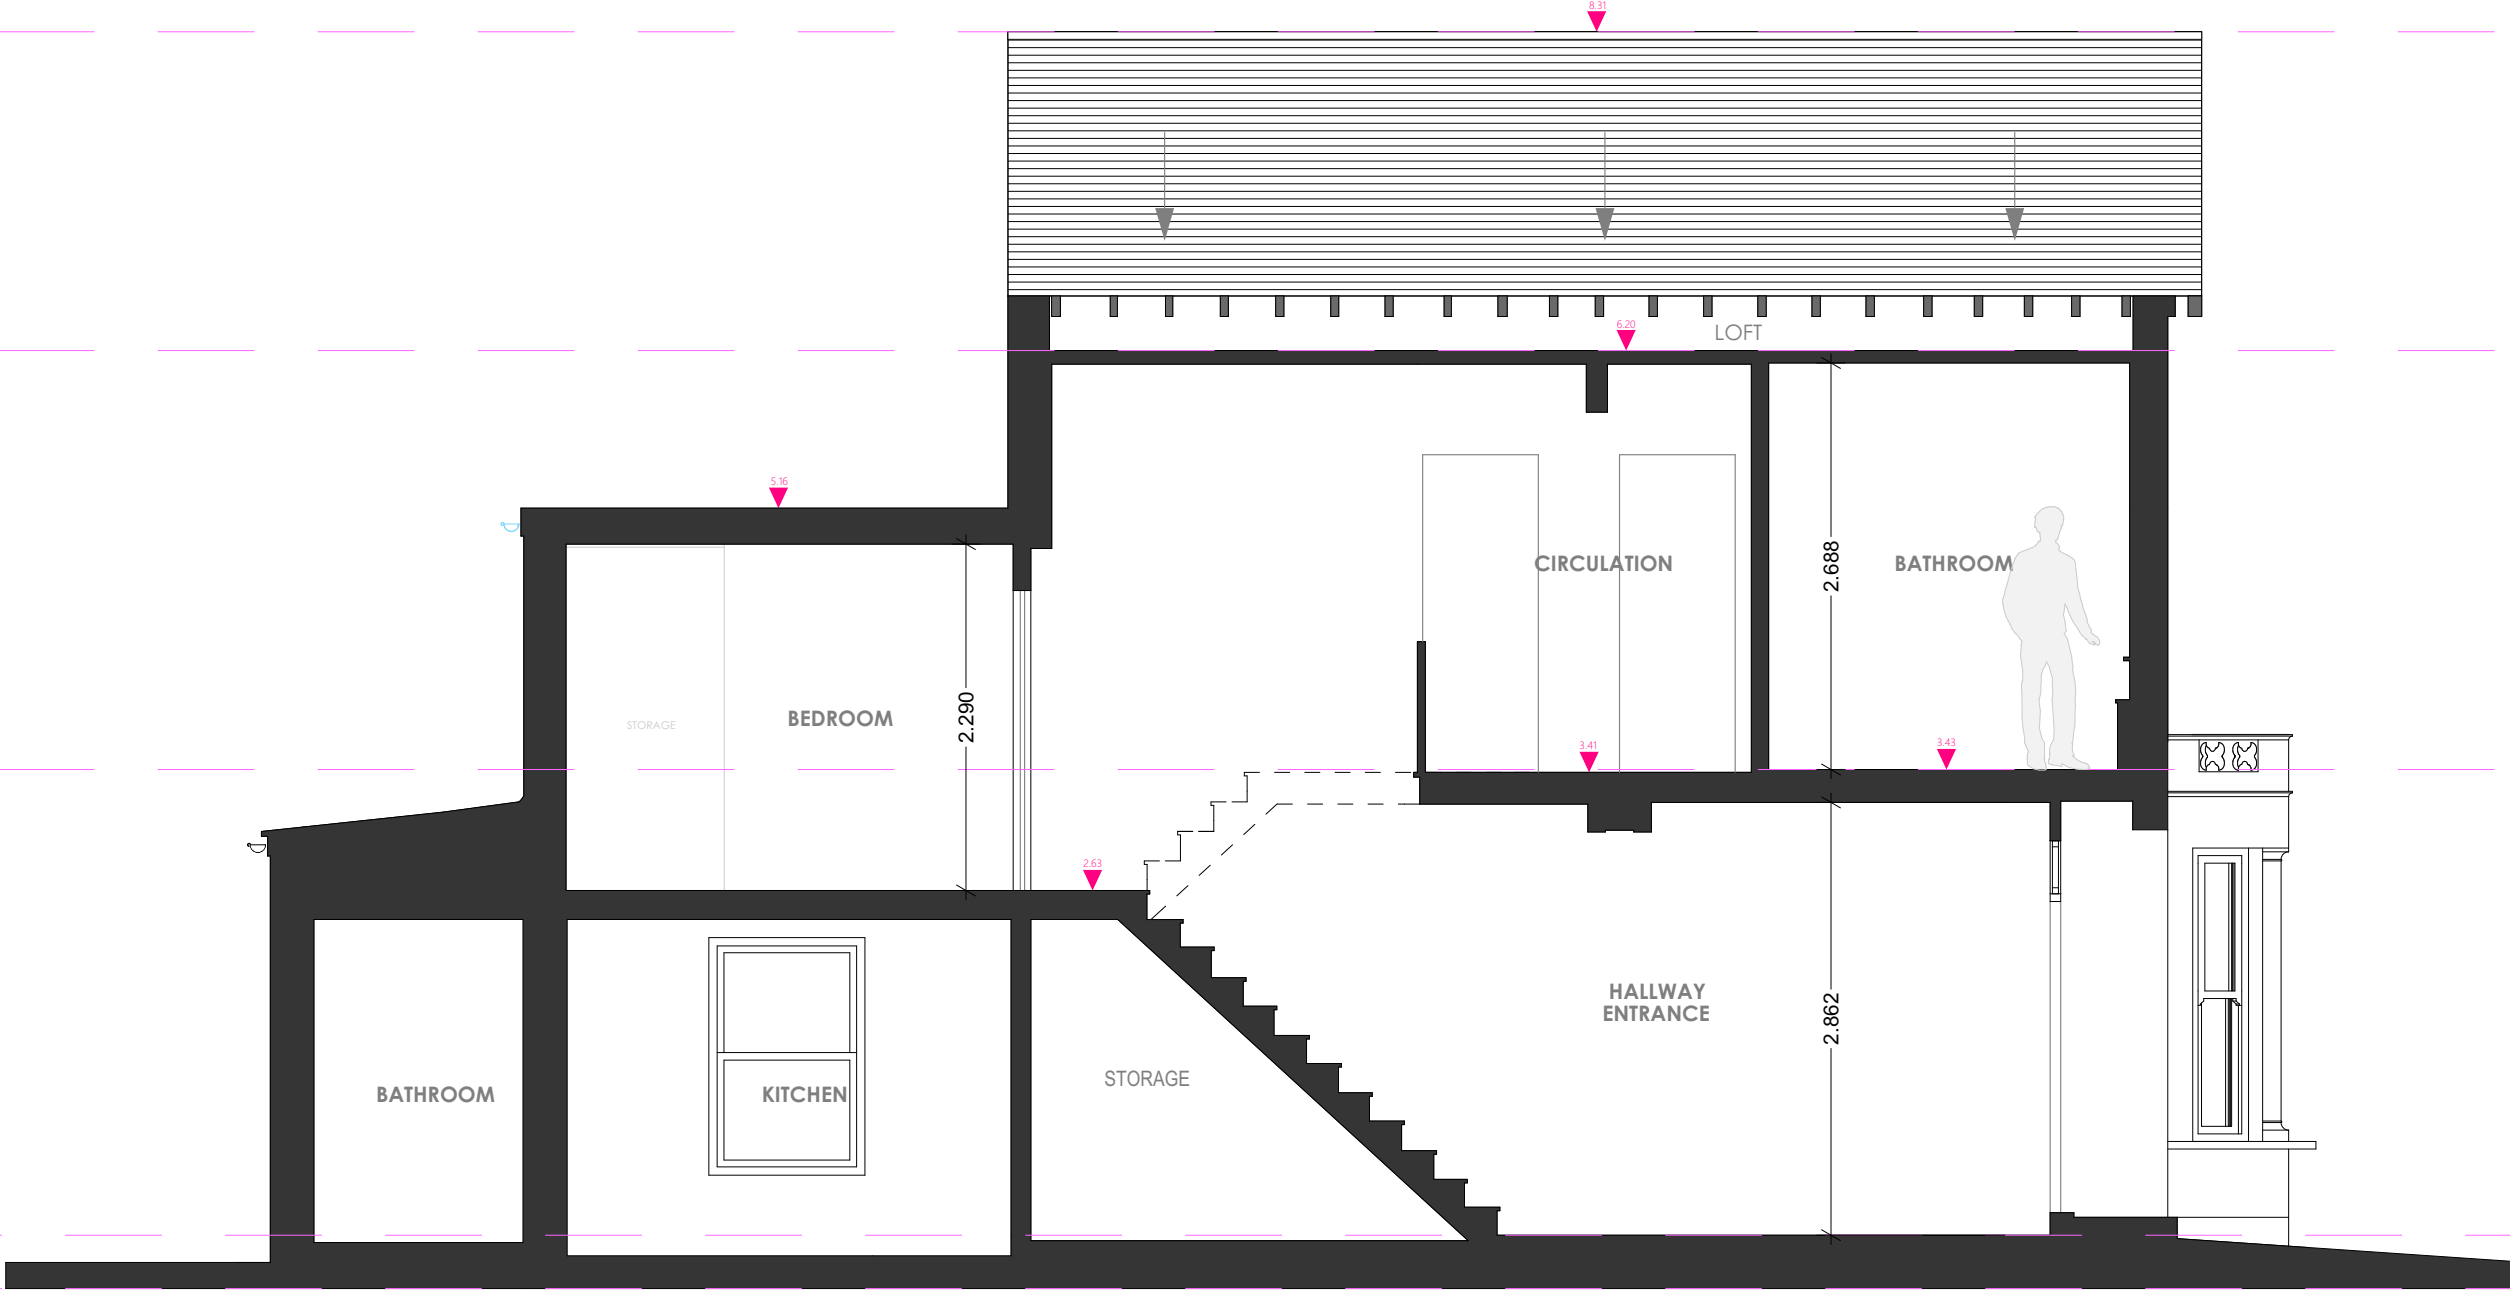


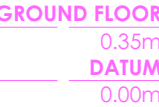

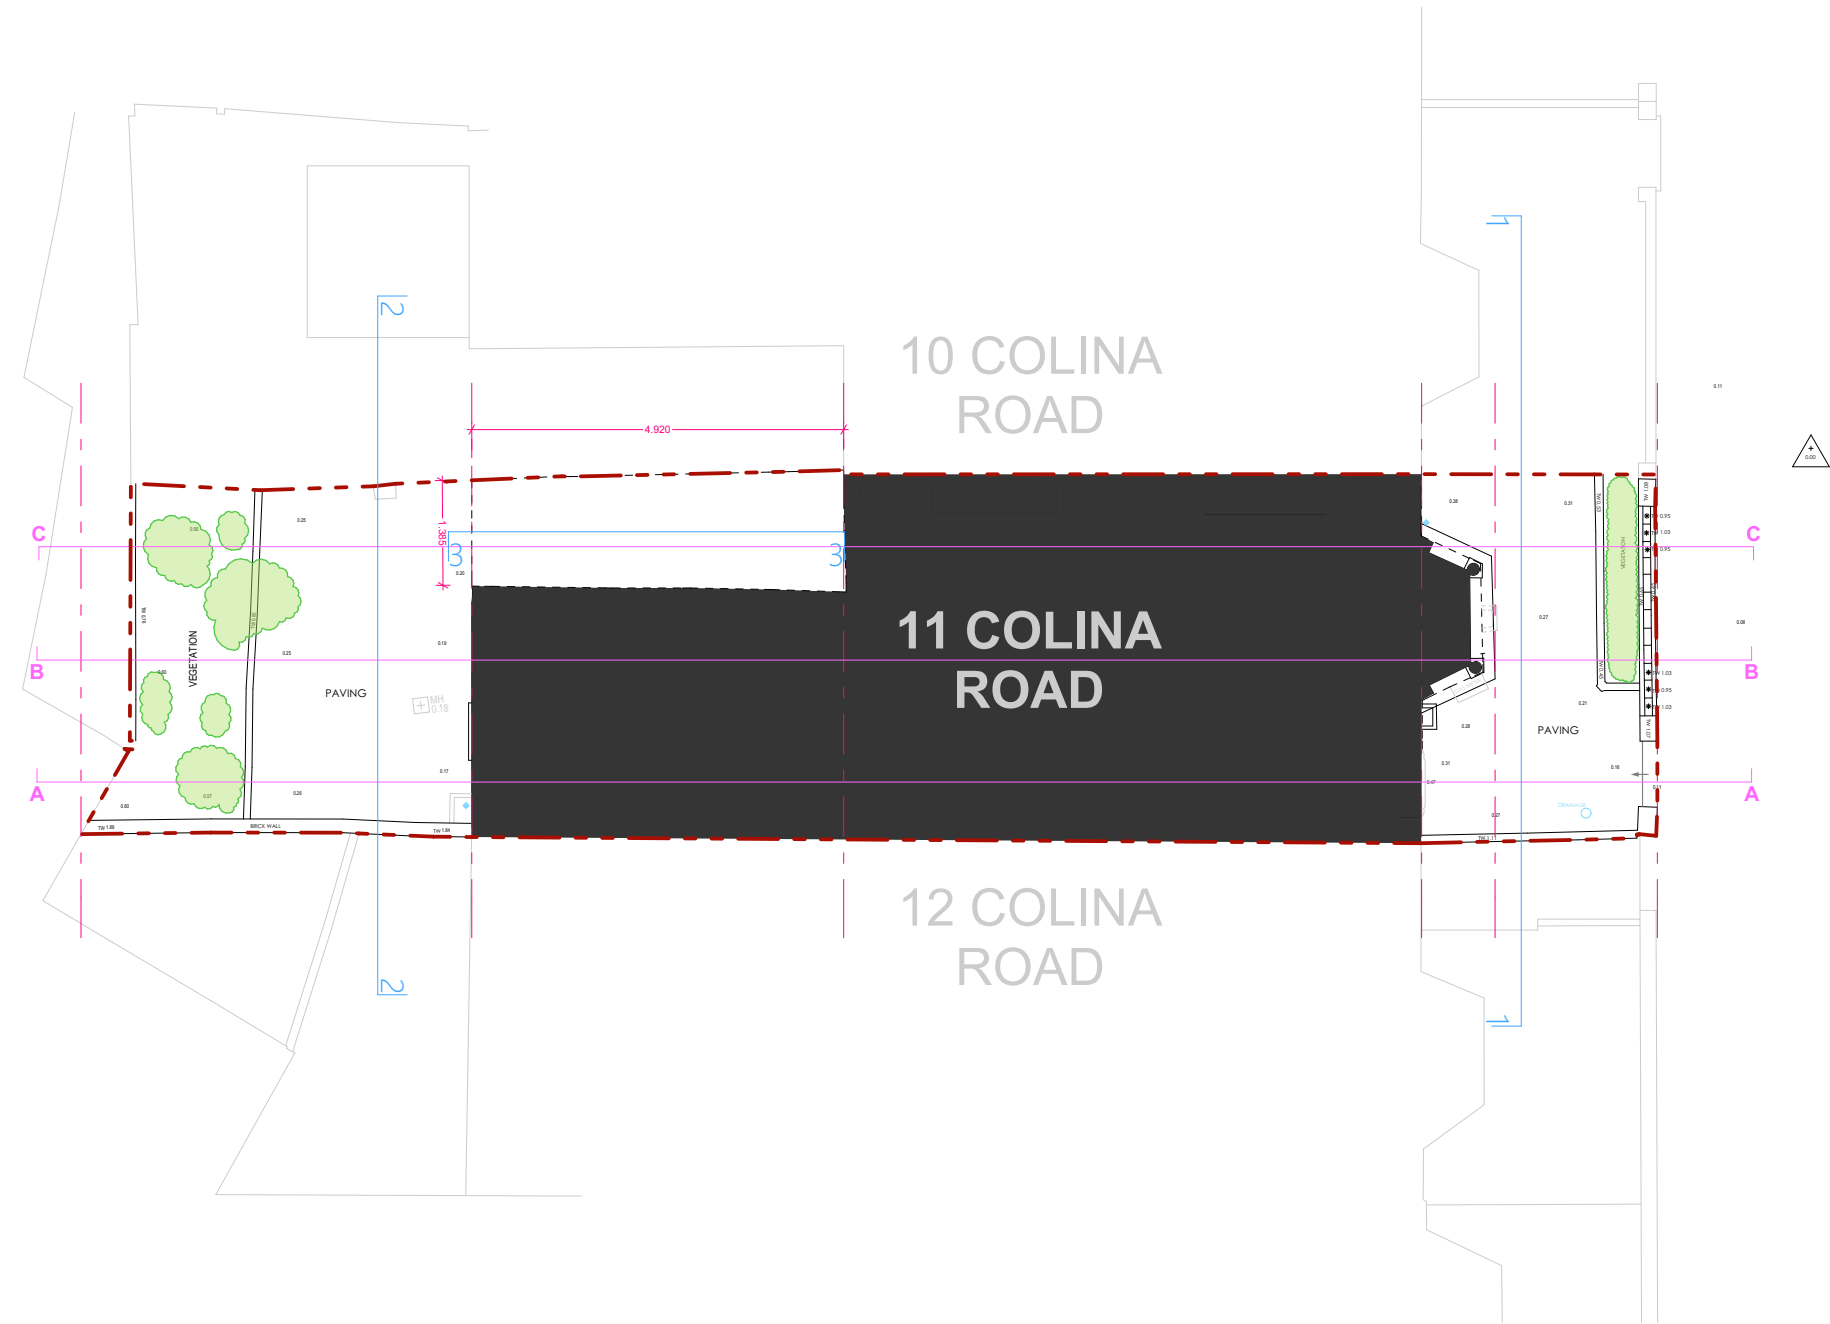


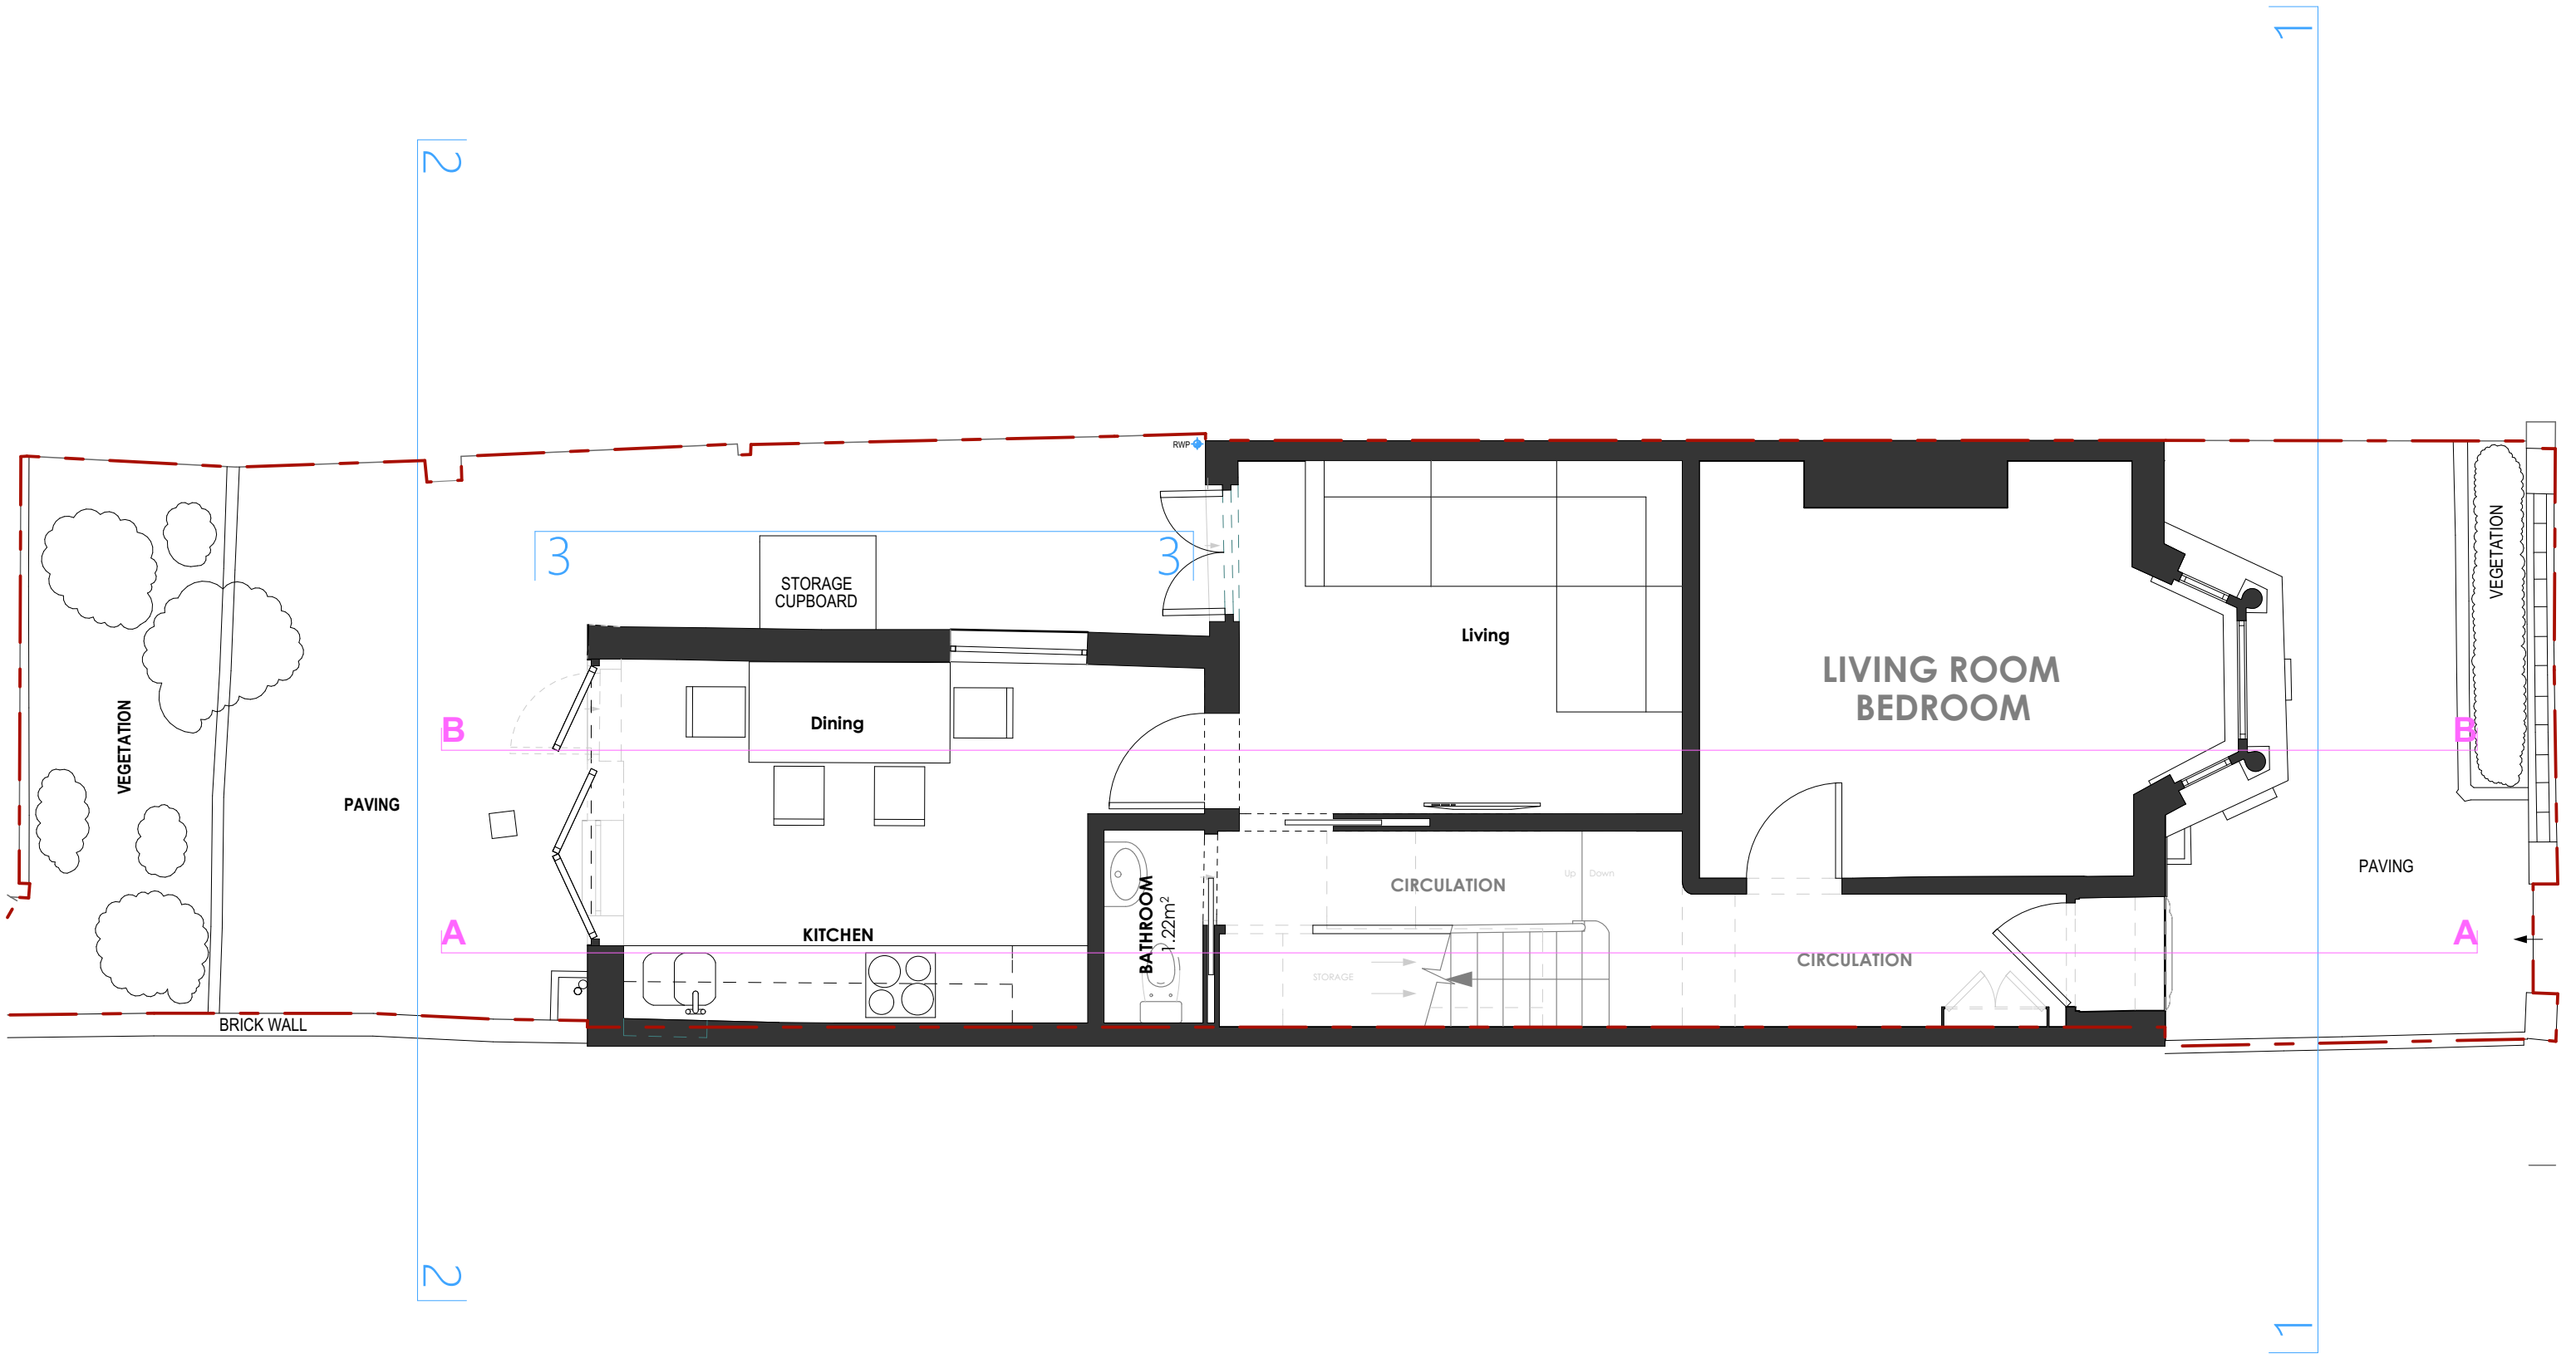



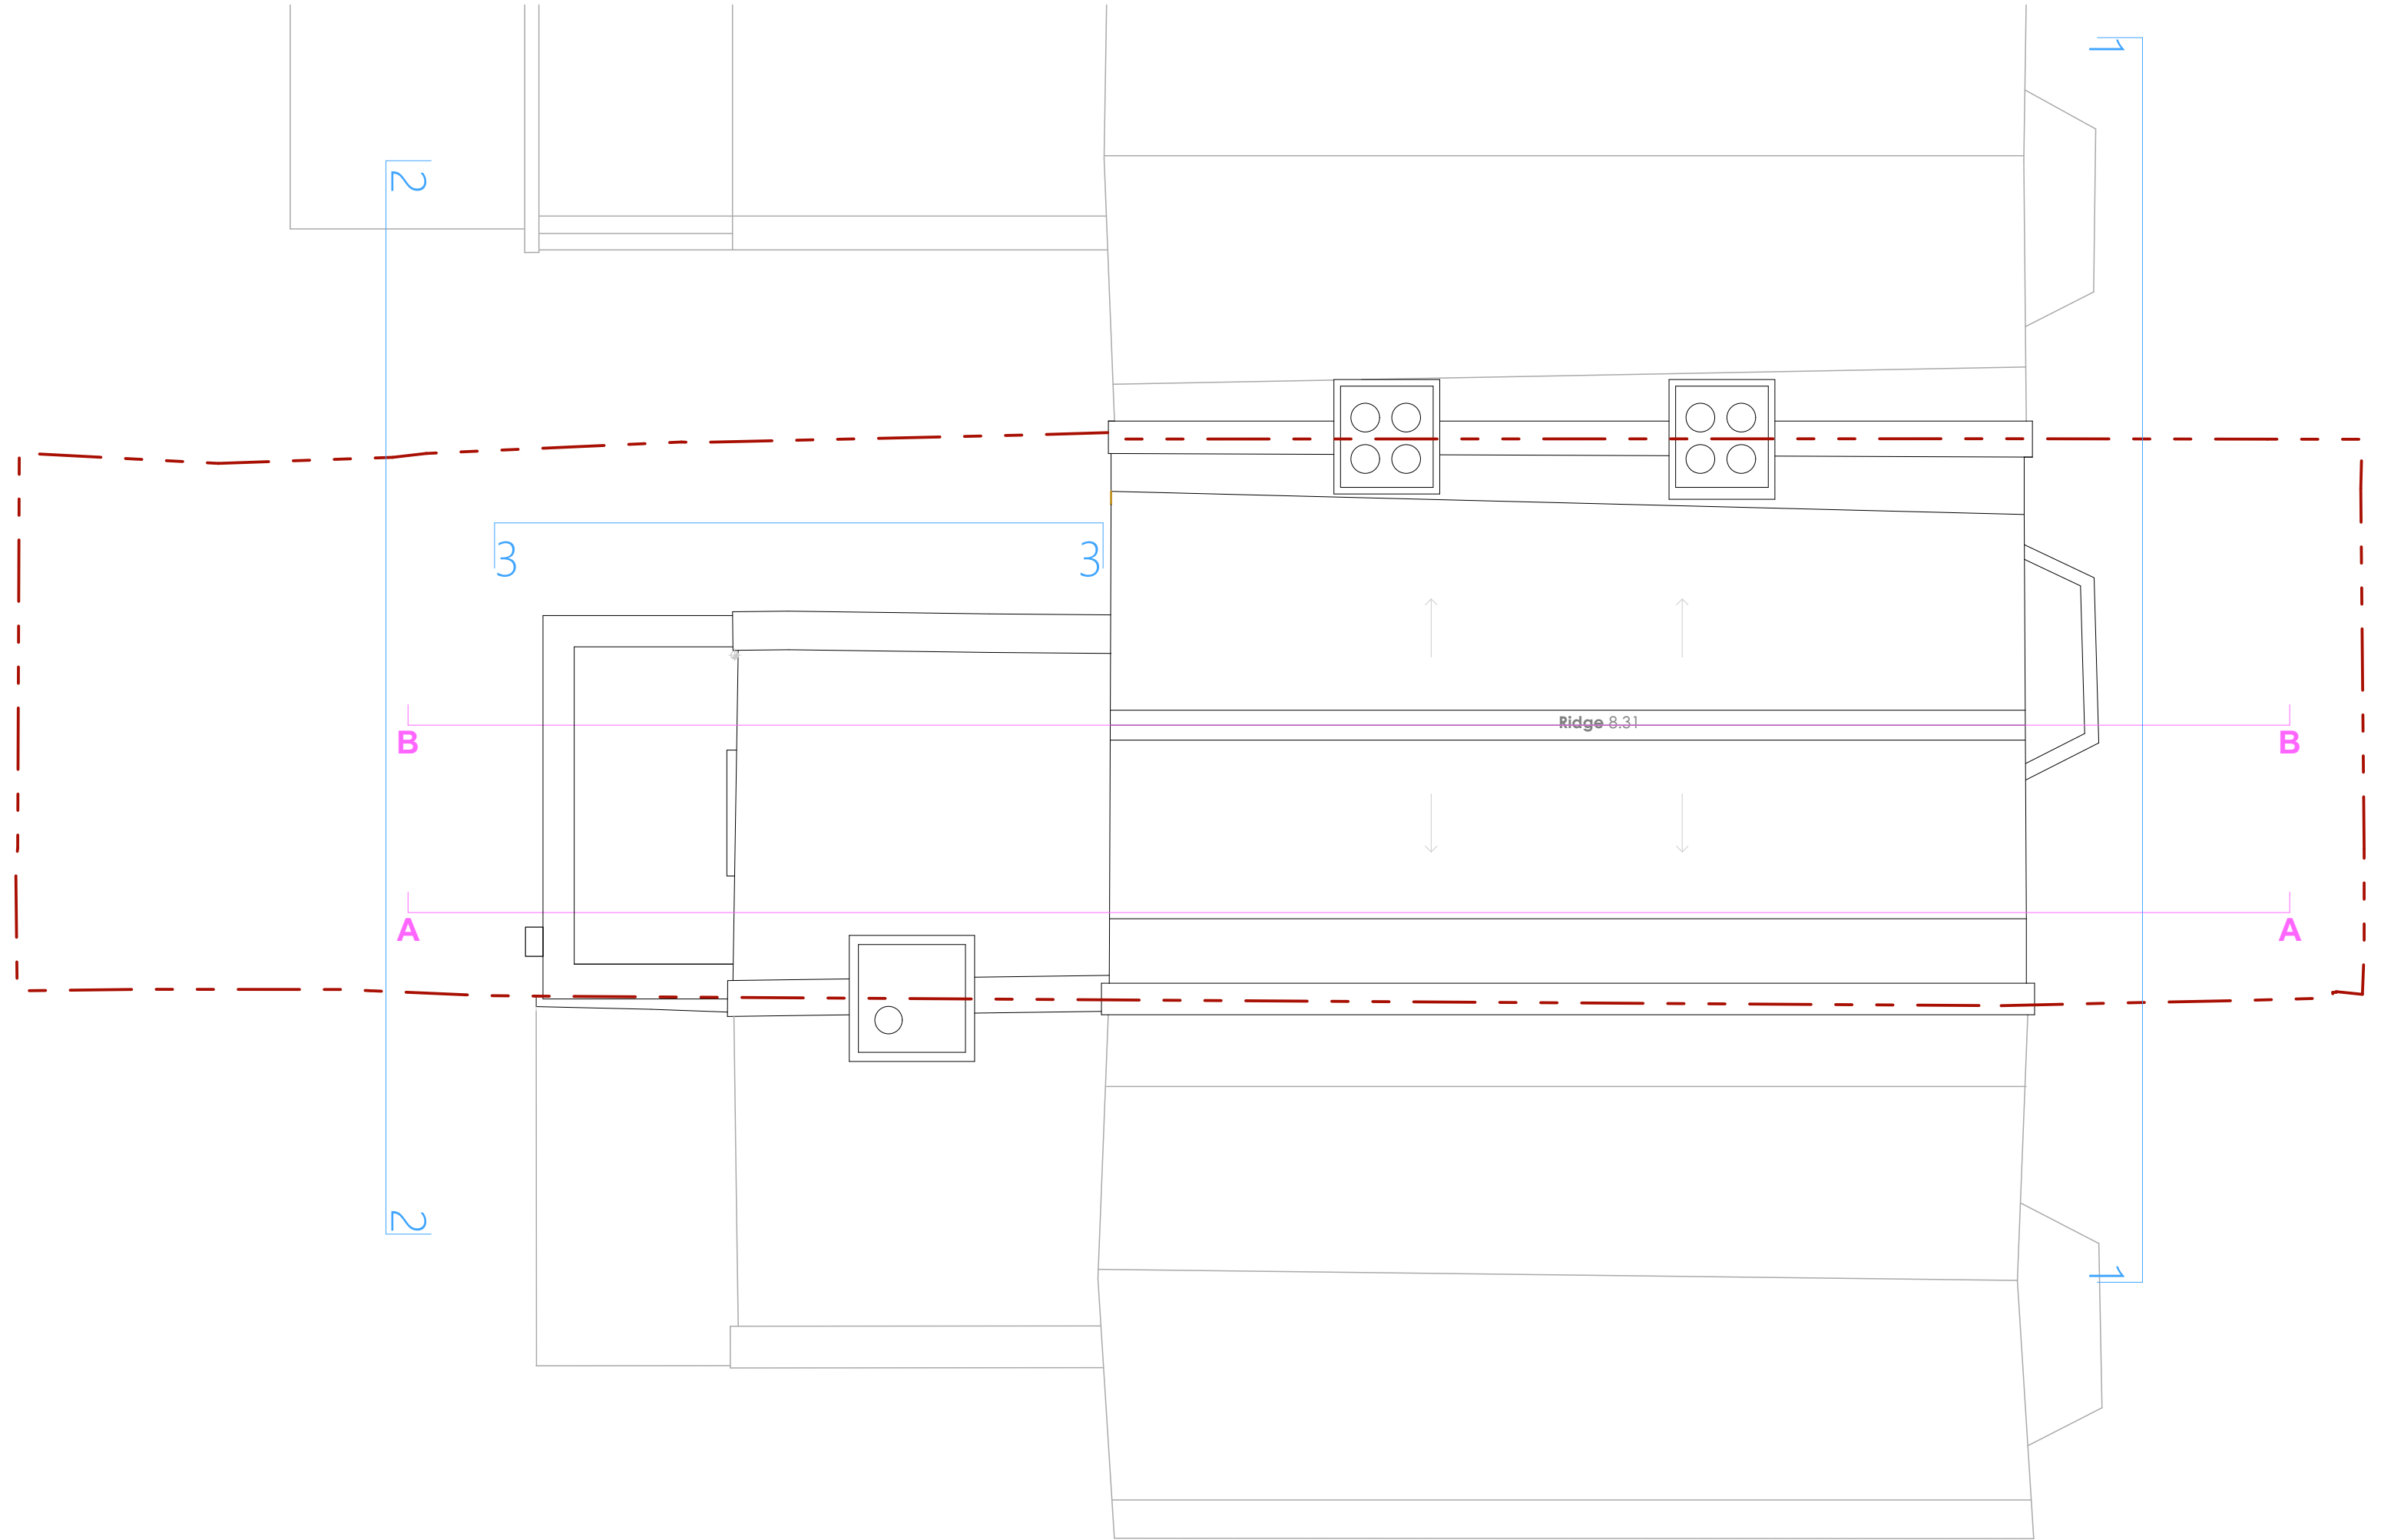

11 Colina Road

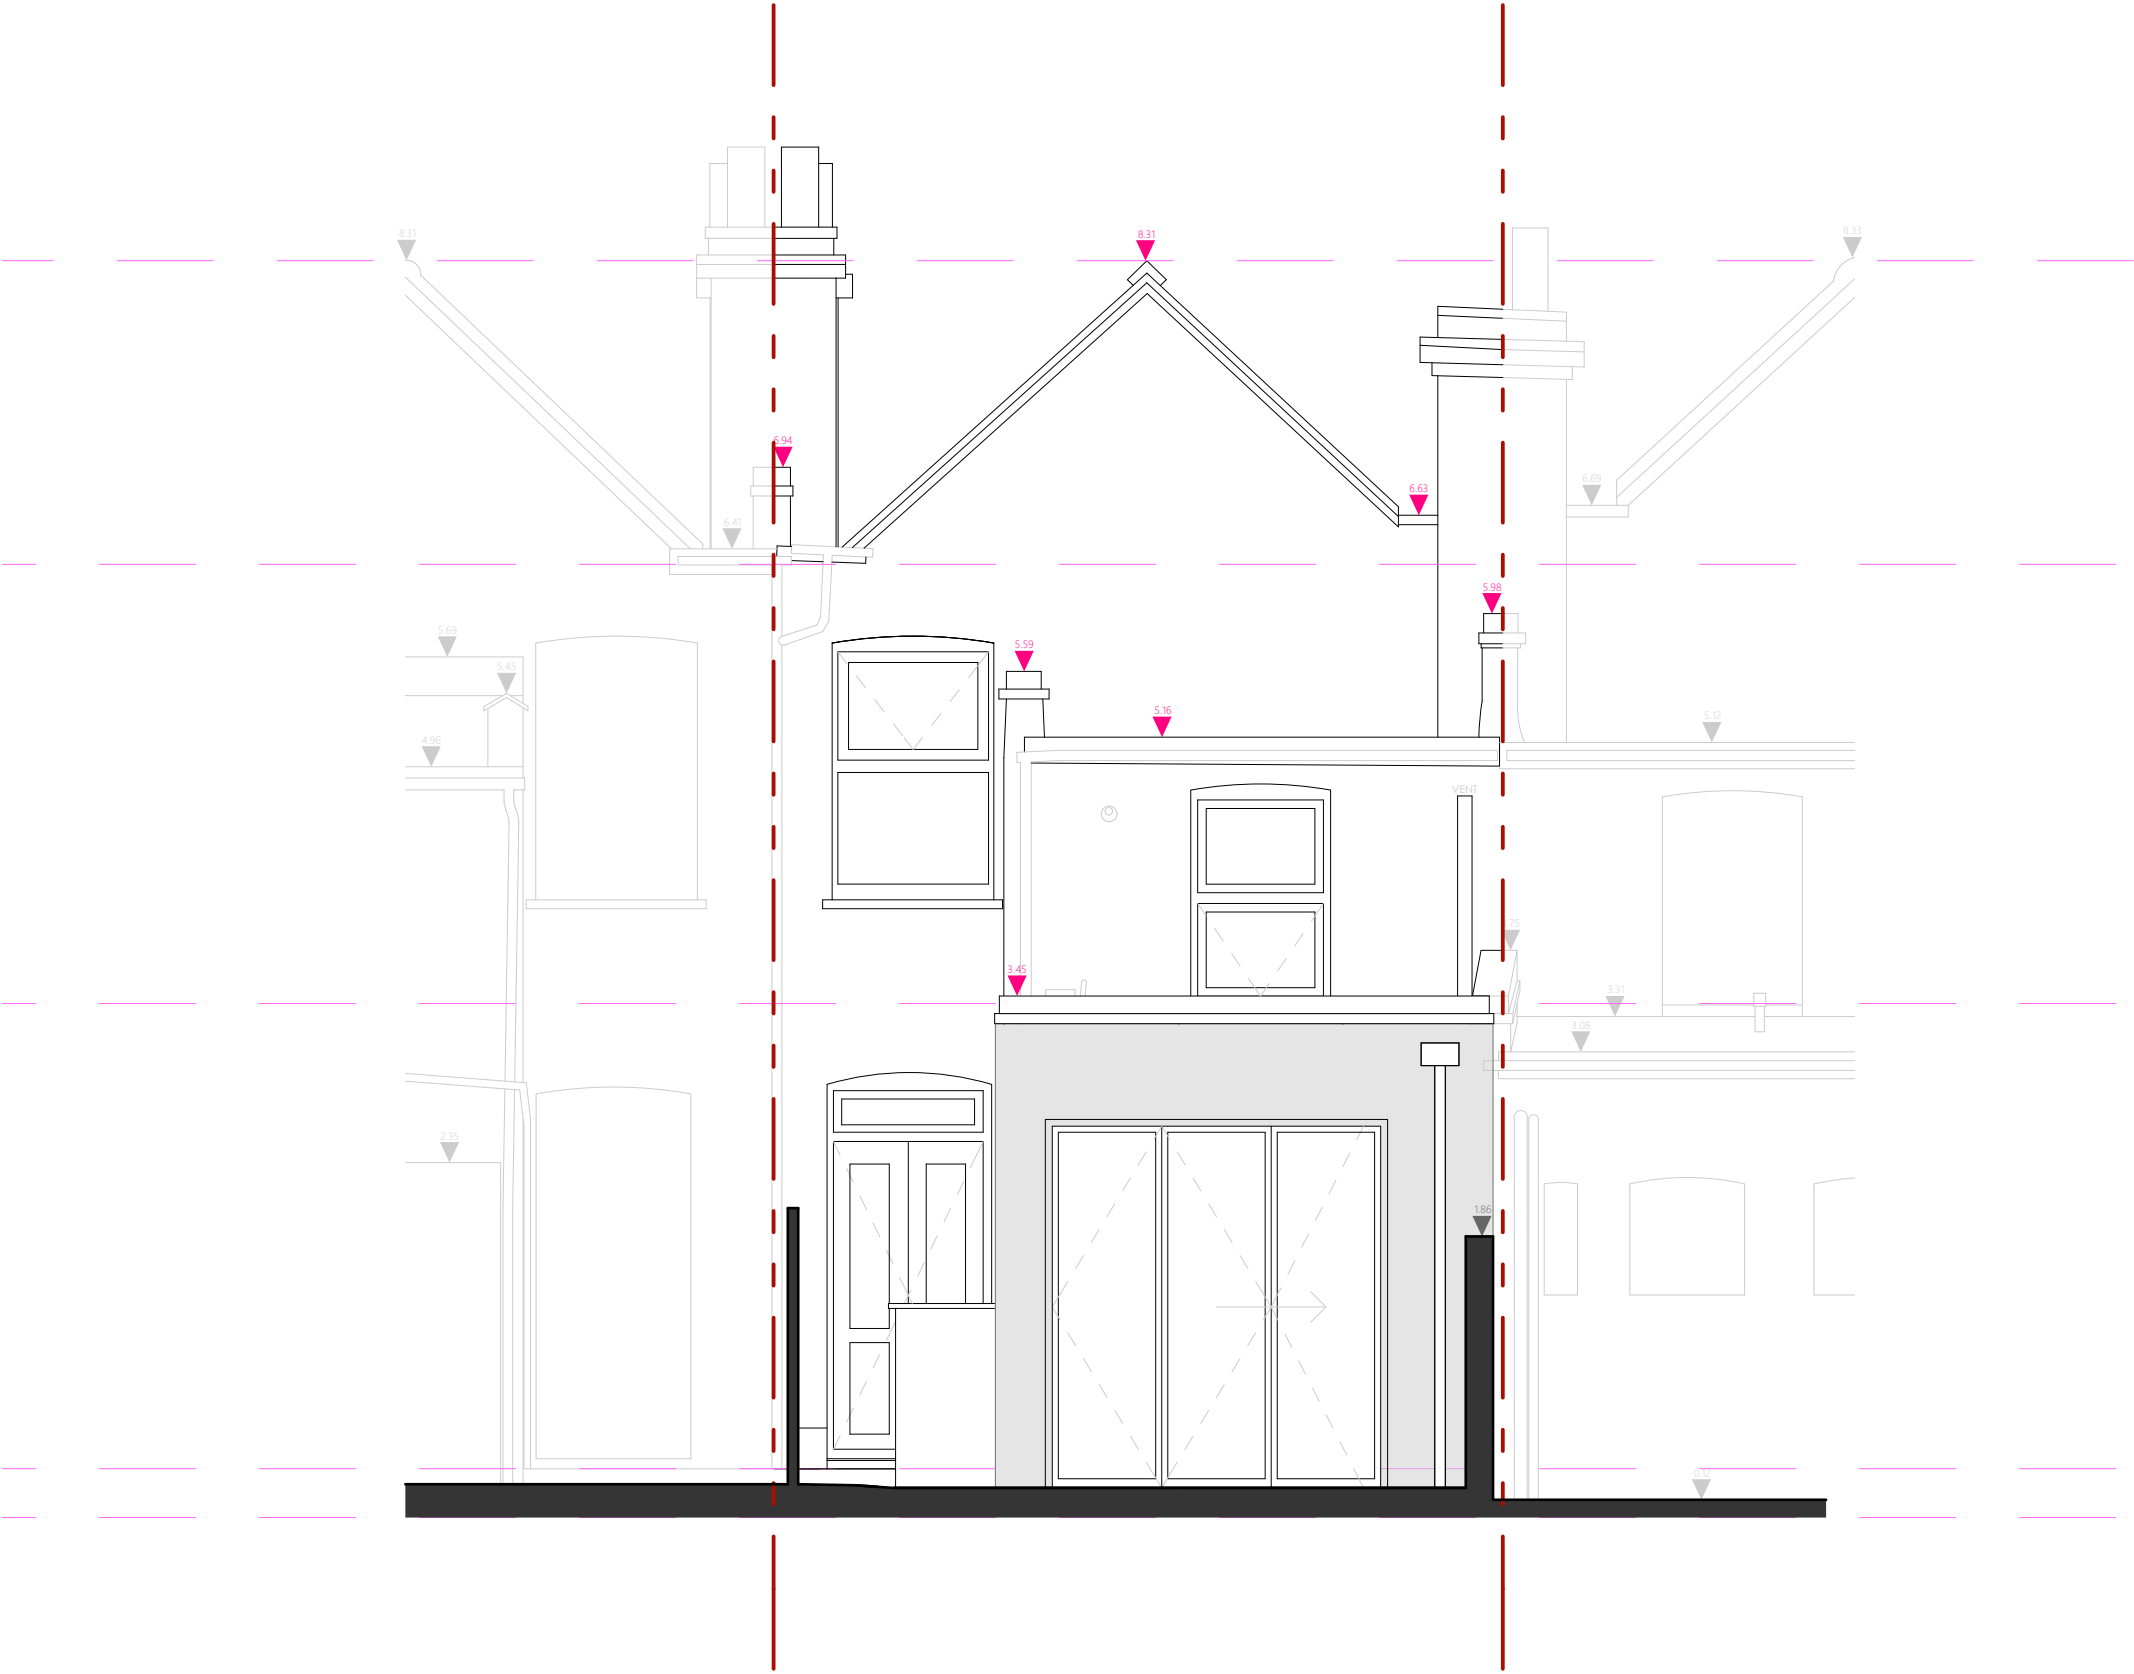

RIDGE
8.31m

LOFT
6.20m

FIRST FLOOR
3.43m

GROUND FLOOR
0.35m
DATUM
0.00m

RIDGE
8.31m

LOFT
6.20m

FIRST FLOOR
3.43m

GROUND FLOOR
0.35m
DATUM
0.00m

