



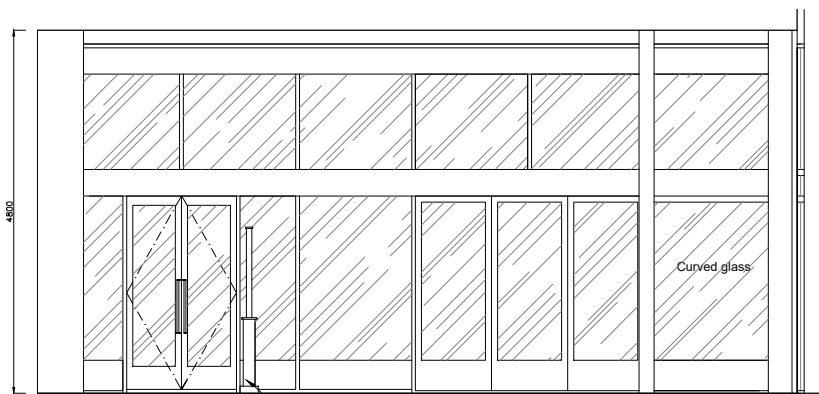


Elevation A


Trellis Screen 01
refer to dwg 1855/15

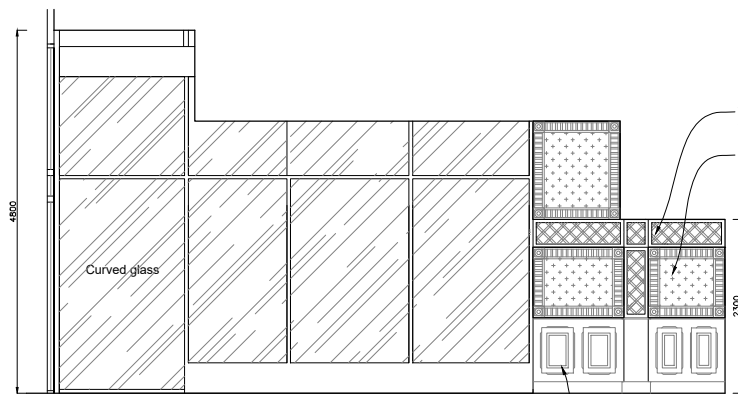


Elevation B

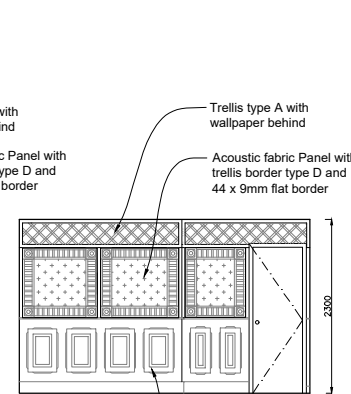

Elevation C

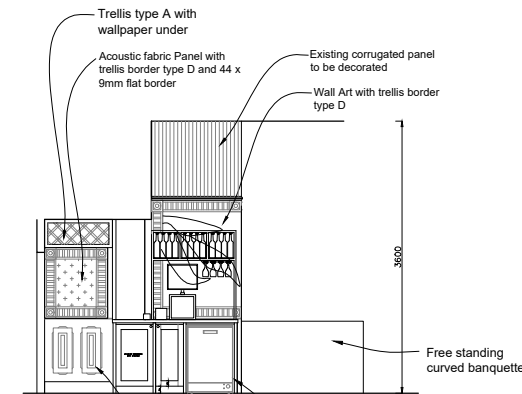


Elevation D

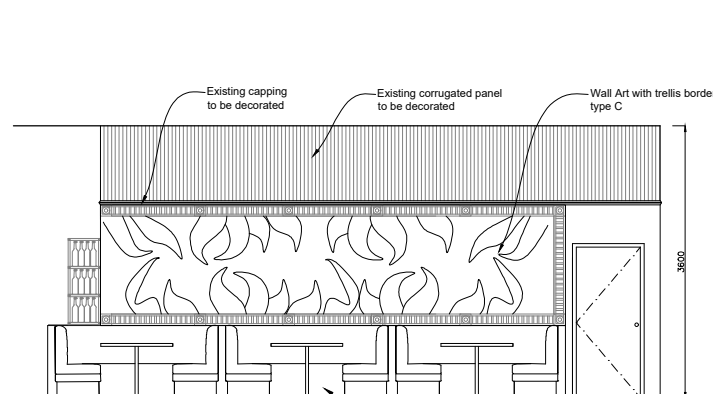

Elevation E


Curved banquette seating

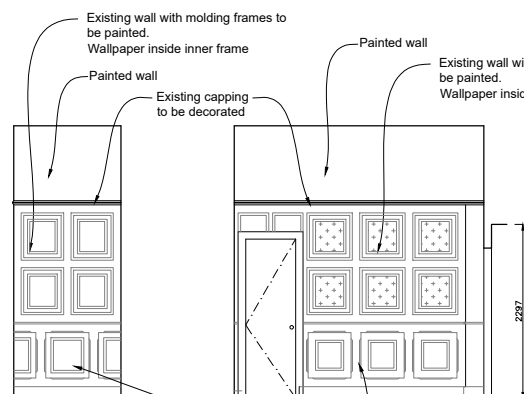

Elevation F


Elevation G

Existing Panelling with
added molding.
Decorated in two colours

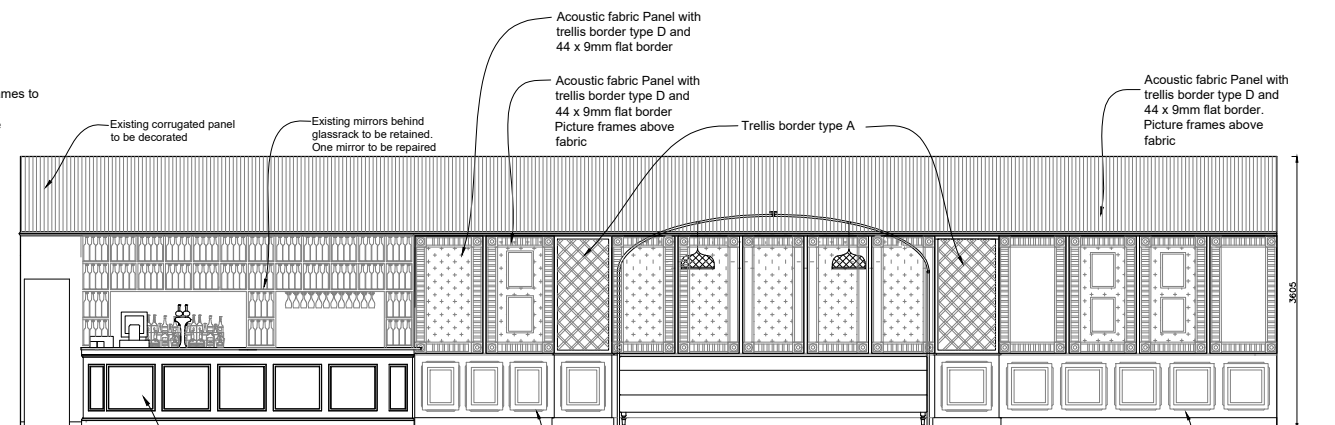


Elevation H

Bar Servery to be retained, install new
classic panelling to front, retain mirror
above back bar and over bar. Install new
upper back bar

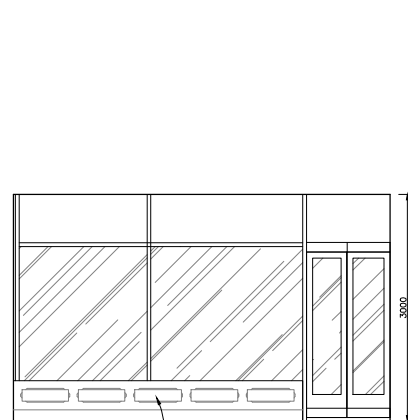

Elevation I

Existing Panelling with
added molding.
Decorated in two
colours

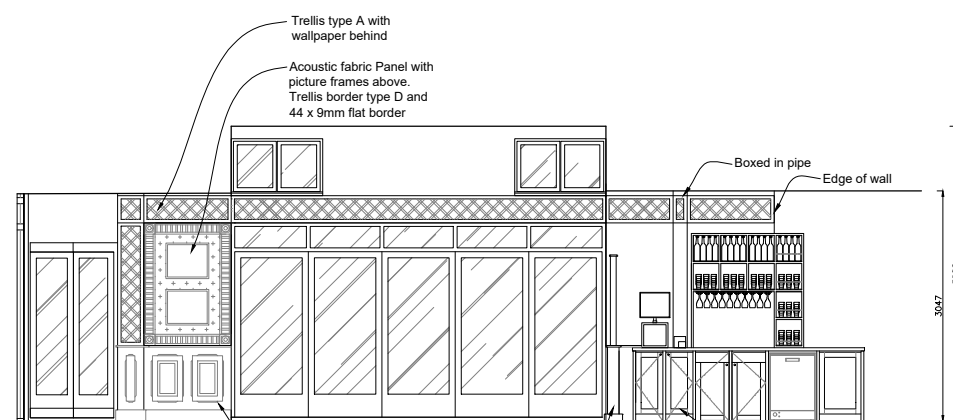


Elevation J


Existing Panelling with
added molding.
Decorated in two
shades

Trellis Screen 02
refer to detail 1855/16


Waiter Station & Host Station
refer to detail 1855/11

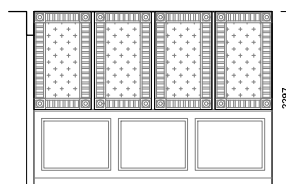


Elevation K

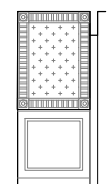

Elevation L

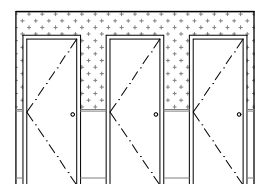

Elevation M

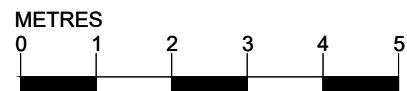

(AS PROPOSED)

REVISIONS		
B	10.10.23	Updated in line with GS team mark-up
C	18.10.23	Notes updated

PROJECT
Giggling Squid
107, Unit 5, Muswell Hill Road,
Muswell Hill, London, N10 3HS

DRAWING TITLE
Internal Elevations
As Proposed

SCALE
1:50@A1
1:100@A3

DATE
12:07:23

DRAWING NUMBER
1855/05

REVISION
C