




SINGLE WINDOWS 1575 mm HEIGHT (top H 2475 from FFL)

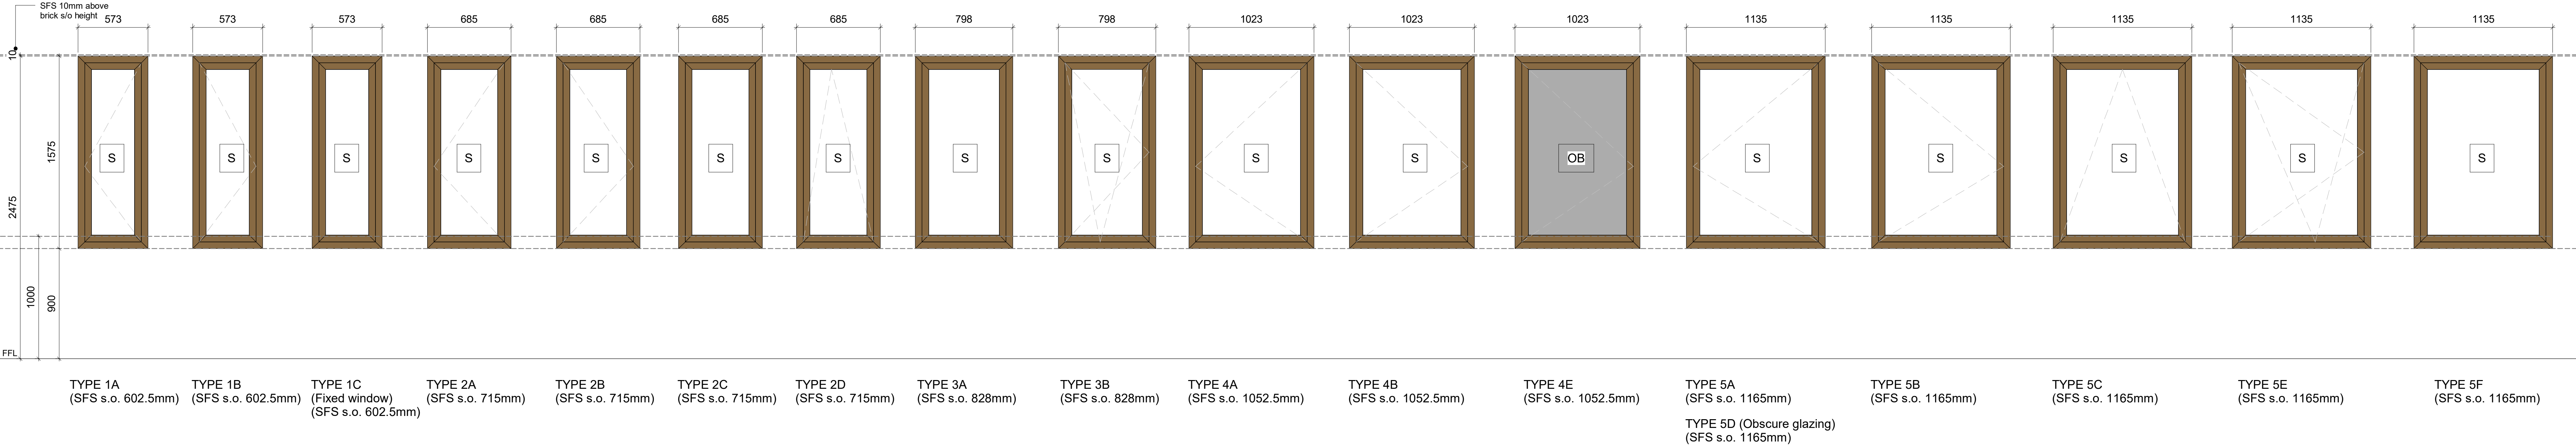


SINGLE DOORS 2475 mm HEIGHT

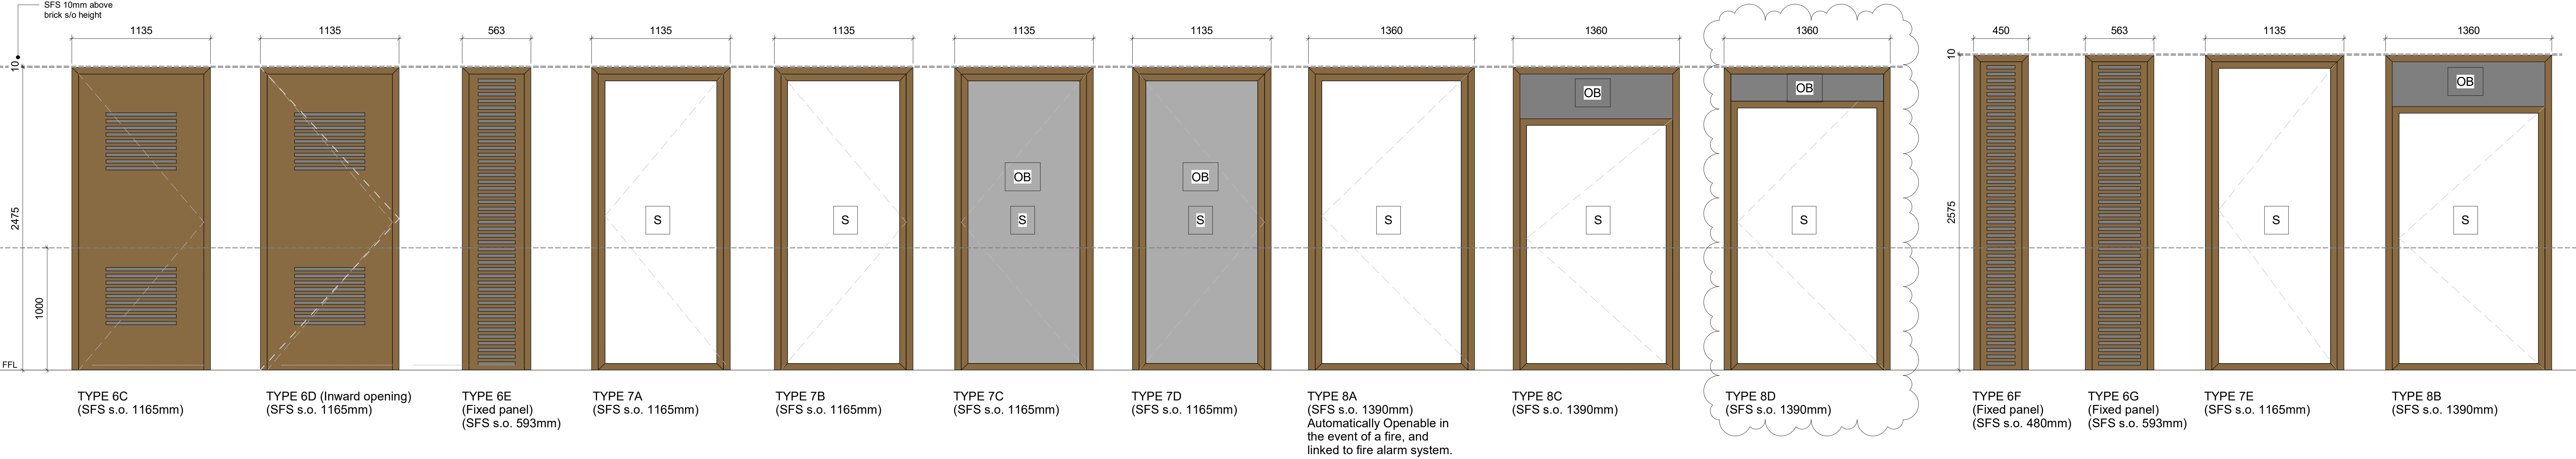


SINGLE DOOR 2575 mm HEIGHT

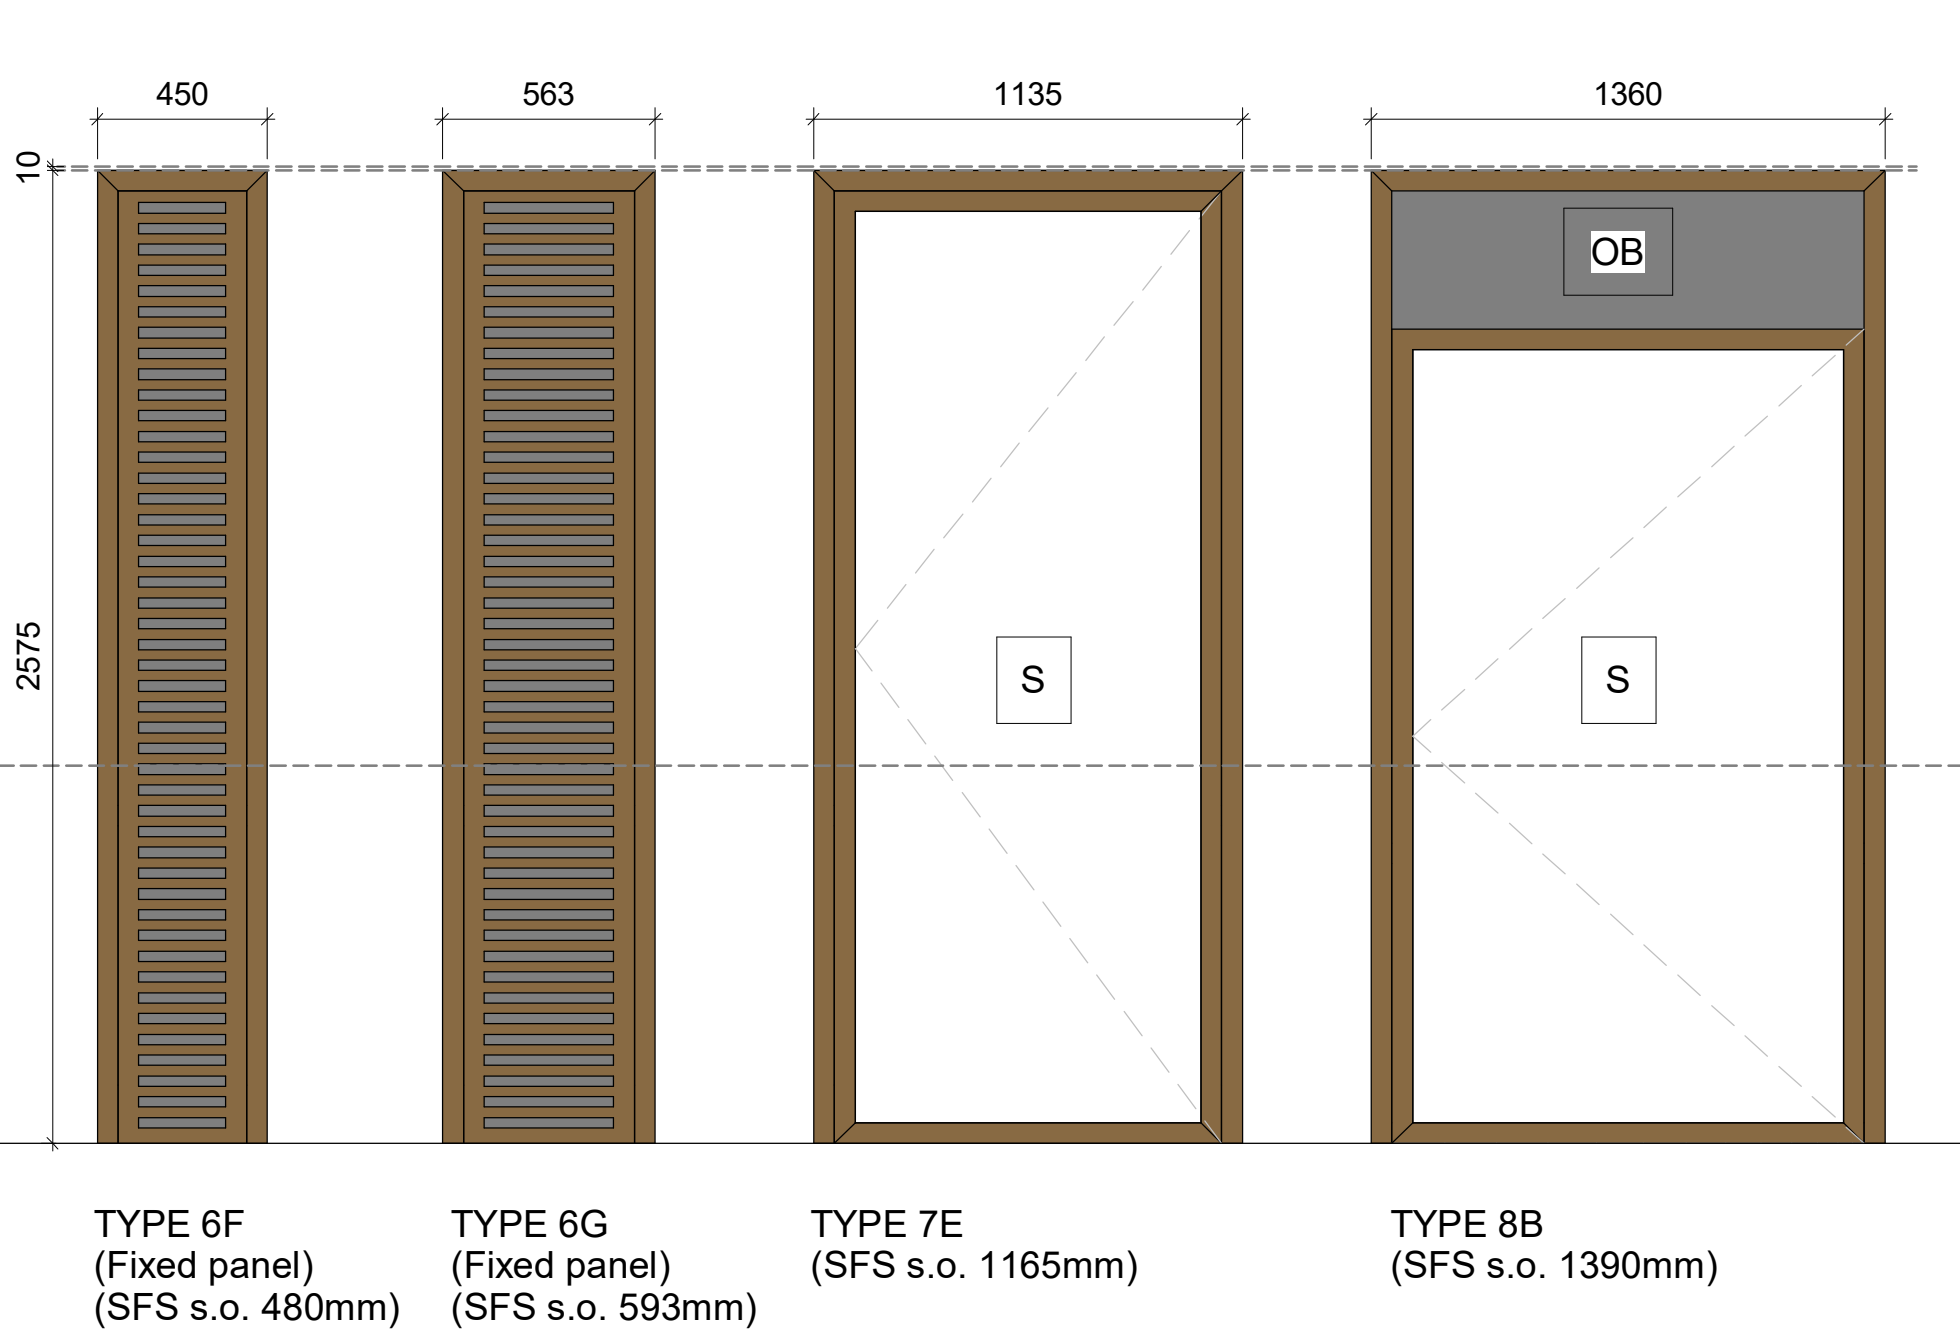


DOUBLE WINDOWS 1575 mm HEIGHT (top H 2475 from FFL)

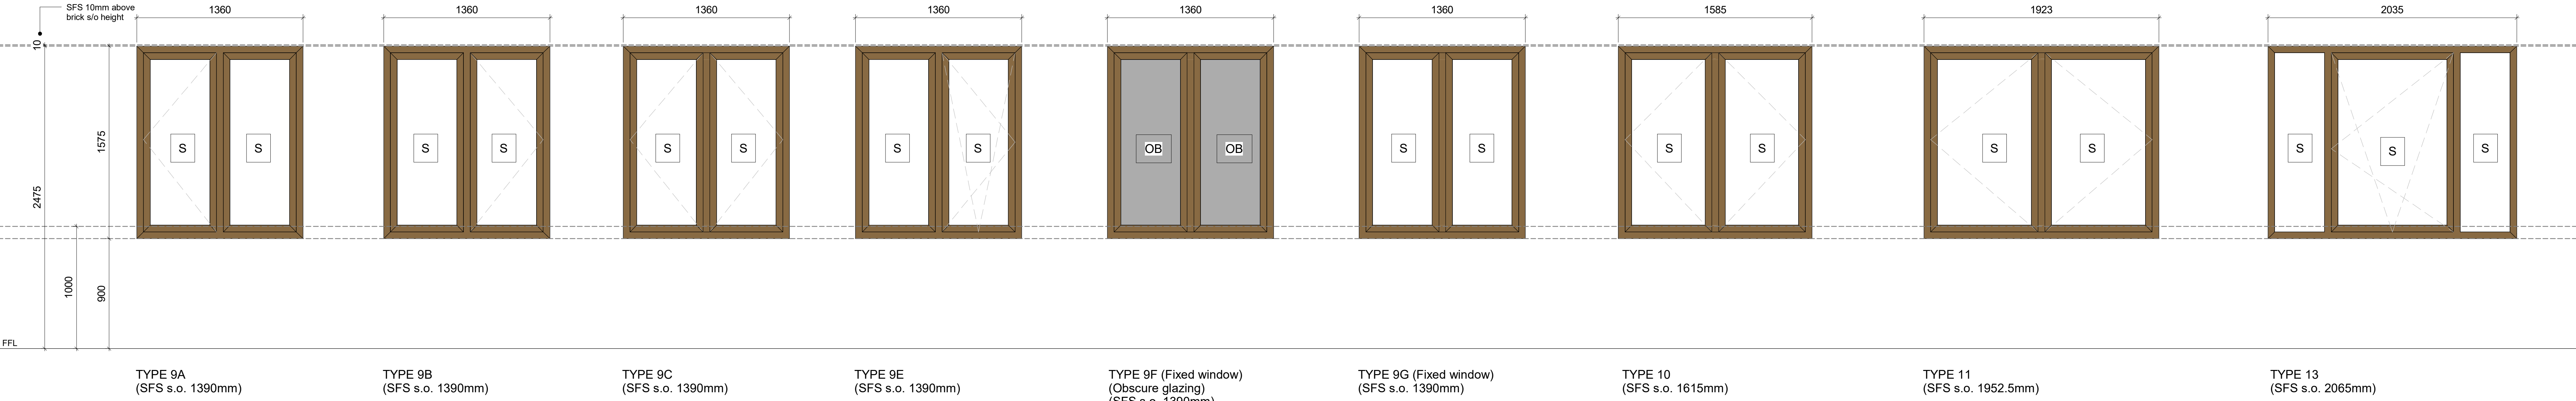

DOUBLE DOORS 2475 mm HEIGHT

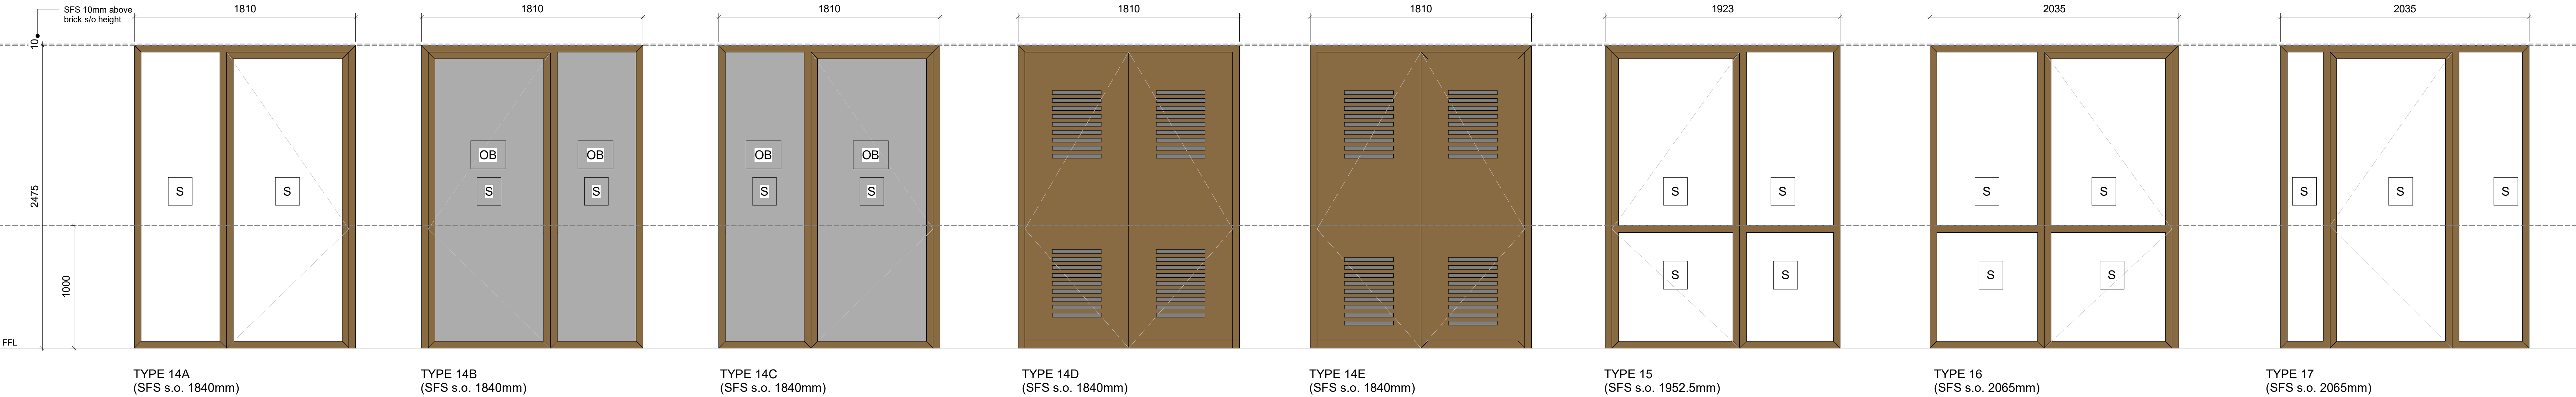

Copyright reserved
All dimensions to be checked on site before work commences.
Figured dimensions to be taken in preference to scaled dimensions.
If in doubt please ask.

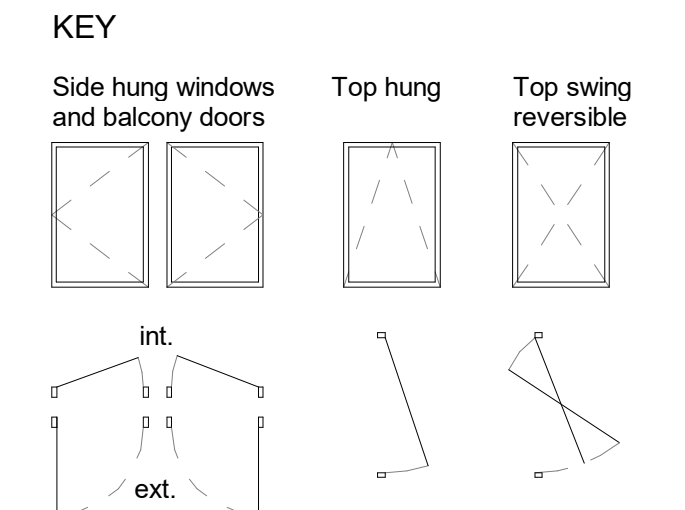

NOTES
Window dimensions shown are s/o brick dimensions. Refer to details 0500 for further information.

Balcony door:
Handles on both sides and at 1000mm from FFL.
90° Outward opening. Face mounted door closer.

Side hung windows:
Handles to the inside only and at 1400mm from FFL. Inward opening. Restrictors to 20° opening (removable for cleaning & maintenance purposes only). 25mm adds-on mullions required to both sides.

Top swing reversible and top hung windows:
Handles to the inside only and at 1000mm from FFL. Outward opening. Restrictors to 20° opening (removable for cleaning & maintenance purposes only).

S Safety glass.
OB Obscure glass.

RAL 1036 to all frames.

Window Schedule Summary 01			
Window Type	Structural Opening	Count	
TYPE 1A	572.5W x 1575H	17	
TYPE 1B	572.5W x 1575H	16	
TYPE 1C	572.5W x 1575H	4	
TYPE 2A	685W x 1575H	37	
TYPE 2B	685W x 1575H	36	
TYPE 2C	685W x 1575H	1	
TYPE 2D	685W x 1575H	10	
TYPE 3A	797.5W x 1575H	1	
TYPE 3B	797.5W x 1575H	1	
TYPE 4A	1022.5W x 1575H	15	
TYPE 4B	1022.5W x 1575H	8	
TYPE 4E	1022.5W x 1575H	3	
TYPE 5A	1135W x 1575H	4	
TYPE 5B	1135W x 1575H	4	
TYPE 5C	1135W x 1575H	10	
TYPE 5D	1135W x 1575H	6	
TYPE 5E	1135W x 1575H	51	
TYPE 5F	1135W x 1575H	2	
TYPE 6C	1135W x 2475H	3	
TYPE 6D	1135W x 2475H	1	
TYPE 6E	592.5W x 2475H	4	
TYPE 6F	450W x 2575H	1	
TYPE 6G	562.5W x 2575H	1	
TYPE 7A	1135W x 2475H	15	
TYPE 7B	1135W x 2475H	16	
TYPE 7C	1135W x 2475H	1	
TYPE 7D	1135W x 2475H	1	
TYPE 7E	1135W x 2575H	1	
TYPE 8A	1360W x 2475H	1	
(AOV)			
TYPE 8B	1360W x 2575H	1	
TYPE 8C	1360W x 2475H	1	
TYPE 8D	1360W x 2475H	1	
TYPE 9A	1360W x 1575H	3	
TYPE 9B	1360W x 1575H	1	
TYPE 9C	1360W x 1575H	2	
TYPE 9E	1360W x 1575H	2	
TYPE 9F	1360W x 1575H	1	
TYPE 9G	1360W x 1575H	2	
TYPE 10	1585W x 1575H	10	
TYPE 11	1922.5W x 1575H	2	
TYPE 13	2035W x 1575H	3	
TYPE 14A	1810W x 2475H	4	
TYPE 14B	1810W x 2475H	2	
TYPE 14C	1810W x 2475H	3	
TYPE 14D	1810W x 2475H	1	
TYPE 14E	1810W x 2475H	1	
TYPE 15	1922.5W x 2475H	2	
TYPE 16	2035W x 2475H	2	
TYPE 17	2035W x 2475H	1	

C7	Revised as clouded/Issued for Construction	29/06/23
C6	Revised as clouded/Issued for construction	12/06/23
C5	Revised as clouded/General Update	20/04/23
C4	Issued for construction / Revised as clouded / General Update	03/04/23
C3	Issued for Construction/Revised as clouded	05/01/23
C2	Revised as clouded	23/12/22
C1	Issued for Construction	29/12/22

STATUS

For Construction

PROJECT

Remington Road

DRAWING

Window Types Glossary 1 of 2

DRAWN BY LB CHECKED BY CB DATE June 2022

SCALE (B6 A6) 1:20 PROJECT NUMBER 21019

DRAWING NUMBER RER - DAR - XX - XX - DR - A - 0305 REV C7

Project Number Originator Date Level Type Discipline Number Revision

