











PLAN SECTION




Mortice locks - 75001.00.WC (4 pcs.) order, but do not fit.



AYRTON WINDOWS & DOORS
The Showroom 406-408 Merton Road, SW18 5AD, Wandsworth
Tel-(020)-8877-8920
e-mail-enquiries@ayrtonbespoke.co.uk


Chkd By

ELEVATION SECTION

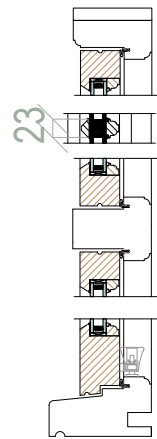

ENGLISH CASEMENT WINDOW W1
RECEPTION (Ground floor, front aspect)
TIMBER: Engineered redwood frames & meranti cills
GLAZING: panel 4 - 12ar - 4 TH lowE. (Th for the bottom)

PLAN SECTION

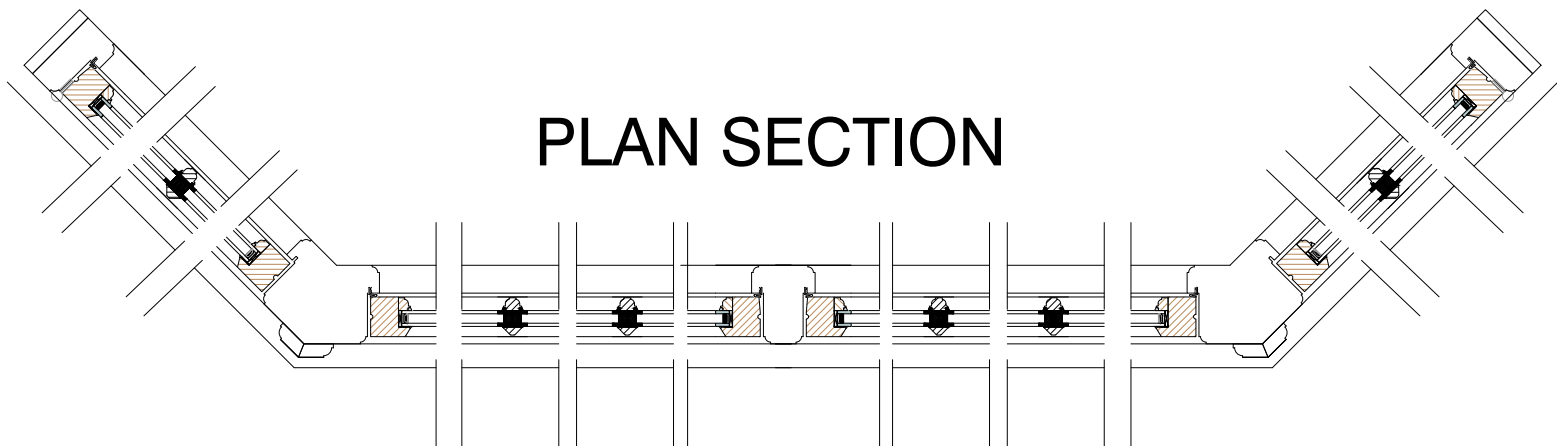


AYRTON
WINDOWS & DOORS

AYRTON WINDOWS & DOORS
The Showroom 406-408 Merton Road, SW18 5AD, Wandsworth
Tel-(020)-8877-8920
e-mail-enquiries@ayrtonbespoke.co.uk

ALL DIMENSIONS TO BE CHECKED ON SITE BEFORE COMMENCING WORK. NO DIMENSIONS TO BE SCALED FROM THIS DRAWING.
If this drawing or any part thereof is used for any purpose other than assessing the design and/or specification of Ayrton Bespoke Ltd without the express written permission of Ayrton Bespoke Ltd,
a fee will be charged being the actual cost of production of the drawing or its value to the user, whichever is the greater.

Project	14569	Drawn By	Mantvydas K.	Scale	1:10 @ A3
Element	window	Date	09/01/2023	Chkd By	----

ELEVATION SECTION

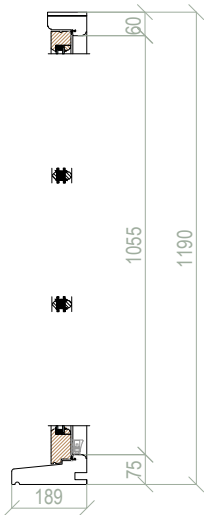

ENGLISH CASEMENT WINDOW

Main Bedroom (First floor, front aspect)

W2 H - 1190 mm, W - 3210 mm

TIMBER: Engineered redwood frames & meranti cills

GLAZING: panel 4 - 12ar - 4 TH lowE.


SPACER: warm edge

PAINTING INSIDE: RAL 9003 satin



PAINTING OUTSIDE: RAL 9003 satin

IRONMONGERY: Aged brass Newbury FTA

VIEW FROM THE OUTSIDE

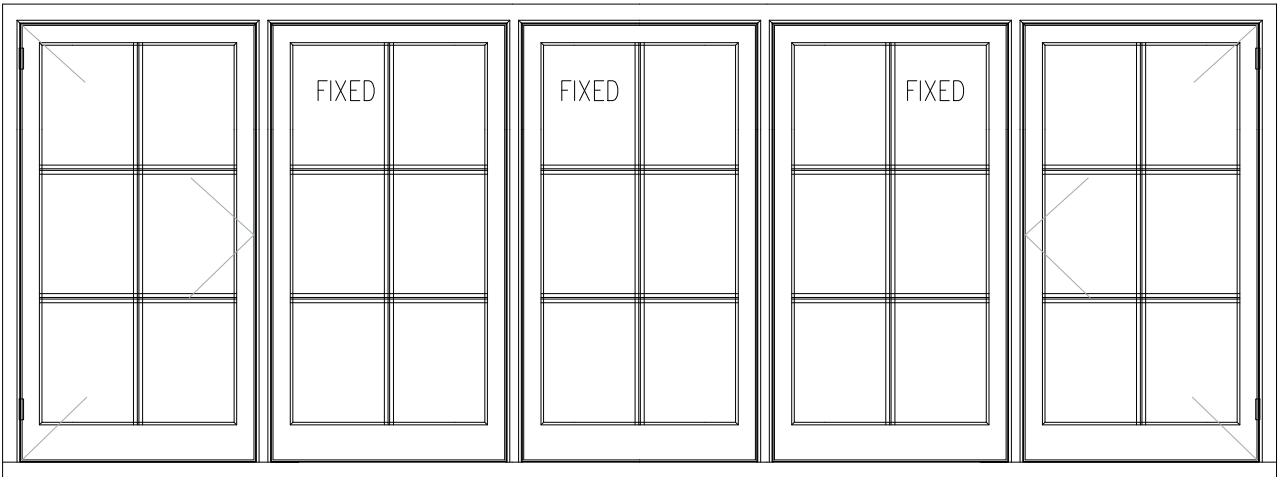

PLAN SECTION

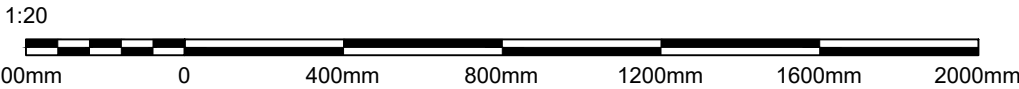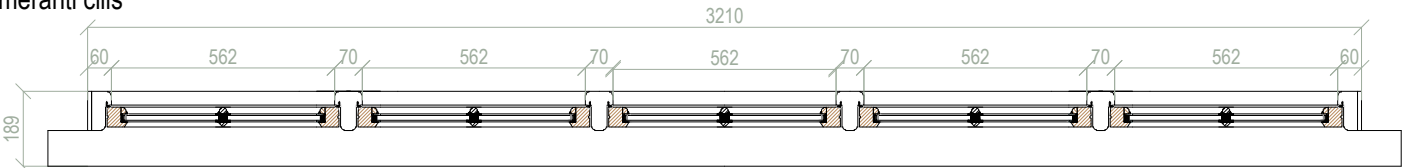

AYRTON
WINDOWS & DOORS

AYRTON WINDOWS & DOORS
The Showroom 406-408 Merton Road, SW18 5AD, Wandsworth
Tel-(020)-8877-8920
e-mail-enquiries@ayrtonbespoke.co.uk

ALL DIMENSIONS TO BE CHECKED ON SITE BEFORE COMMENCING WORK. NO DIMENSIONS TO BE SCALED FROM THIS DRAWING.
If this drawing or any part thereof is used for any purpose other than assessing the design and/or specification of Ayrton Bespoke Ltd without the express written permission of Ayrton Bespoke Ltd,
a fee will be charged being the actual cost of production of the drawing or its value to the user, whichever is the greater.

Project
14569

Drawn By
Mantvydas K.

Scale
1:20 @ A3

Element
window

Date
09/01/2023

Chkd By

ELEVATION SECTION




ENGLISH CASEMENT WINDOW W2

Main Bedroom (First floor, front aspect)

TIMBER: Engineered redwood frames & meranti cills
GLAZING: panel 4 - 12ar - 4 TH lowE.

PLAN SECTION

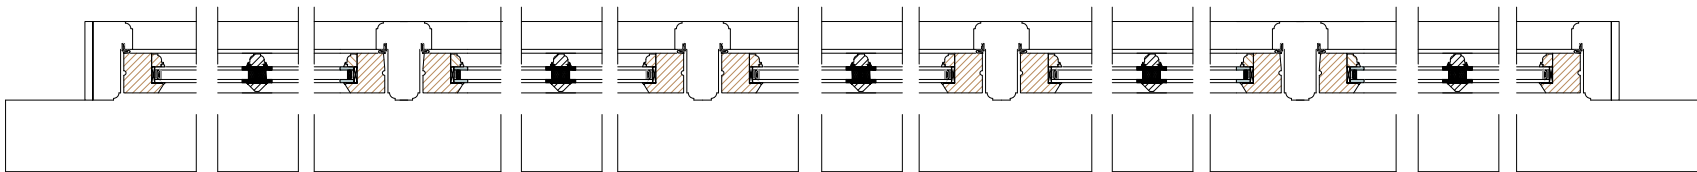


AYRTON
WINDOWS & DOORS

AYRTON WINDOWS & DOORS
The Showroom 406-408 Merton Road, SW18 5AD, Wandsworth
Tel-(020)-8877-8920
e-mail-enquiries@ayrtonbespoke.co.uk


ALL DIMENSIONS TO BE CHECKED ON SITE BEFORE COMMENCING WORK. NO DIMENSIONS TO BE SCALED FROM THIS DRAWING.
If this drawing or any part thereof is used for any purpose other than assessing the design and/or specification of Ayrton Bespoke Ltd without the express written permission of Ayrton Bespoke Ltd,
a fee will be charged being the actual cost of production of the drawing or its value to the user, whichever is the greater.

Project 14569	Drawn By Mantvydas K.	Scale 1:10 @ A3
Element window	Date 09/01/2023	Chkd By ----

ELEVATION SECTION

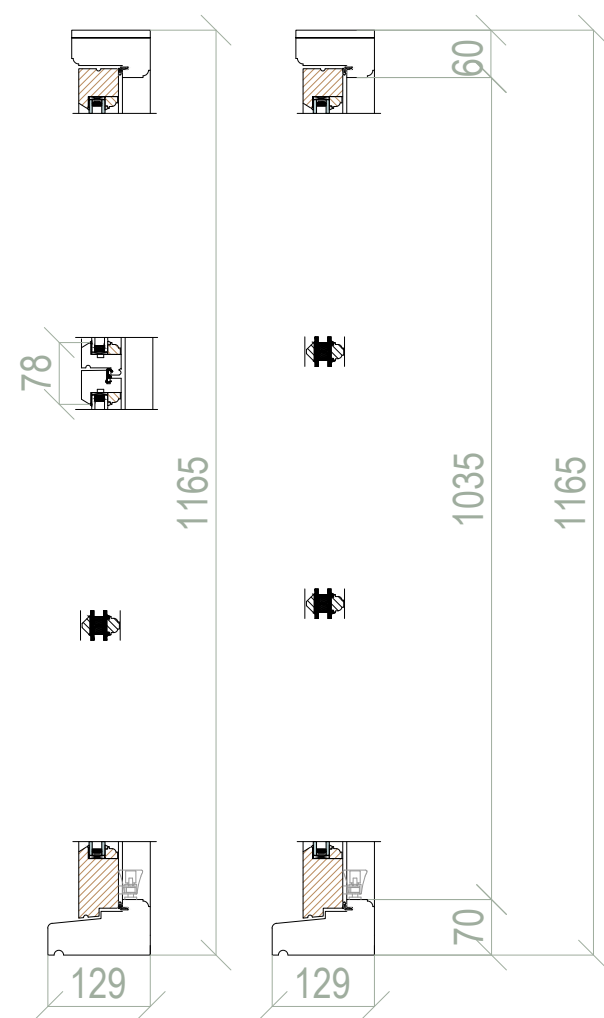

VIEW FROM THE OUTSIDE

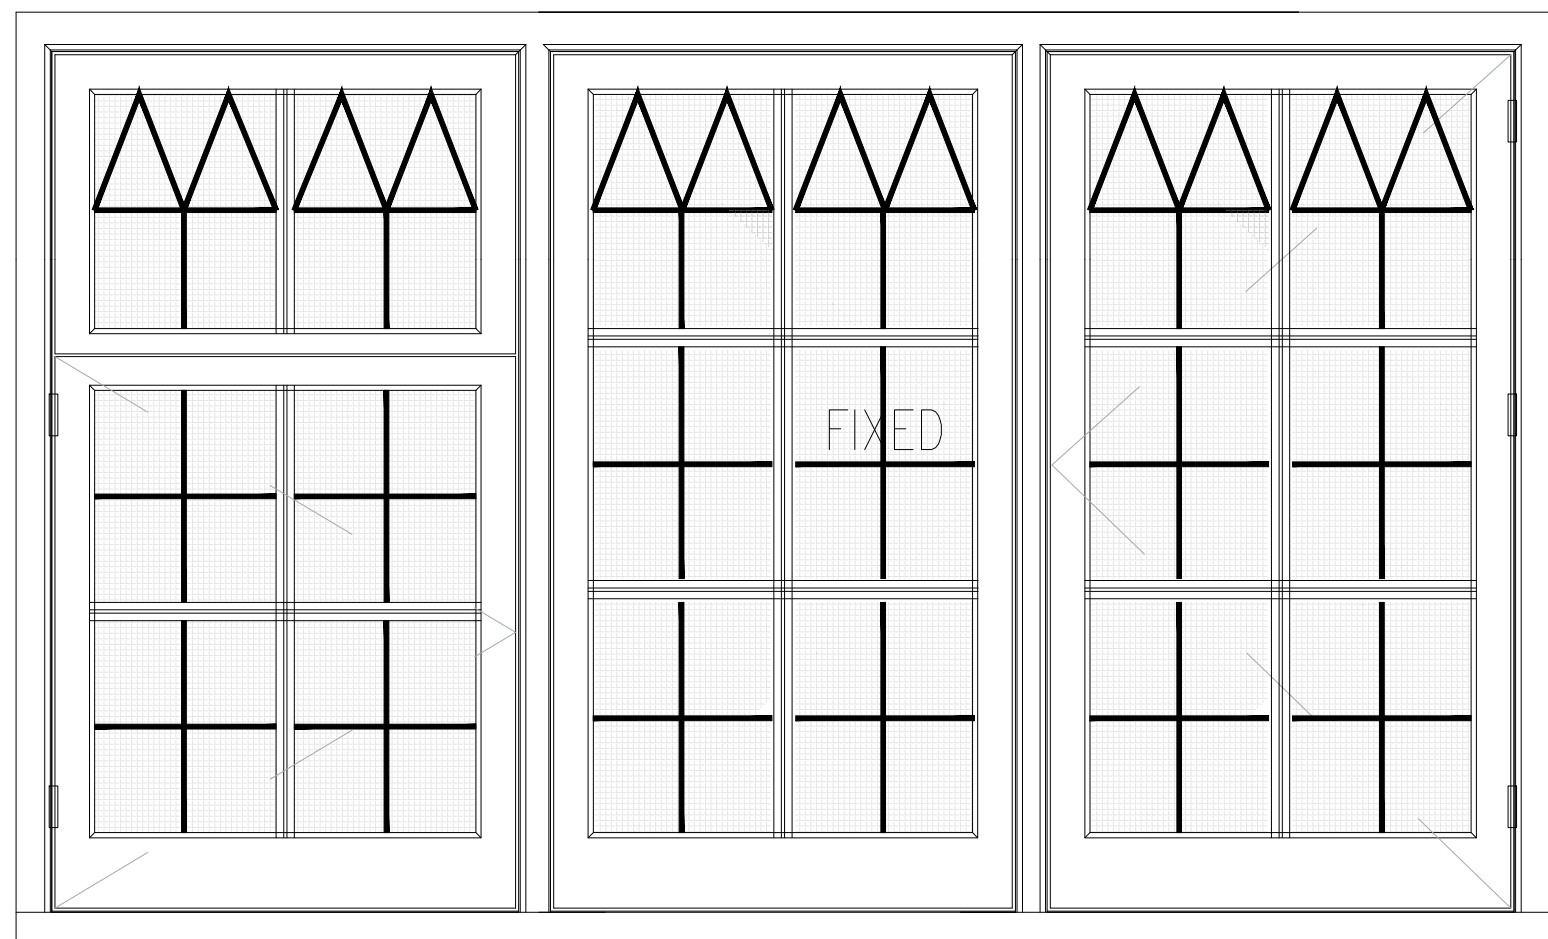

Kathedral klein

ENGLISH CASEMENT WINDOW

Main Bathroom (First floor, front aspect)

W3 H - 1165mm, W - 1932mm

TIMBER: Engineered redwood frames & meranti cills

GLAZING: panel 4 - 12ar - 4 TH lowE.

SPACER: warm edge


PAINTING INSIDE: RAL 9003 satin

PAINTING OUTSIDE: RAL 9003 satin

IRONMONGERY: Aged brass Newbury FTA

Lead 6mm

PLAN SECTION

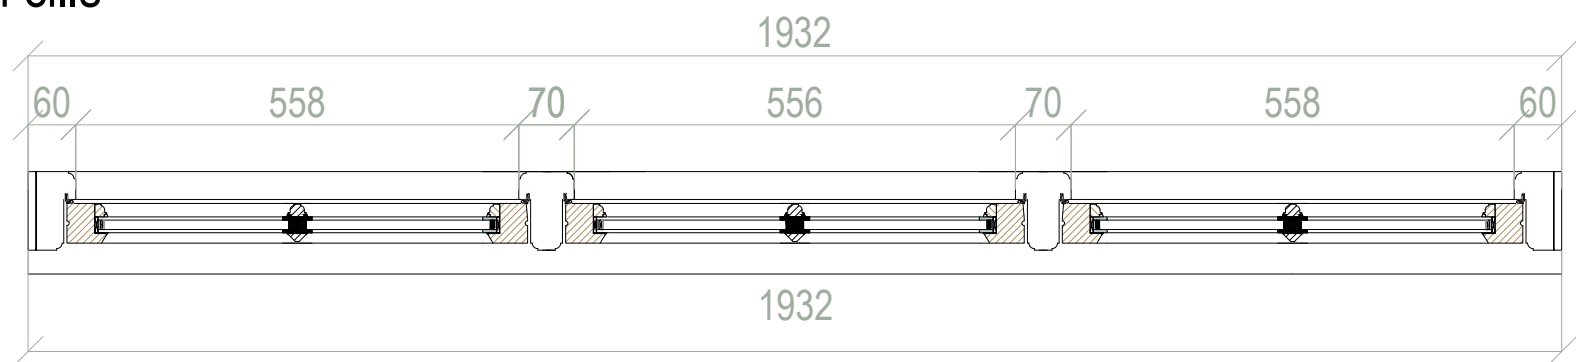

AYRTON
WINDOWS & DOORS

AYRTON WINDOWS & DOORS
The Showroom 406-408 Merton Road, SW18 5AD, Wandsworth
Tel-(020)-8877-8920
e-mail-enquiries@ayrtonbespoke.co.uk

ALL DIMENSIONS TO BE CHECKED ON SITE BEFORE COMMENCING WORK. NO DIMENSIONS TO BE SCALED FROM THIS DRAWING.
If this drawing or any part thereof is used for any purpose other than assessing the design and/or specification of Ayrton Bespoke Ltd without the express written permission of Ayrton Bespoke Ltd,
a fee will be charged being the actual cost of production of the drawing or its value to the user, whichever is the greater.

Project
14569

Drawn By
Mantvydas K.


Scale
1:10 @ A3

Element
window

Date
09/01/2023

Chkd By

ELEVATION SECTION

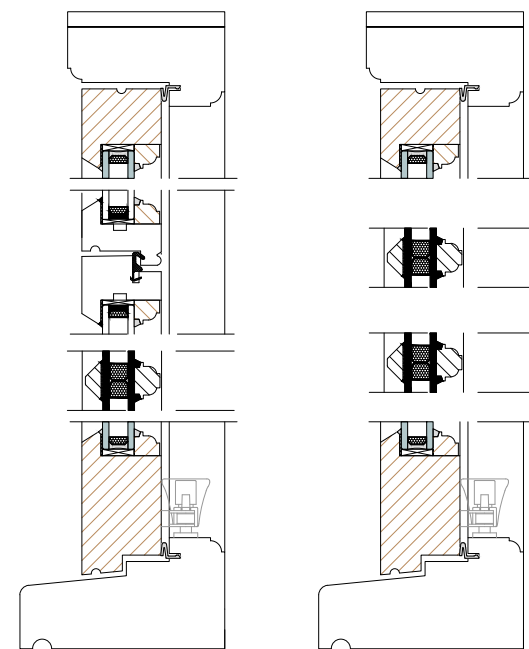


ENGLISH CASEMENT WINDOW W3

Main Bathroom (First floor, front aspect)

TIMBER: Engineered redwood frames
&meranti cills

GLAZING: panel 4 - 12ar - 4 TH lowE.

PLAN SECTION

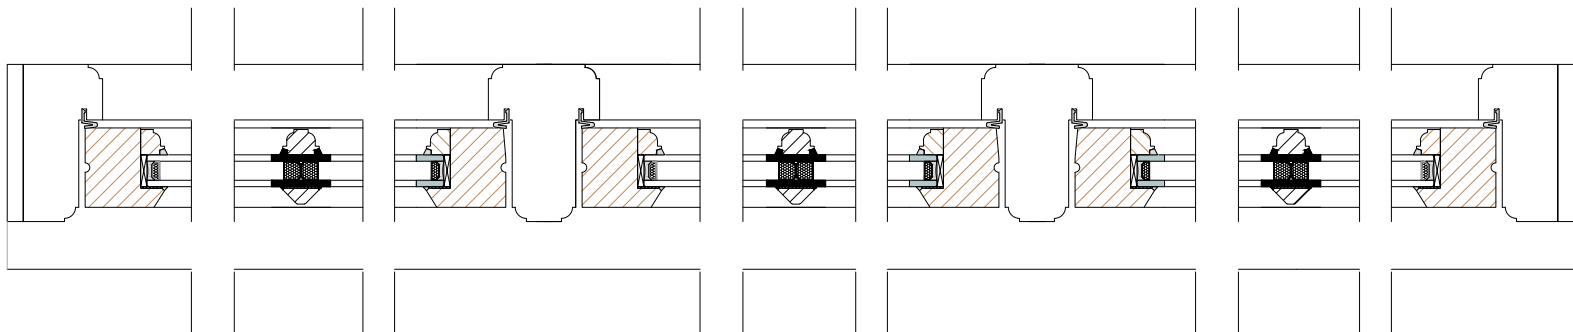

AYRTON

WINDOWS & DOORS

AYRTON WINDOWS & DOORS


The Showroom 406-408 Merton Road, SW18 5AD, Wandsworth

Tel-(020)-8877-8920


e-mail-enquiries@ayrtonbespoke.co.uk

ALL DIMENSIONS TO BE CHECKED ON SITE BEFORE COMMENCING WORK. NO DIMENSIONS TO BE SCALED FROM THIS DRAWING. If this drawing or any part thereof is used for any purpose other than assessing the design and/or specification of Ayrton Bespoke Ltd without the express written permission of Ayrton Bespoke Ltd, a fee will be charged being the actual cost of production of the drawing or its value to the user, whichever is the greater.		
Project 14569	Drawn By Mantvydas K.	Scale 1:5 @ A3
Element window	Date 09/01/2023	Chkd By ----


ELEVATION SECTION

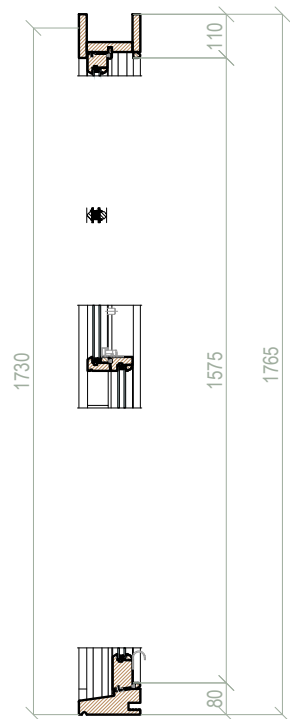


VIEW FROM OUTSIDE

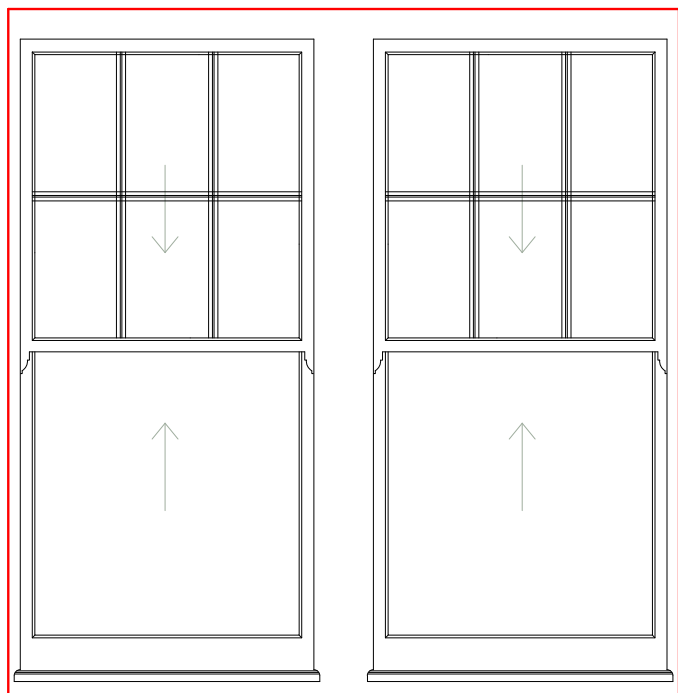

ELEVATION SECTION

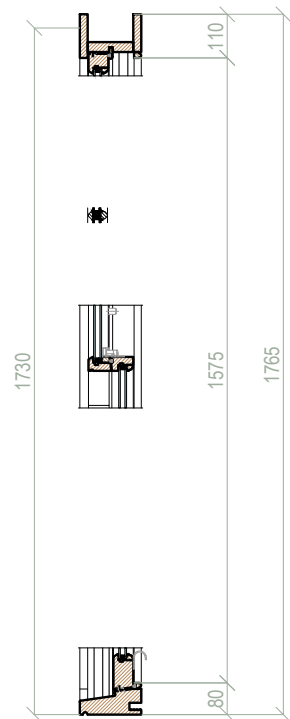


VIEW FROM OUTSIDE

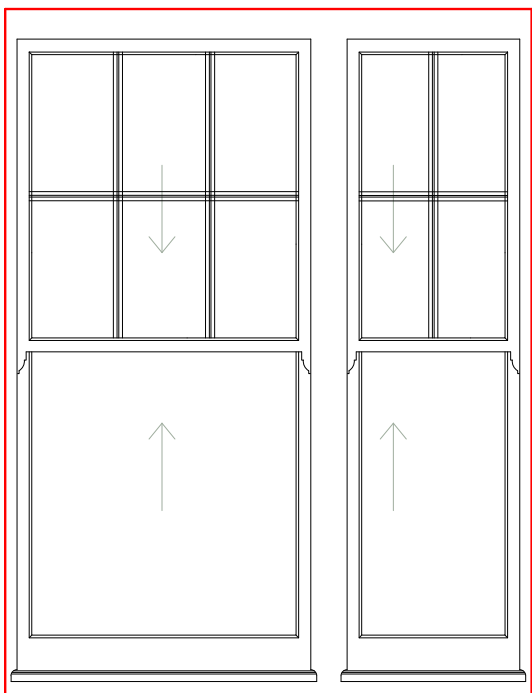

SPRING ASSISTED SASH WINDOW - Bedroom first floor (rear aspect)

W4 H - 1765 mm, W - 925 mm.
W5 H - 1765 mm, W - 925 mm.
MATERIAL: Engineered Redwood frames & Meranti cill
GLAZING: top panel 4 - 12ar - 4lowE;
bottom panel 4 - 12ar - 4lowE Toughened.
SPACER: warm edge
INSIDE PAINT: RAL 9003 satin
OUTSIDE PAINT: RAL 9003 satin
IRONMONGERY: Antique brass
ATTENTION: sash stops at positions 0 and 100mm



PLAN SECTION

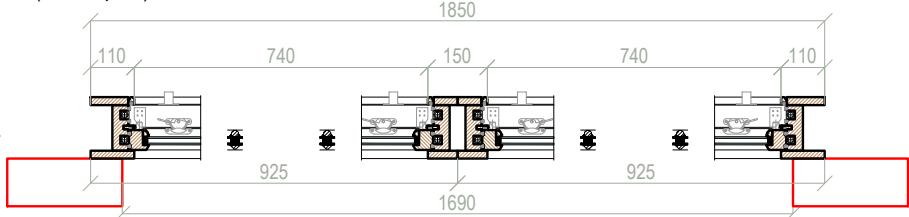

SPRING ASSISTED SASH WINDOW - En-suite first floor (rear aspect)

W6 H - 1765 mm, W - 960 mm.
W7 H - 1765 mm, W - 655 mm.
MATERIAL: Engineered Redwood frames & Meranti cill
GLAZING: top panel 4 - 12ar - 4lowE;
bottom panel 4 - 12ar - 4lowE Toughened.
SPACER: warm edge
INSIDE PAINT: RAL 9003 satin
OUTSIDE PAINT: RAL 9003 satin
IRONMONGERY: Antique brass
ATTENTION: sash stops at positions 0 and 100mm

PLAN SECTION

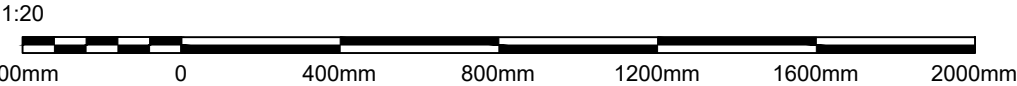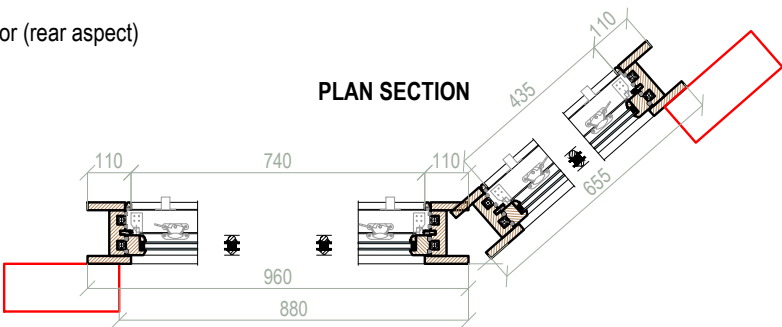

AYRTON
WINDOWS & DOORS

AYRTON WINDOWS & DOORS
The Showroom 406-408 Merton Road, SW18 5AD, Wandsworth
Tel-(020)-8877-8920
e-mail-enquiries@ayrtonbespoke.co.uk

ALL DIMENSIONS TO BE CHECKED ON SITE BEFORE COMMENCING WORK. NO DIMENSIONS TO BE SCALED FROM THIS DRAWING.
If this drawing or any part thereof is used for any purpose other than assessing the design and/or specification of Ayrton Bespoke Ltd without the express written permission of Ayrton Bespoke Ltd,
a fee will be charged being the actual cost of production of the drawing or its value to the user, whichever is the greater.

Project
14569

Drawn By
Mantvydas K.

Scale
1:20 @ A3

Element
window

Date
09/01/2023

Chkd By

ELEVATION SECTION

SPRING ASSISTED SASH WINDOW

Bedroom first floor (rear aspect)

W4&W5






En-suite first floor (rear aspect)

W6&W7

MATERIAL: Engineered Redwood frames & Meranti cill

GLAZING: top panel 4 - 12ar - 4lowE;
bottom panel 4 - 12ar - 4lowE Toughened.

PLAN SECTION

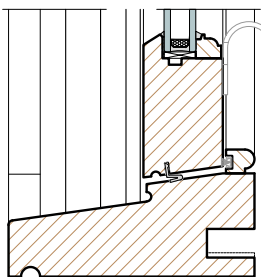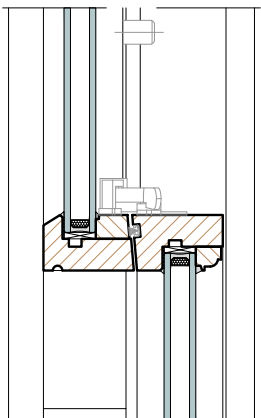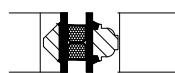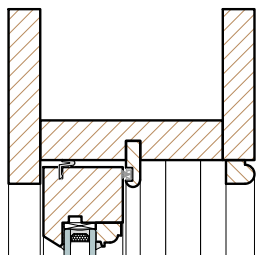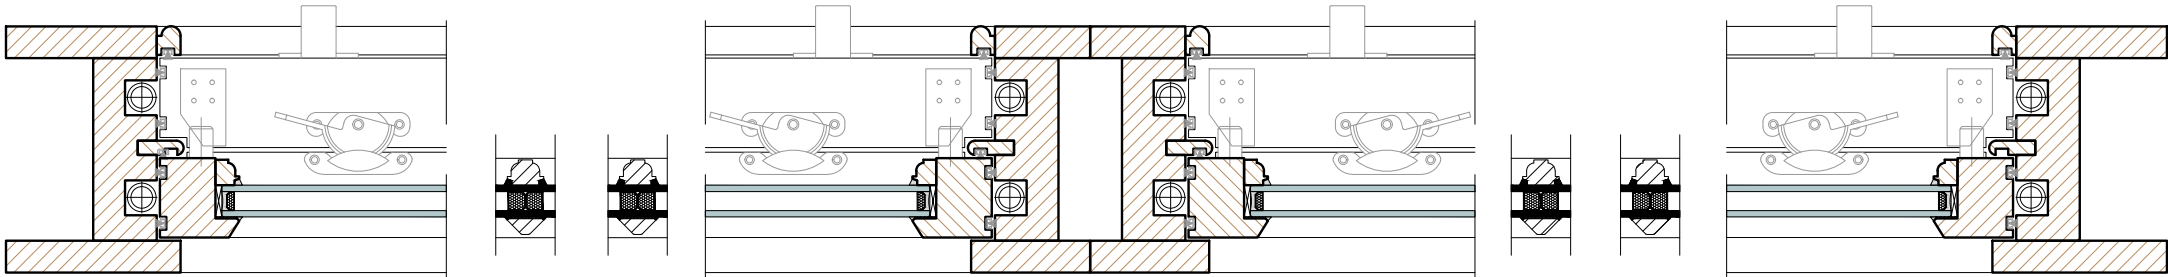

AYRTON
WINDOWS & DOORS

AYRTON WINDOWS & DOORS
The Showroom 406-408 Merton Road, SW18 5AD, Wandsworth
Tel-(020)-8877-8920
e-mail-enquiries@ayrtonbespoke.co.uk

ALL DIMENSIONS TO BE CHECKED ON SITE BEFORE COMMENCING WORK. NO DIMENSIONS TO BE SCALED FROM THIS DRAWING.
If this drawing or any part thereof is used for any purpose other than assessing the design and/or specification of Ayrton Bespoke Ltd without the express written permission of Ayrton Bespoke Ltd,
a fee will be charged being the actual cost of production of the drawing or its value to the user, whichever is the greater.

Project
14569

Drawn By
Mantvydas K.

Scale
1:5 @ A3

Element
window

Date
09/01/2023

Chkd By


INTERNAL LINER

Engineered Redwood; RAL 9003 satin
L = 2000 mm (6 pcs.)
L = 2500 mm (2 pcs.)
L = 3000 mm (2 pcs.)




INTERNAL LINER

Engineered Redwood; RAL 9003 satin
L = 2500 mm (4cs.)

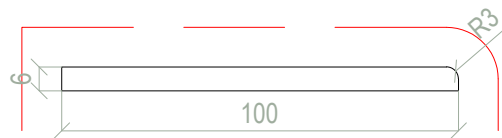


INTERNAL LINER

Engineered Redwood; RAL 9003 satin
L = 2000 mm (1pcs.)

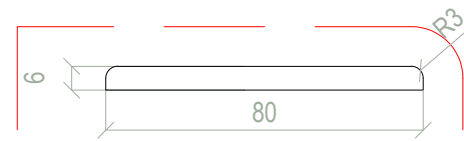


INTERNAL LINER

Engineered Redwood; RAL 9003 satin
L = 2000 mm (1pcs.)

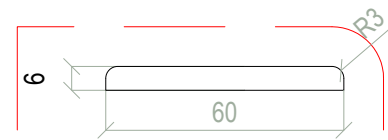


INTERNAL LINER

Engineered Redwood; RAL 9003 satin
L = 2500mm (2 pcs.)

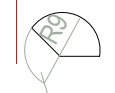


INTERNAL LINER

Engineered Redwood; RAL 9003 satin
L = 2500 mm (1 pcs.)
L = 1000 mm (2 pcs.)

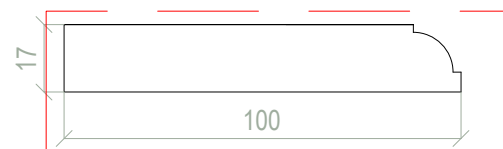

INTERNAL LINER


Engineered Redwood; RAL 9003 satin
L = 2500 mm (2 pcs.)

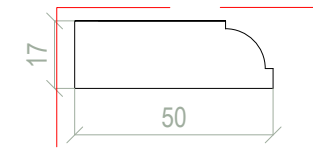

INTERNAL ARCHITRAVES

Engineered Redwood; RAL 9003
L = 3000 mm (2 pcs)
L = 2500 mm (8pcs.)
L = 2000 mm (6 pcs.)
L = 1000 mm (2pcs.)


A-01

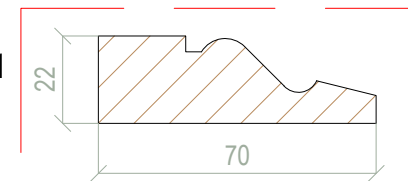

EXTERNAL LINER


Hardwood; RAL 9003 satin
L = 2000 mm (1pcs.)

A-06

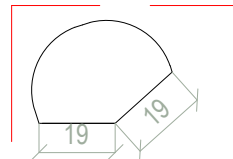


EXTERNAL LINER

Hardwood; RAL 9003 satin
L = 2500 mm (1pcs.)
L = 1500 mm (2pcs.)

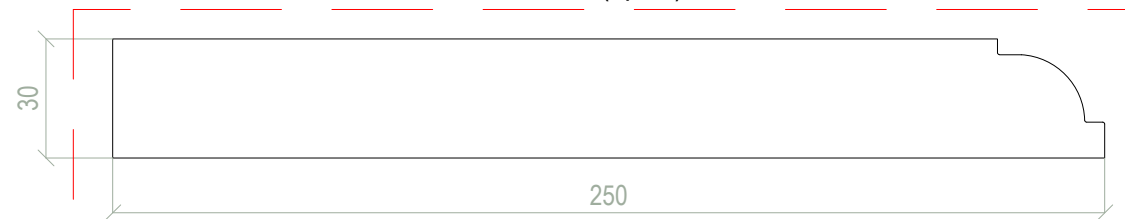


EXTRENAL LINER

Hardwood; RAL 9003 satin
L = 2500 mm (2 pcs.)
L = 1500 mm (2 pcs.)

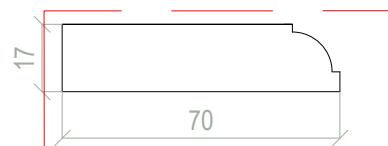

EXTERNAL LINER

Hardwood; RAL 9003 satin
L = 2000 mm (1cs.)

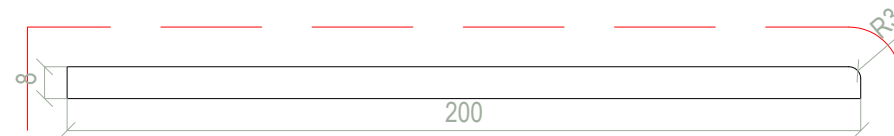

AYRTON
WINDOWS & DOORS

AYRTON WINDOWS & DOORS
The Showroom 406-408 Merton Road, SW18 5AD, Wandsworth
Tel-(020)-8877-8920
e-mail-enquiries@ayrtonbespoke.co.uk

ALL DIMENSIONS TO BE CHECKED ON SITE BEFORE COMMENCING WORK. NO DIMENSIONS TO BE SCALED FROM THIS DRAWING.
If this drawing or any part thereof is used for any purpose other than assessing the design and/or specification of Ayrton Bespoke Ltd without the express written permission of Ayrton Bespoke Ltd, a fee will be charged being the actual cost of production of the drawing or its value to the user, whichever is the greater.

Project
14569

Drawn By
Mantvydas K.


Scale
1:2 @ A3

Element
ADD

Date
09/01/2023



Chkd By

H-31

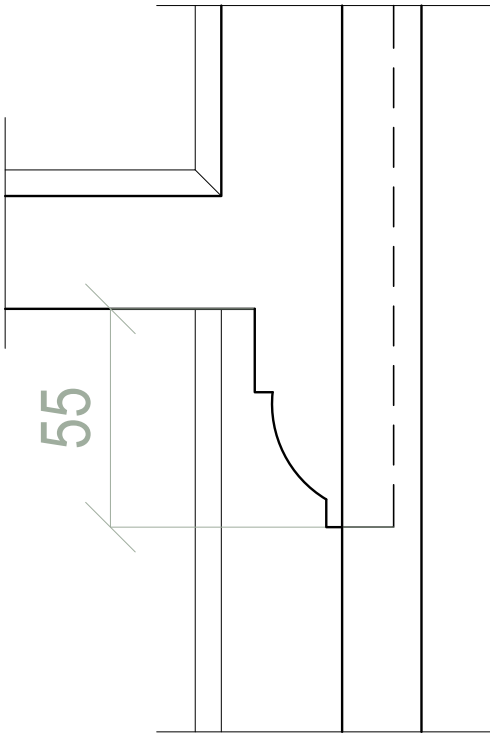


INTERNAL WINDOW BOARD

Engineered Redwood;
RAL 9003 satin
L = 3400mm (1 pcs.), D=130mm
L = 1500mm (1 pcs.), D=85mm
L = 1000mm (3 pcs.), D=85mm
L = 2120 mm (1pcs.), D = 85mm
L = 2500mm (1 pcs.), D=160mm
L = 1000mm (2 pcs.), D=160mm

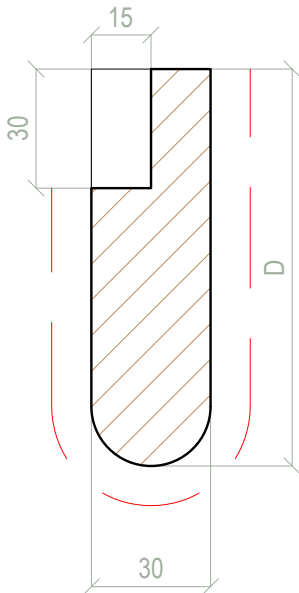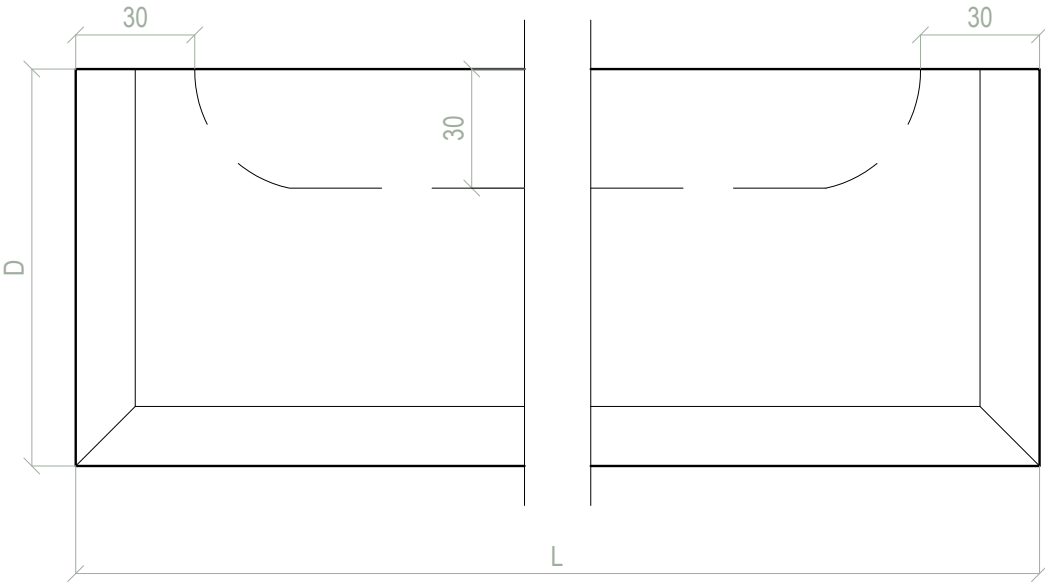

INTERNAL LINER

Engineered Redwood; RAL 9003 satin
L = 3000 mm (3pcs)
L = 2500 mm (6pcs.)
L = 2000 mm (3 pcs)
L = 1000 mm (2pcs.)

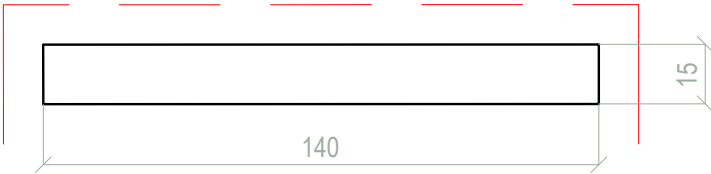

INTERNAL LINER

Engineered Redwood; RAL 9003 satin
L = 2500 mm (1pcs.)
L = 1500 mm (2pcs.)



AYRTON
WINDOWS & DOORS

AYRTON WINDOWS & DOORS
The Showroom 406-408 Merton Road, SW18 5AD, Wandsworth
Tel-(020)-8877-8920
e-mail-enquiries@ayrtonbespoke.co.uk

ALL DIMENSIONS TO BE CHECKED ON SITE BEFORE COMMENCING WORK. NO DIMENSIONS TO BE SCALED FROM THIS DRAWING.
If this drawing or any part thereof is used for any purpose other than assessing the design and/or specification of Ayrton Bespoke Ltd without the express written permission of Ayrton Bespoke Ltd,
a fee will be charged being the actual cost of production of the drawing or its value to the user, whichever is the greater.

Project 14569	Drawn By Mantvydas K.	Scale 1:2 @ A3
	Date 09/01/2023	Chkd By ----
Element ADD		