



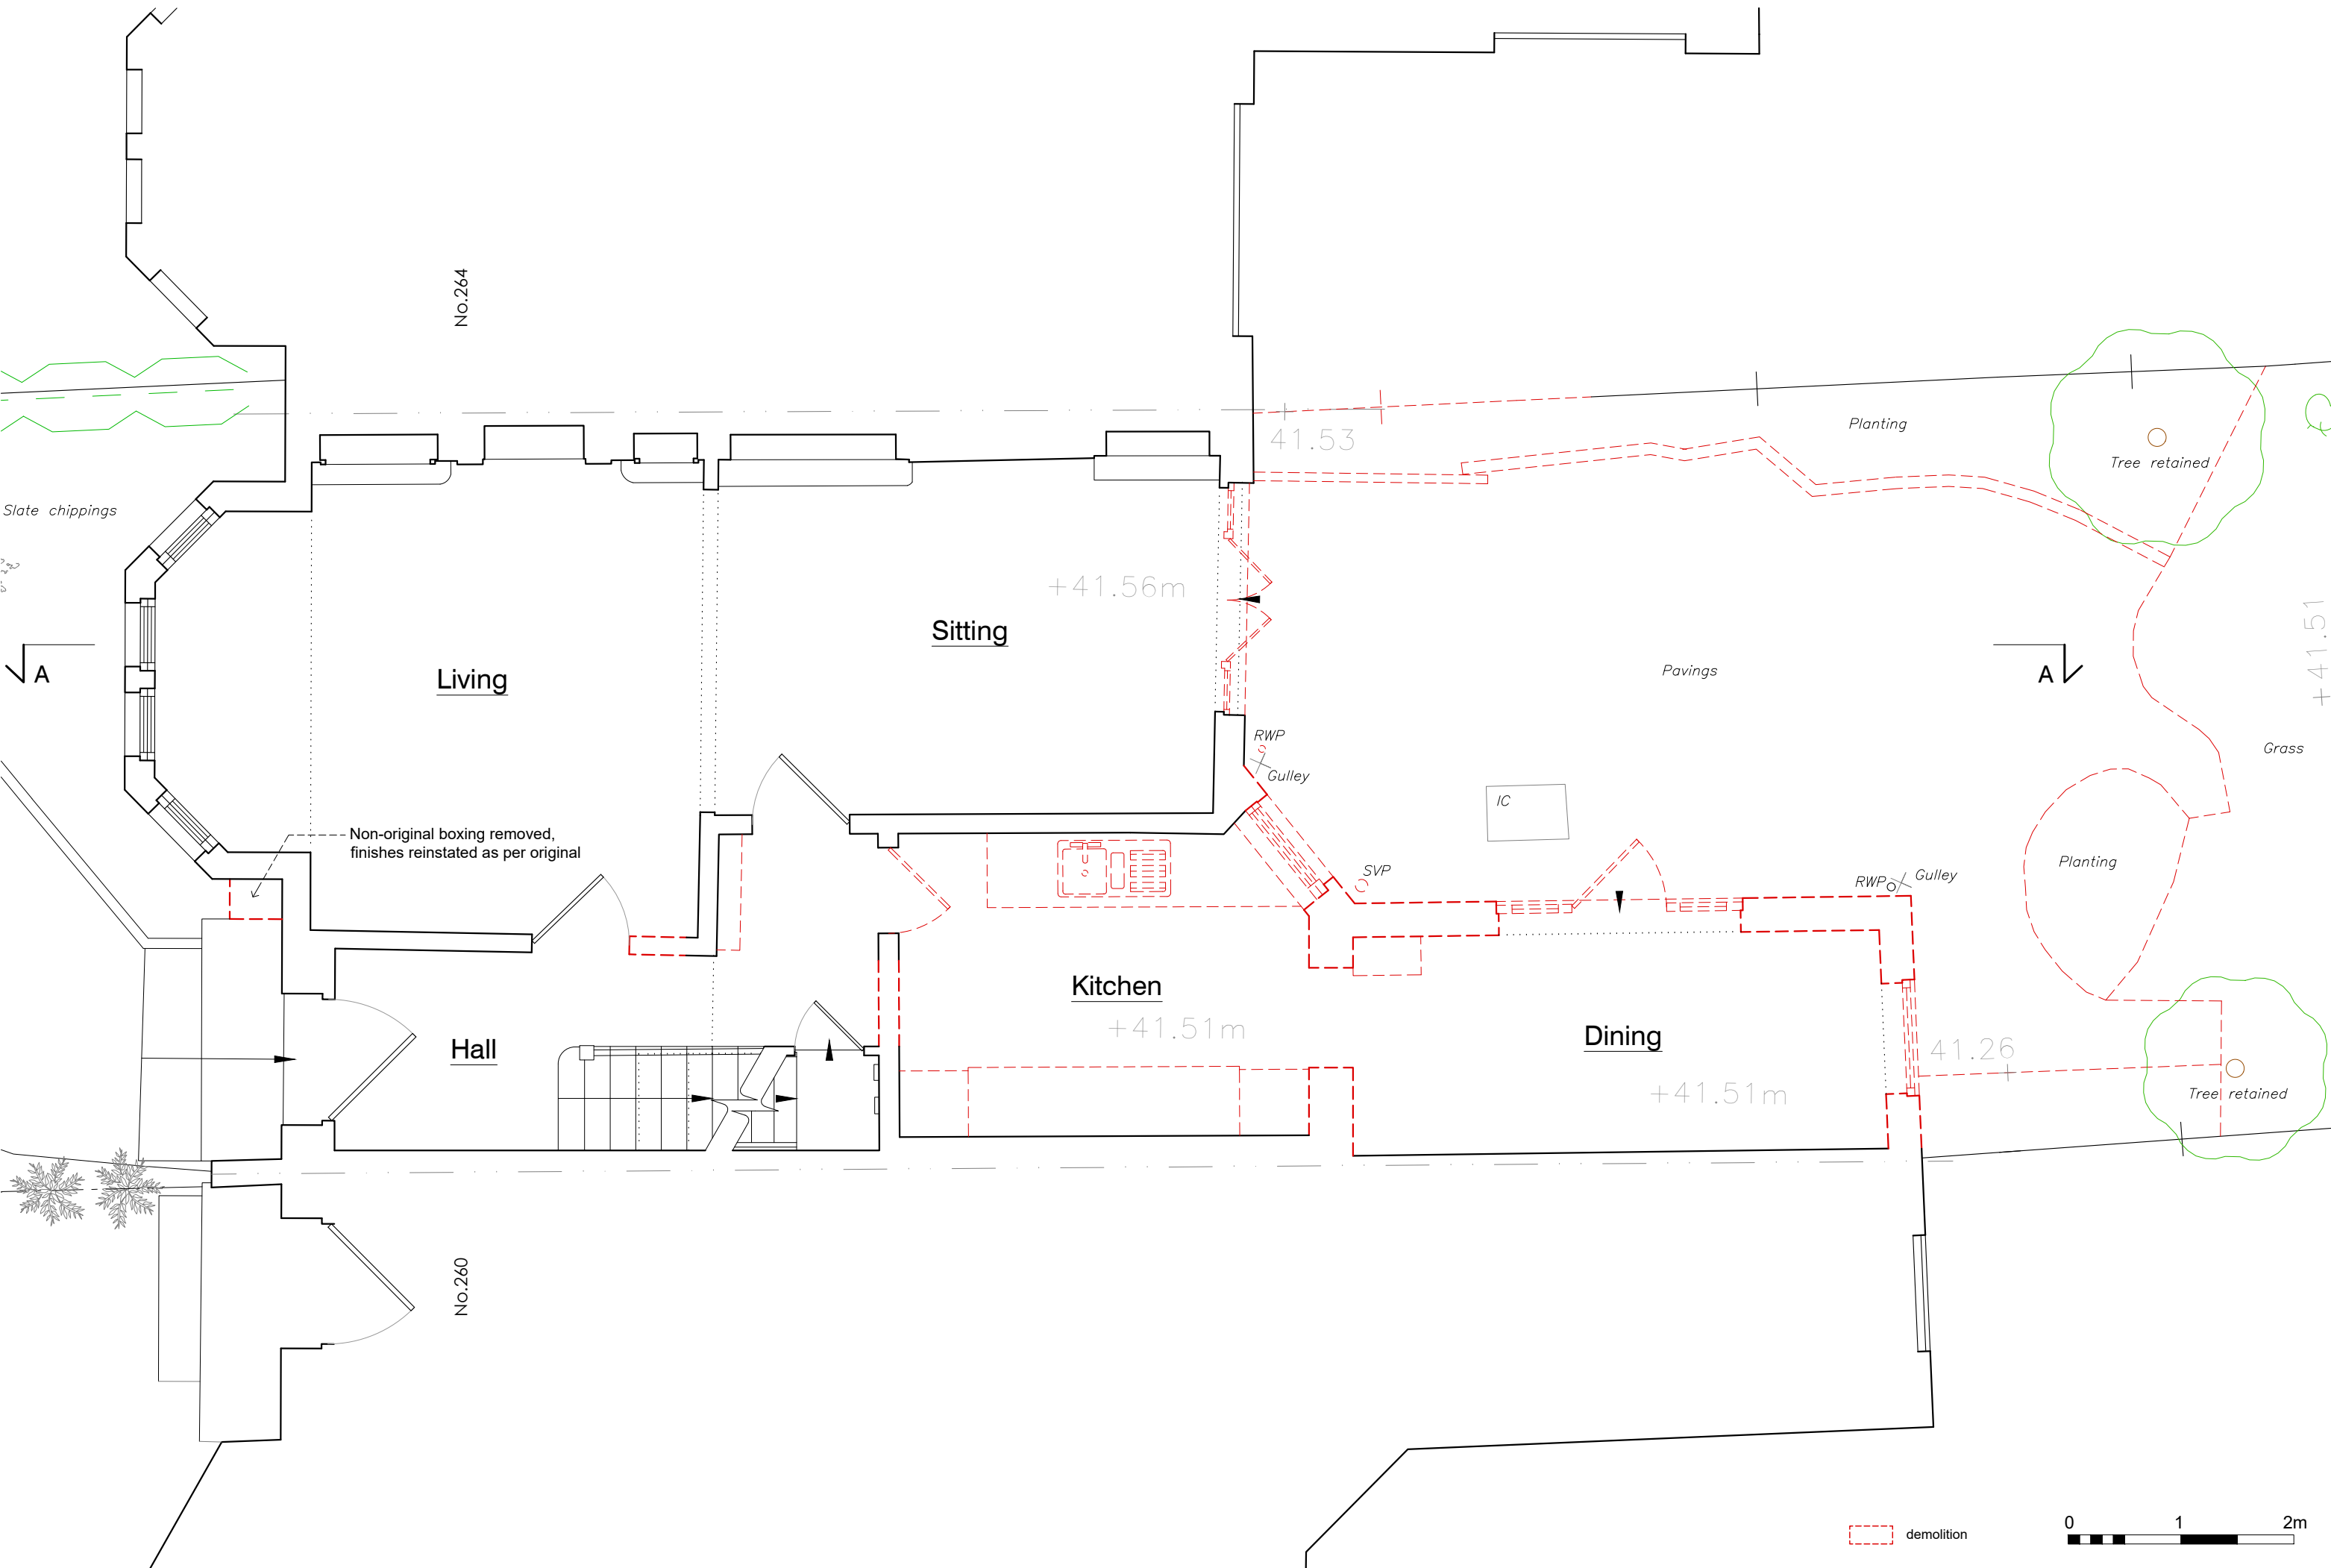


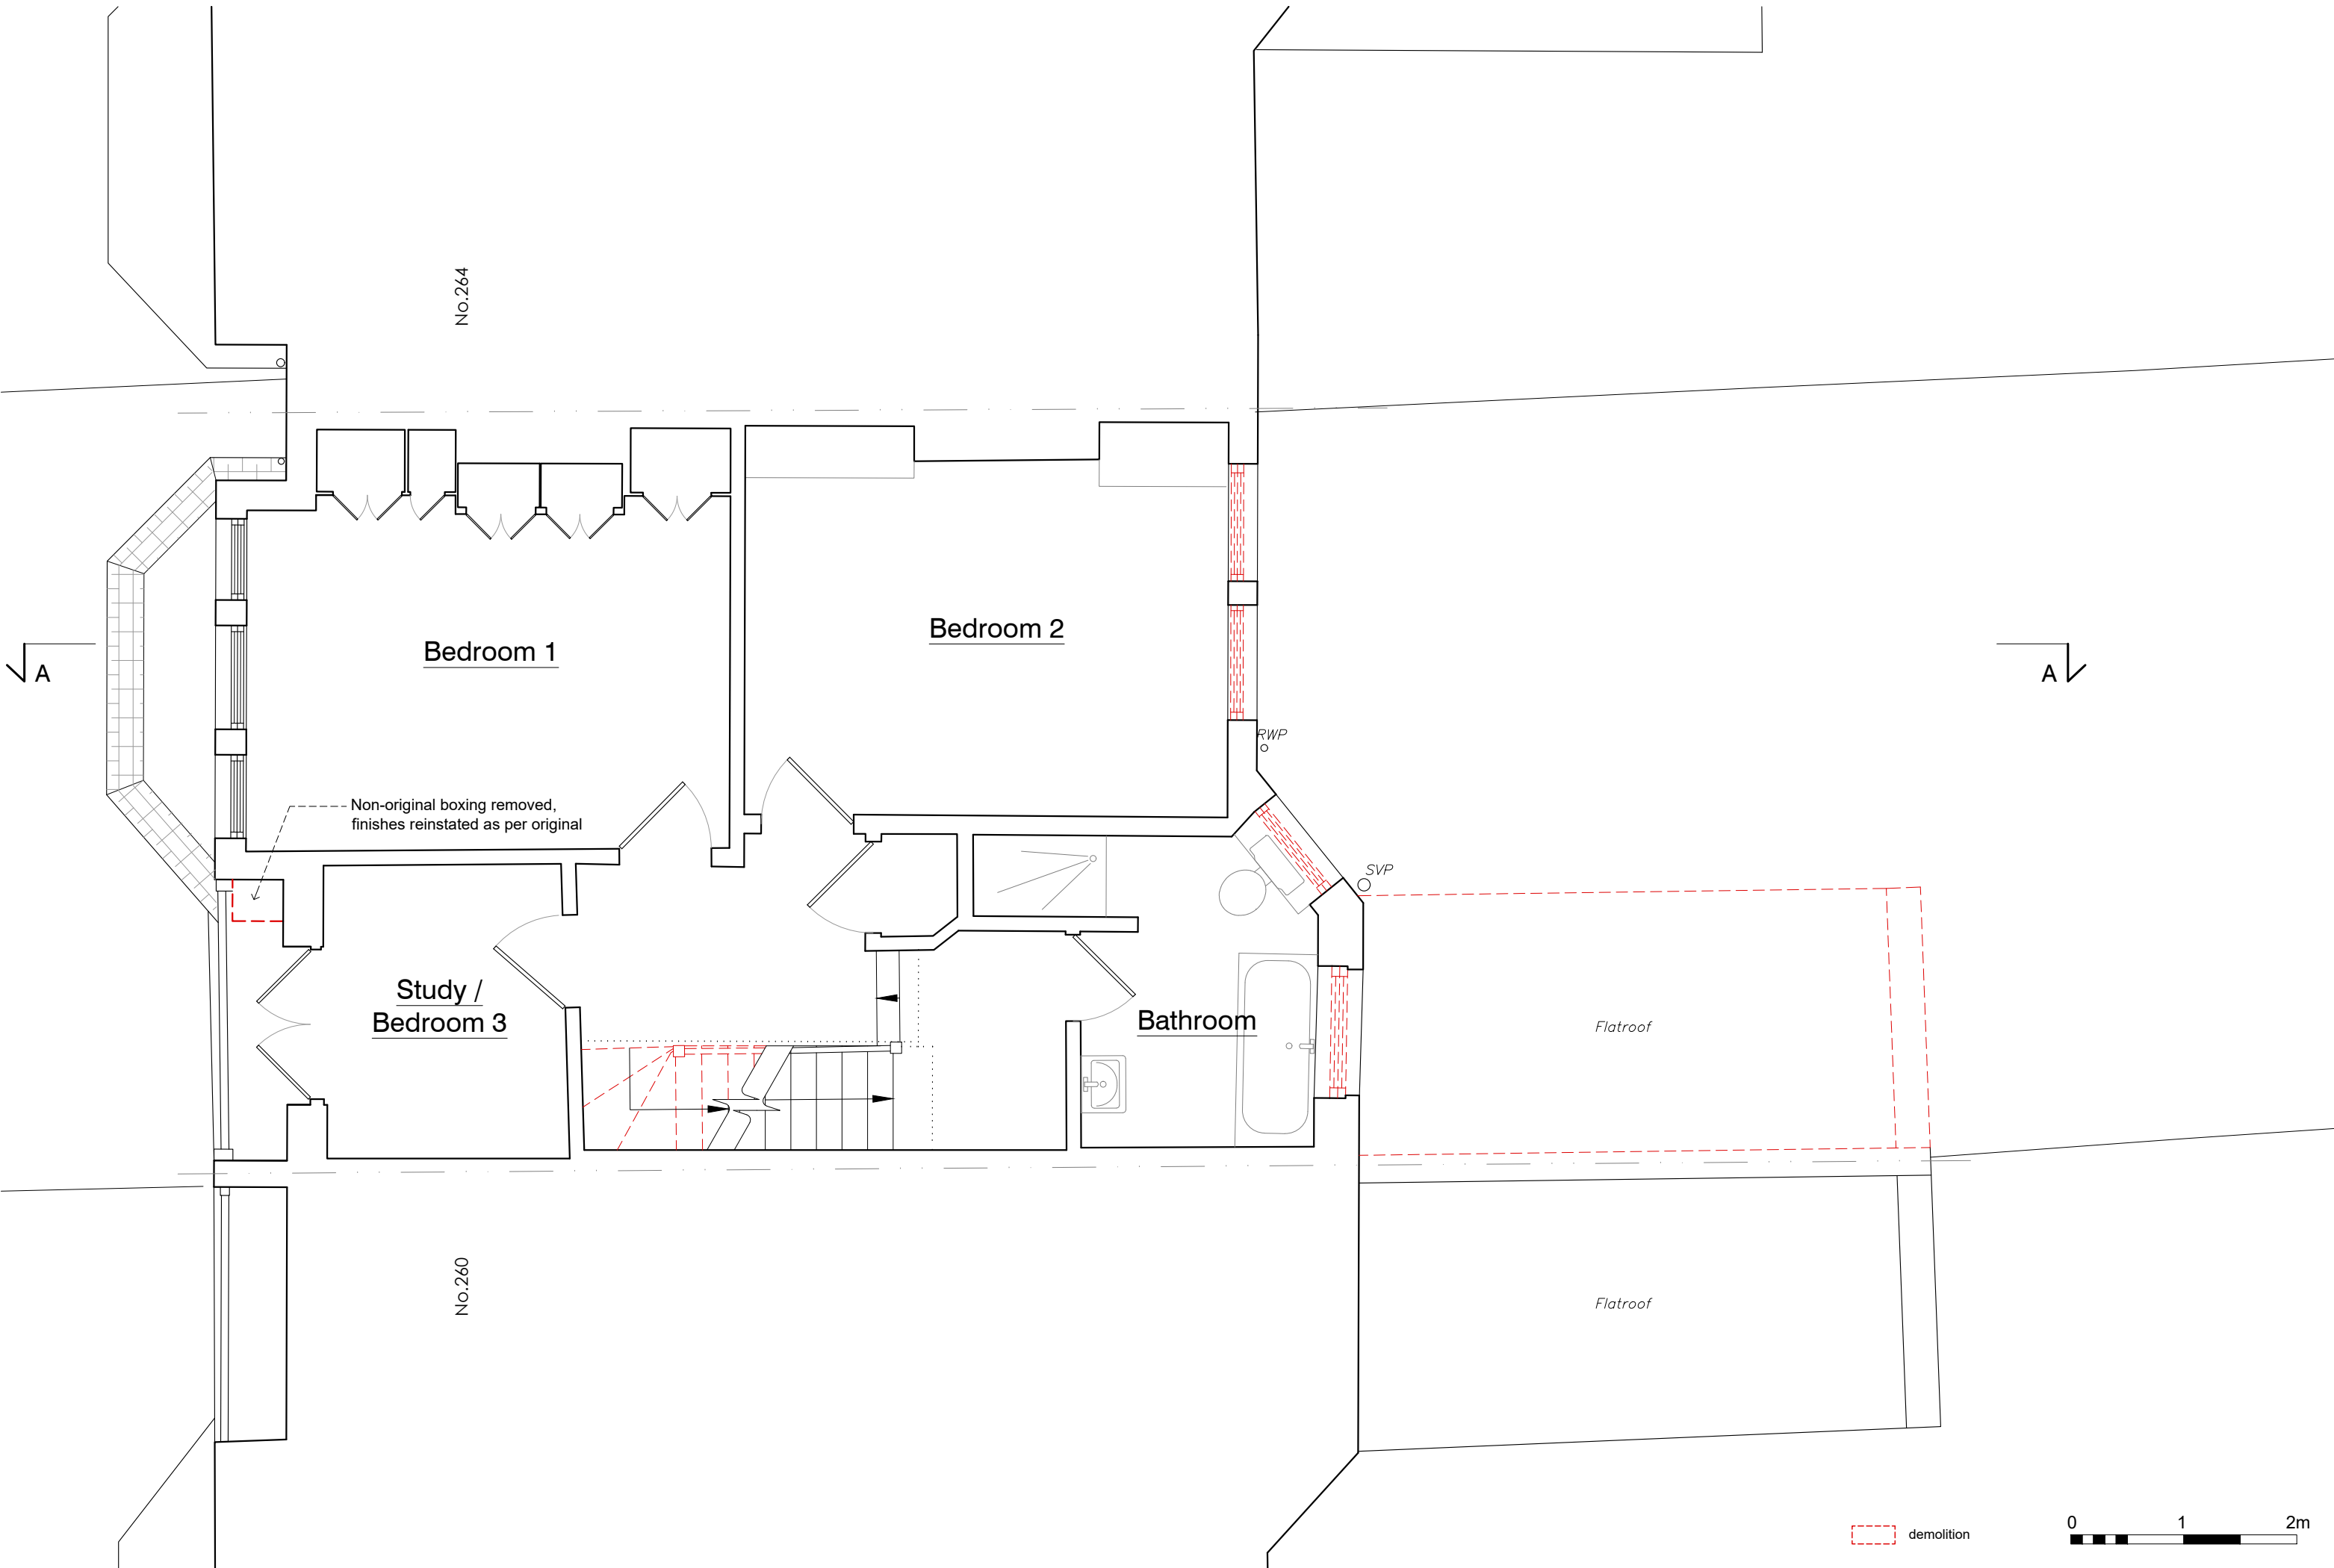

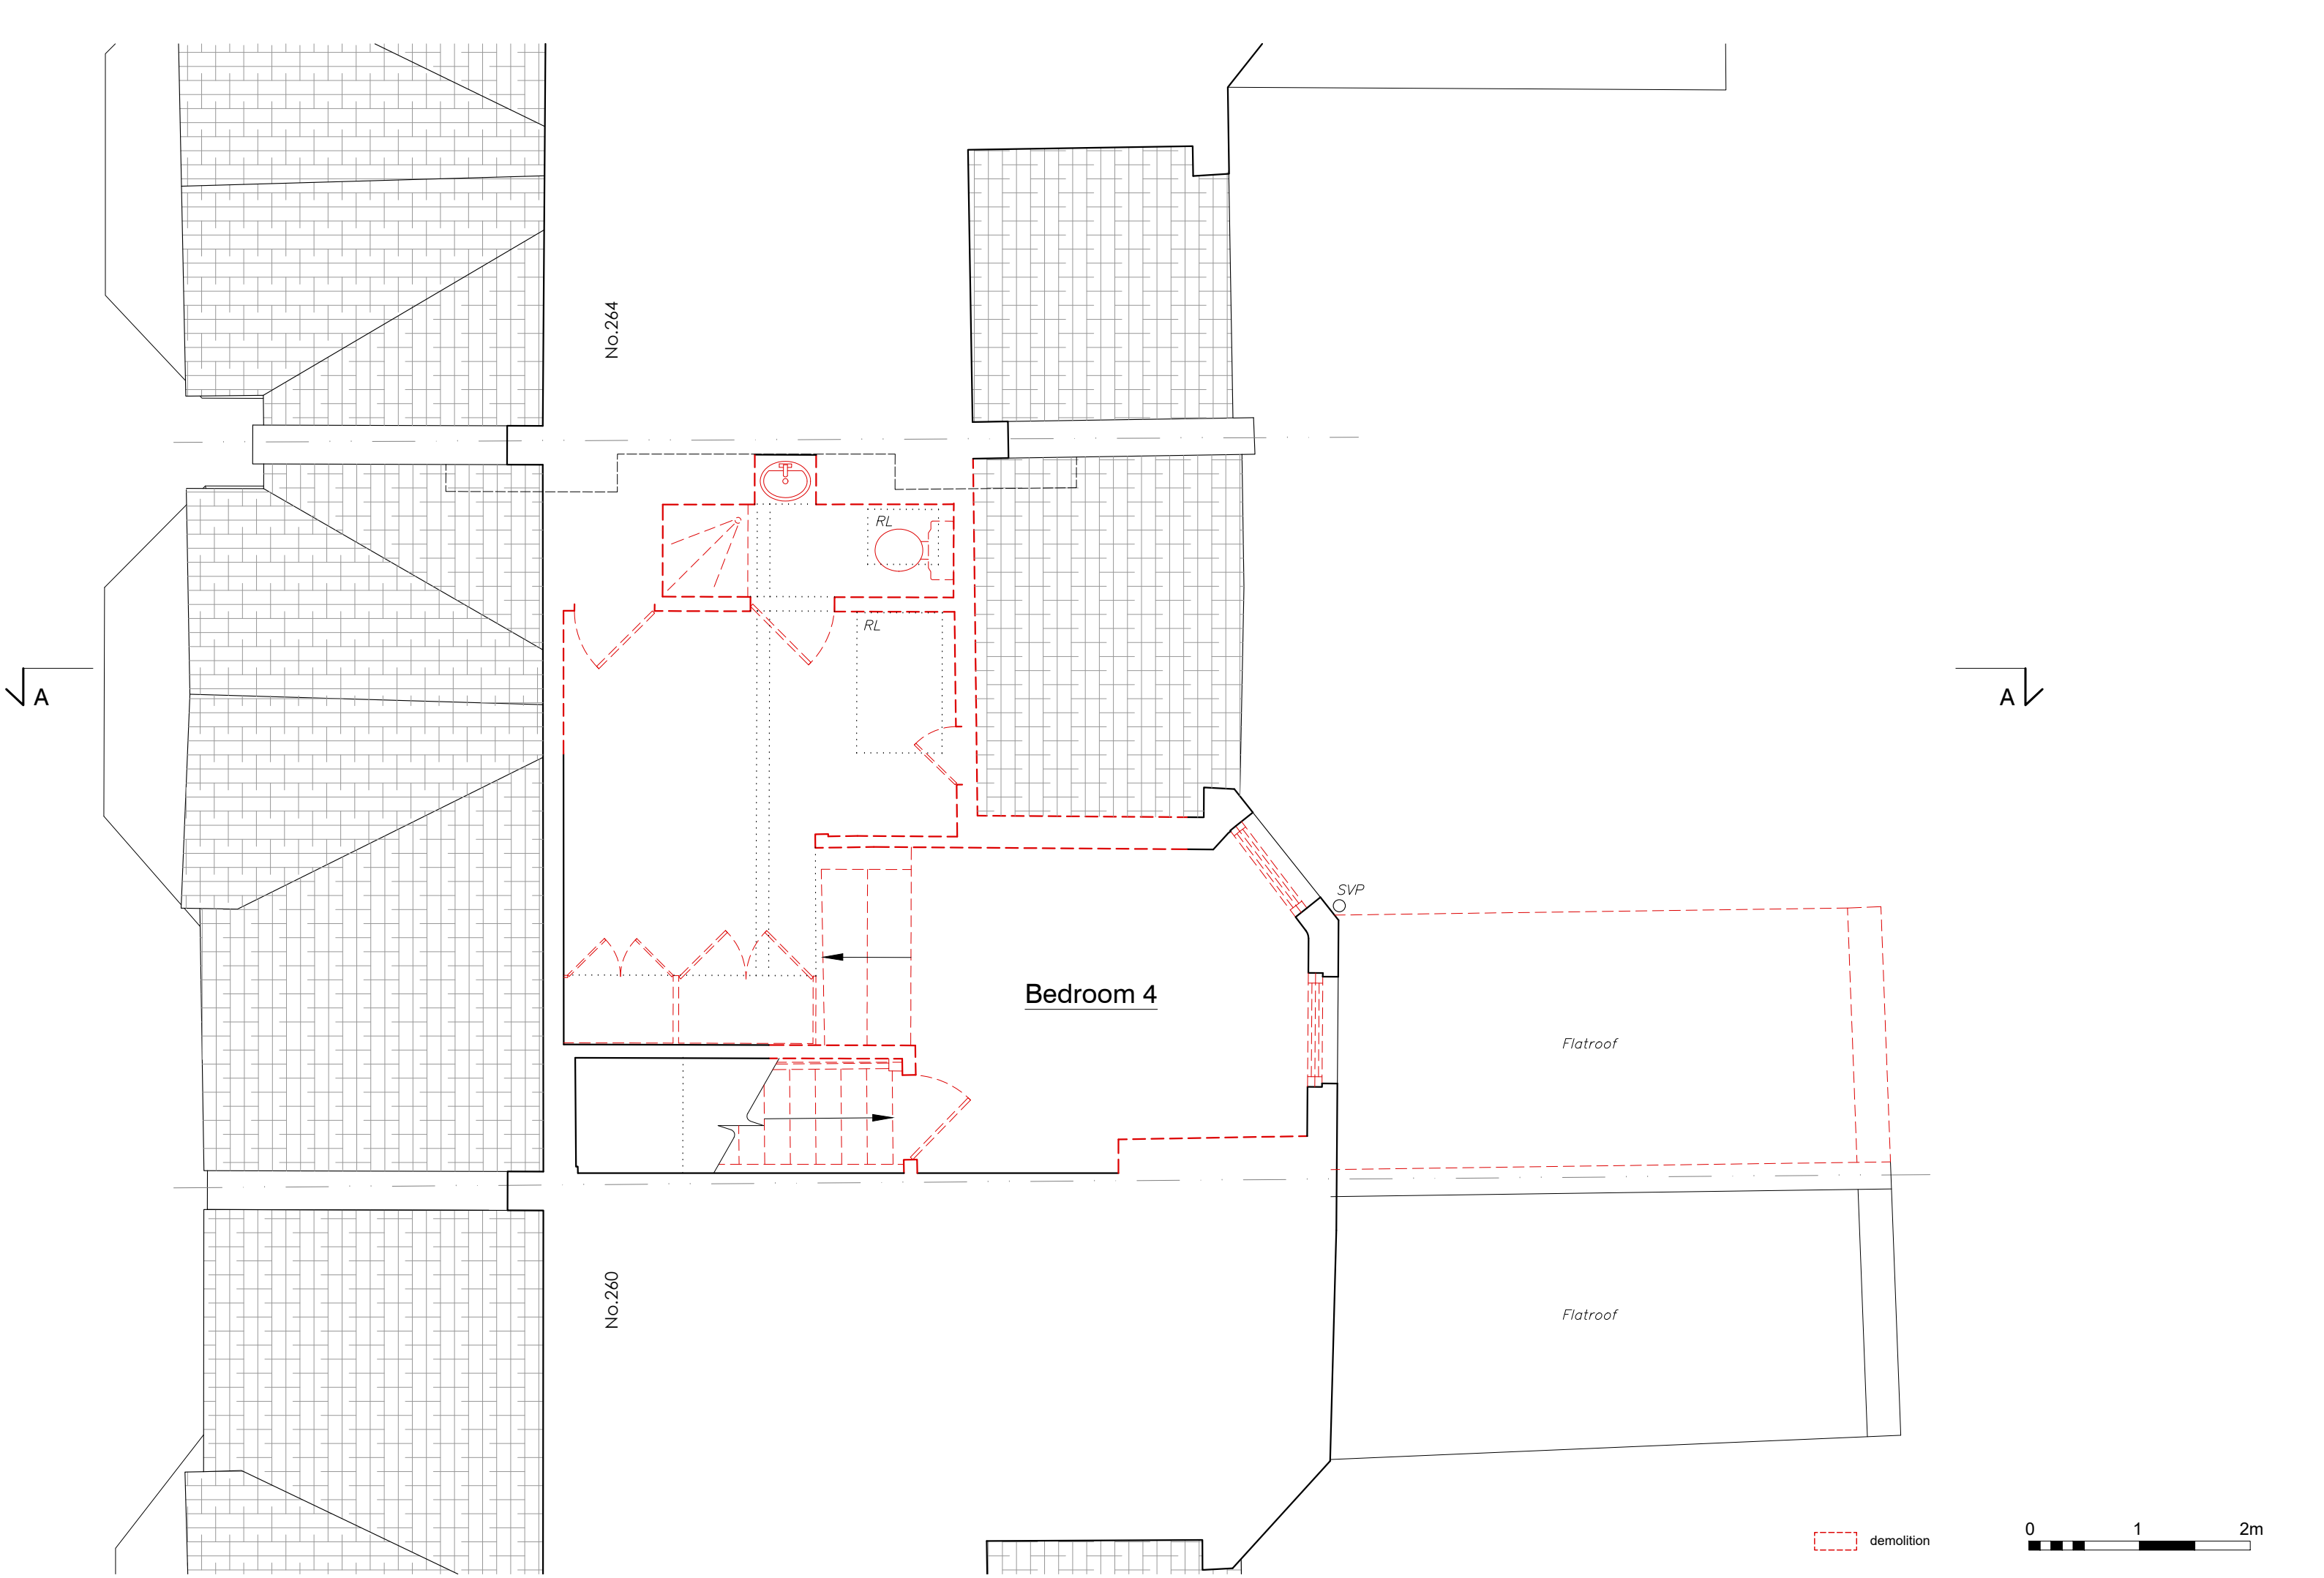

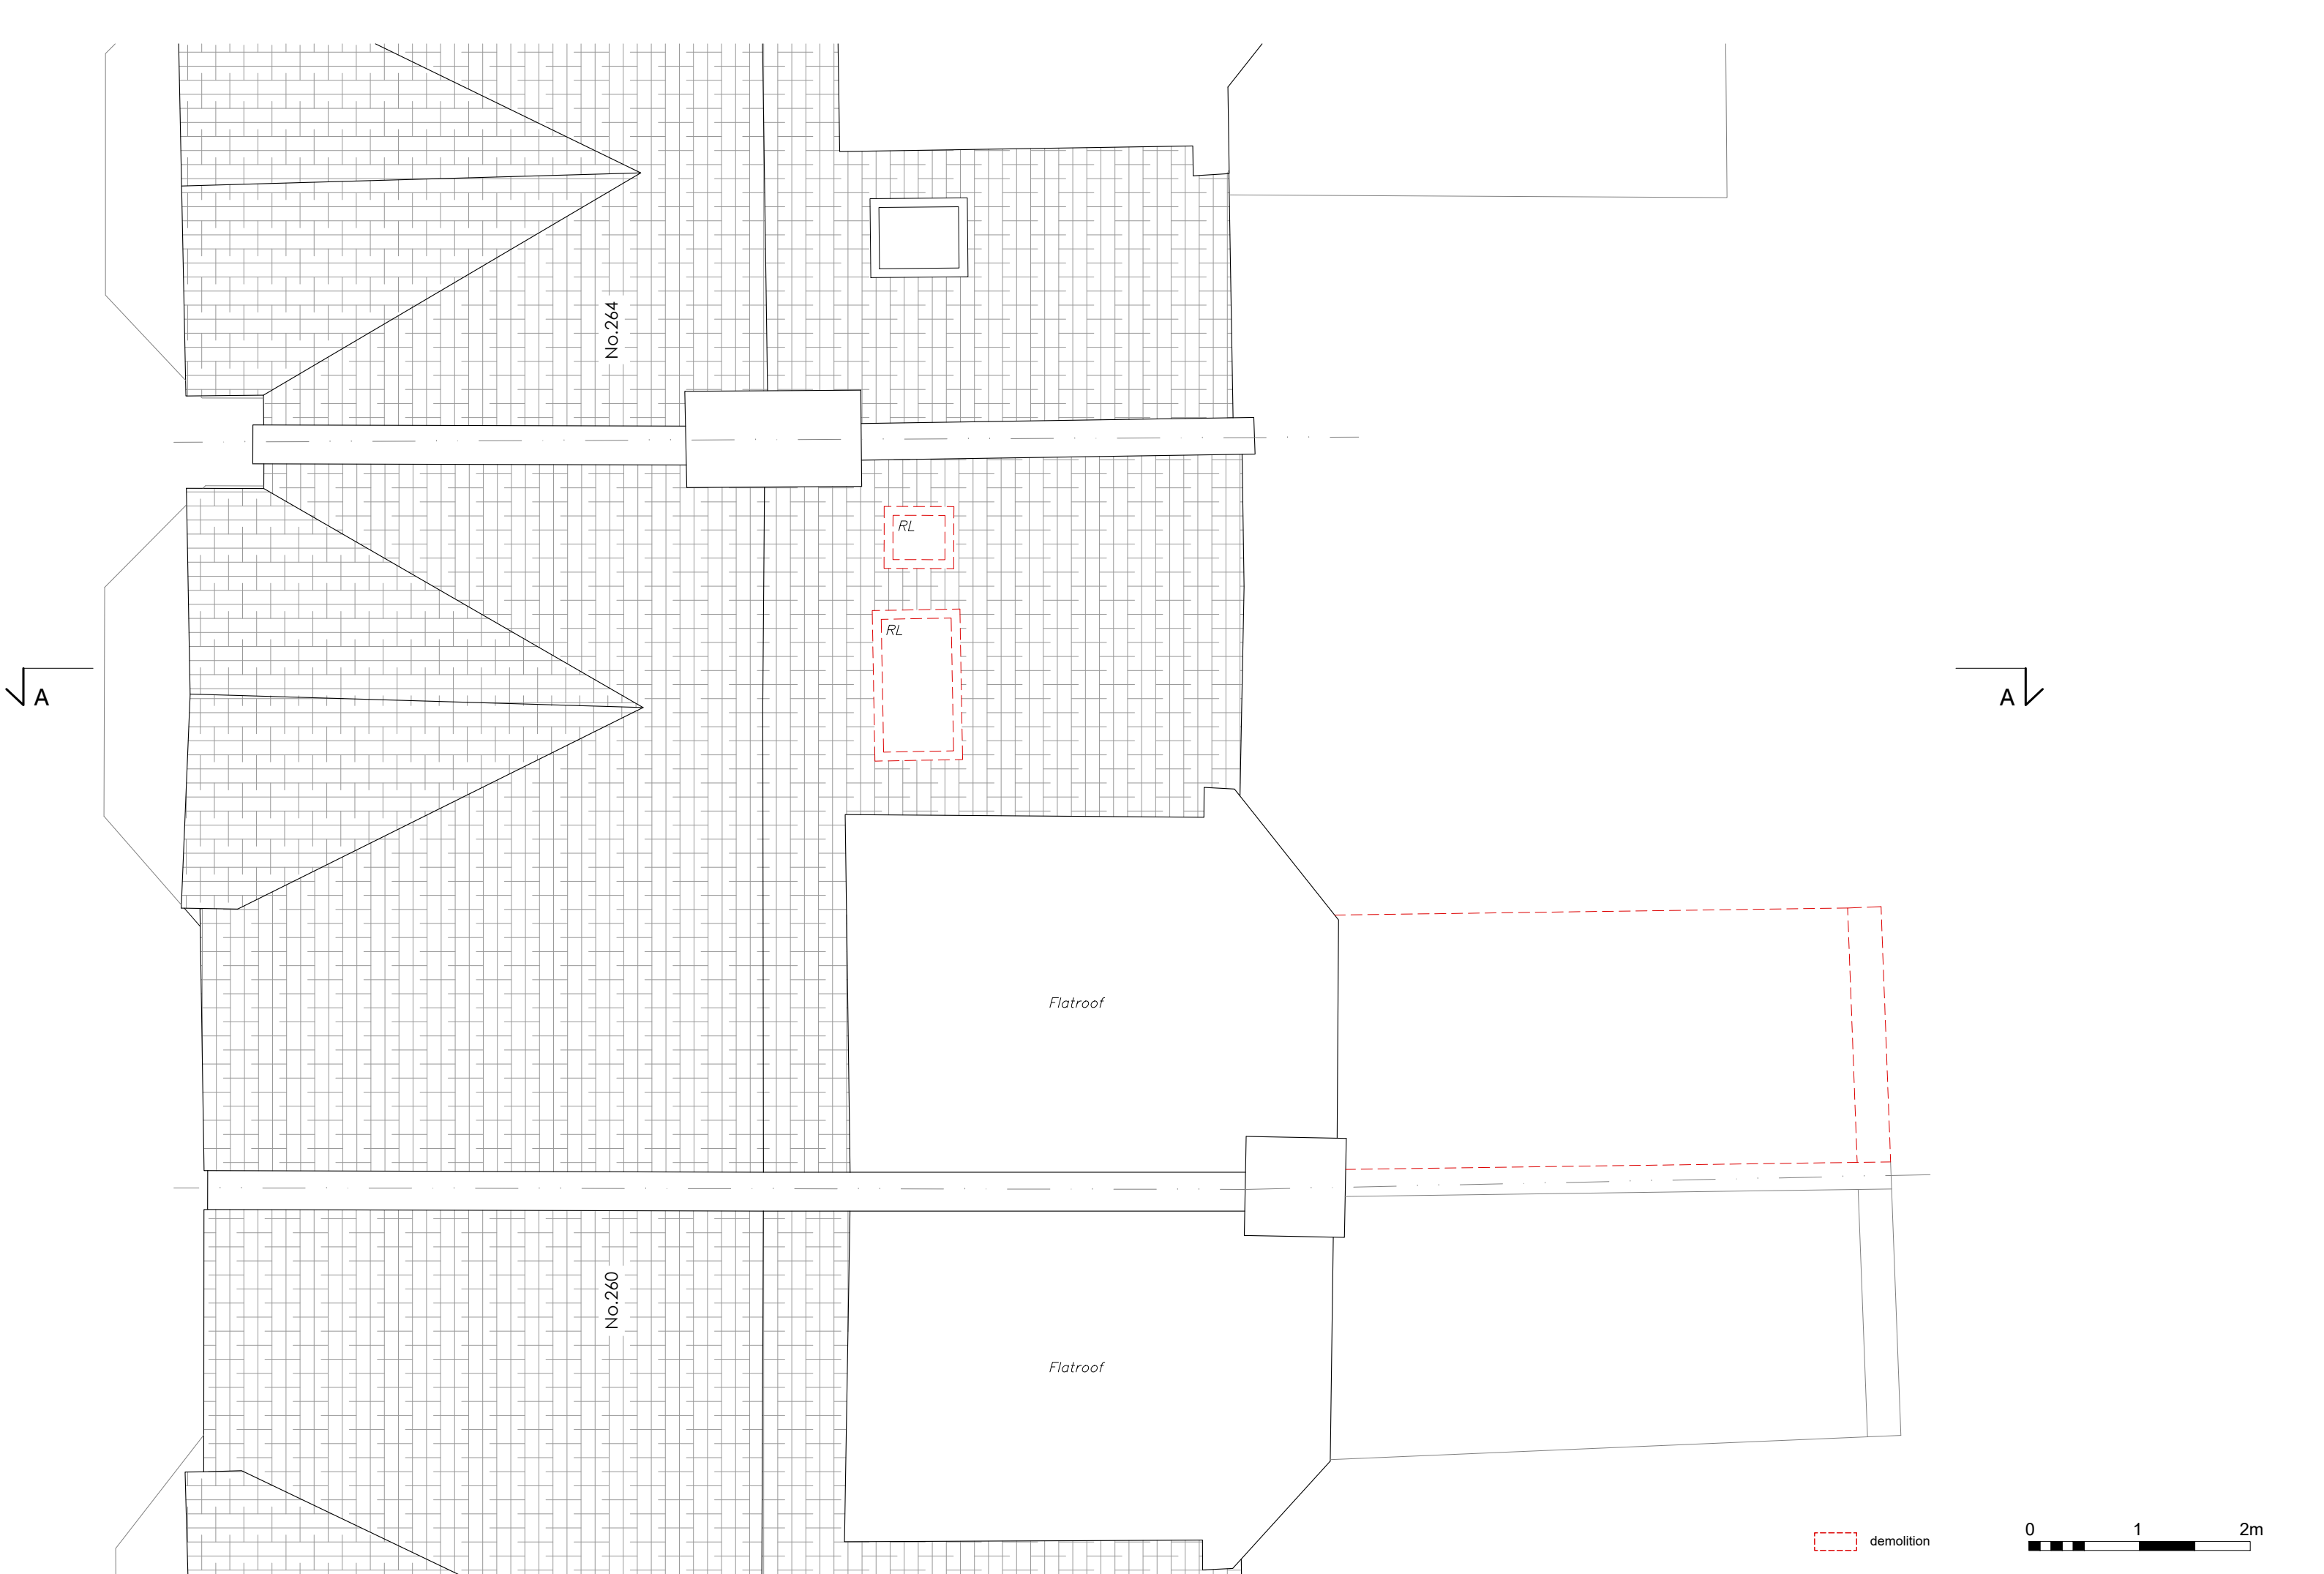

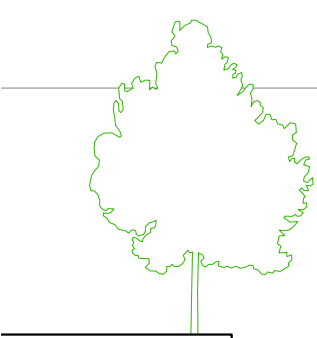

demolition

CURTAZ | STUDIO
13 Kirkstall Avenue London N17 6PH
W. curtazstudio.com T. 07966904469

project no.

dwg no.

project

drawing title

hwq status

checked


07/20
date


1:50 @A3
unless noted otherwise

ise

All dimensions in mm u.n.o. Do not scale from drawing. All dimensions, levels, and conditions to be checked/confirmed by the contractor prior to construction. Any discrepancies to be reported to the architect. To be read in conjunction with the specification and all other drawings.

S.

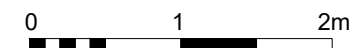

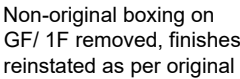

No.260

demolition

All dimensions in mm u.n.o. Do not scale from drawing. All dimensions, levels, and conditions to be checked/confirmed by the contractor prior to construction. Any discrepancies to be reported to the architect. To be read in conjunction with the specification and all other drawings.

notes

