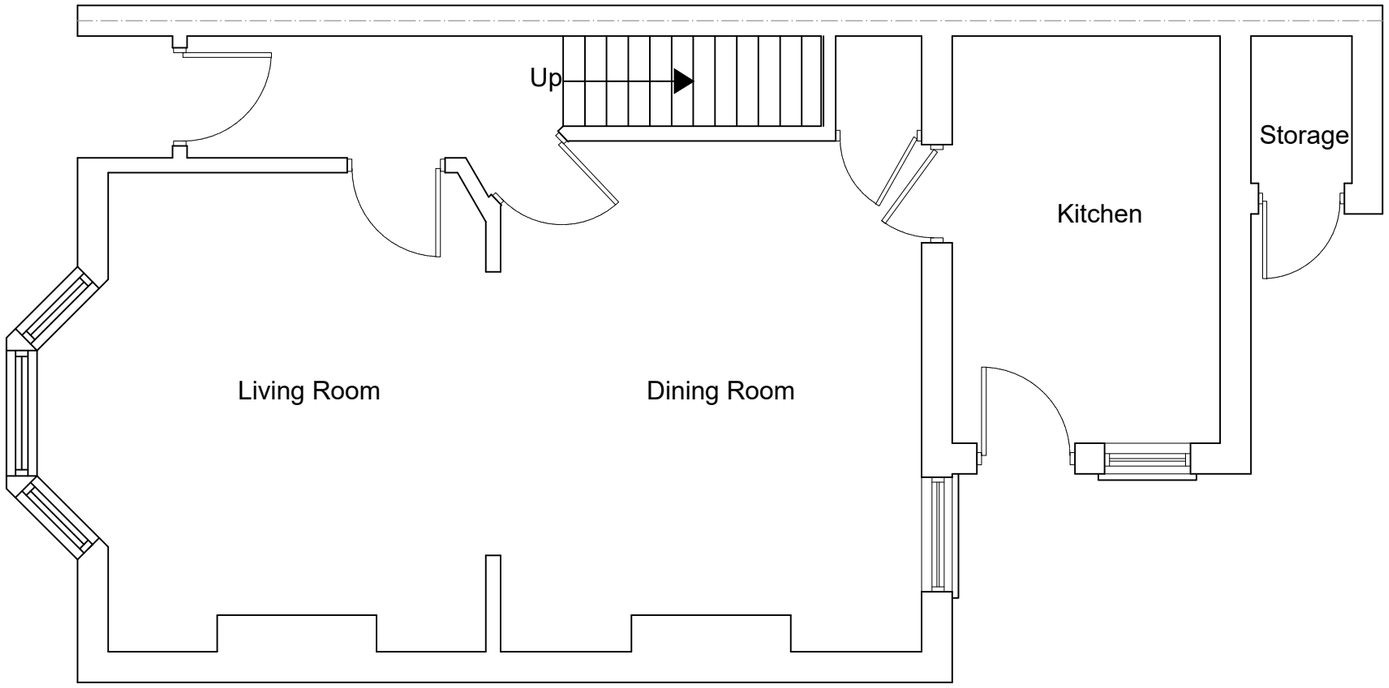

EXISTING GROUND FLOOR PLAN
SCALE 1:50

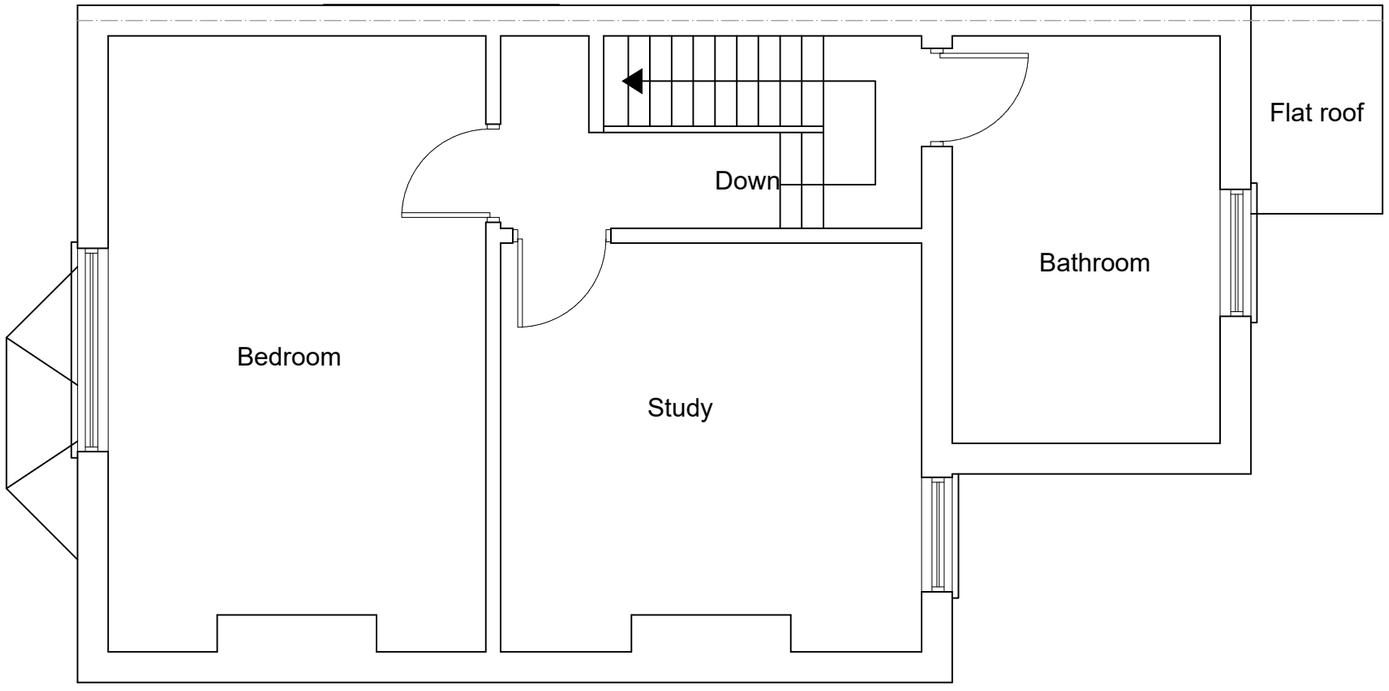

EXISTING FIRST FLOOR PLAN
SCALE 1:50

fastPlans

www.FastPlansUK.co.uk

Project: Loft Conversion with Dormer to Rear.

Address: 19 LOOBERT RD,N15 4LQ

Scale:	Dwg. no:
1:50 @ A3	A01
Drawn by: O.B.S	Date Drawn: 01-DEC-2023

For Drawings Tel: 0208 629 5257

E-mail: plans@FastPlansUK.co.uk

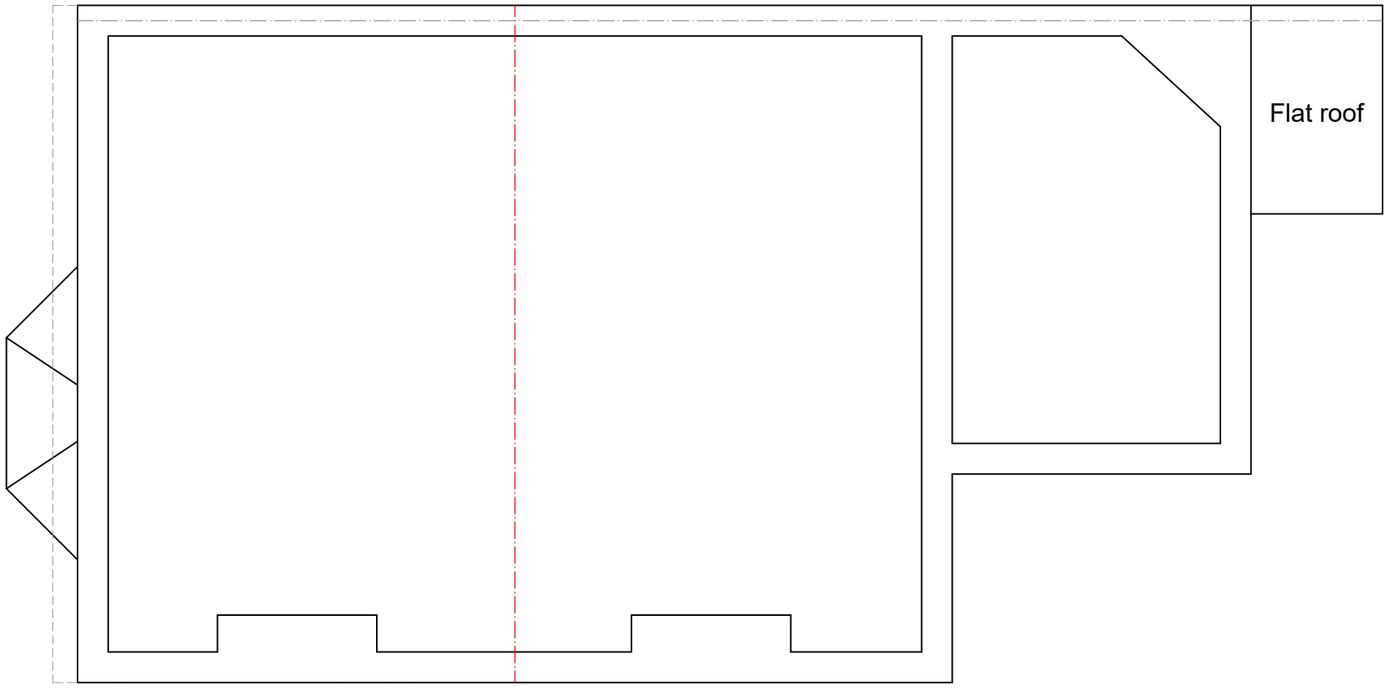

EXISTING LOFT PLAN
SCALE 1:50

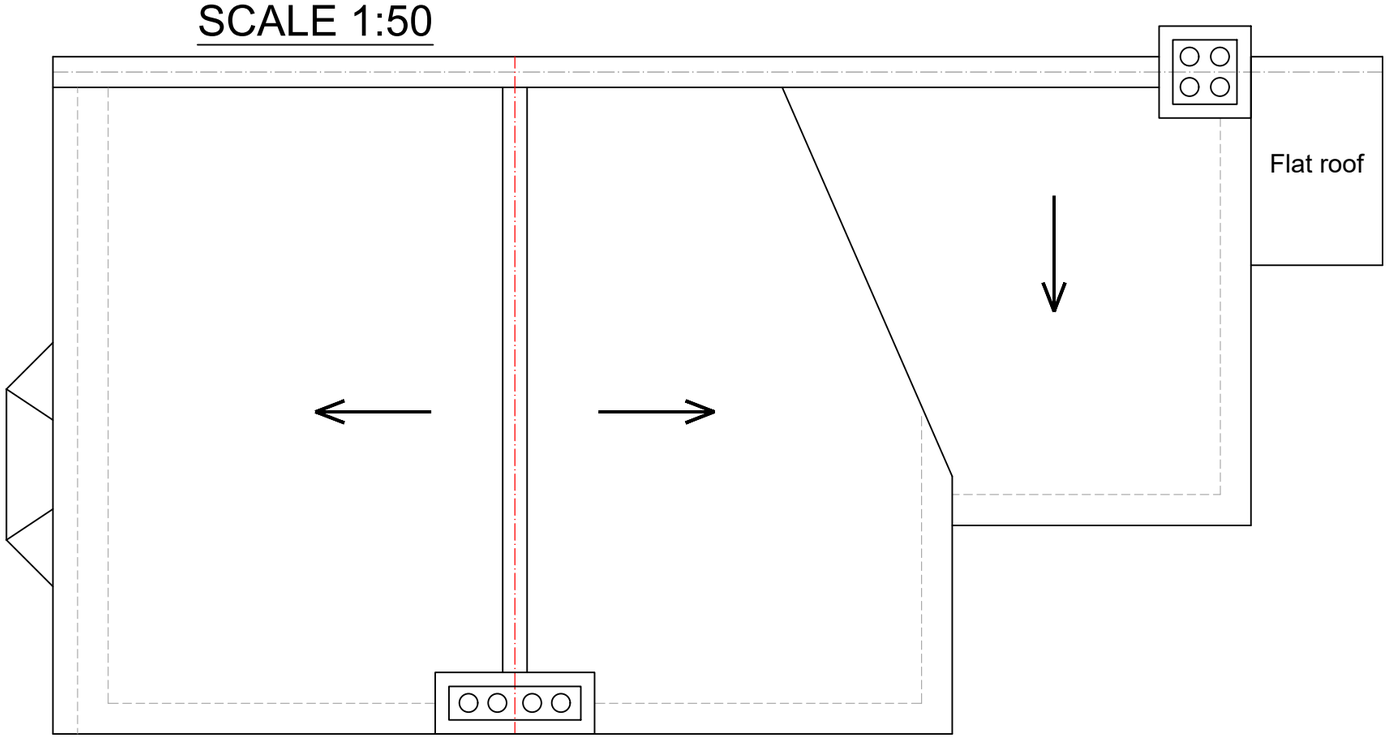

EXISTING ROOF PLAN
SCALE 1:50

fastPlans

www.FastPlansUK.co.uk

Project: Loft Conversion with Dormer to Rear.	
Address: 19 LOOBERT RD,N15 4LQ	
Scale: 1:50 @ A3	Dwg. no: A02
Drawn by: O.B.S	Date Drawn: 01-DEC-2023
For Drawings Tel: 020 3542 1777	
E-mail: plans@FastPlansUK.co.uk	

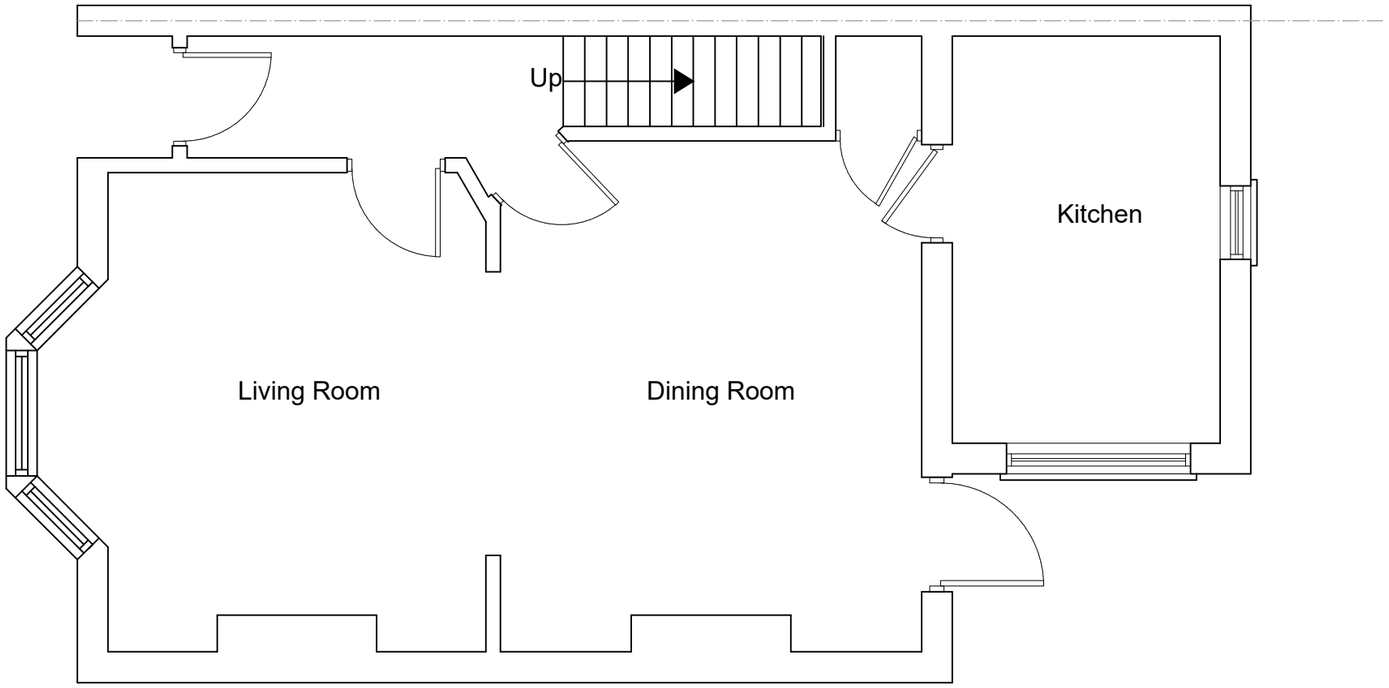

PROPOSED GROUND FLOOR PLAN
SCALE 1:50

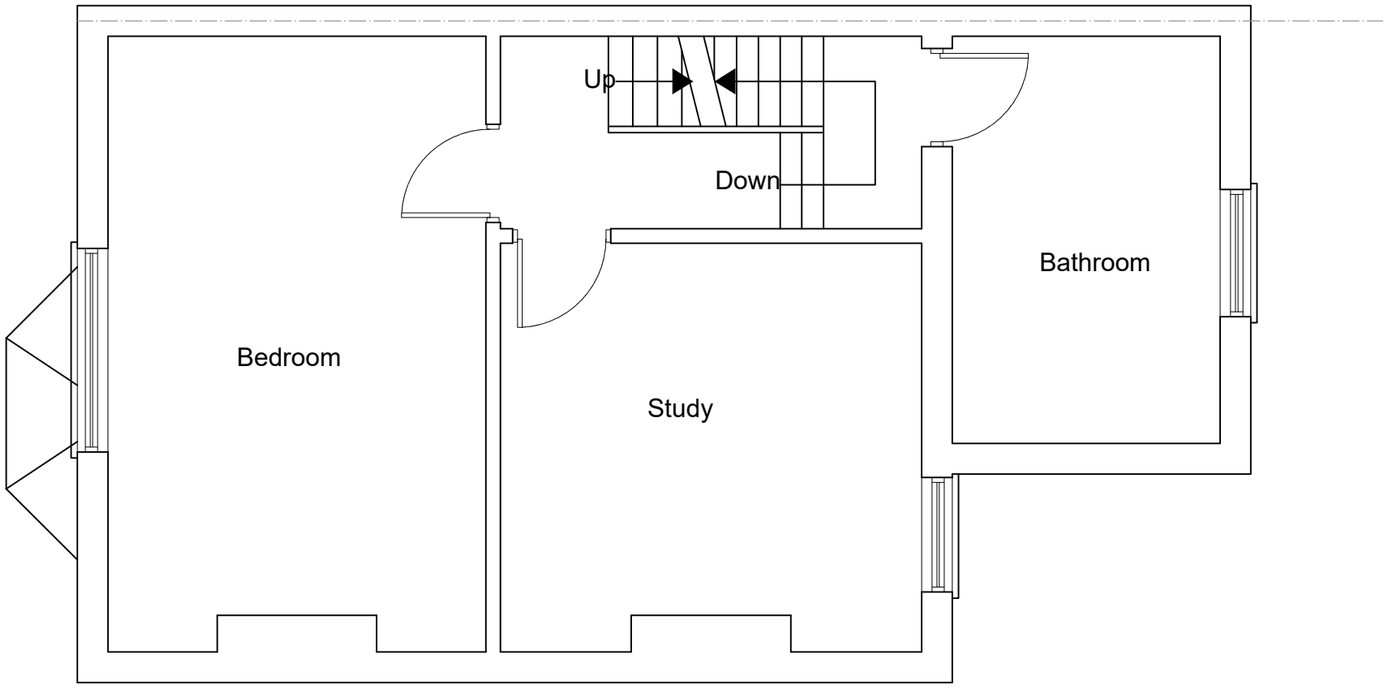

PROPOSED FIRST FLOOR PLAN
SCALE 1:50

fastPlans

www.FastPlansUK.co.uk

Project: Loft Conversion with Dormer to Rear.

Address: 19 LOOBERT RD,N15 4LQ

Scale:	Dwg. no:
1:50 @ A3	A03
Drawn by: O.B.S	Date Drawn: 01-DEC-2023

For Drawings Tel: 020 3542 1777

E-mail: plans@FastPlansUK.co.uk

All dimensions are approximate
and must be checked on site

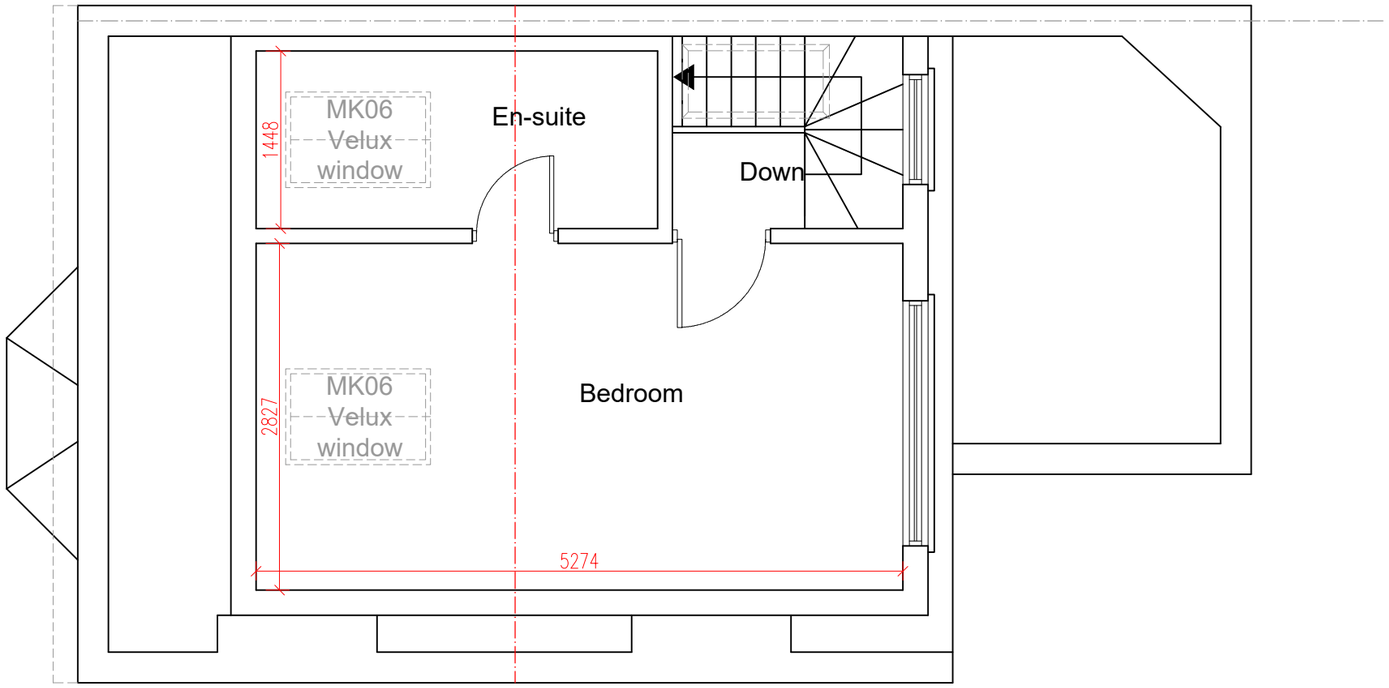

PROPOSED LOFT PLAN
SCALE 1:50

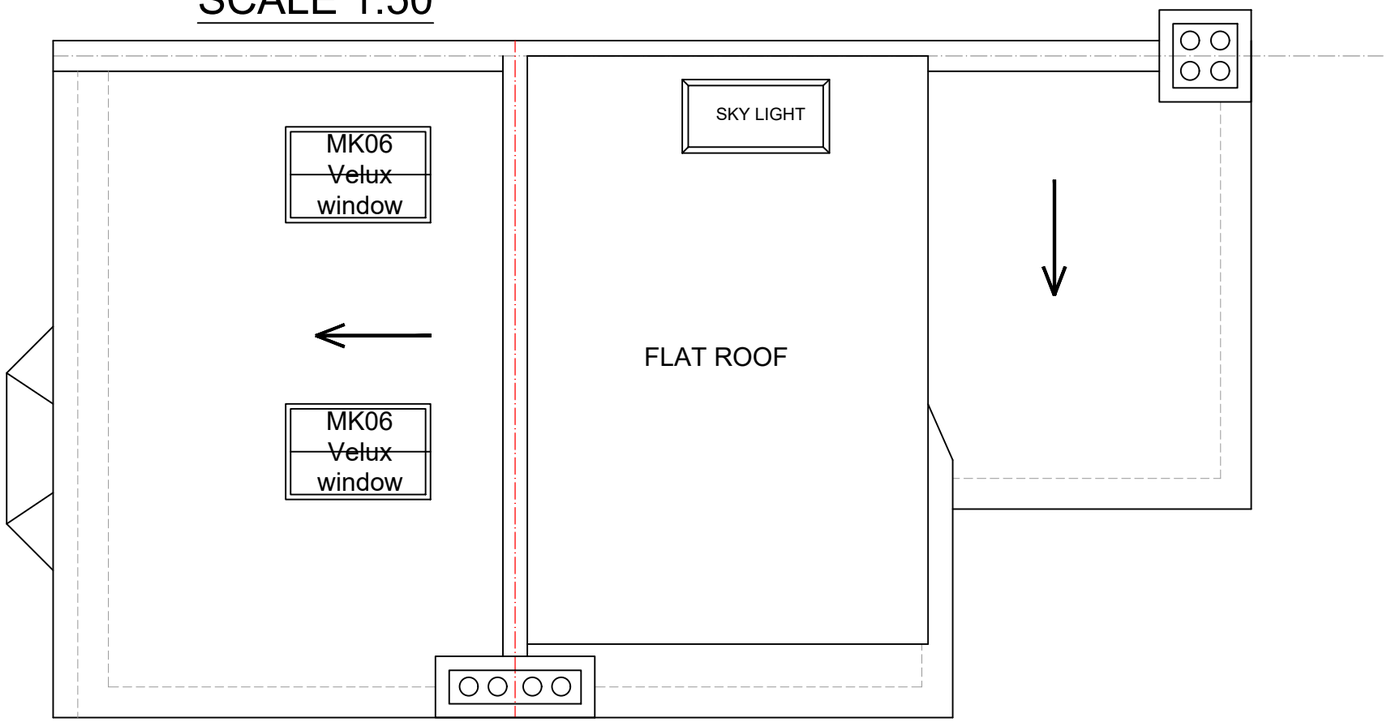

PROPOSED ROOF PLAN
SCALE 1:50

fastPlans

www.FastPlansUK.co.uk

Project: Loft Conversion with Dormer to Rear.	
Address: 19 LOOBERT RD,N15 4LQ	
Scale: 1:50 @ A3	Dwg. no: A04
Drawn by: O.B.S	Date Drawn: 01-DEC-2023
For Drawings Tel: 020 3542 1777	
E-mail: plans@FastPlansUK.co.uk	

EXISTING FRONT ELEVATION
SCALE 1:100

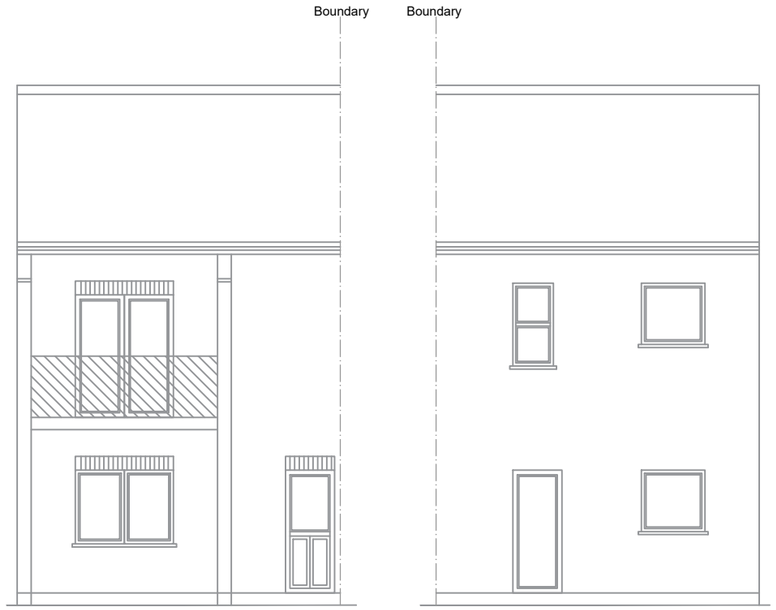

EXISTING REAR ELEVATION
SCALE 1:100

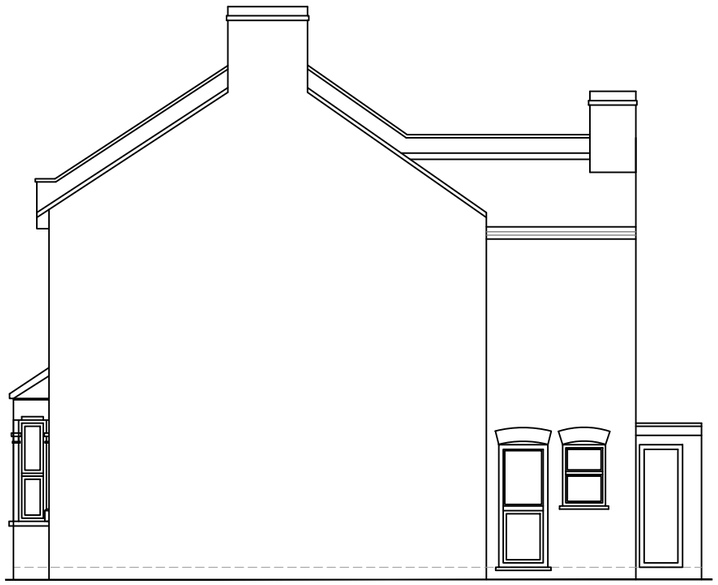

EXISTING ELEVATION SIDE A
SCALE 1:100

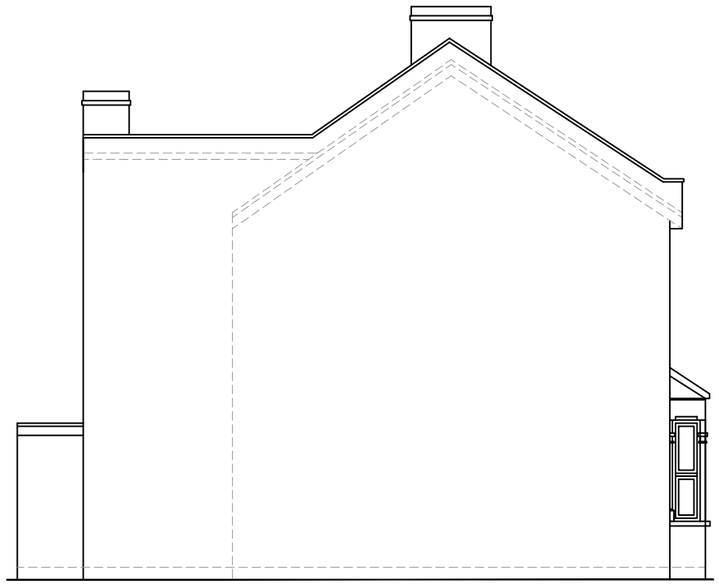

EXISTING ELEVATION SIDE B
SCALE 1:100

fastPlans

www.FastPlansUK.co.uk

Project: Loft Conversion with Dormer to Rear.	
Address: 19 LOOBERT RD,N15 4LQ	
Scale: 1:100 @ A3	Dwg. no: A05
Drawn by: O.B.S	Date Drawn: 01-DEC-2023
For Drawings Tel: 020 3542 1777	
E-mail: plans@FastPlansUK.co.uk	

PROPOSED FRONT ELEVATION
SCALE 1:100

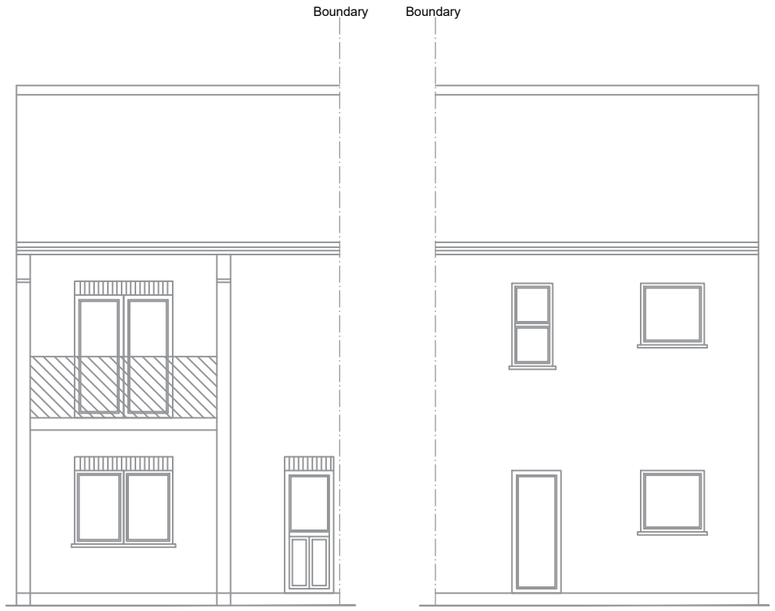

PROPOSED REAR ELECTRICAL
SCALE 1:100

PROPOSED ELEVATION SIDE A
SCALE 1:100

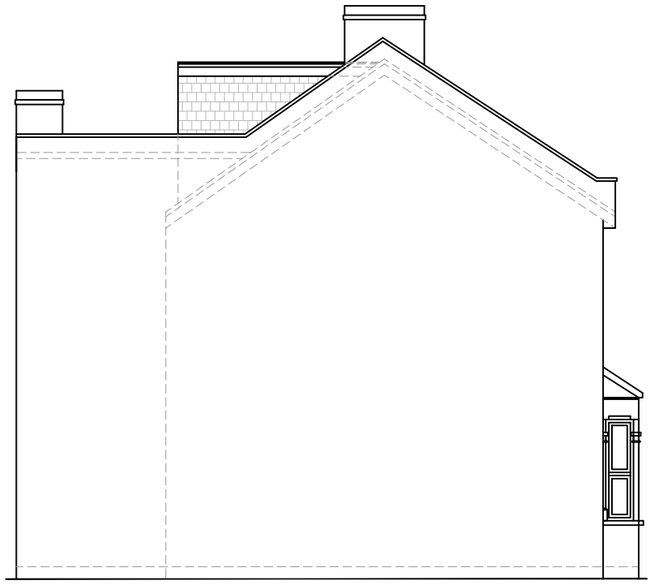

PROPOSED ELEVATION SIDE B
SCALE 1:100

fastPlans

www.FastPlansUK.co.uk

Project: Loft Conversion with Dormer to Rear.	
Address: 19 LOOBERT RD,N15 4LQ	
Scale: 1:100 @ A3	Dwg. no: A06
Drawn by: O.B.S	Date Drawn: 01-DEC-2023

For Drawings Tel: 020 3542 1777

E-mail: plans@FastPlansUK.co.uk

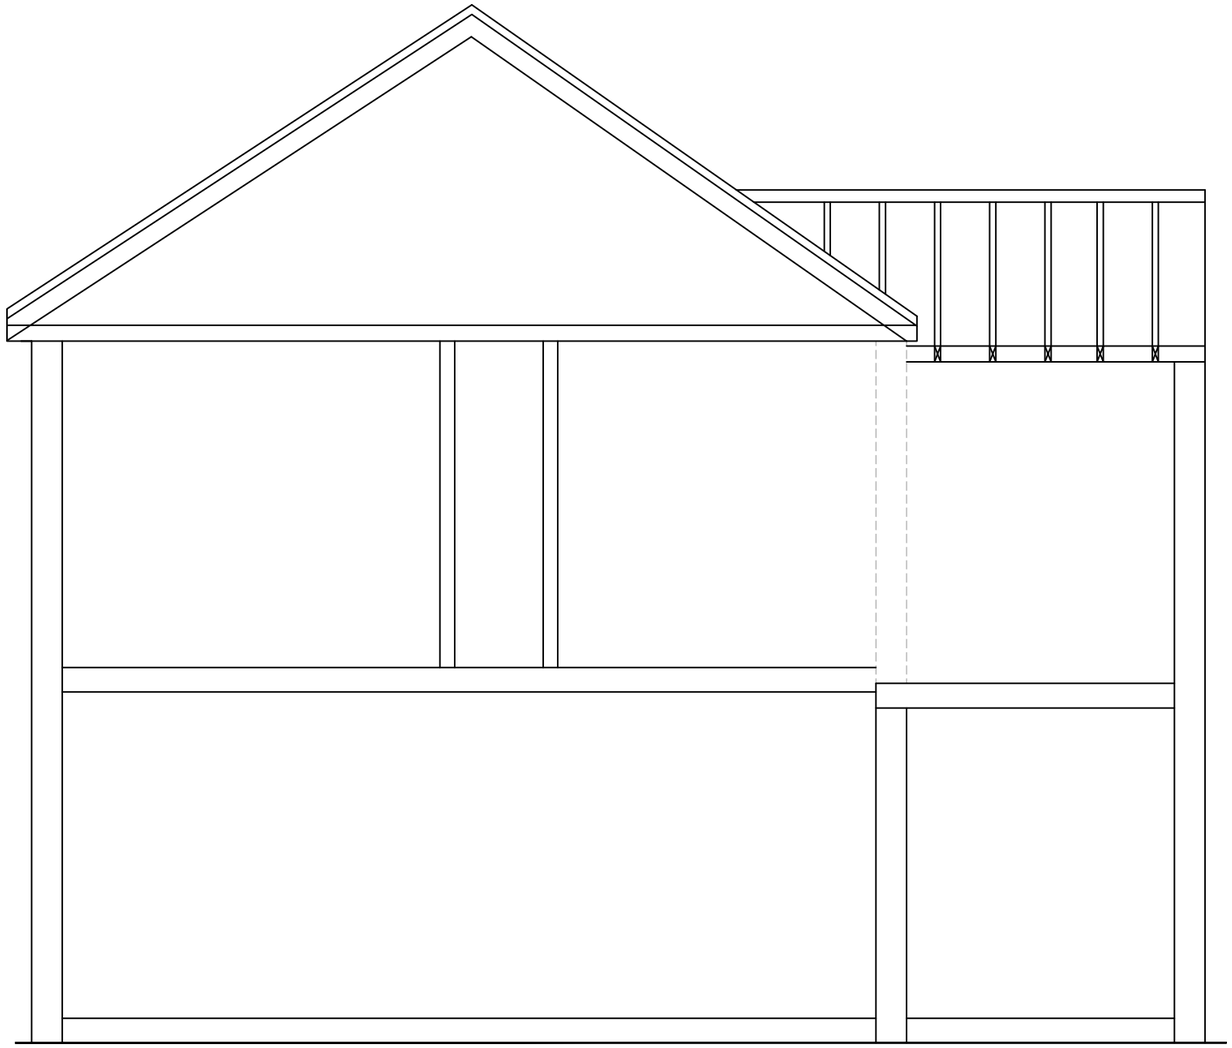

EXISTING SECTION AA
SCALE 1:50

fastPlans

www.FastPlansUK.co.uk

Project: Loft Conversion with Dormer to Rear.	
Address: 19 LOOBERT RD,N15 4LQ	
Scale: 1:50 @ A3	Dwg. no: A07
Drawn by: O.B.S	Date Drawn: 01-DEC-2023
For Drawings Tel: 020 3542 1777	
E-mail: plans@FastPlansUK.co.uk	

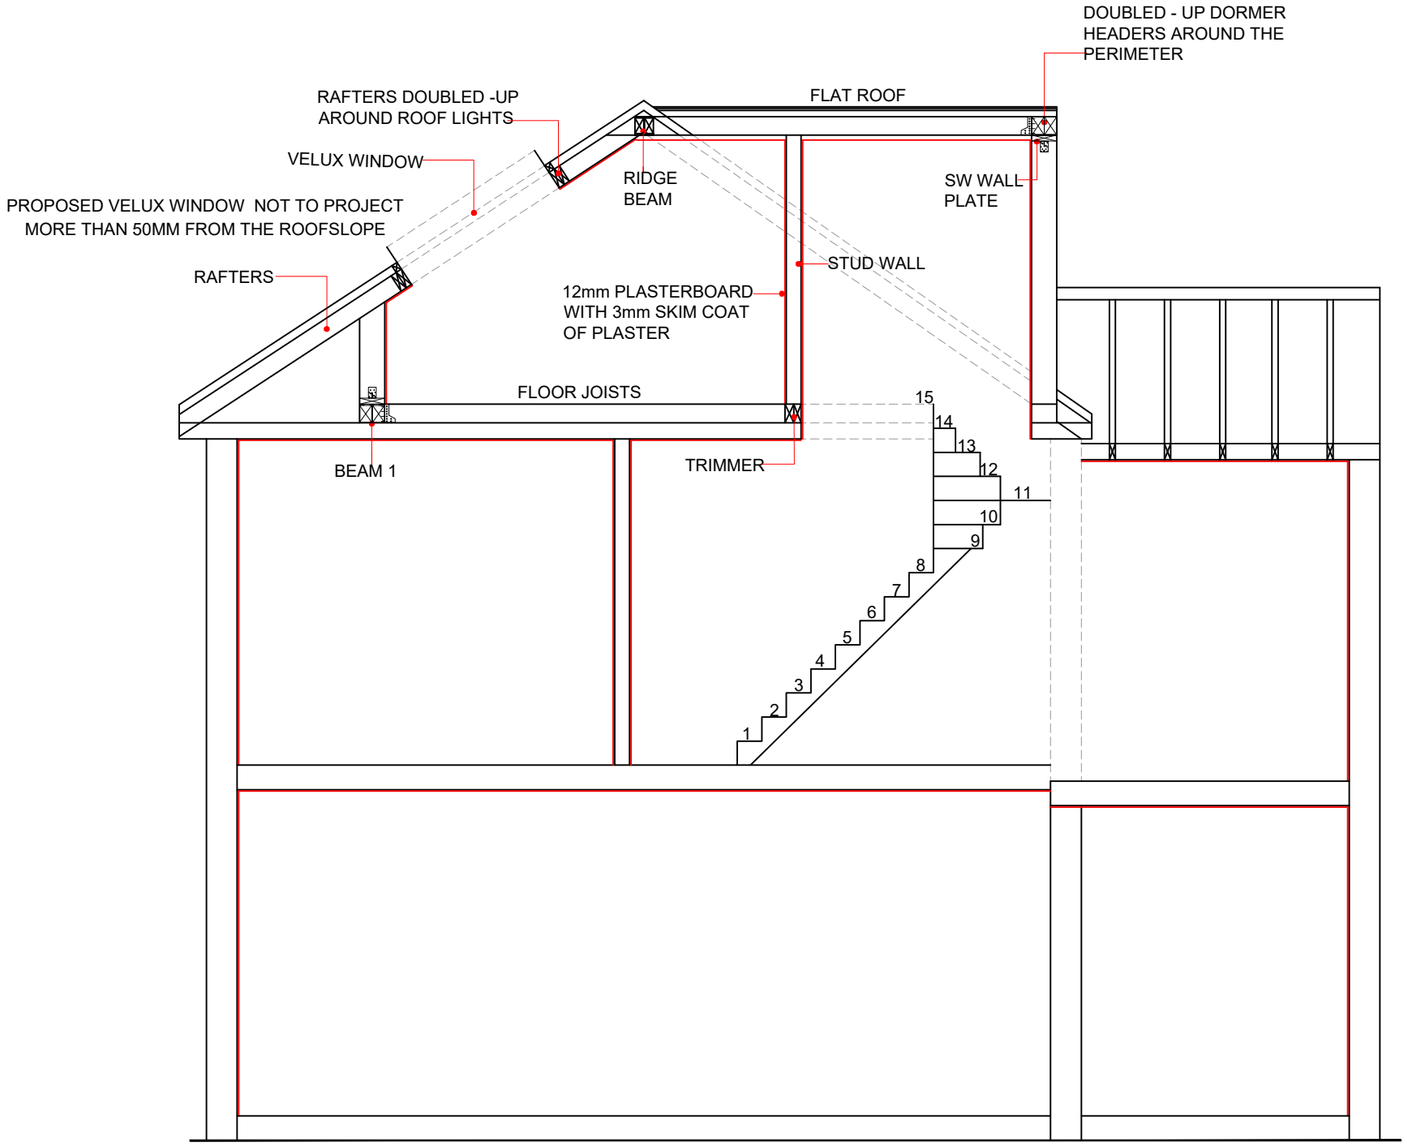

PROPOSED SECTION AA
SCALE 1:50

fastPlans

www.FastPlansUK.co.uk

Project: Loft Conversion with Dormer to Rear.	
Address: 19 LOOBERT RD,N15 4LQ	
Scale: 1:50 @ A3	Dwg. no: A08
Drawn by: O.B.S	Date Drawn: 01-DEC-2023
For Drawings Tel: 020 3542 1777	
E-mail: plans@FastPlansUK.co.uk	

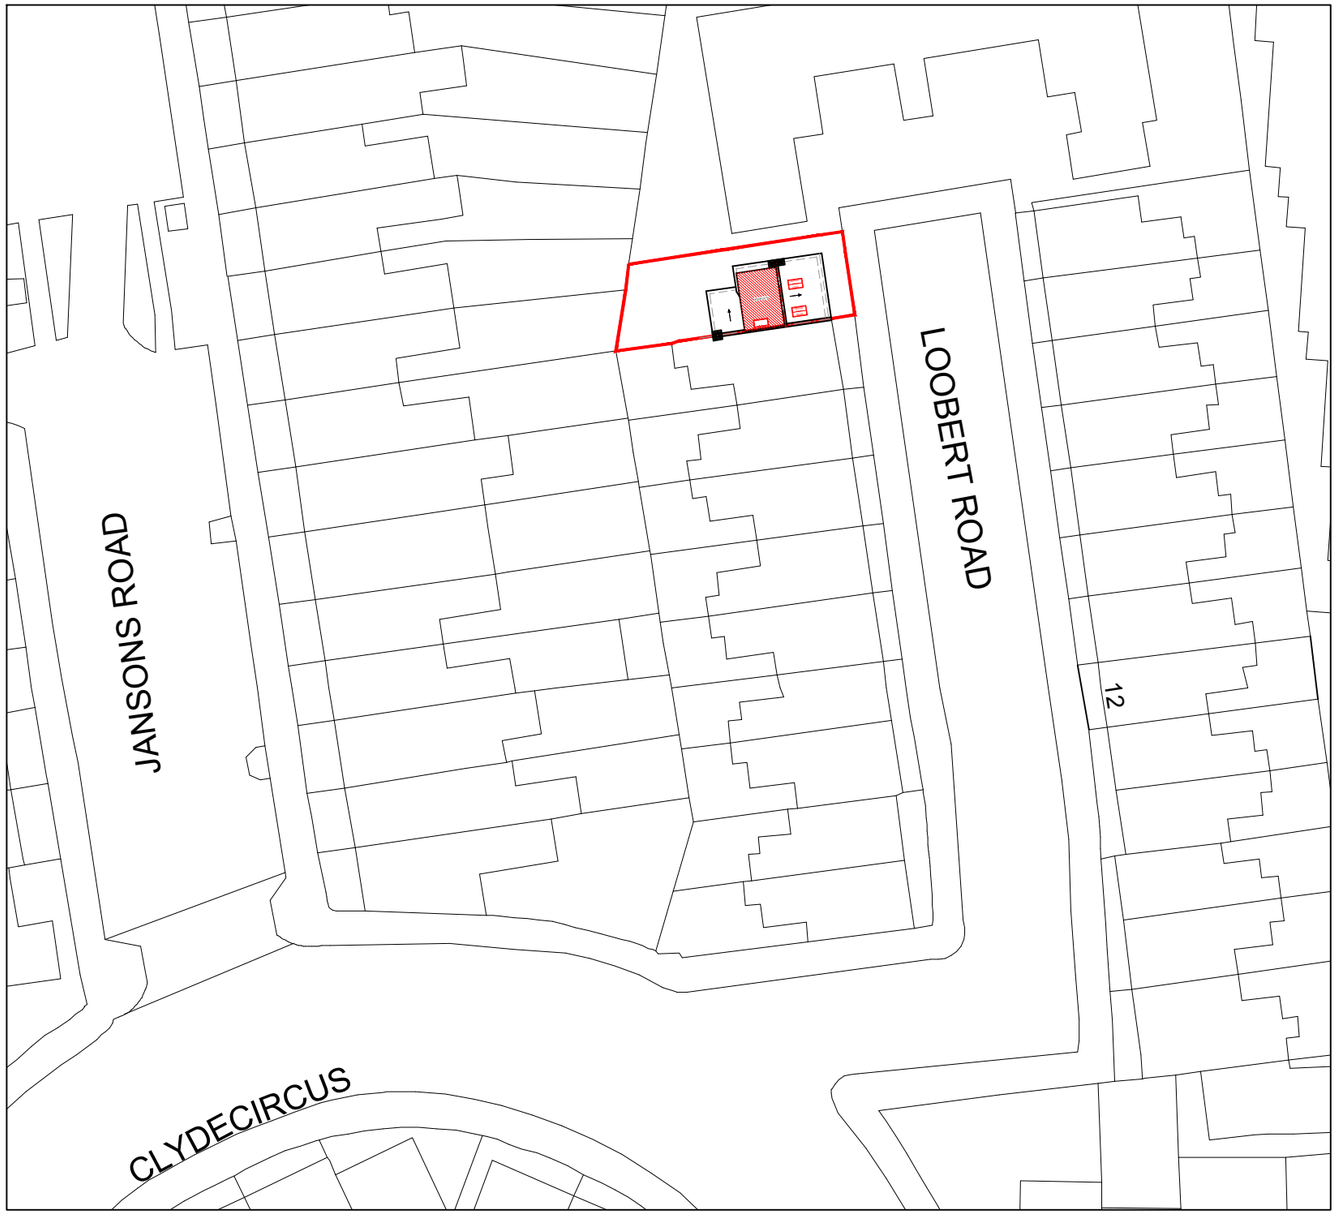

BLOCK PLAN
SCALE 1:500

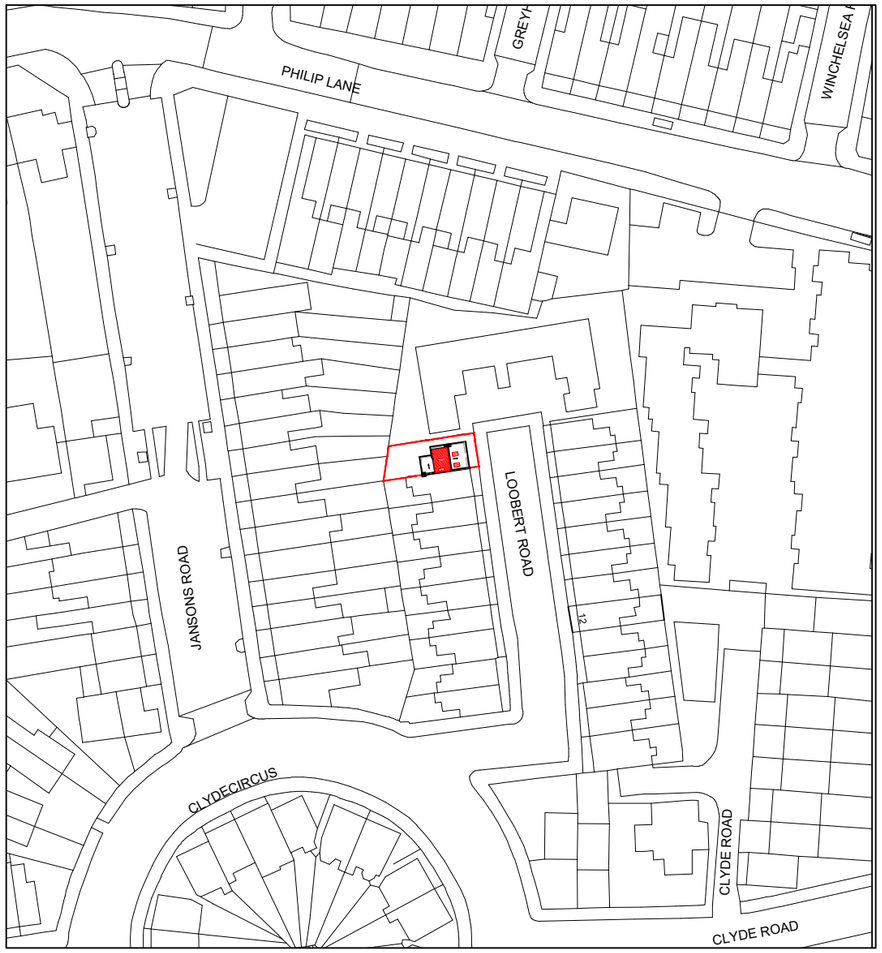

LOCATION PLAN
SCALE 1:1250

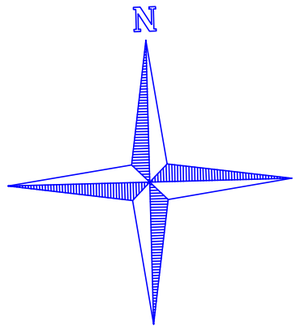

0 10 20 30 40 50m 1:500

0 10 20 50 100m 1:1250

fastPlans

www.FastPlansUK.co.uk

Project: Loft Conversion with Dormer to Rear.

Address: 19 LOOBERT RD,N15 4LQ

Scale:	Dwg. no:
1:500 @ A3	A09
Drawn by: O.B.S	Date Drawn: 01-DEC-2023

For Drawings Tel: 020 3542 1777

E-mail: plans@FastPlansUK.co.uk