
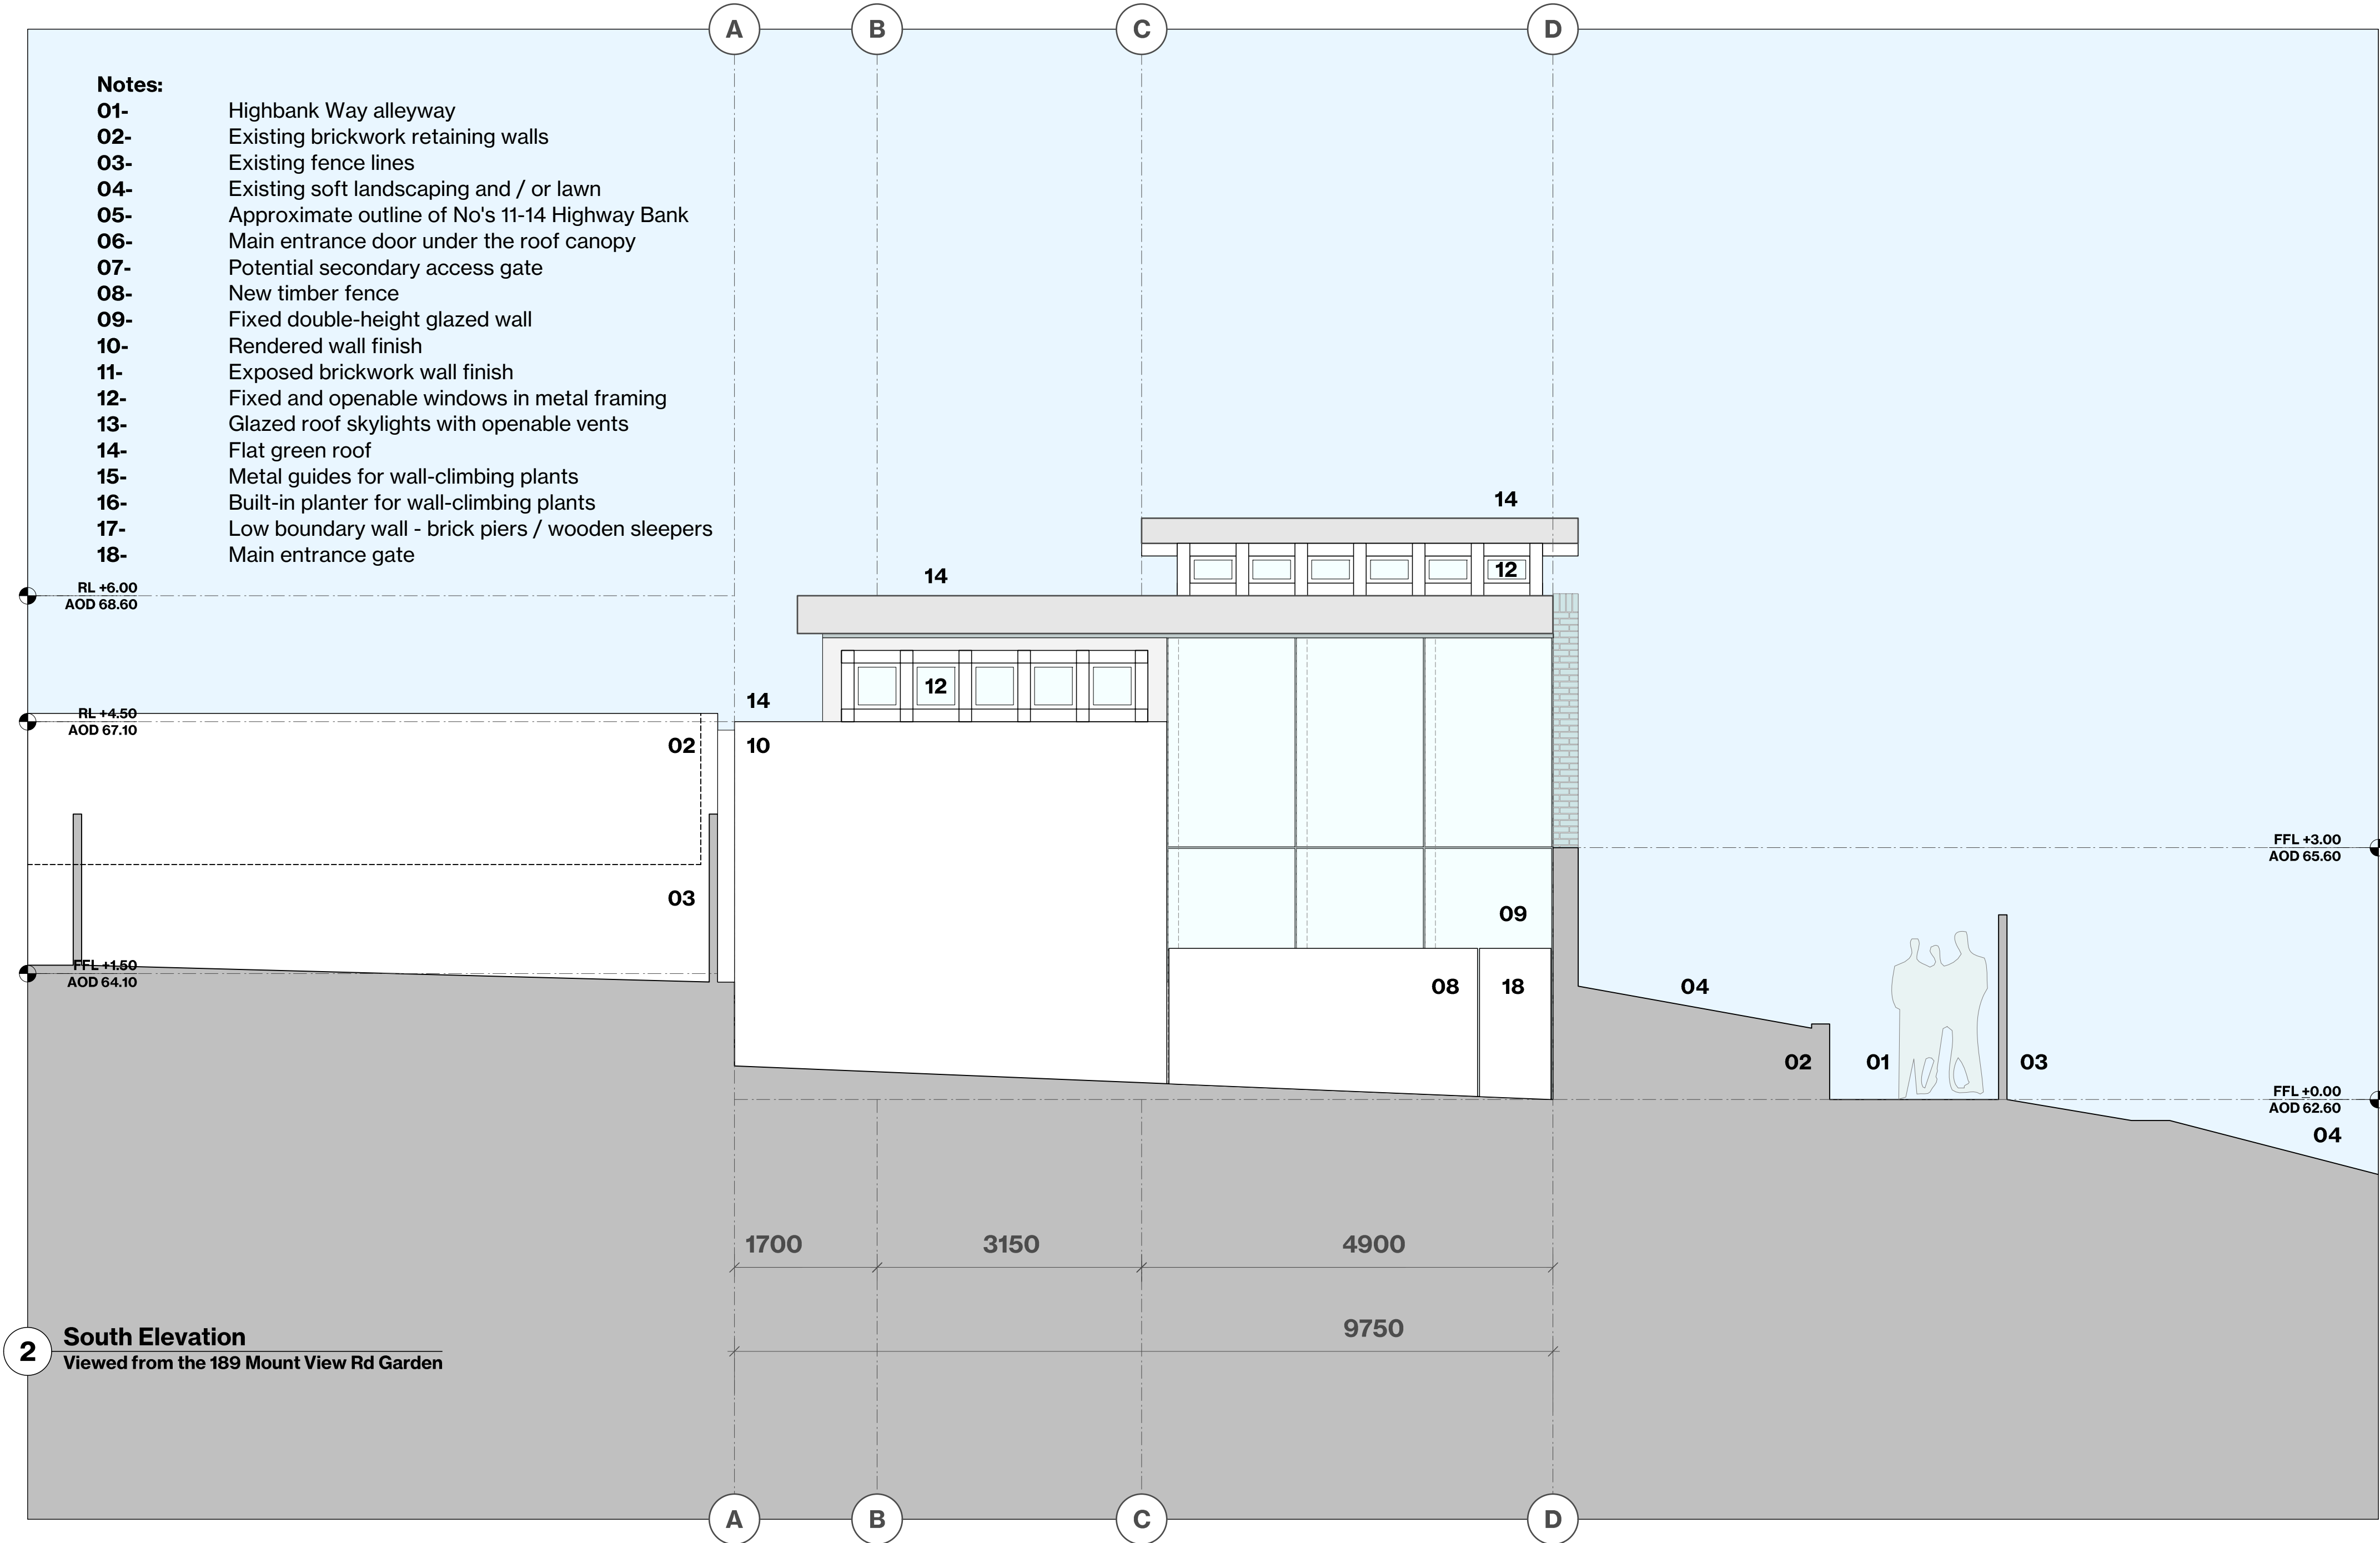


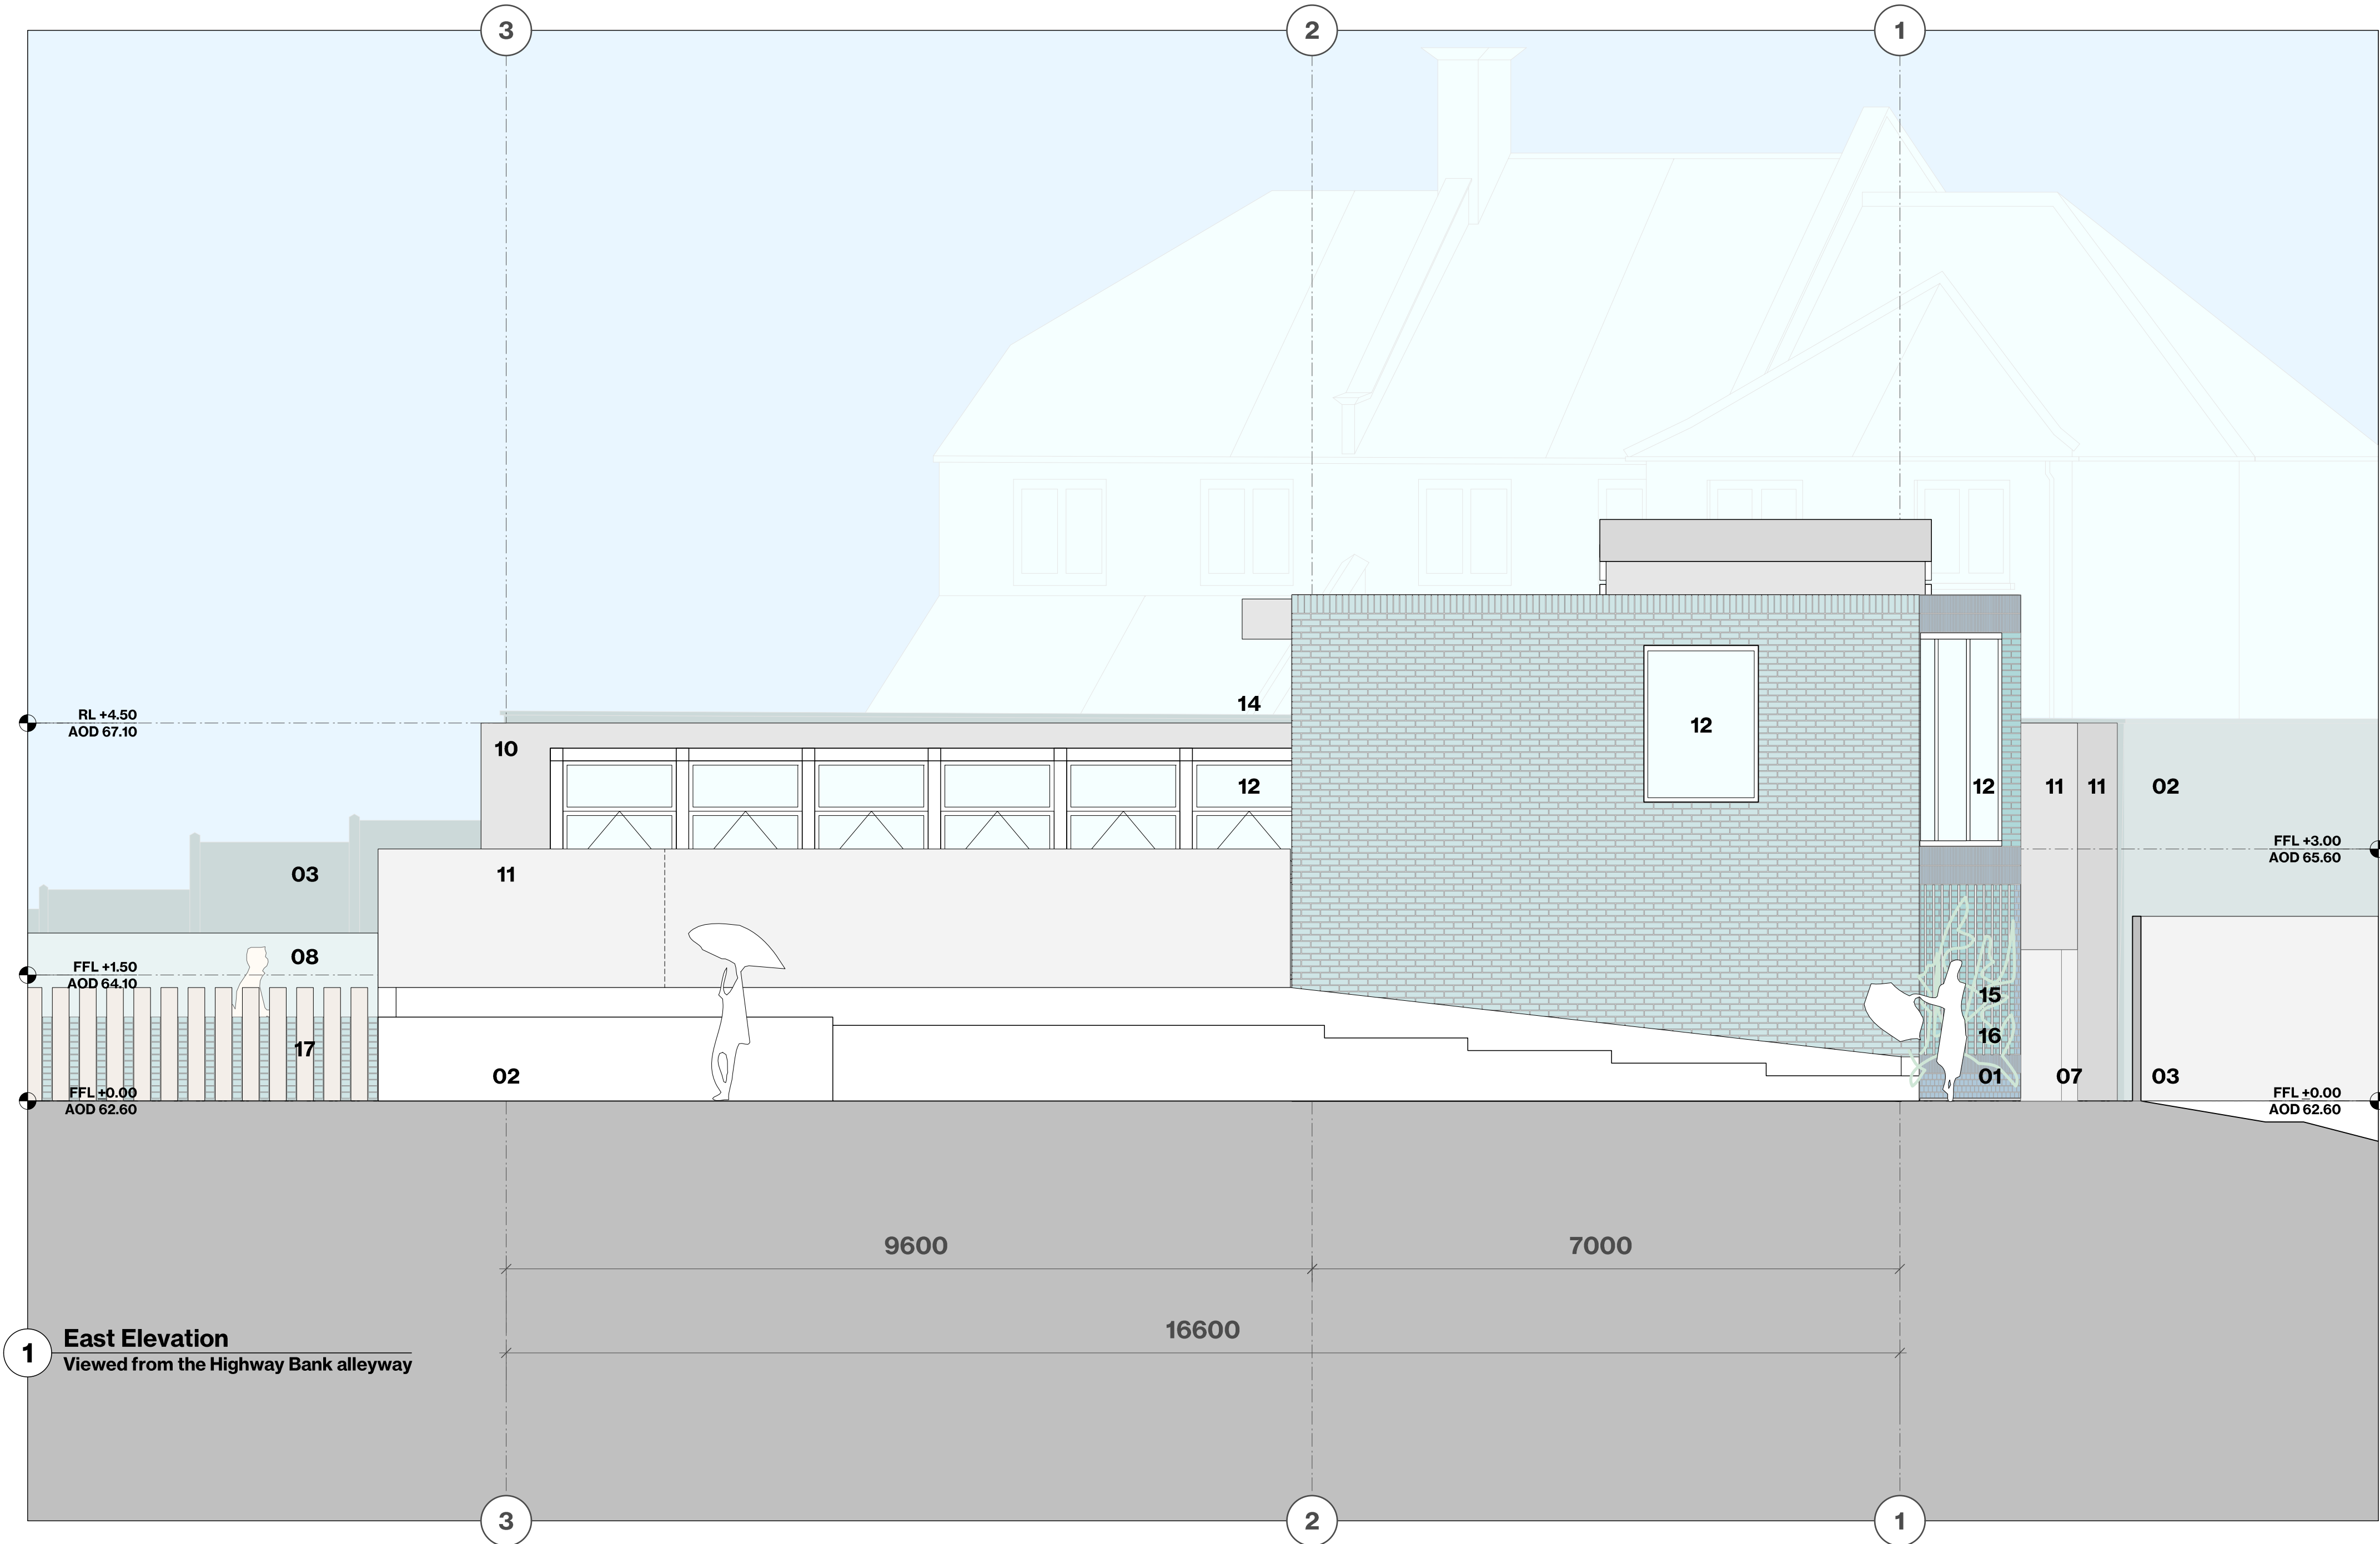

Notes:

- 01- Highbank Way alleyway
- 02- Existing brickwork retaining walls
- 03- Existing fence lines
- 04- Existing soft landscaping and / or lawn
- 05- Approximate outline of No's 11-14 Highway Bank
- 06- Main entrance door under the roof canopy
- 07- Potential secondary access gate
- 08- New timber fence
- 09- Fixed double-height glazed wall
- 10- Rendered wall finish
- 11- Exposed brickwork wall finish
- 12- Fixed and openable windows in metal framing
- 13- Glazed roof skylights with openable vents
- 14- Flat green roof
- 15- Metal guides for wall-climbing plants
- 16- Built-in planter for wall-climbing plants
- 17- Low boundary wall - brick piers / wooden sleepers
- 18- Main entrance gate

KEY / NOTES	
ALL DIMENSIONS, LEVELS AND AREAS ARE APPROXIMATE ONLY AND SHOULD BE VERIFIED ON SITE.	
DO NOT SCALE THIS DRAWING	
LACEY + SALTYS ARCHITECTS LTD SHALL NOT BE LIABLE OR RESPONSIBLE FOR ANY USE OF THIS DOCUMENT FOR ANY PURPOSE OTHER THAN THAT FOR WHICH IT WAS ORIGINALLY PREPARED AND PROVIDED. WHILE THE CLIENT SHALL BE ENTITLED TO UTILISE AND COPY THIS DOCUMENT FOR AN EXTENSION OF THE WORKS, THE CLIENT SHALL NOT BE ENTITLED TO REPRODUCE THE DESIGNS CONTAINED IN THIS DOCUMENT FOR ANY SUCH EXTENSION	

REV	DATE	DESCRIPTION
A	27/06/22	PRE-APPLICATION SUBMISSION
B	02/06/23	PLANNING APPLICATION SUBMISSION
C	23/07/23	BIKE STORAGE ENCLOSURE MOVED TO THE FRONT OF HOUSE
D	06/10/23	REVISED PLANNING APPLICATION
	09/11/23	FURTHER REVISED PLANNING APPLICATION

PROJECT	189 MOUNT VIEW ROAD
DRWG NAME	PROPOSED EAST AND SOUTH ELEVATIONS
DRWG NO	1690-A-GA-EL-01
SCALE	1:50
SIZE	A1
DATE	09/11/23

REVISION	D
LACEY + SALTYS ARCHITECTS LTD	
OFFICES 117-118 SPACES 307 EUSTON ROAD NW1 3AD	
+44 (0)20 7255 0525 www.laceysaltykov.com info@laceysaltykov.com	
LACEY + SALTYS	