


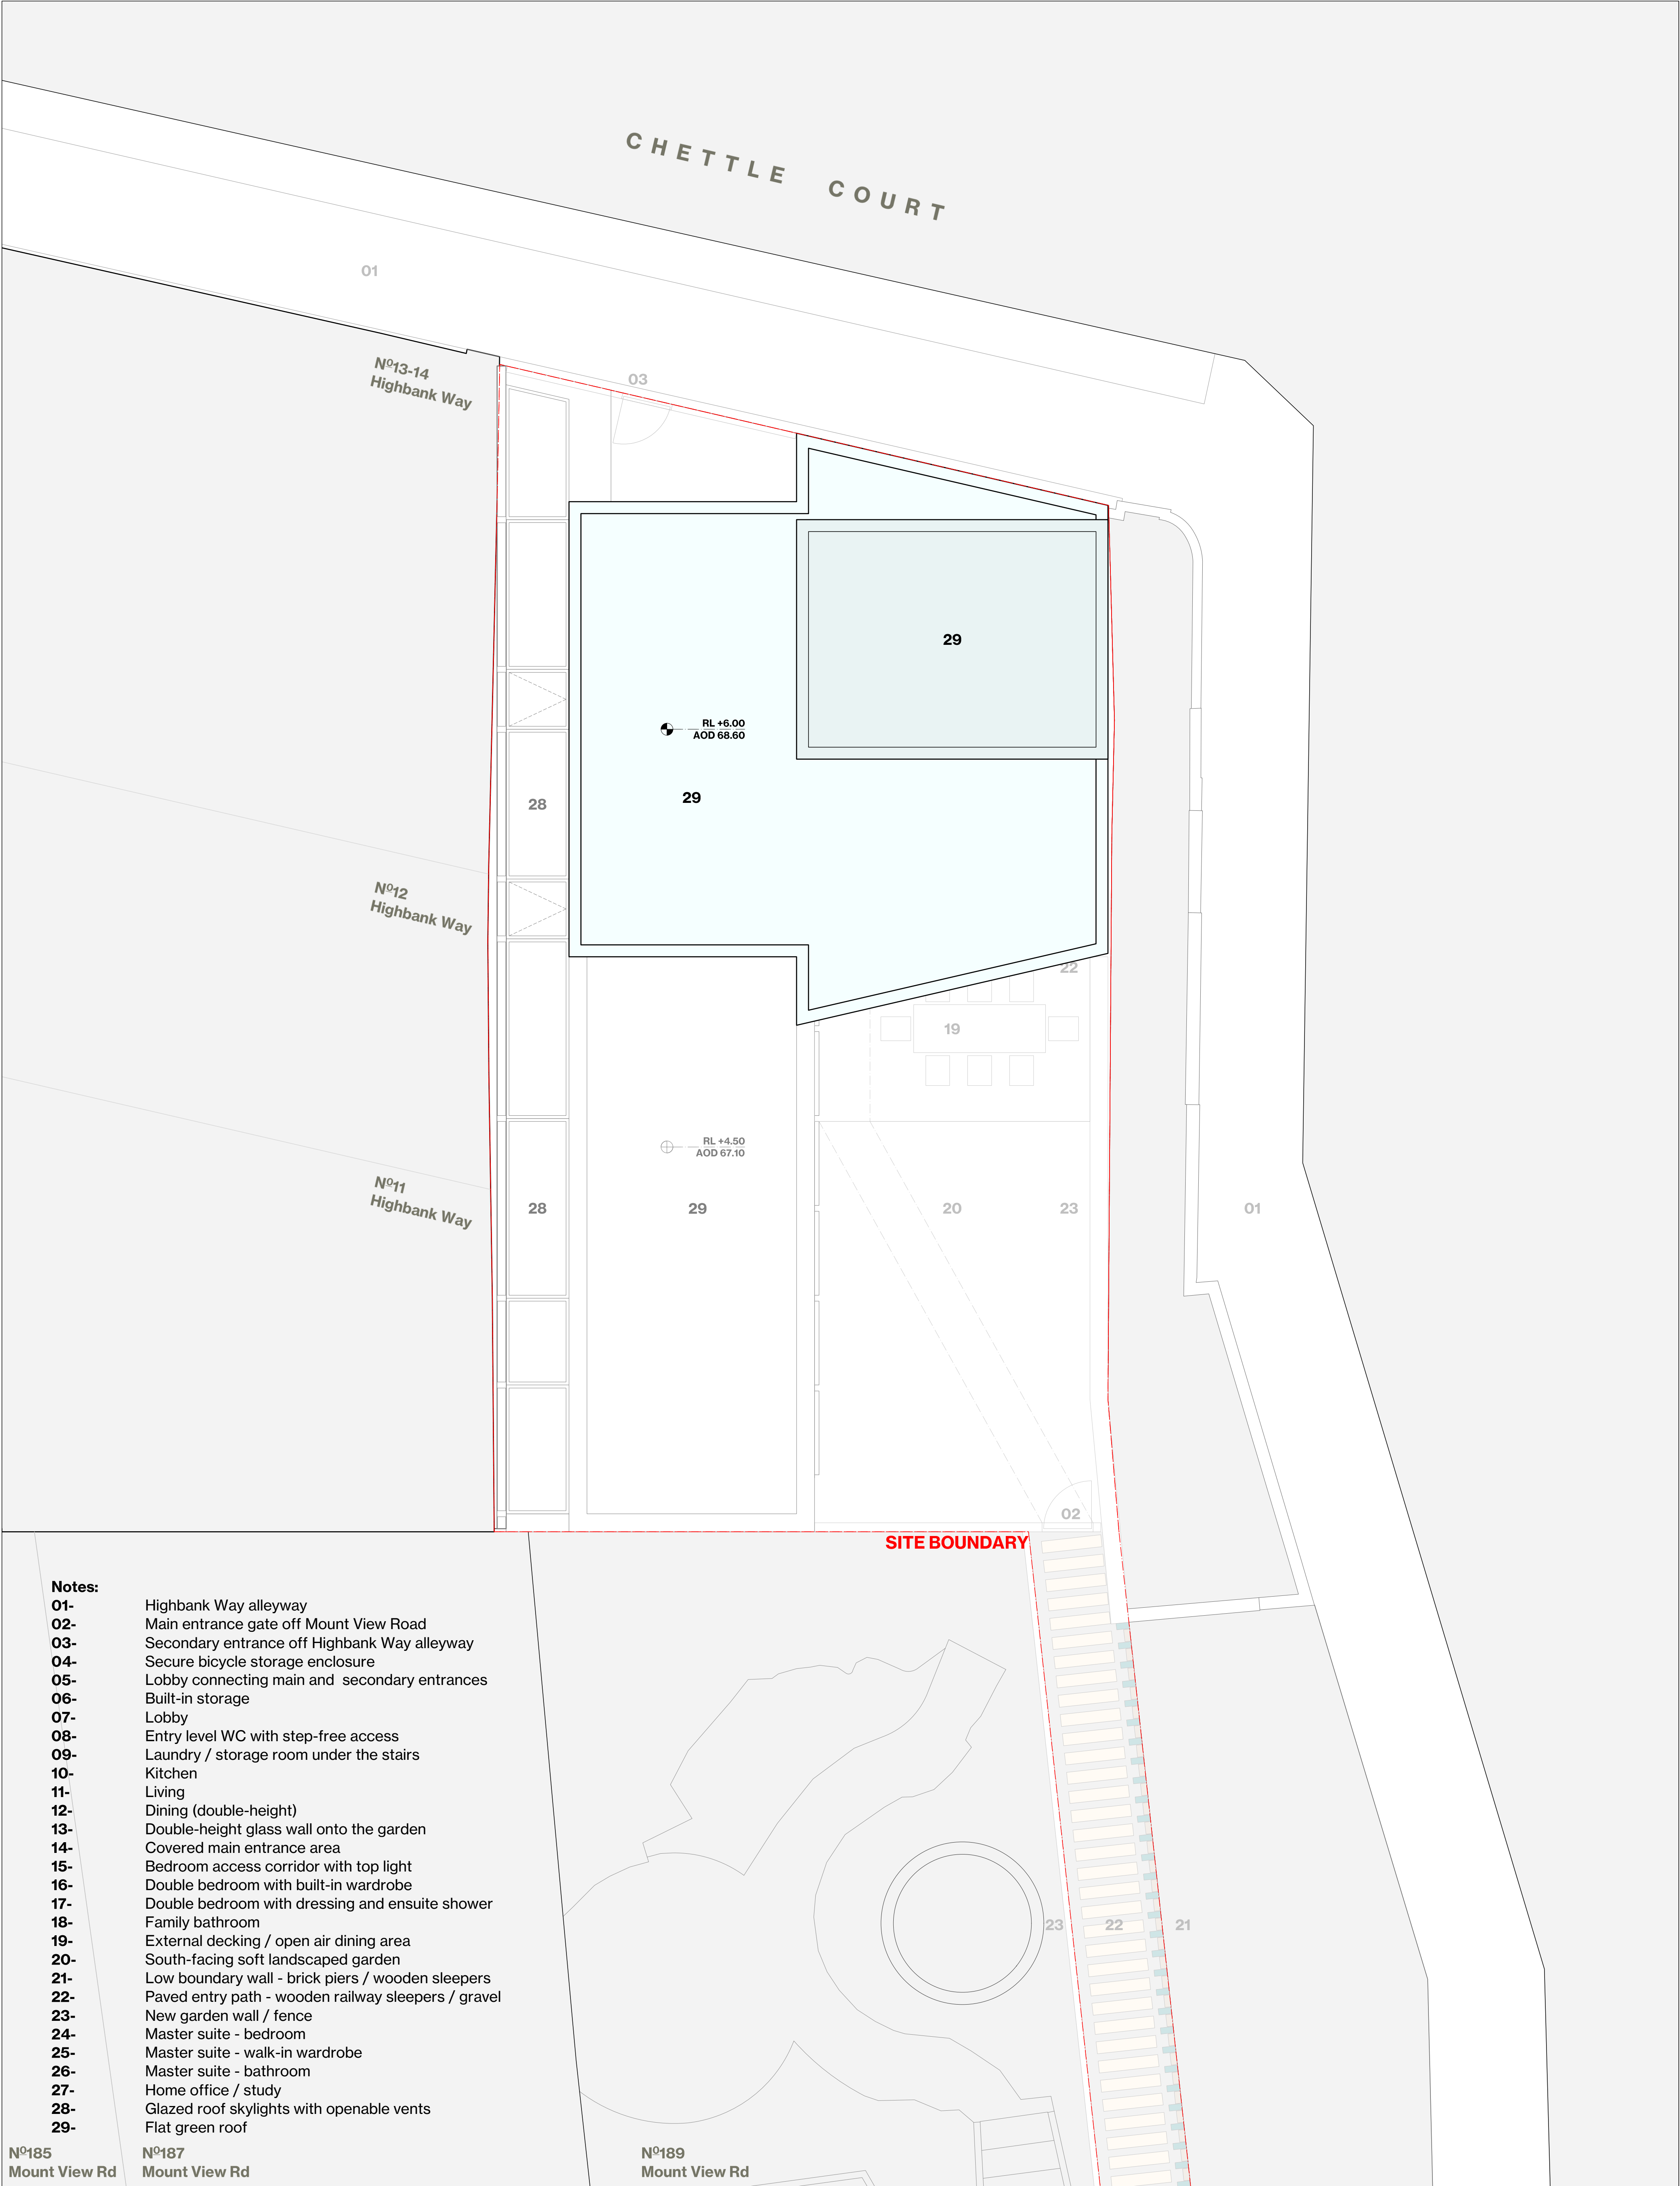

- Notes:**
- 01- Highbank Way alleyway
  - 02- Main entrance gate off Mount View Road
  - 03- Secondary entrance off Highbank Way alleyway
  - 04- Secure bicycle storage enclosure
  - 05- Lobby connecting main and secondary entrances
  - 06- Built-in storage
  - 07- Lobby
  - 08- Entry level WC with step-free access
  - 09- Laundry / storage room under the stairs
  - 10- Kitchen
  - 11- Living
  - 12- Dining (double-height)
  - 13- Double-height glass wall onto the garden
  - 14- Covered main entrance area
  - 15- Bedroom access corridor with top light
  - 16- Double bedroom with built-in wardrobe
  - 17- Double bedroom with dressing and ensuite shower
  - 18- Family bathroom
  - 19- External decking / open air dining area
  - 20- South-facing soft landscaped garden
  - 21- Low boundary wall - brick piers / wooden sleepers
  - 22- Paved entry path - wooden railway sleepers / gravel
  - 23- New garden wall / fence
  - 24- Master suite - bedroom
  - 25- Master suite - walk-in wardrobe
  - 26- Master suite - bathroom
  - 27- Home office / study
  - 28- Glazed roof skylights with openable vents
  - 29- Flat green roof

Nº185  
Mount View Rd

Nº187  
Mount View Rd

Nº189  
Mount View Rd

|   |     |          |                                 |                            |                     |          |   |   |  |
|---|-----|----------|---------------------------------|----------------------------|---------------------|----------|---|---|--|
| KEY / NOTES<br><br>ALL DIMENSIONS, LEVELS AND AREAS ARE APPROXIMATE ONLY AND SHOULD BE VERIFIED ON SITE.<br><br>DO NOT SCALE THIS DRAWING<br><br>LACEY + SALTUKOV ARCHITECTS LTD SHALL NOT BE LIABLE OR RESPONSIBLE FOR ANY USE OF THIS DOCUMENT FOR ANY PURPOSE OTHER THAN THAT FOR WHICH IT WAS ORIGINALLY PREPARED AND PROVIDED. WHILE THE CLIENT SHALL BE ENTITLED TO UTILISE AND COPY THIS DOCUMENT FOR AN EXTENSION OF THE WORKS, THE CLIENT SHALL NOT BE ENTITLED TO REPRODUCE THE DESIGNS CONTAINED IN THIS DOCUMENT FOR ANY SUCH EXTENSION | REV | DATE     | DESCRIPTION                     | PROJECT                    | 189 MOUNT VIEW ROAD | REVISION | B | LACEY + SALTUKOV ARCHITECTS LTD<br><br>OFFICES 117-118<br>SPACES<br>307 EUSTON ROAD<br>NW1 3AD<br><br>+44 (0)20 7255 0525<br>www.laceysaltykov.com<br>info@laceysaltykov.com<br><br>LACEY + SALTUKOV |  |
|   |     |          | 27/06/22                        | PRE-APPLICATION SUBMISSION |                     |          |   |   |  |
|   | A   | 02/06/23 | PLANNING APPLICATION SUBMISSION | DRWG NAME                  | PROPOSED ROOF PLAN  |          |   |   |  |
|   | B   | 06/10/23 | REVISED PLANNING APPLICATION    | DRWG NO                    | 1690-A-GA-PL-02     |          |   |   |  |
|   |     |          |                                 | SCALE                      | 1:50                |          |   |   |  |
|   |     |          |                                 | SIZE                       | A1                  |          |   |   |  |
|   |     |          |                                 | DATE                       | 06/10/23            |          |   |   |  |
|   |     |          |                                 |                            |                     |          |   |   |  |
|   |     |          |                                 |                            |                     |          |   |   |  |
|   |     |          |                                 |                            |                     |          |   |   |  |

© 2022 COPYRIGHT LACEY + SALTUKOV. ALL RIGHTS RESERVED

LACEY + SALTUKOV